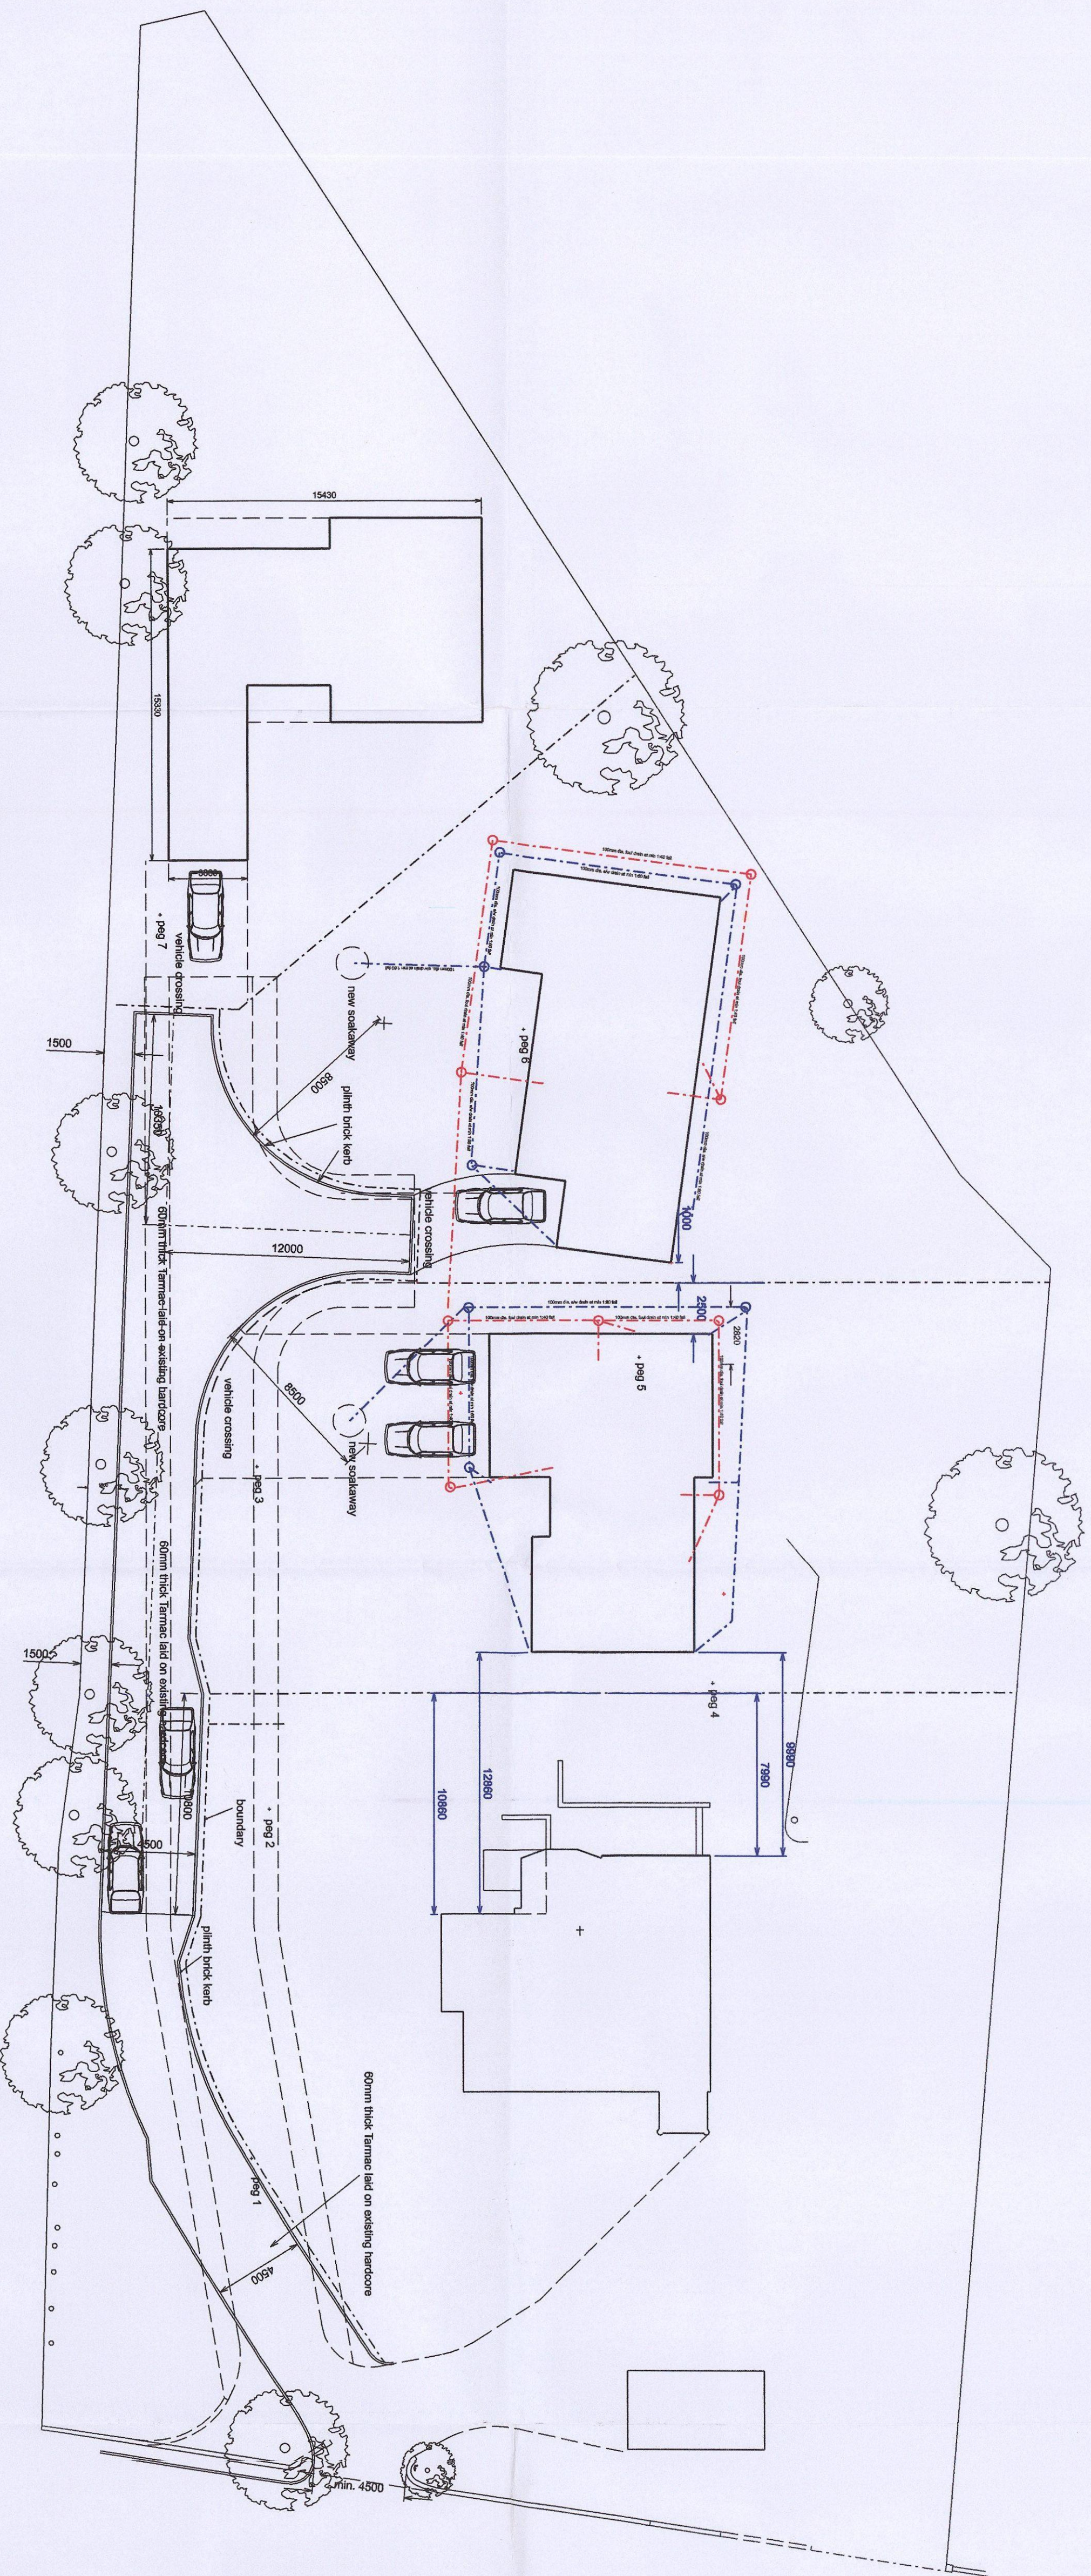


RECEIVED
CORPORATE MAIL ROOM
16 JAN 2015
Received by:
ORIGINAL COPY

E	20/10/2014	Road Layout amended
D	10/10/2014	Road Layout amended
C	8/09/2014	Layout amended
B	27/08/2014	Road Layout amended
A	7/4/2010	Layout amended
Date		Revisions
Client Mr. L. Marshall		
Project Proposed Dwellings 49 Lund Avenue Burton Grange Barnsley		
Title		
Site Plan - Setting out		
Scale 1:200		
Drawn by MJH	Date Mar 2010	
Drawing No. 2007-53-05	Revision E	