


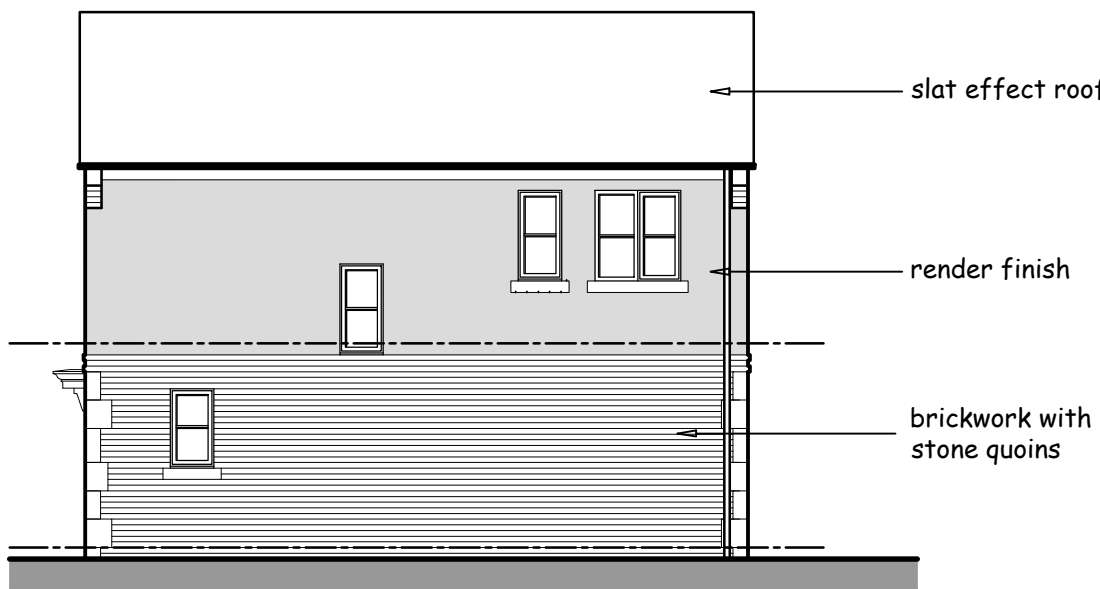


North Elevation

(scale 1:100)



West Elevation

(scale 1:100)

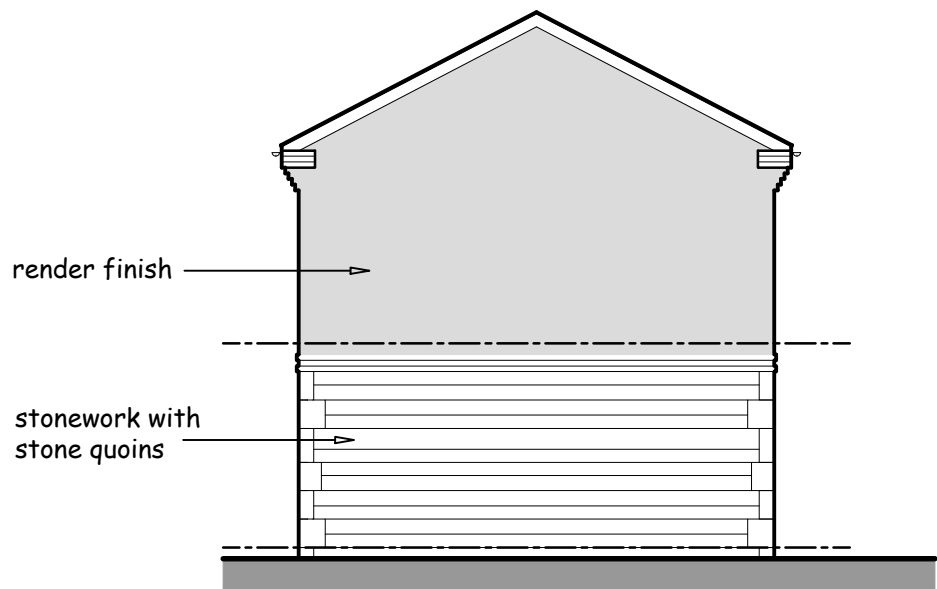


South Elevation

(scale 1:100)



East Elevation

(scale 1:100)

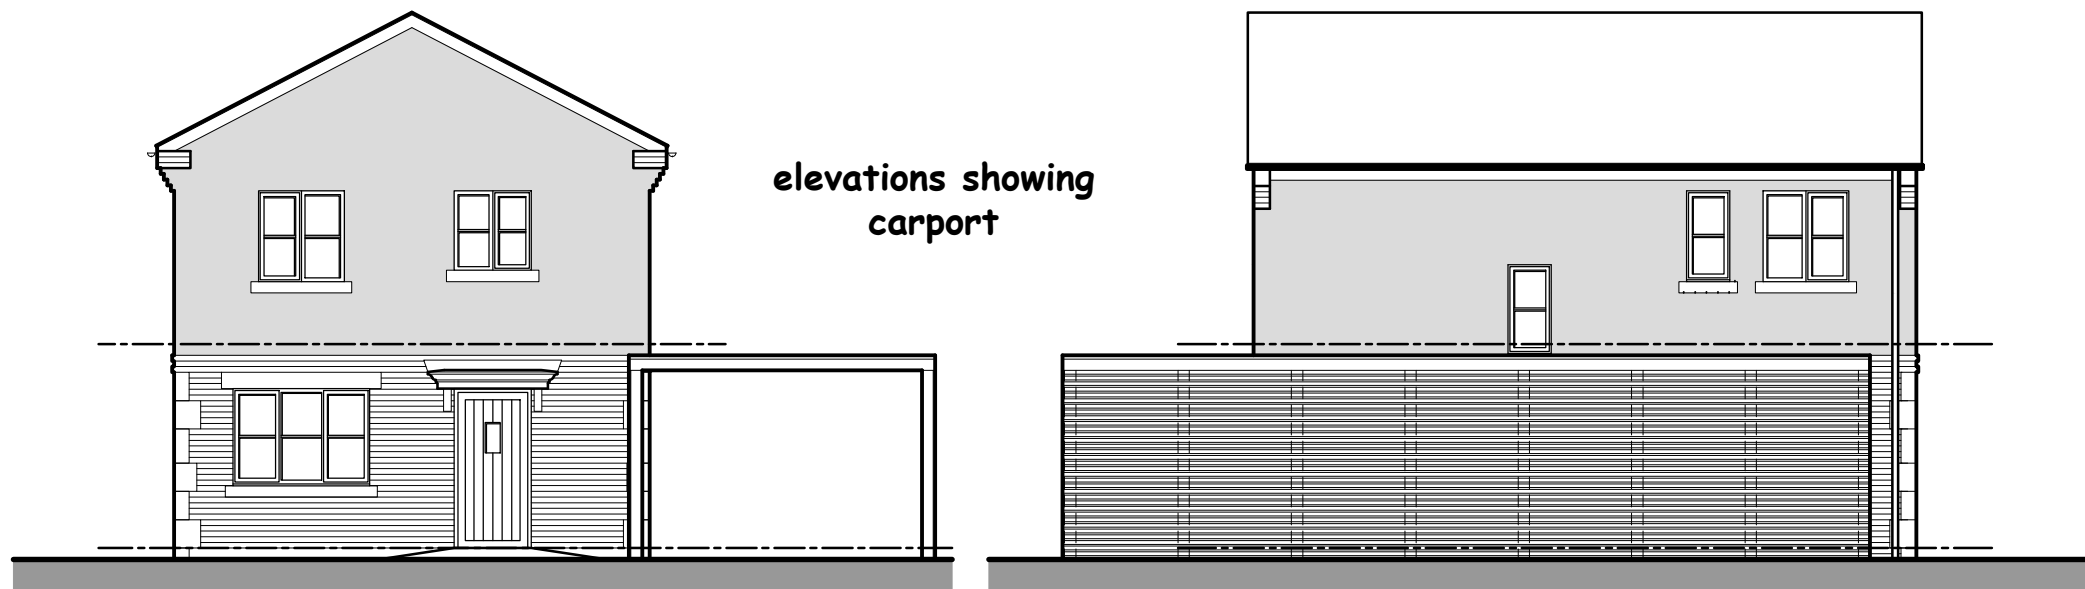


North Elevation

(scale 1:100)


West Elevation

(scale 1:100)

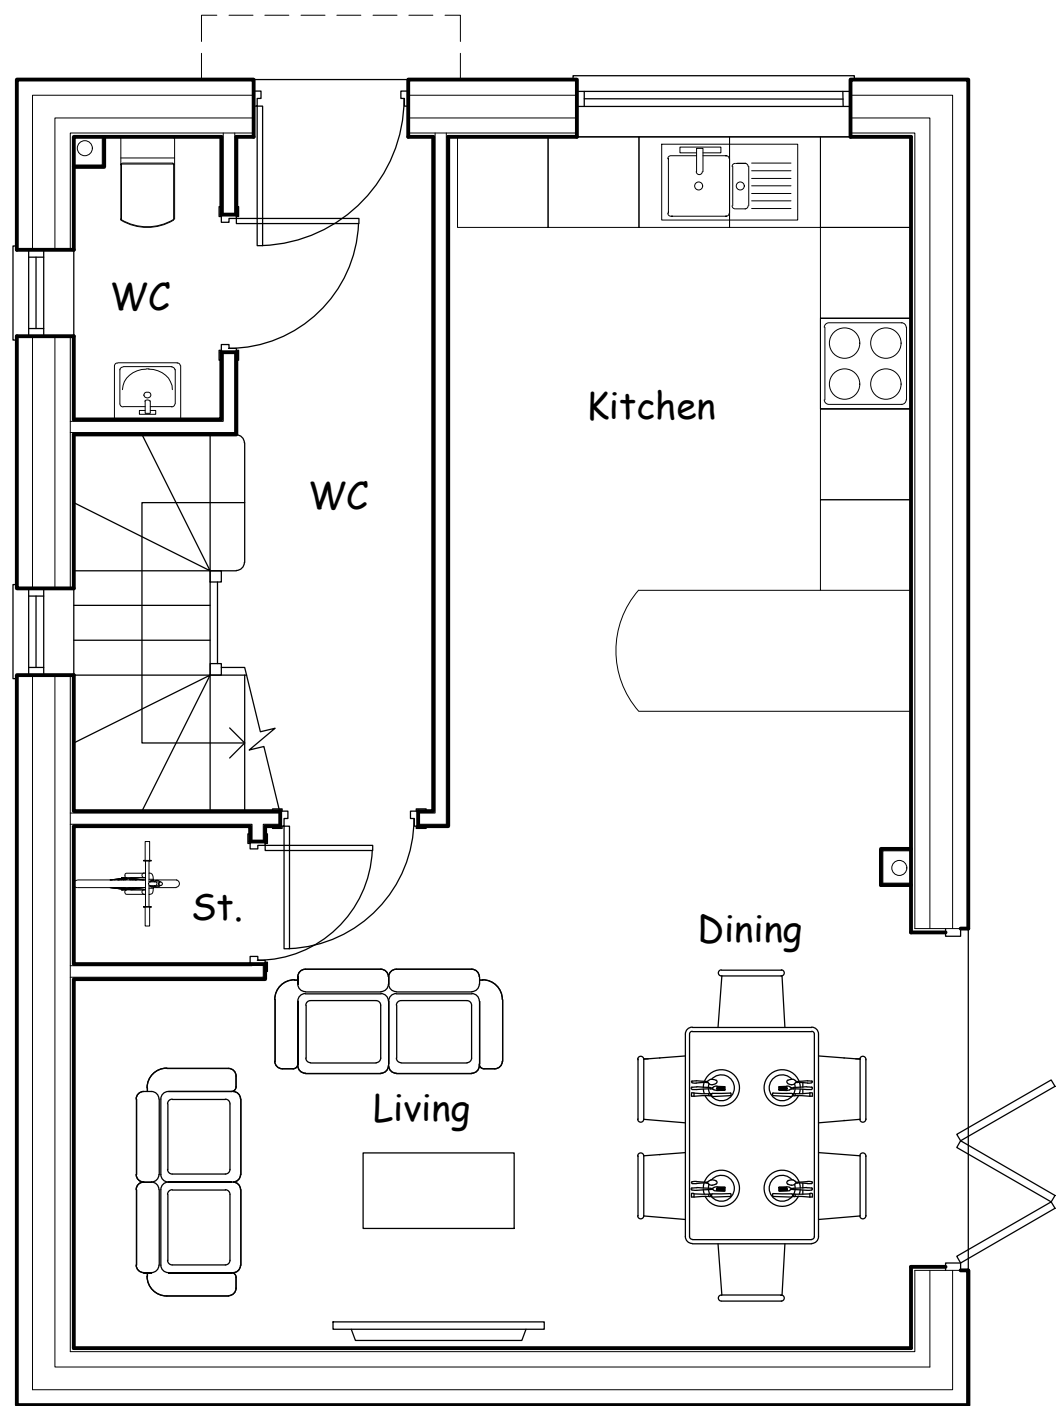



Ground Floor Plan

(scale 1:50)

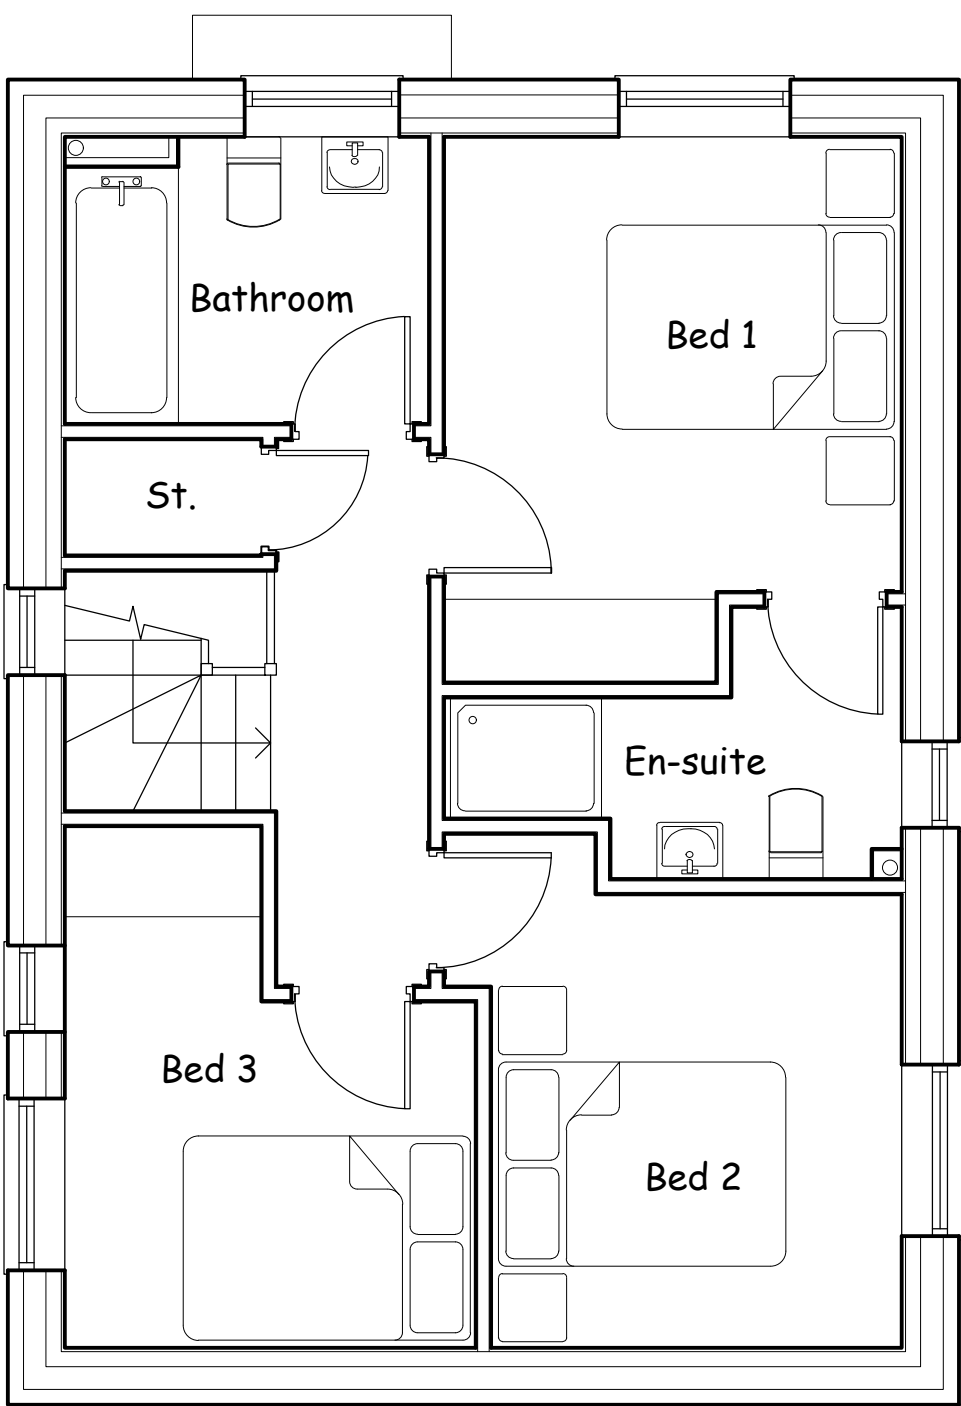

First Floor Plan

(scale 1:50)

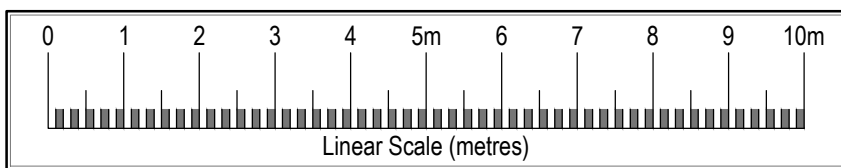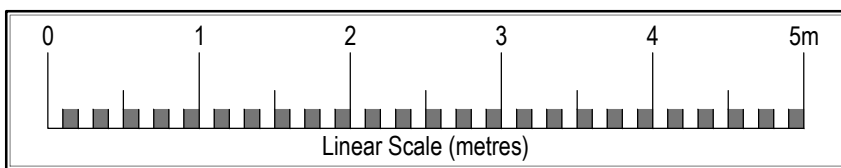

- B Layout revised in line with further Conservation Officer comments
- A Carport added, including additional elevations

07-09-2026

30-12-2025

Revision	Description	Date	Client	Drawing Title	Drawn by	Checked	File
			Mr and Mrs A Woods	Proposed Plans and Elevations	KDAR	KDAR	-
			Project	Ground and First Floor	Drawing Number	Revision	Scale
			46 Howells Place, Mastin Moor, Chesterfield S43 3FA		2025-01-011	B	Var @ A1
			krichardson@jjkprojectservices.co.uk				Date
							Dec 2025