



Existing Rear Elevation
Scale 1:100




Existing Side Elevation
Scale 1:100




Existing Side Elevation
Scale 1:100




Proposed Rear Elevation
Scale 1:100

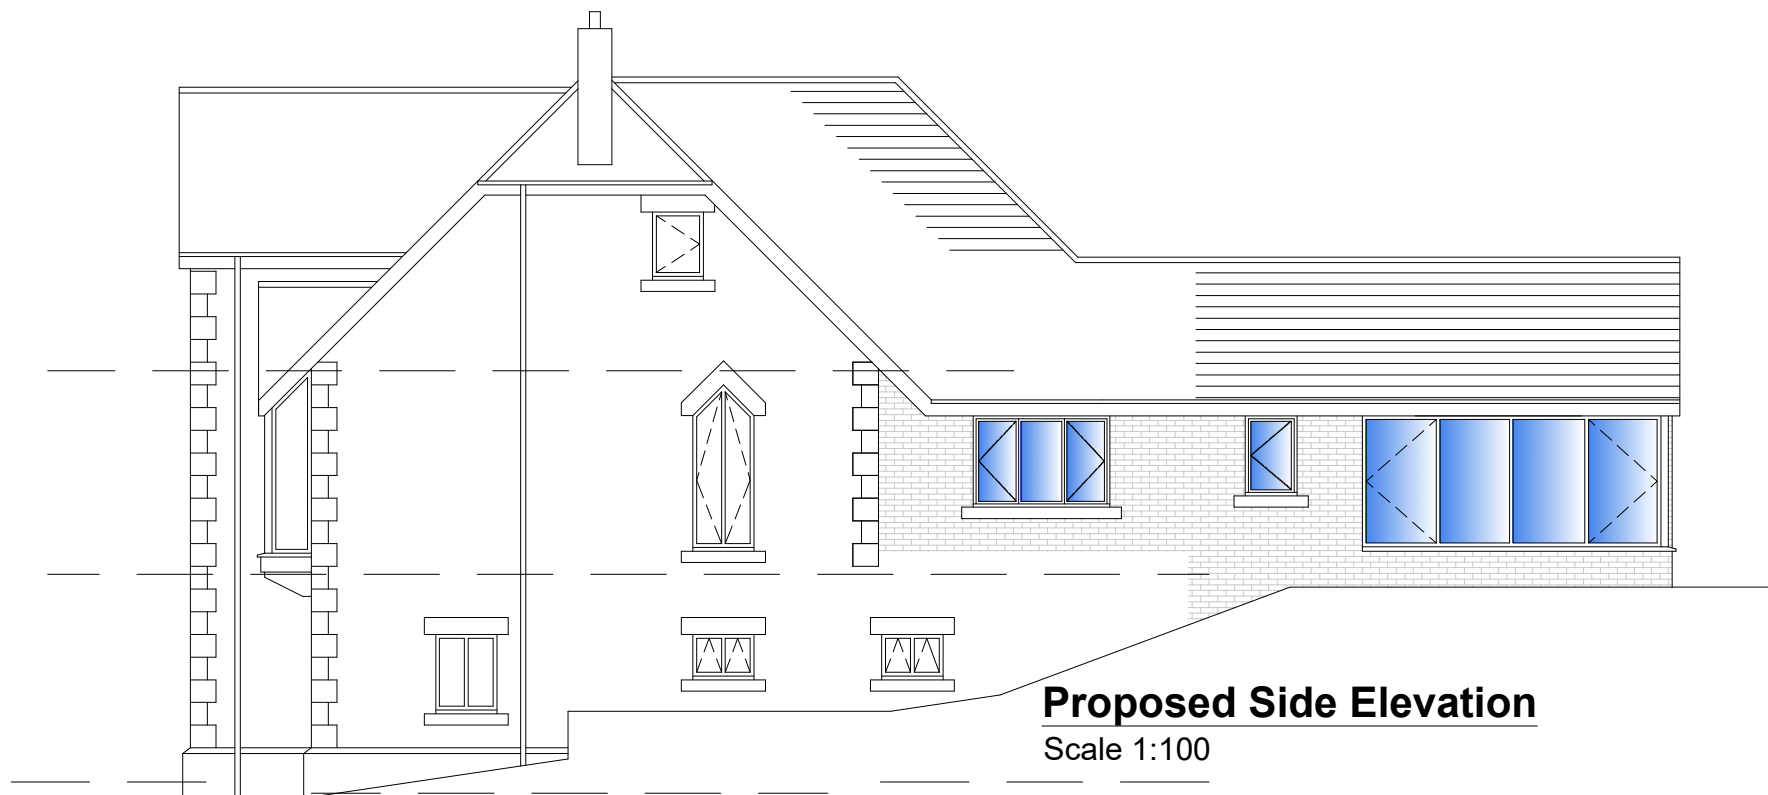


Proposed Side Elevation
Scale 1:100

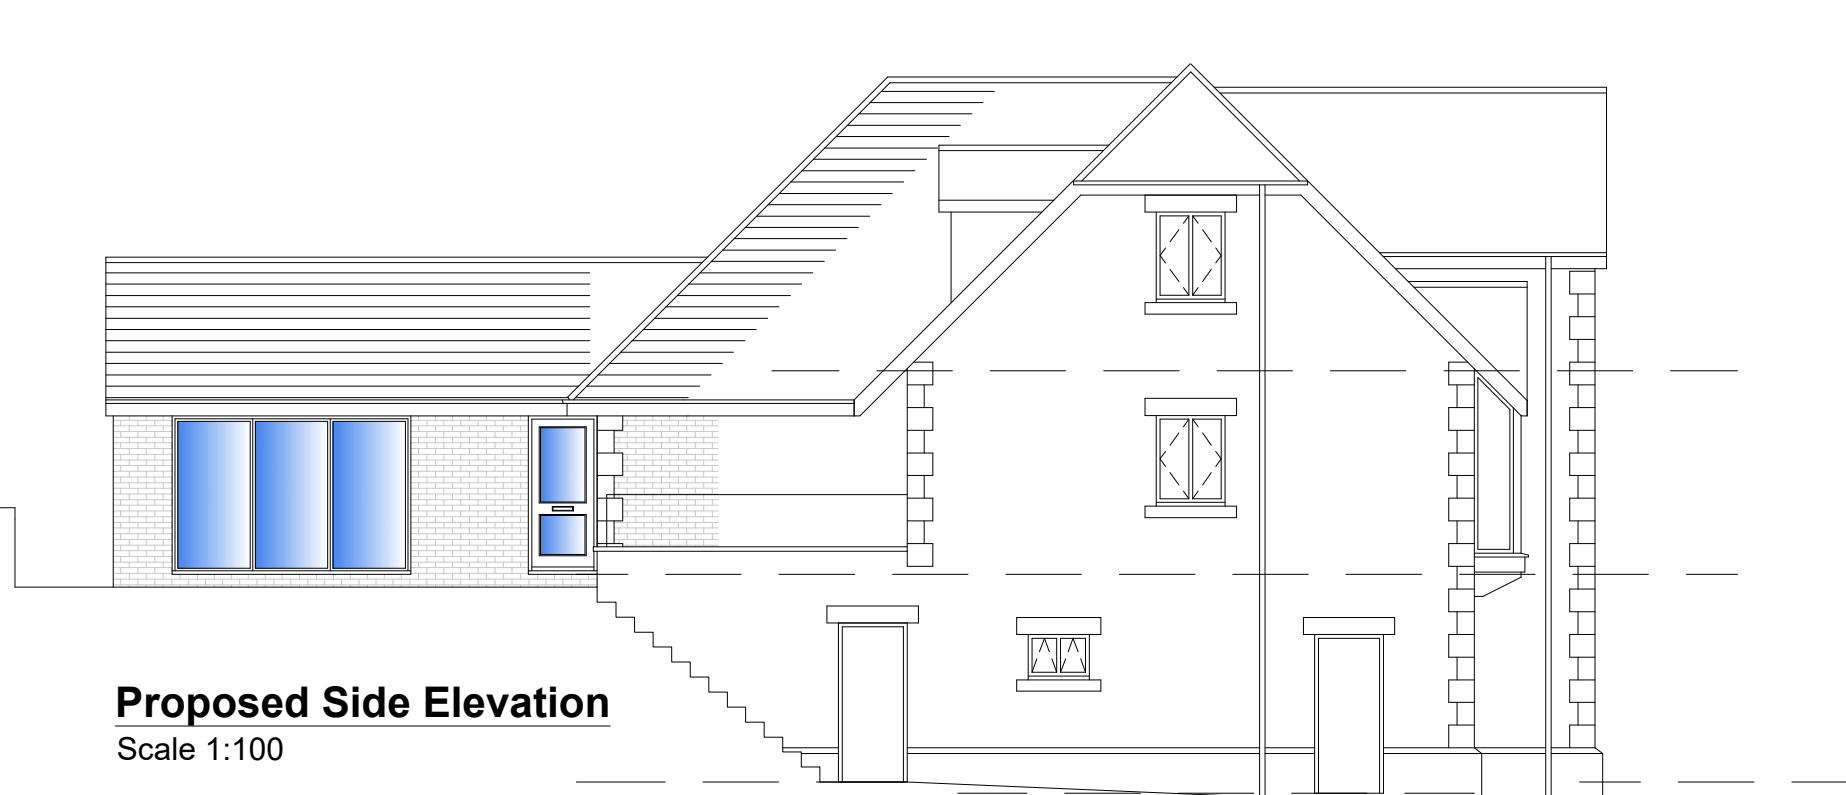


Proposed Side Elevation
Scale 1:100

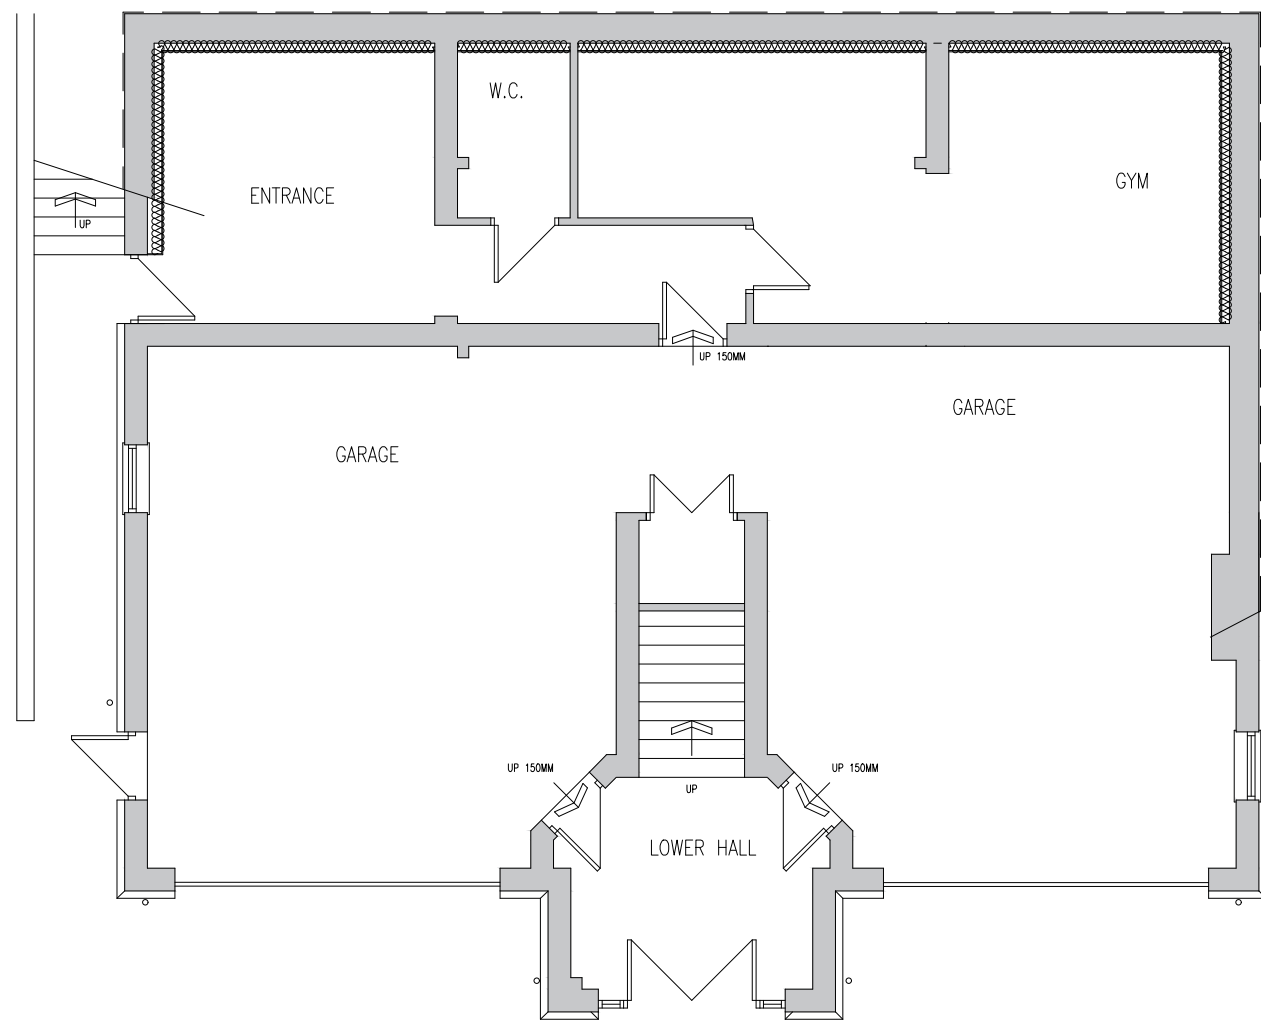

Existing Ground Floor Plan
Scale 1:100

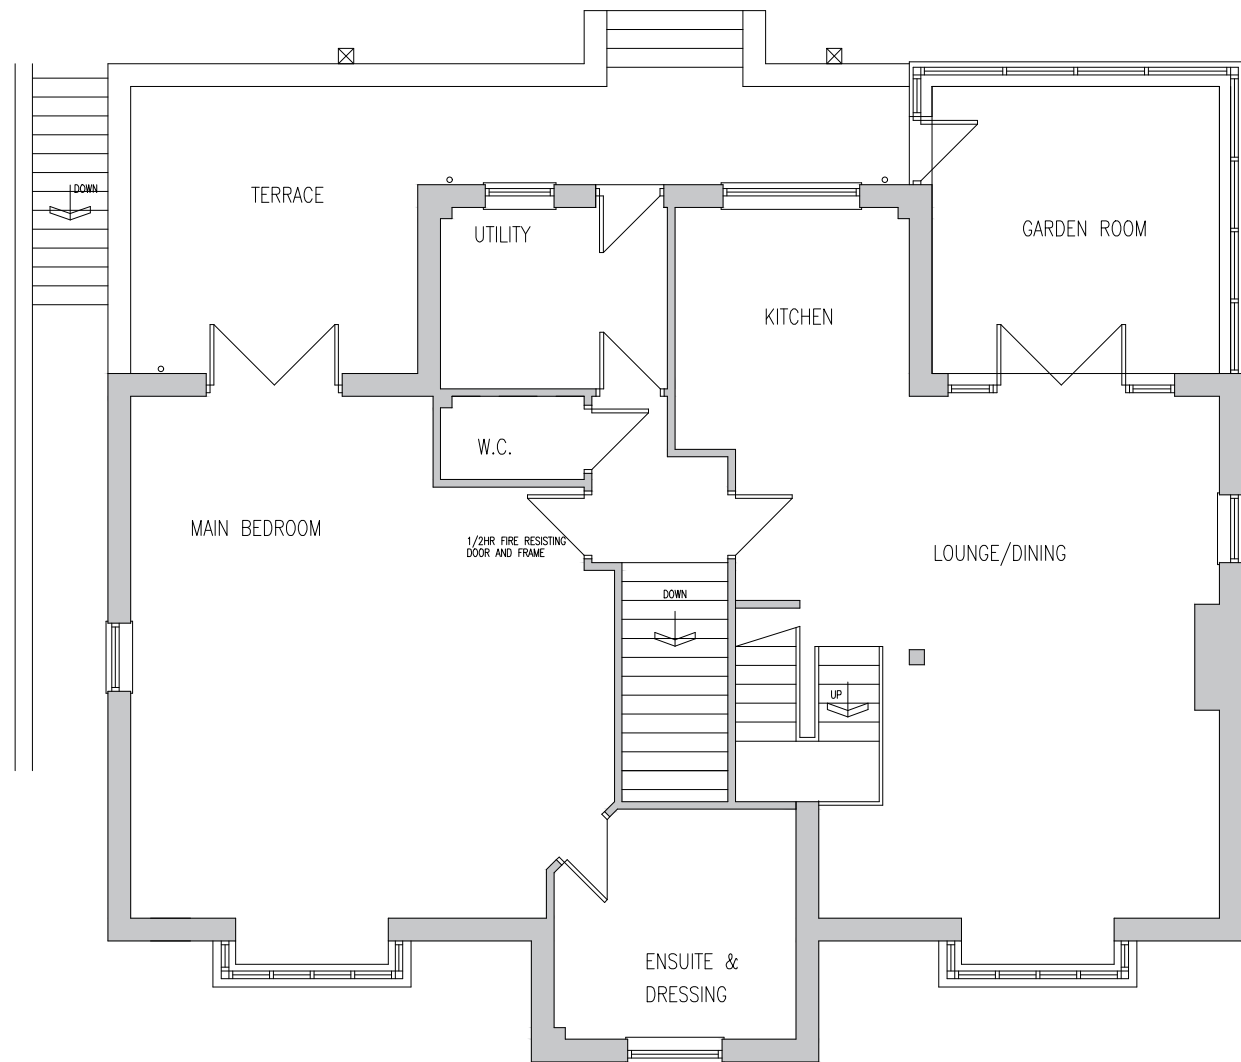

Existing First Floor Plan
Scale 1:100

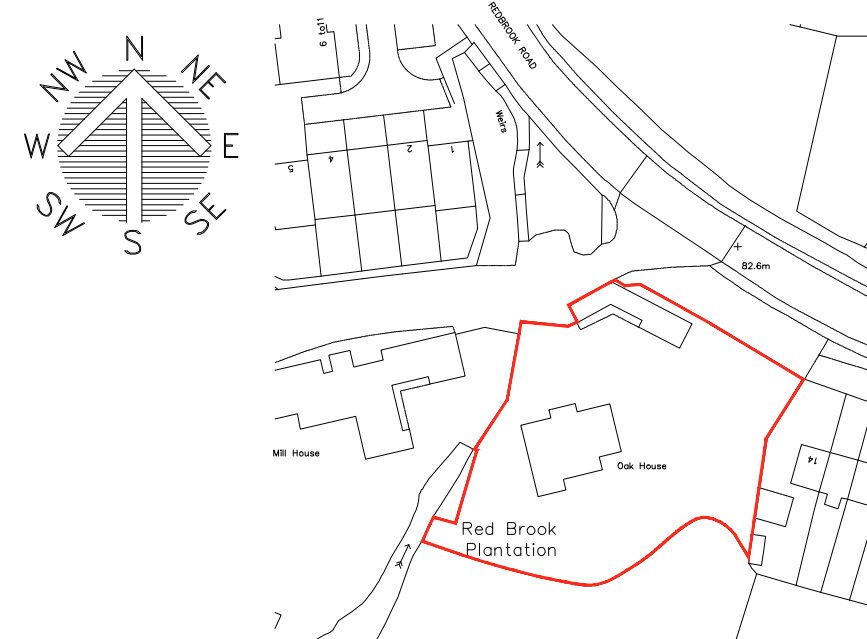

Location Plan
Scale 1:1250



Site Plan
Scale 1:500

			OFFICE ONE 34 VICTORIA ROAD BARNSELEY. S70 2BU			Phone: 01226 208482 Fax: 01226 283030 Email: info@whiteaguspartnership.co.uk Web: www.whiteaguspartnership.co.uk						
ARCHITECTURAL SERVICES												
Project. PROPOSED EXTENSION AT OAK HOUSE, REDBROOK ROAD BARNSELEY, S75 2RS						Client. MR MASTERS						
Drawing Title. PLANS & ELEVATIONS						Date. SEPTEMBER 2018		Scale. 1:50 @ A1				
						Ref. 18-094		Dwg. No. 01				
								Rev. A				
Date						Suffix		Description				
11/09/2018						A		REVISED TO CLIENT REQUIREMENTS				