






PROPOSED FRONT ELEVATION

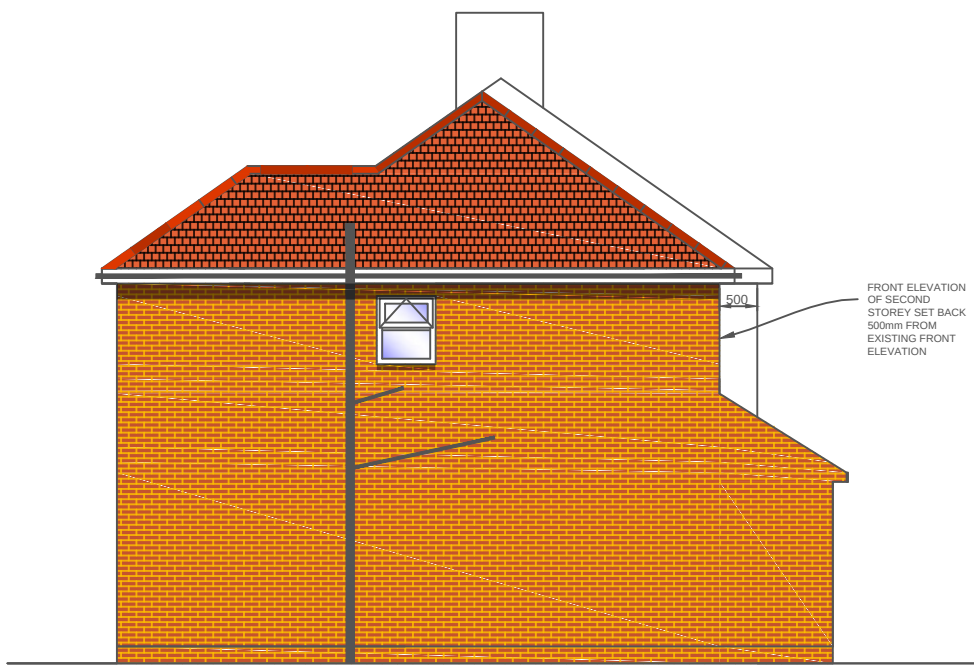


PROPOSED SIDE ELEVATION

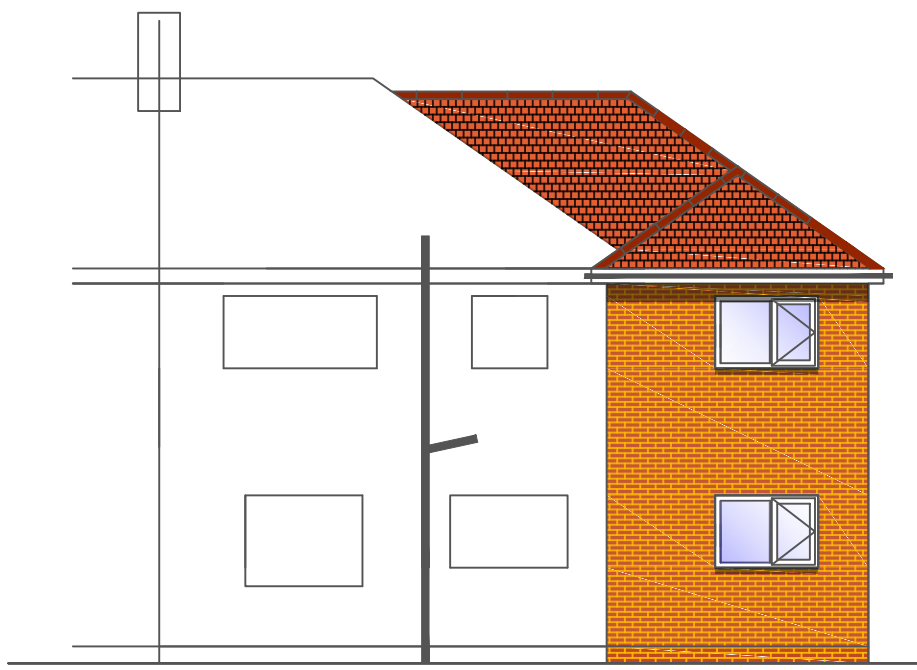


PROPOSED REAR ELEVATION

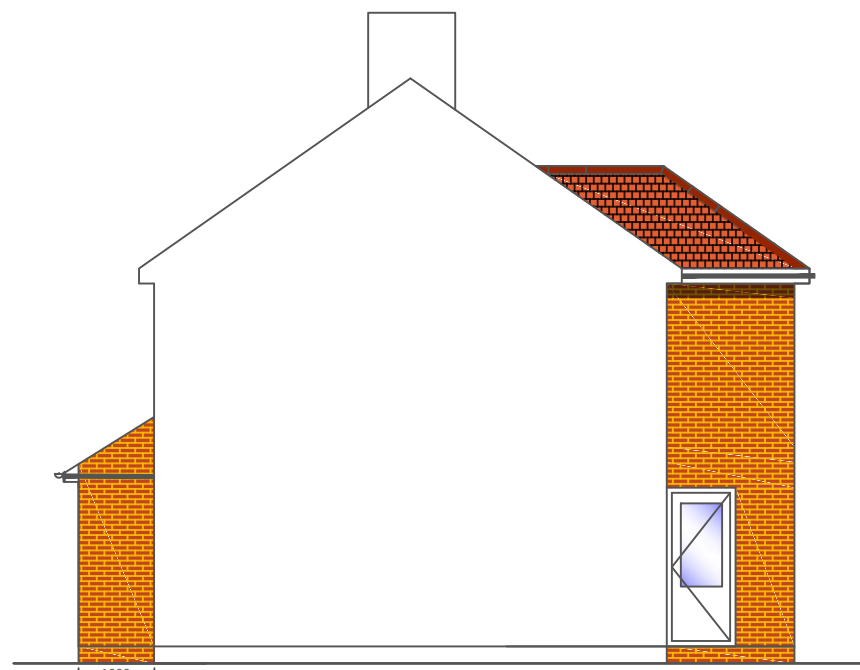


PROPOSED ADJOINING ELEVATION

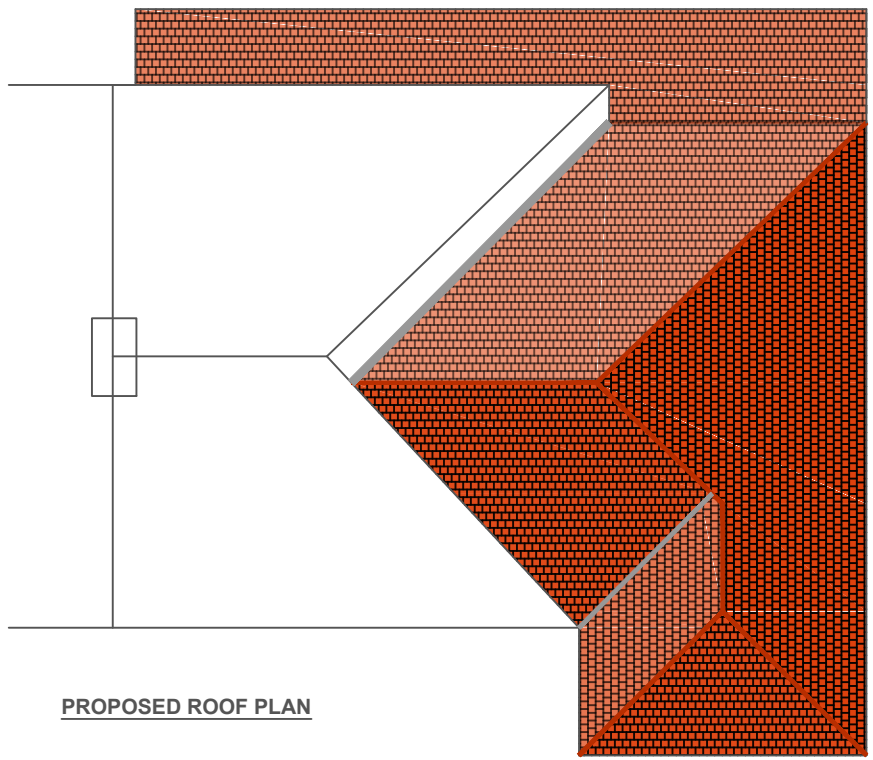


PROPOSED ROOF PLAN

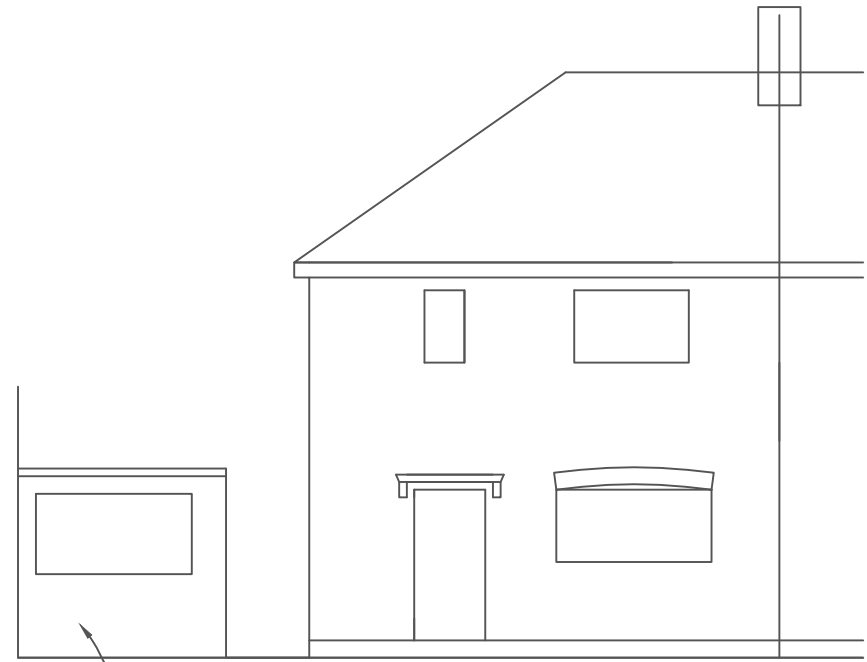


EXISTING FRONT ELEVATION

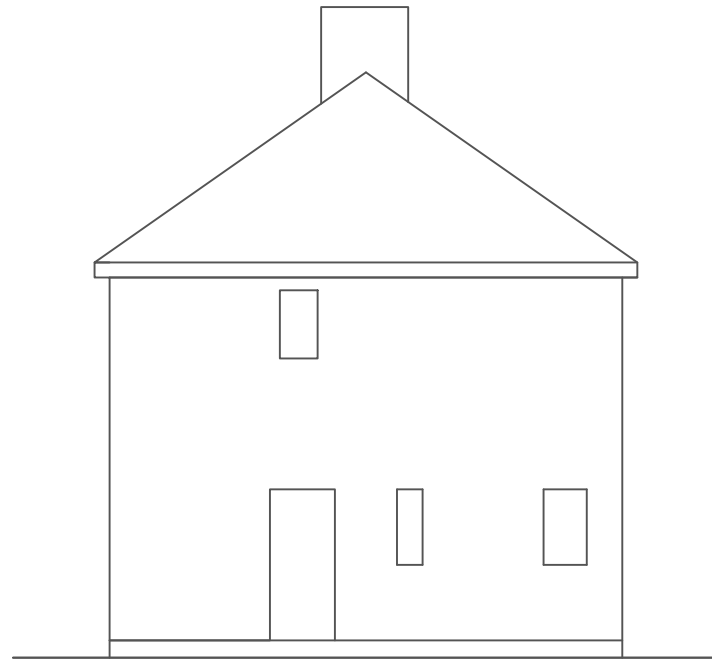


EXISTING SIDE ELEVATION  
(Outbuilding not shown)

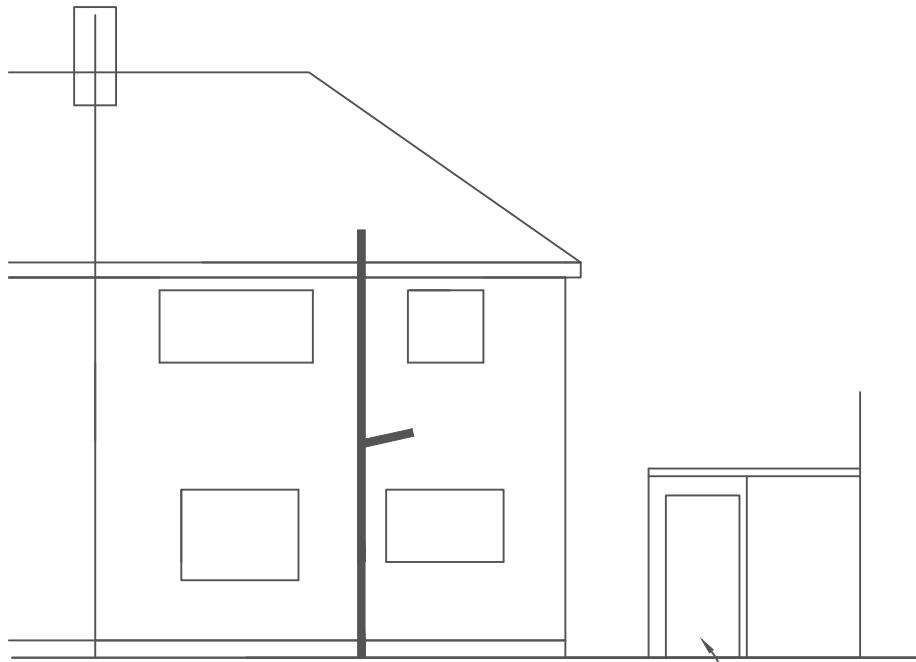

EXISTING REAR ELEVATION

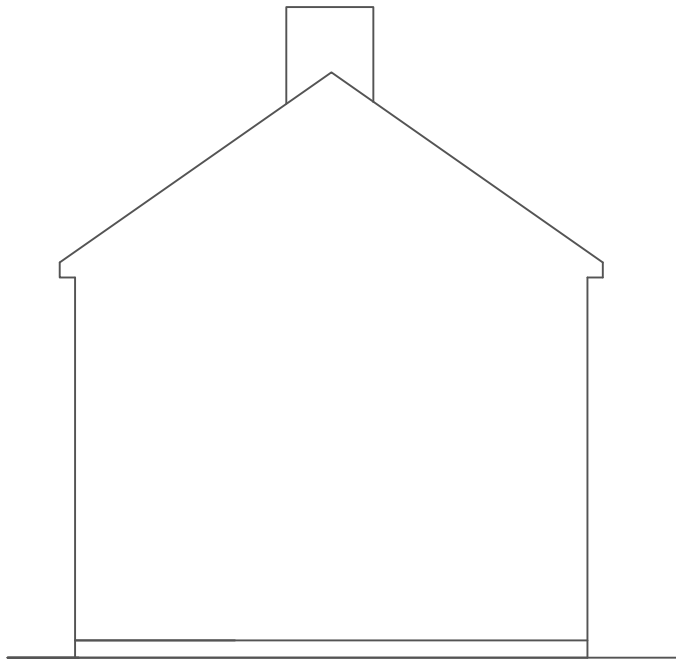


EXISTING ADJOINING ELEVATION

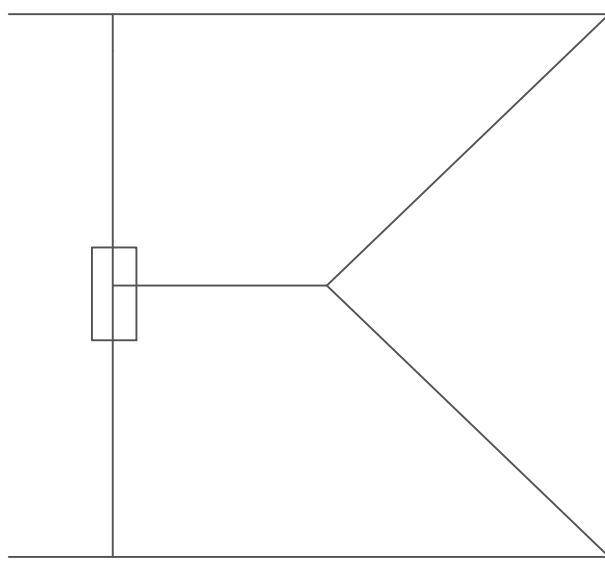


EXISTING ROOF PLAN


Outbuilding to be removed

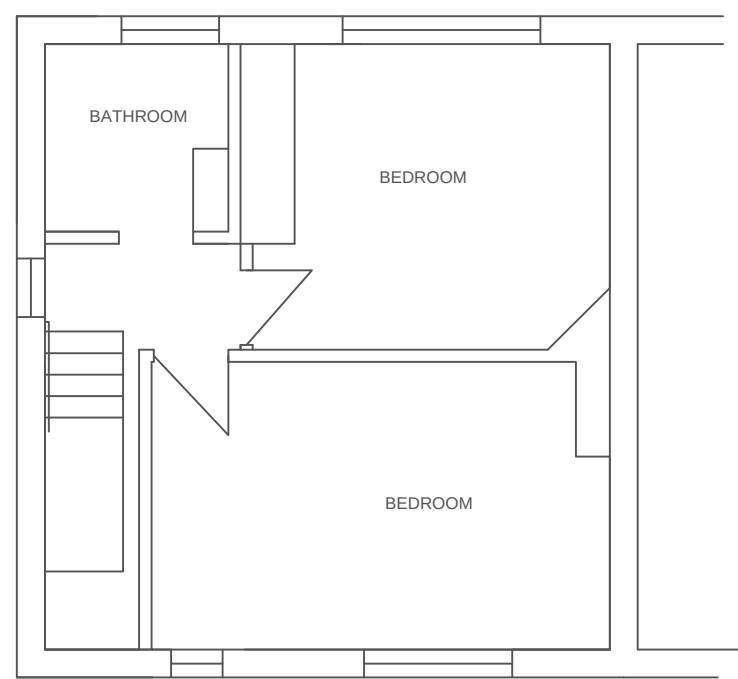


EXISTING FIRST FLOOR

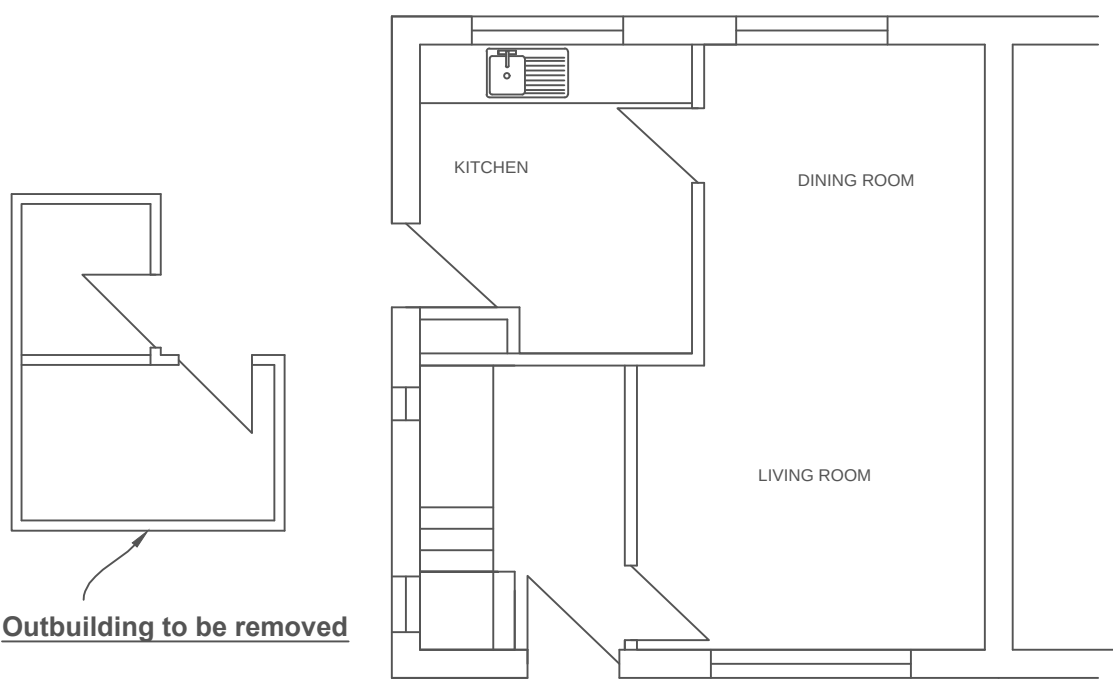

EXISTING GROUND FLOOR

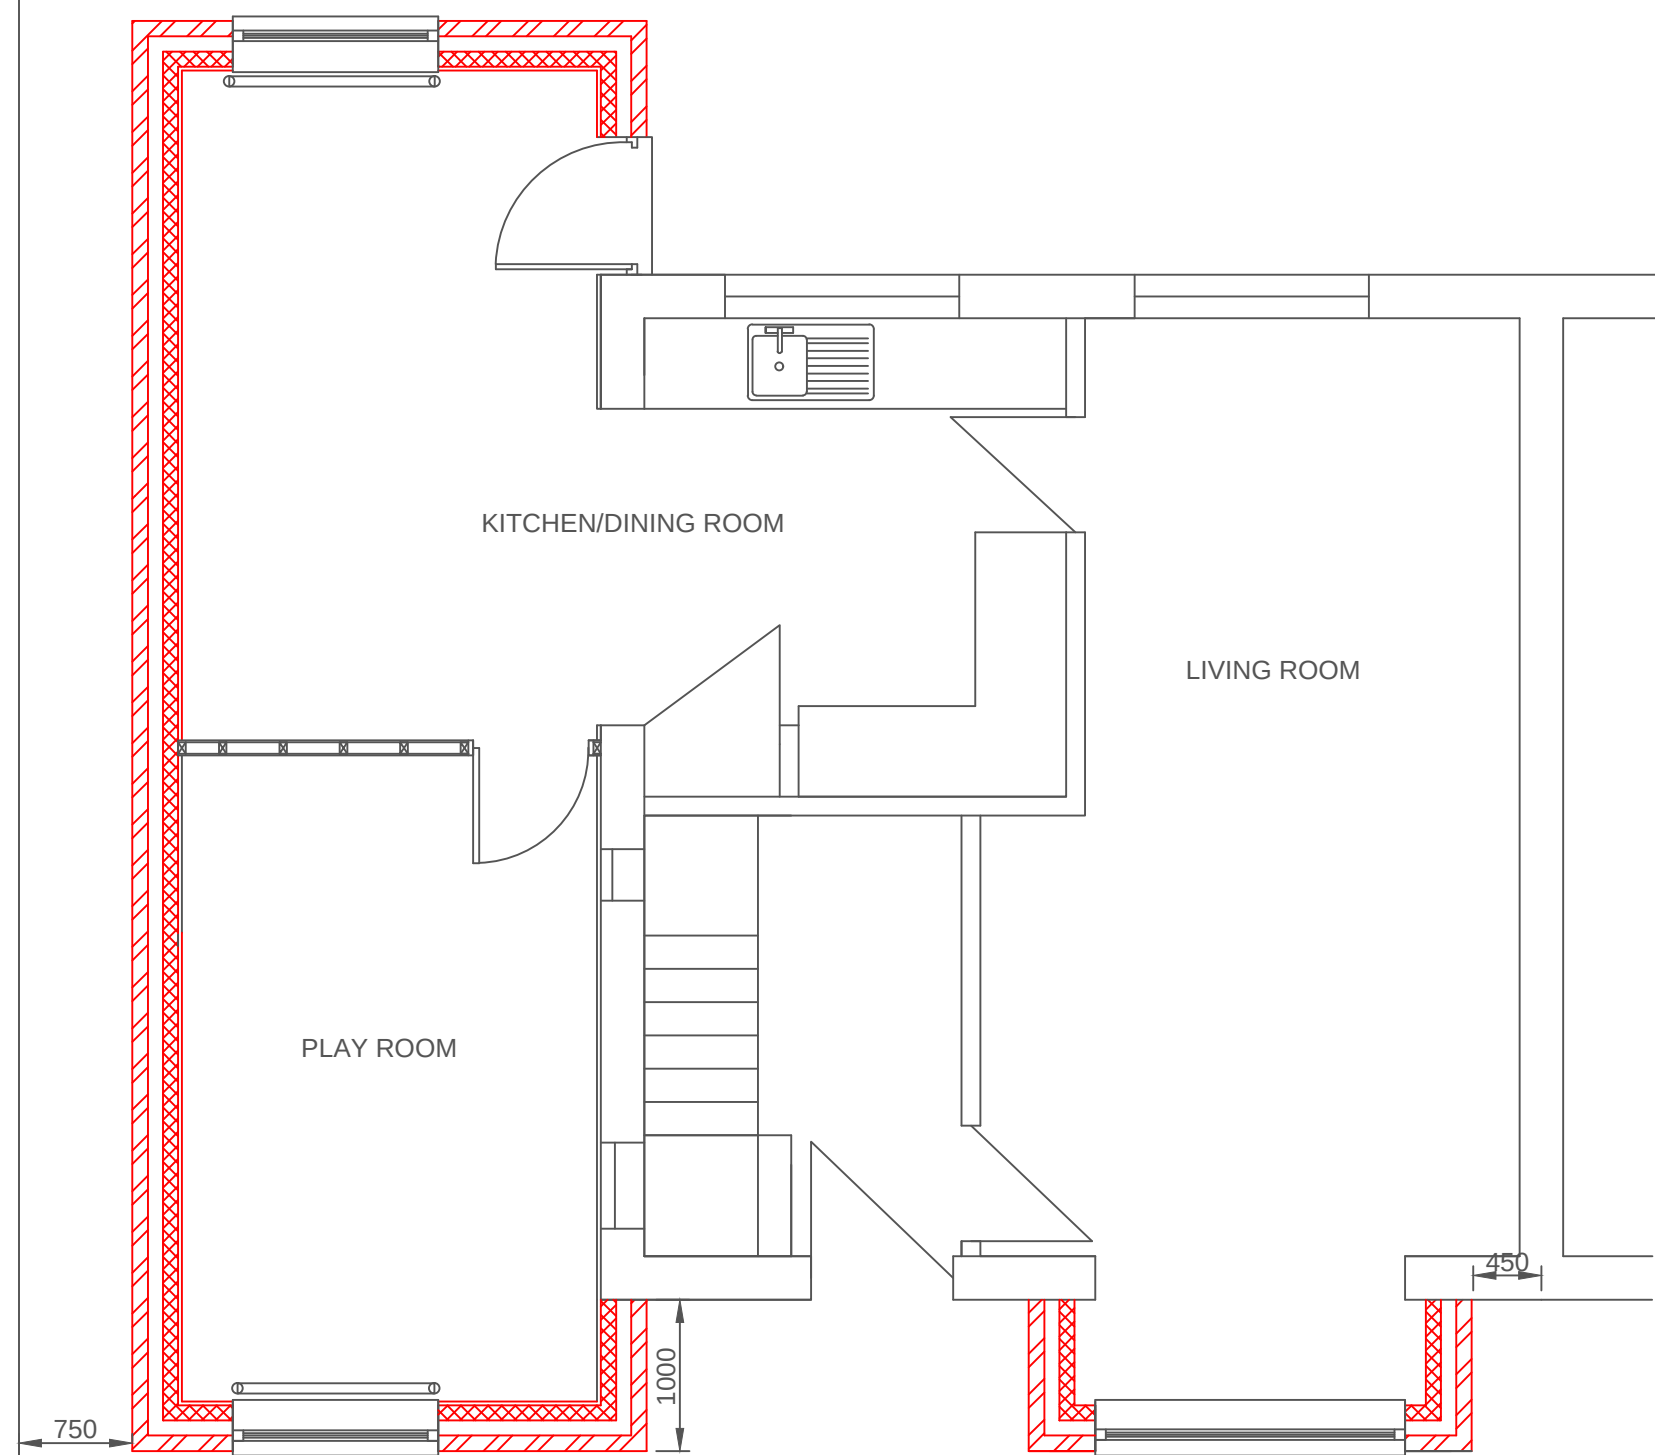

PROPOSED GROUND FLOOR

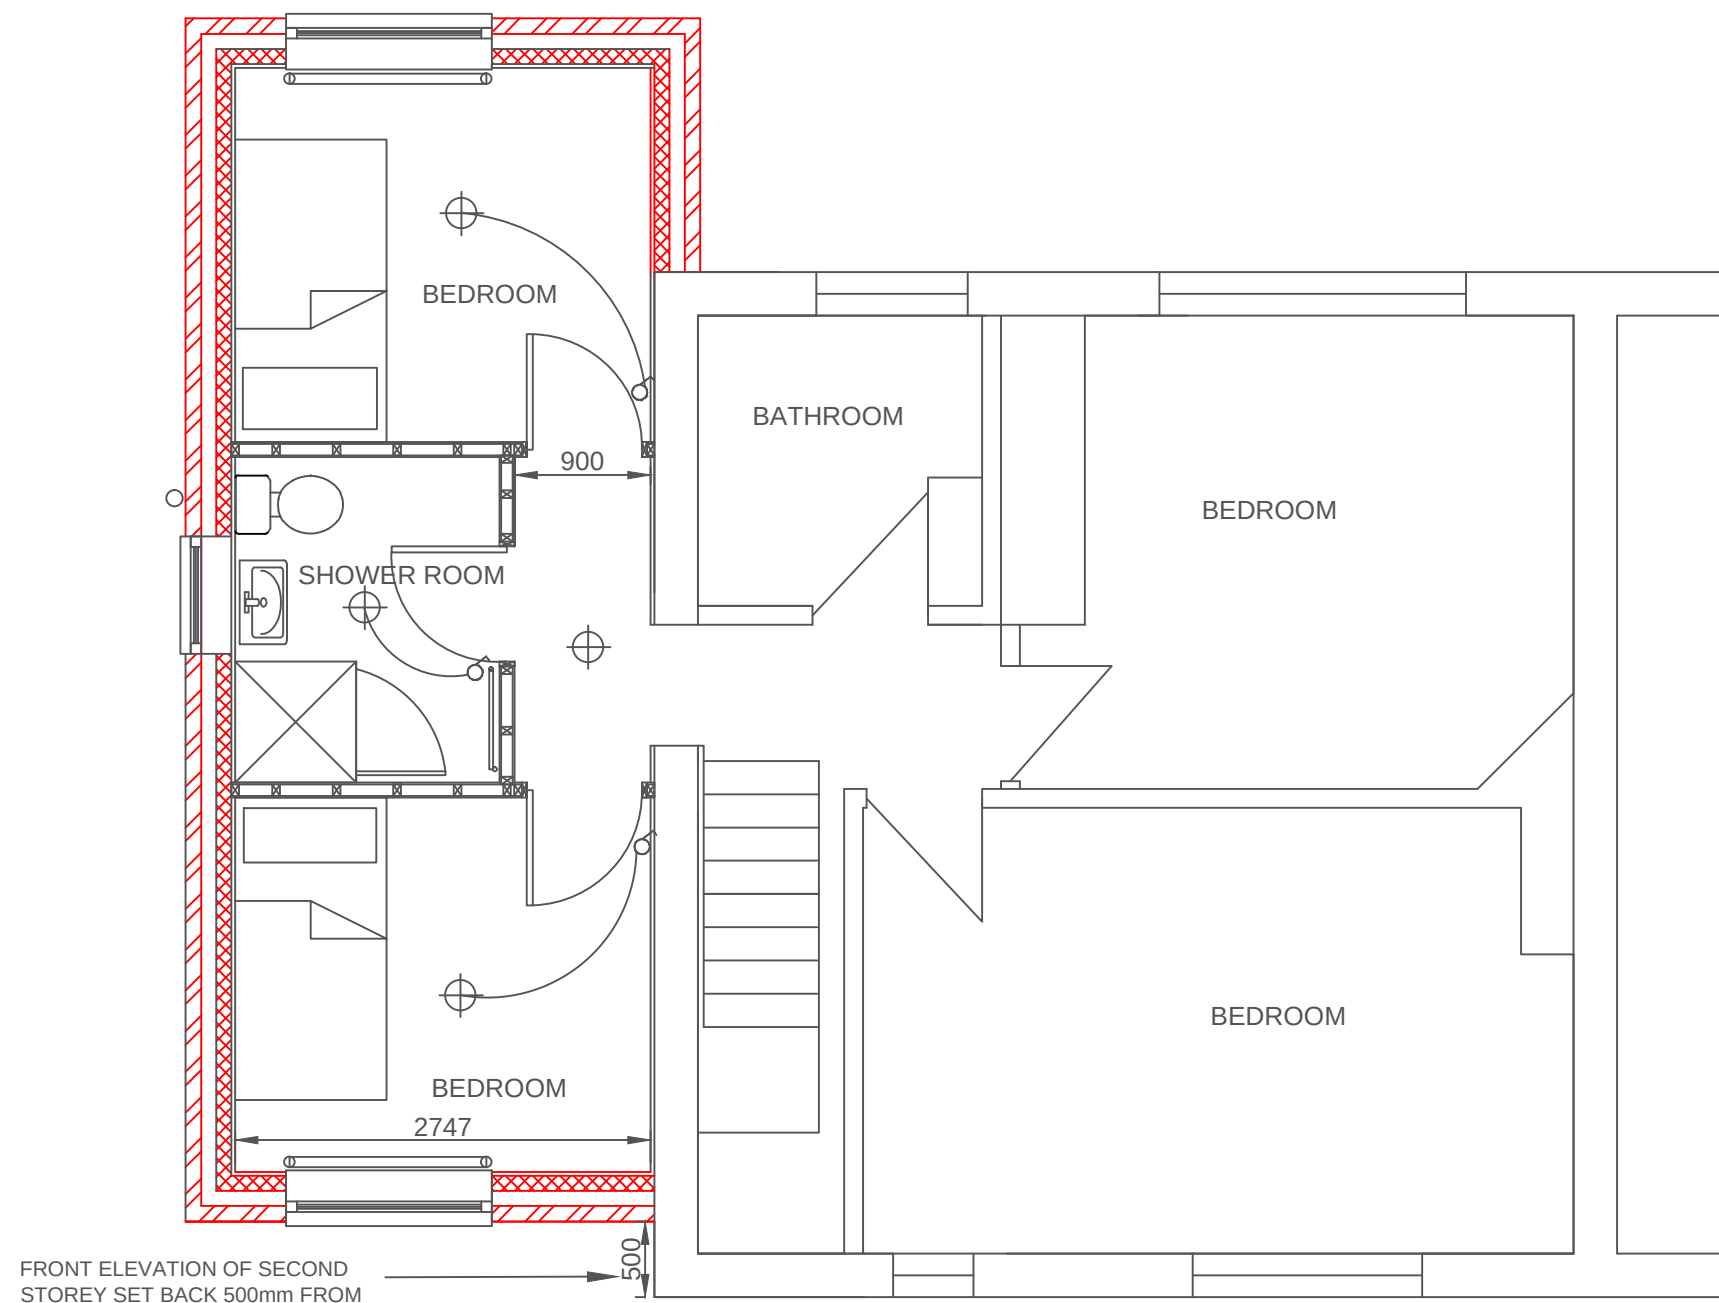

FRONT ELEVATION OF SECOND STOREY SET BACK 500mm FROM EXISTING FRONT ELEVATION

PROPOSED FIRST FLOOR

#### GENERAL NOTES

THESE PLANS MUST NOT BE ACTED UPON UNTIL THEY HAVE BEEN APPROVED BOTH UNDER THE TOWN & COUNTRY PLANNING ACT 1990 AND IN ACCORDANCE WITH CLAUSE 14 AND 12 [2] (b) OF THE BUILDING REGULATIONS 2000 AND ANY SUBSEQUENT AMENDMENTS. SHOULD THE OWNER AND/OR CONTRACTOR COMMENCE WORK WITHOUT THE ABOVE APPROVALS THEY DO SO AT THEIR OWN RISK.

CONTRACTOR OR PERSON UNDERTAKING THE CONSTRUCTION TO CHECK ALL DIMENSIONS ON SITE BEFORE COMMENCEMENT OF ANY WORKS. ANY ANOMALIES MUST BE REPORTED.

DO NOT SCALE FROM DRAWINGS, FIGURED DIMENSIONS ONLY TO BE USED

NOTE: This drawing may not be copied, lent, used by a third party or reproduced in whole or in part without the express written permission of N Murray Design

PARTY WALL ACT 1996:- It is the responsibility of the owner to make neighbours aware of this proposal

DIMENSIONS:- All dimensions are shown in millimetres except where stated otherwise

MATERIALS:- All materials to match existing materials unless directed otherwise by Planning Department

PRECEDENCE:- If in doubt, the text takes precedence over the drawing

Address  
100 Ringway, Bolton on Dearne, Barnsley, S63 8AX

Title  
2 storey side & rear & single storey front extensions

Client  
Mr & Mrs Parsons

N Murray Design  
44 Ten Acre Road, Kimberworth Park Rotherham, S61 3RJ  
Email: nmurraydesign@gmail.com  
Tel: 0750 8616377

| Scales     | Date    | Drawing No | Rev |
|------------|---------|------------|-----|
| 1:50 1:100 | 25/1/20 | 1/20 PP    |     |