




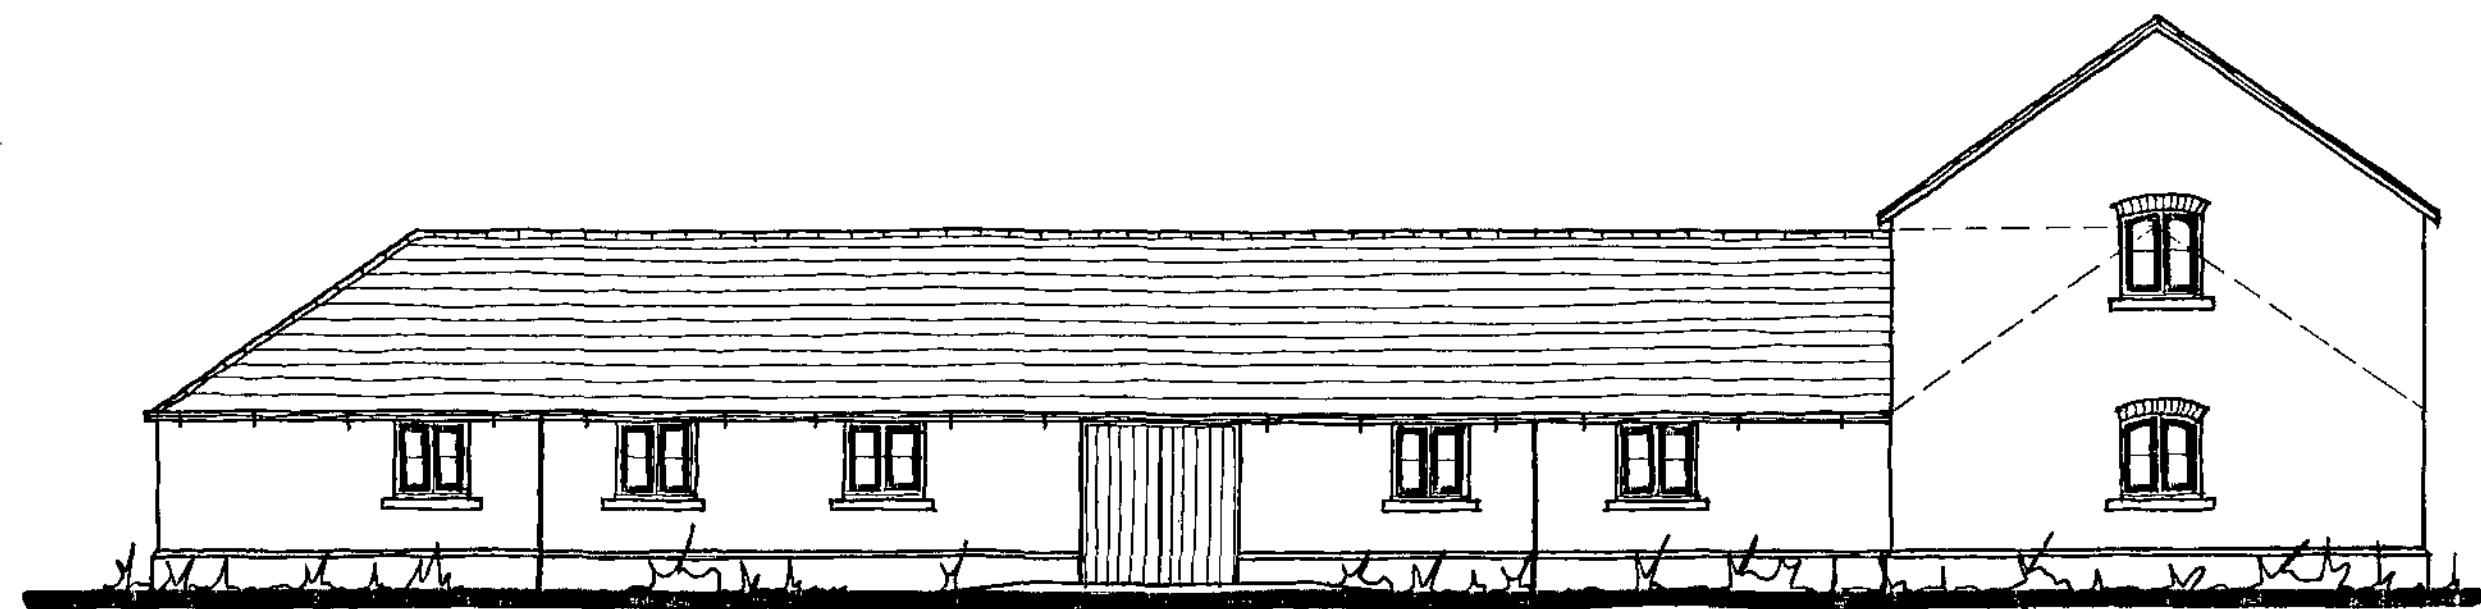


south east

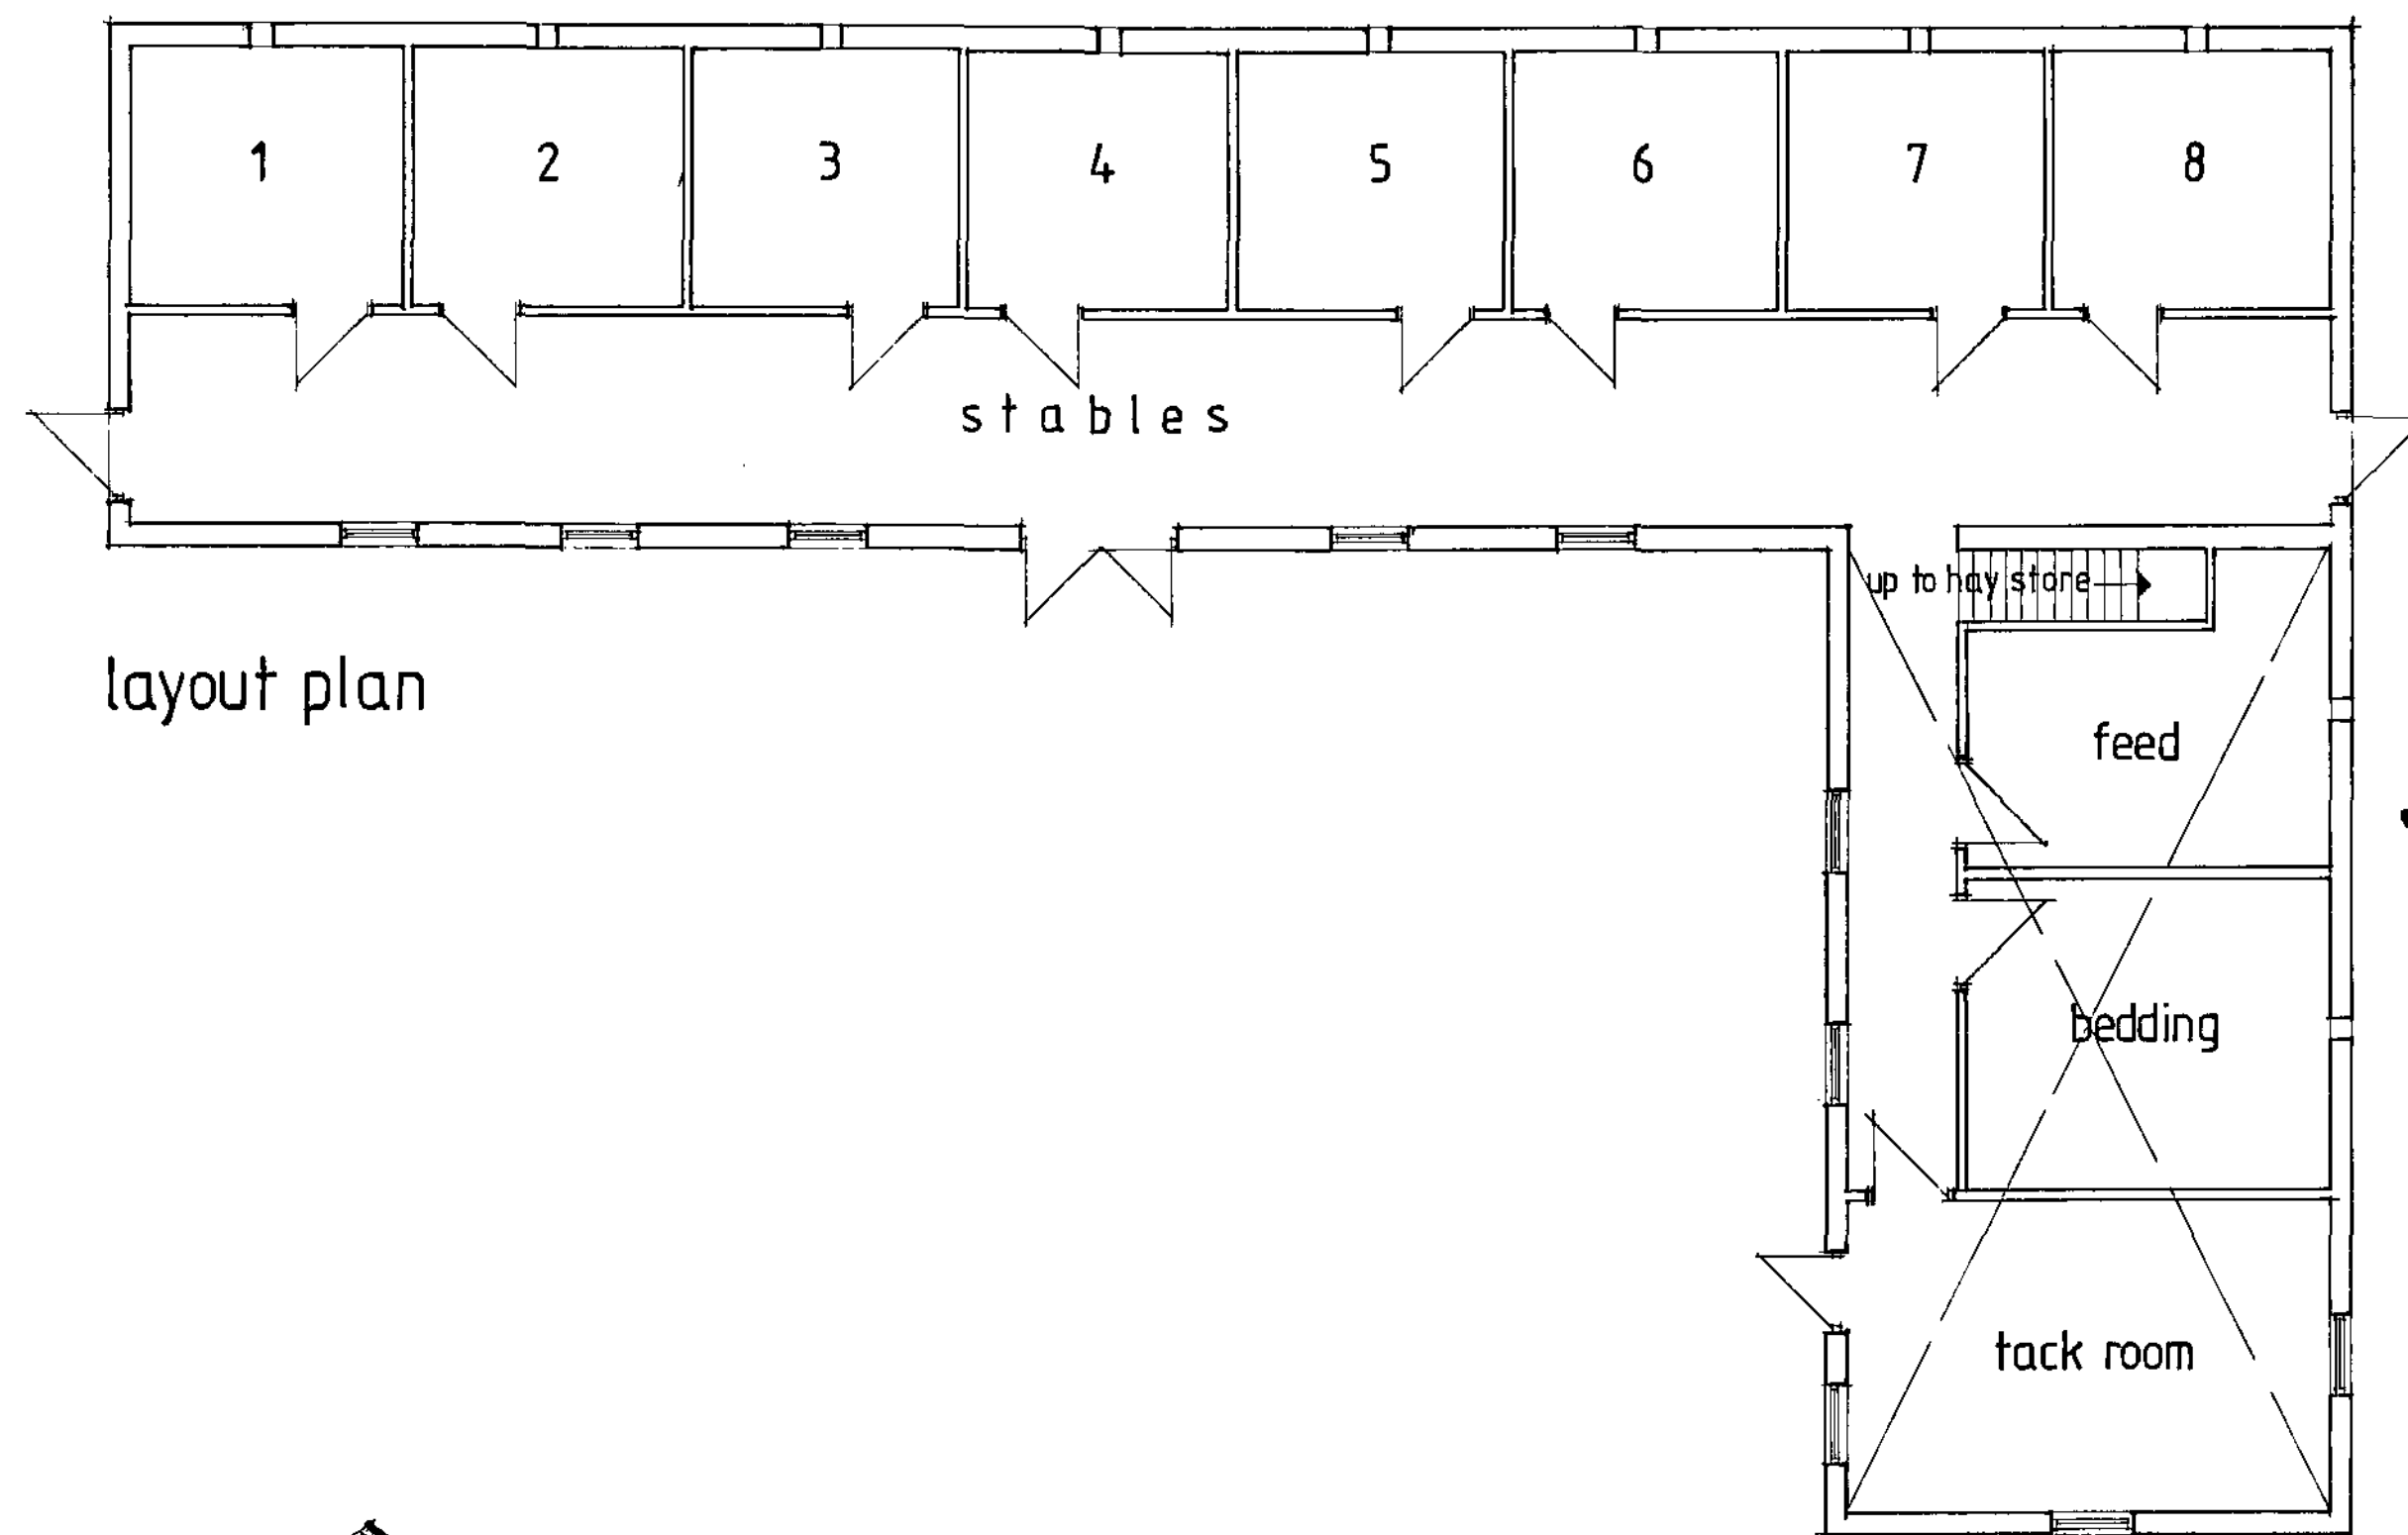

layout plan

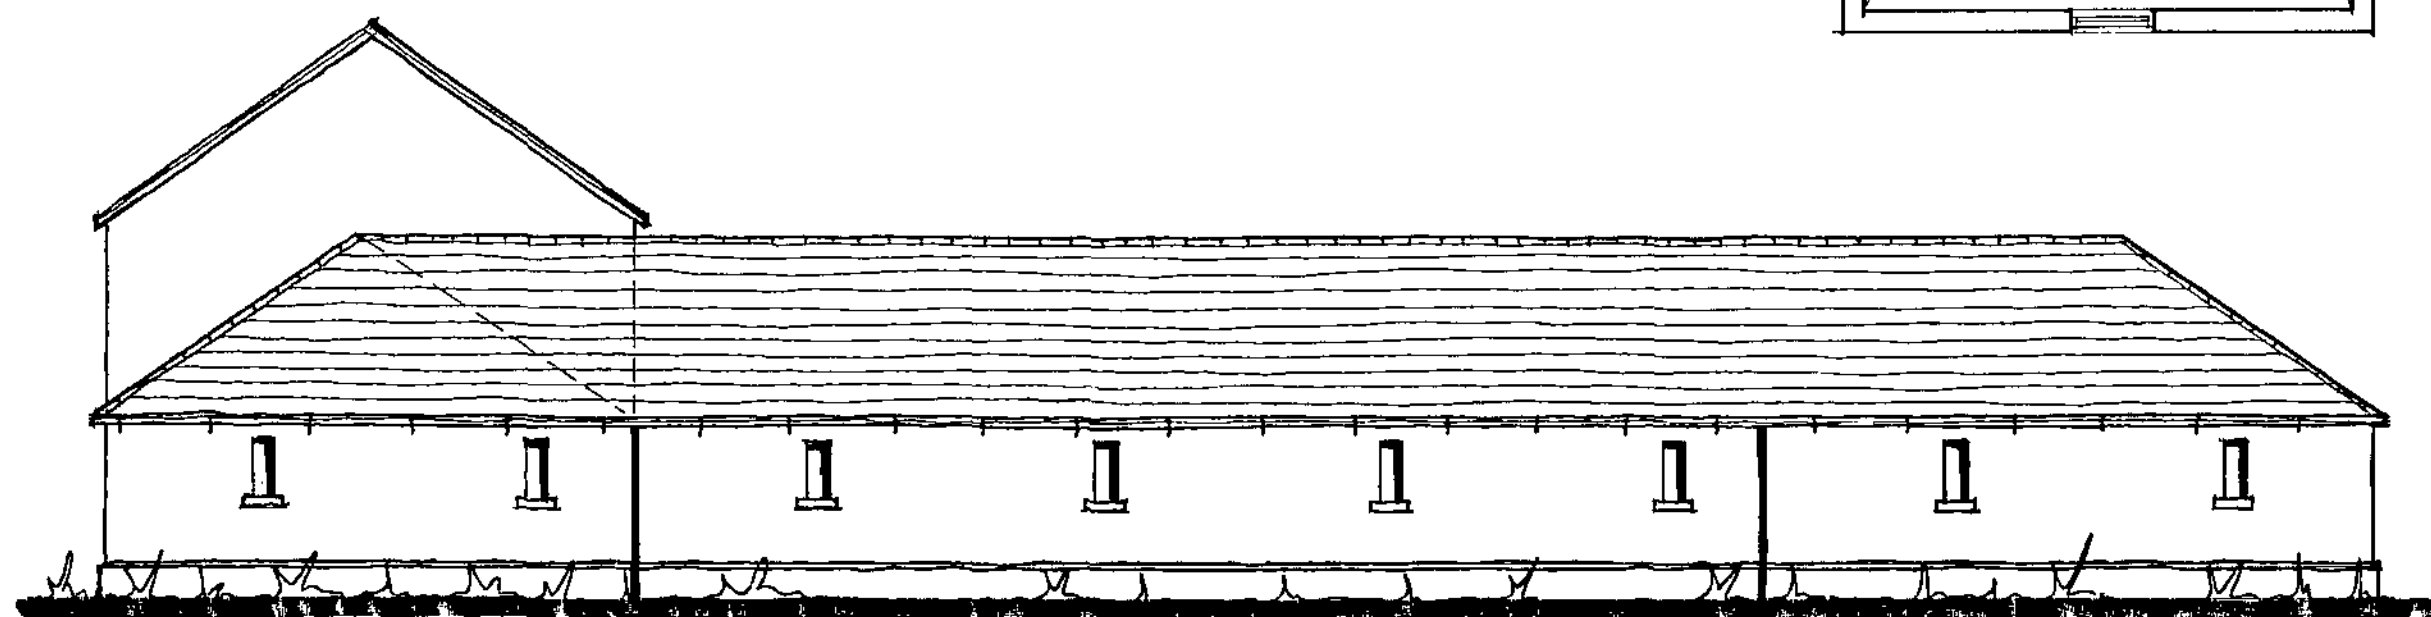

north west

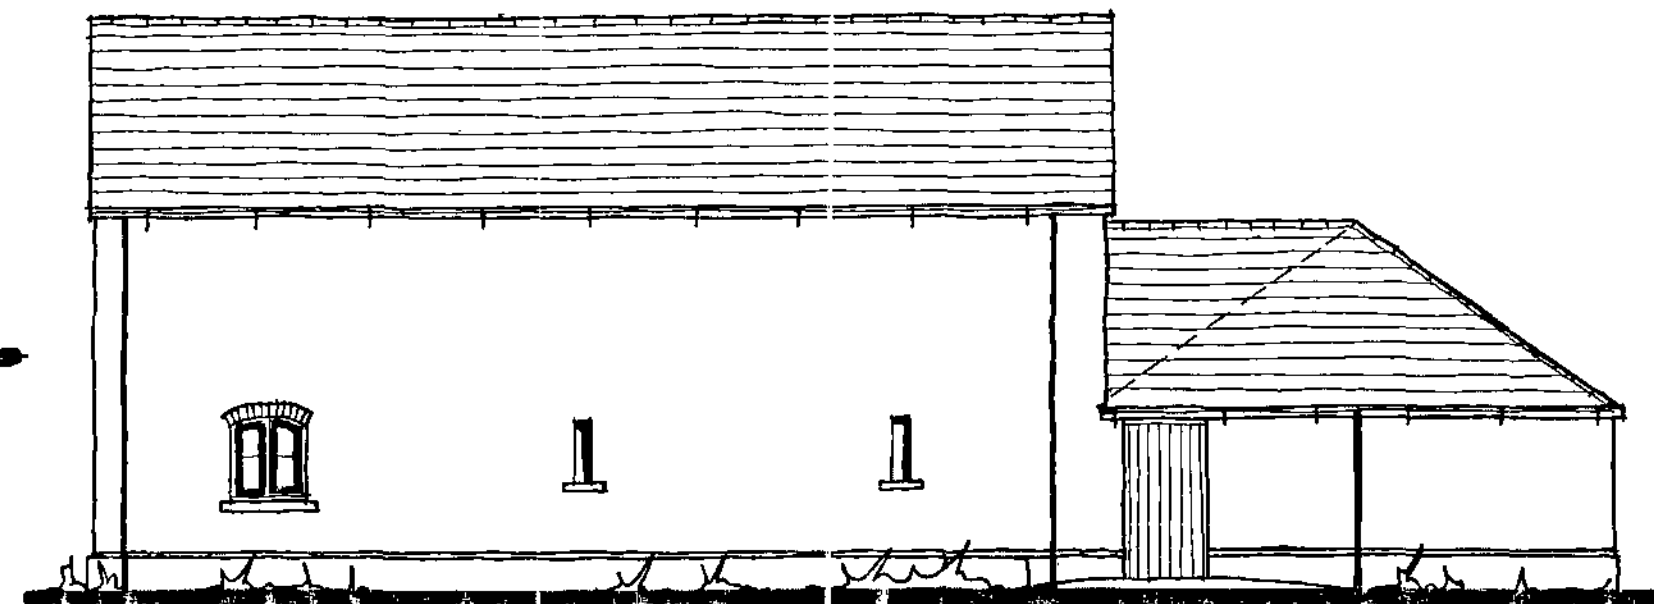

north east



south west


- 1) This drawing and the design and details depicted thereon are the copyright of Peter Dimberline Chartered Architect.
- 2) All dimensions on this drawing are to be checked by the Contractor and any discrepancies are to be reported to the Architect.
- 3) Do not scale critical dimensions off this drawing.
- 4) Contractor to ensure that all Health & Safety requirements (CDM Regulations) in relation to this project will be complied with.

REVISIONS


PETER DIMBERLINE CHARTERED ARCHITECT 2 TIPSEY COURT WAKEFIELD ROAD STAINCROSS BARNLEY S75 6FZ TEL/FAX (01226) 390947	Dip. Arch RIBA 
---	---

CLIENT MRS ELLIS	
PROJECT PROPOSED EQUESTRIAN CENTRE.	
LOCATION LAND AT EAST GAWBER FARM, WAKEFIELD RD. BARNLEY.	
DRAWING STABLE BLOCK AND ASSOCIATED FACILITIES BUILDING.	
SCALES 1:100,	DATE JULY /06
DRWG. No. 2006/029/01.	DRAWN BY PD.
REV	


- 1) This drawing and the design and details depicted thereon are the copyright of Peter Dimberline Chartered Architect.
- 2) All dimensions on this drawing are to be checked by the Contractor and any discrepancies are to be reported to the Architect.
- 3) Do not scale critical dimensions off this drawing.
- 4) Contractor to ensure that all Health & Safety requirements (CDM Regulations) in relation to this project will be complied with.

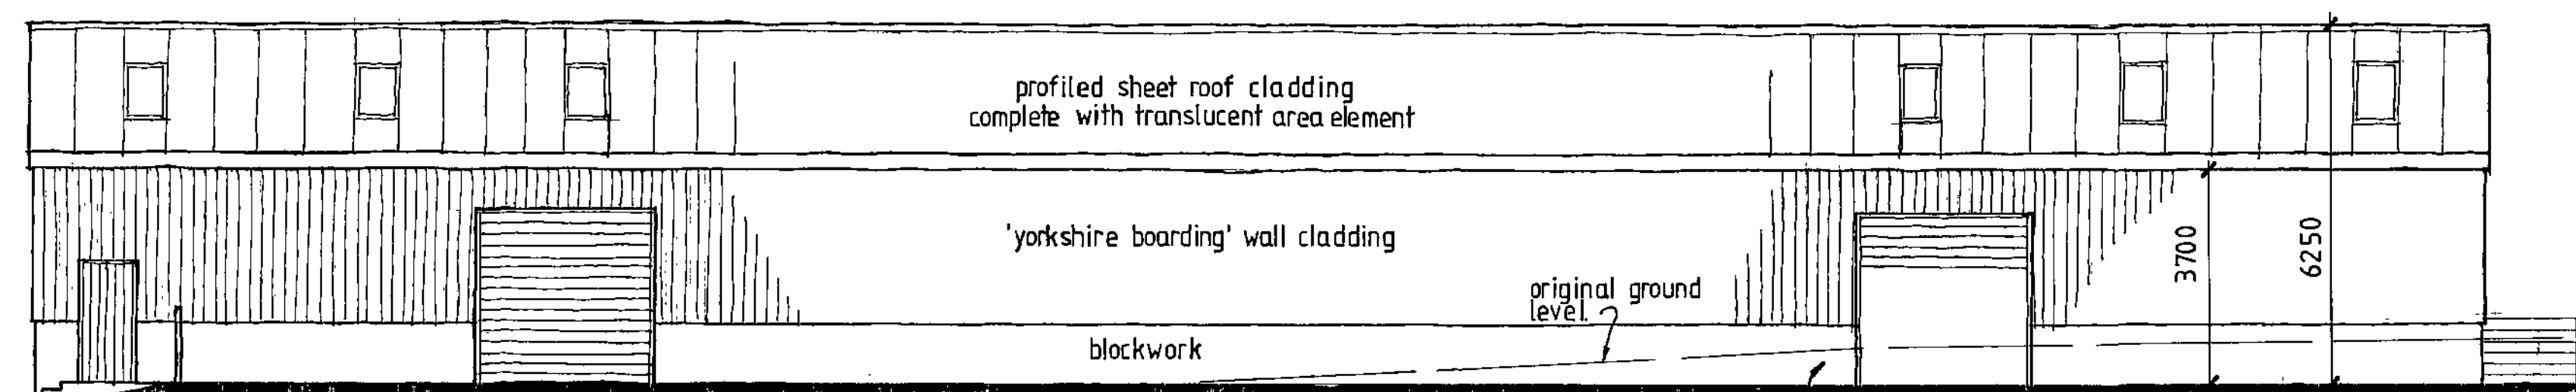


SOUTH EAST

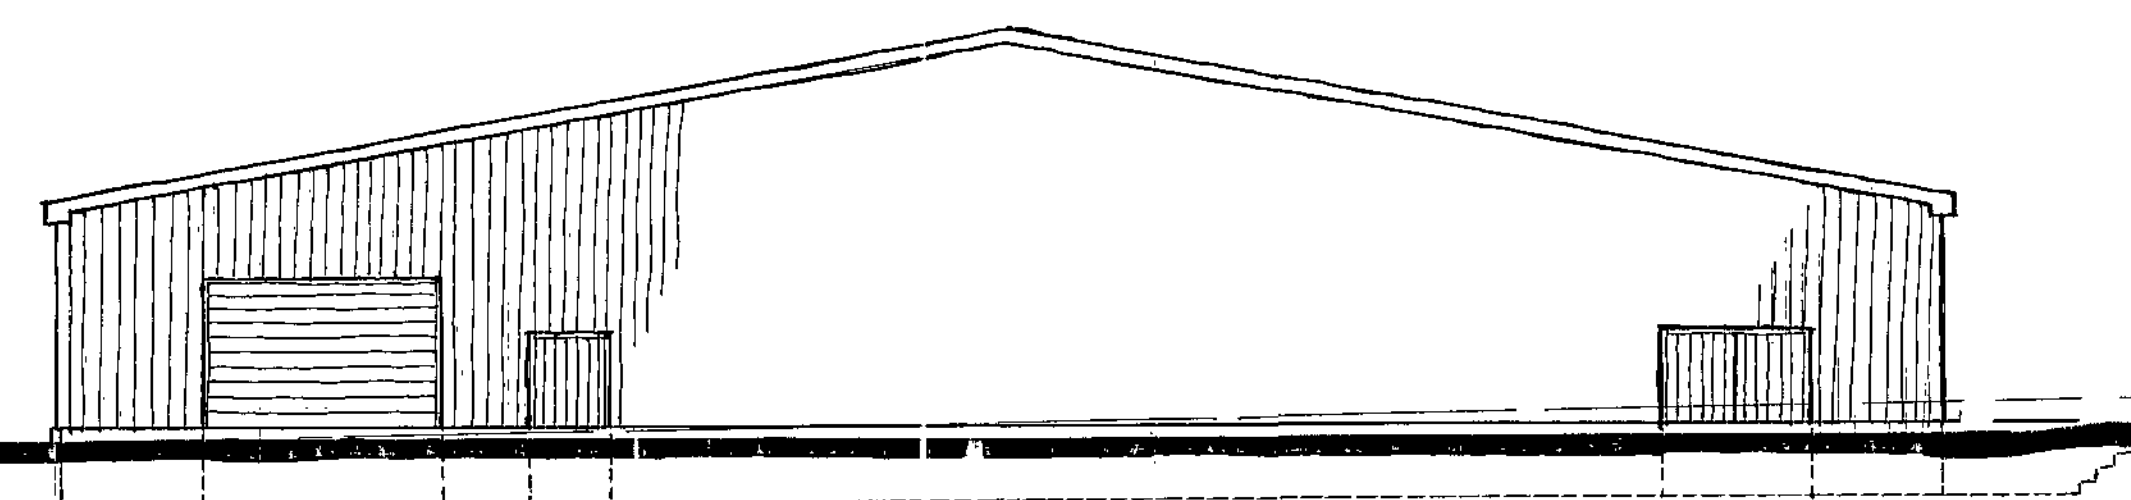


NORTH EAST

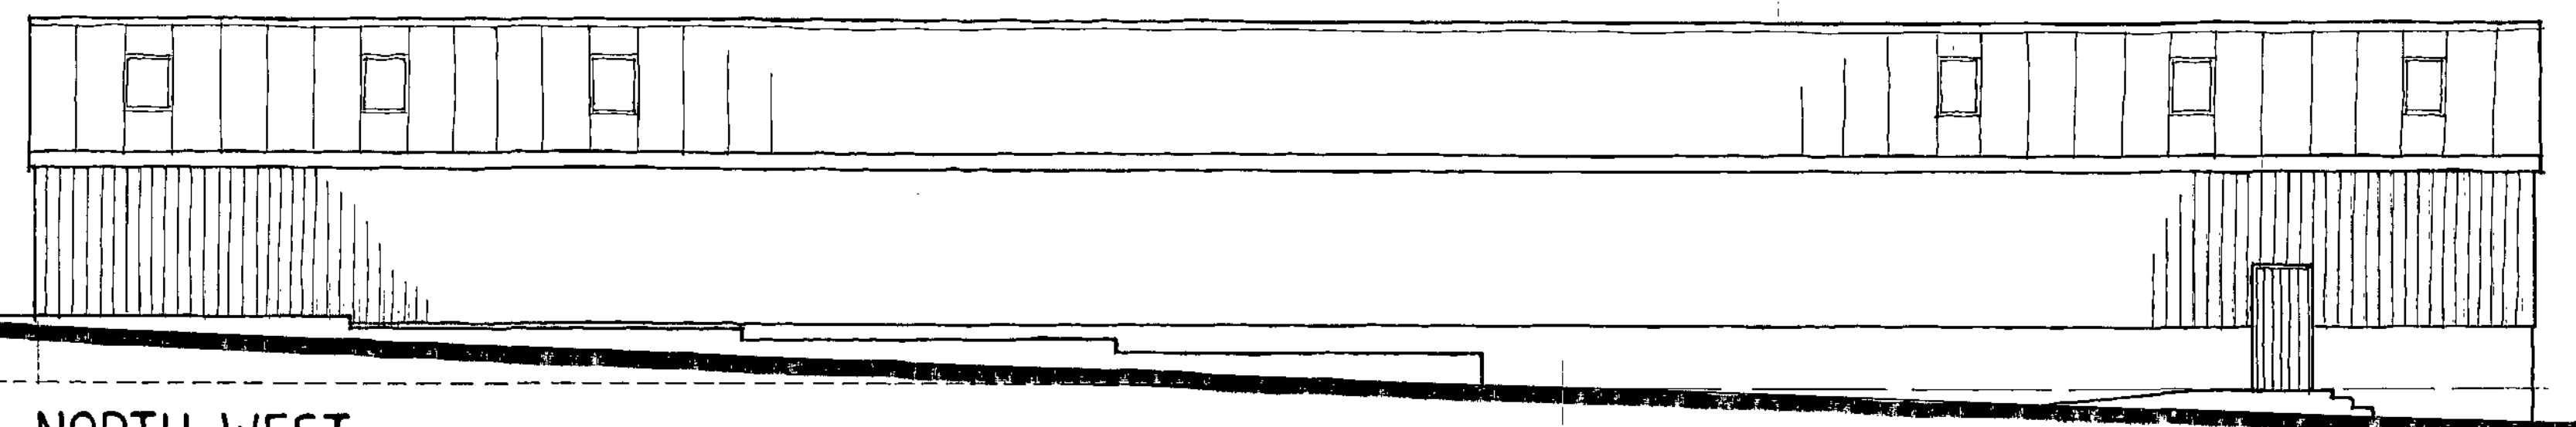

NORTH WEST

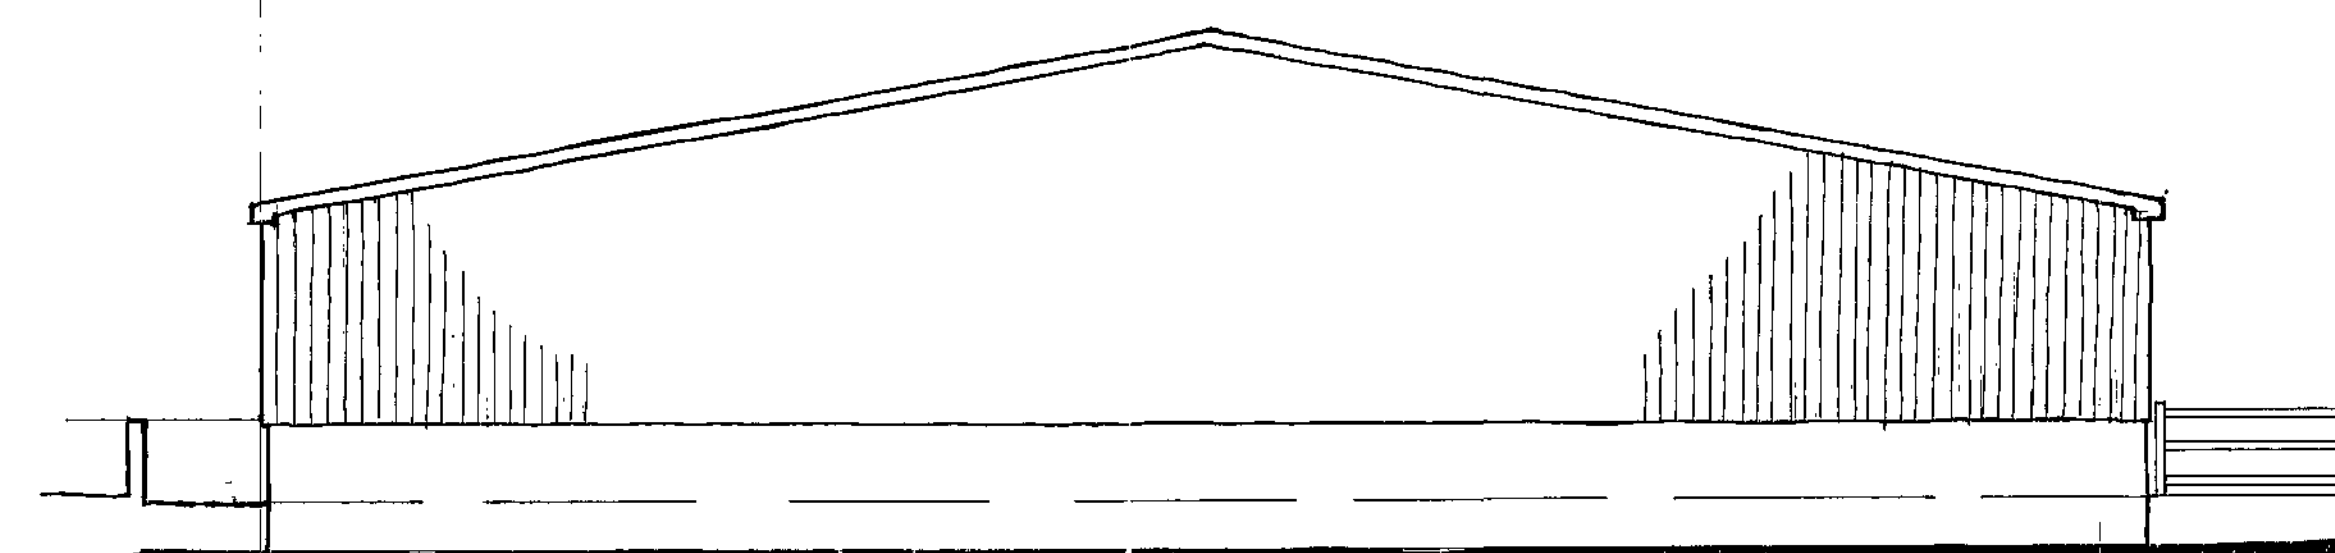

SOUTH WEST

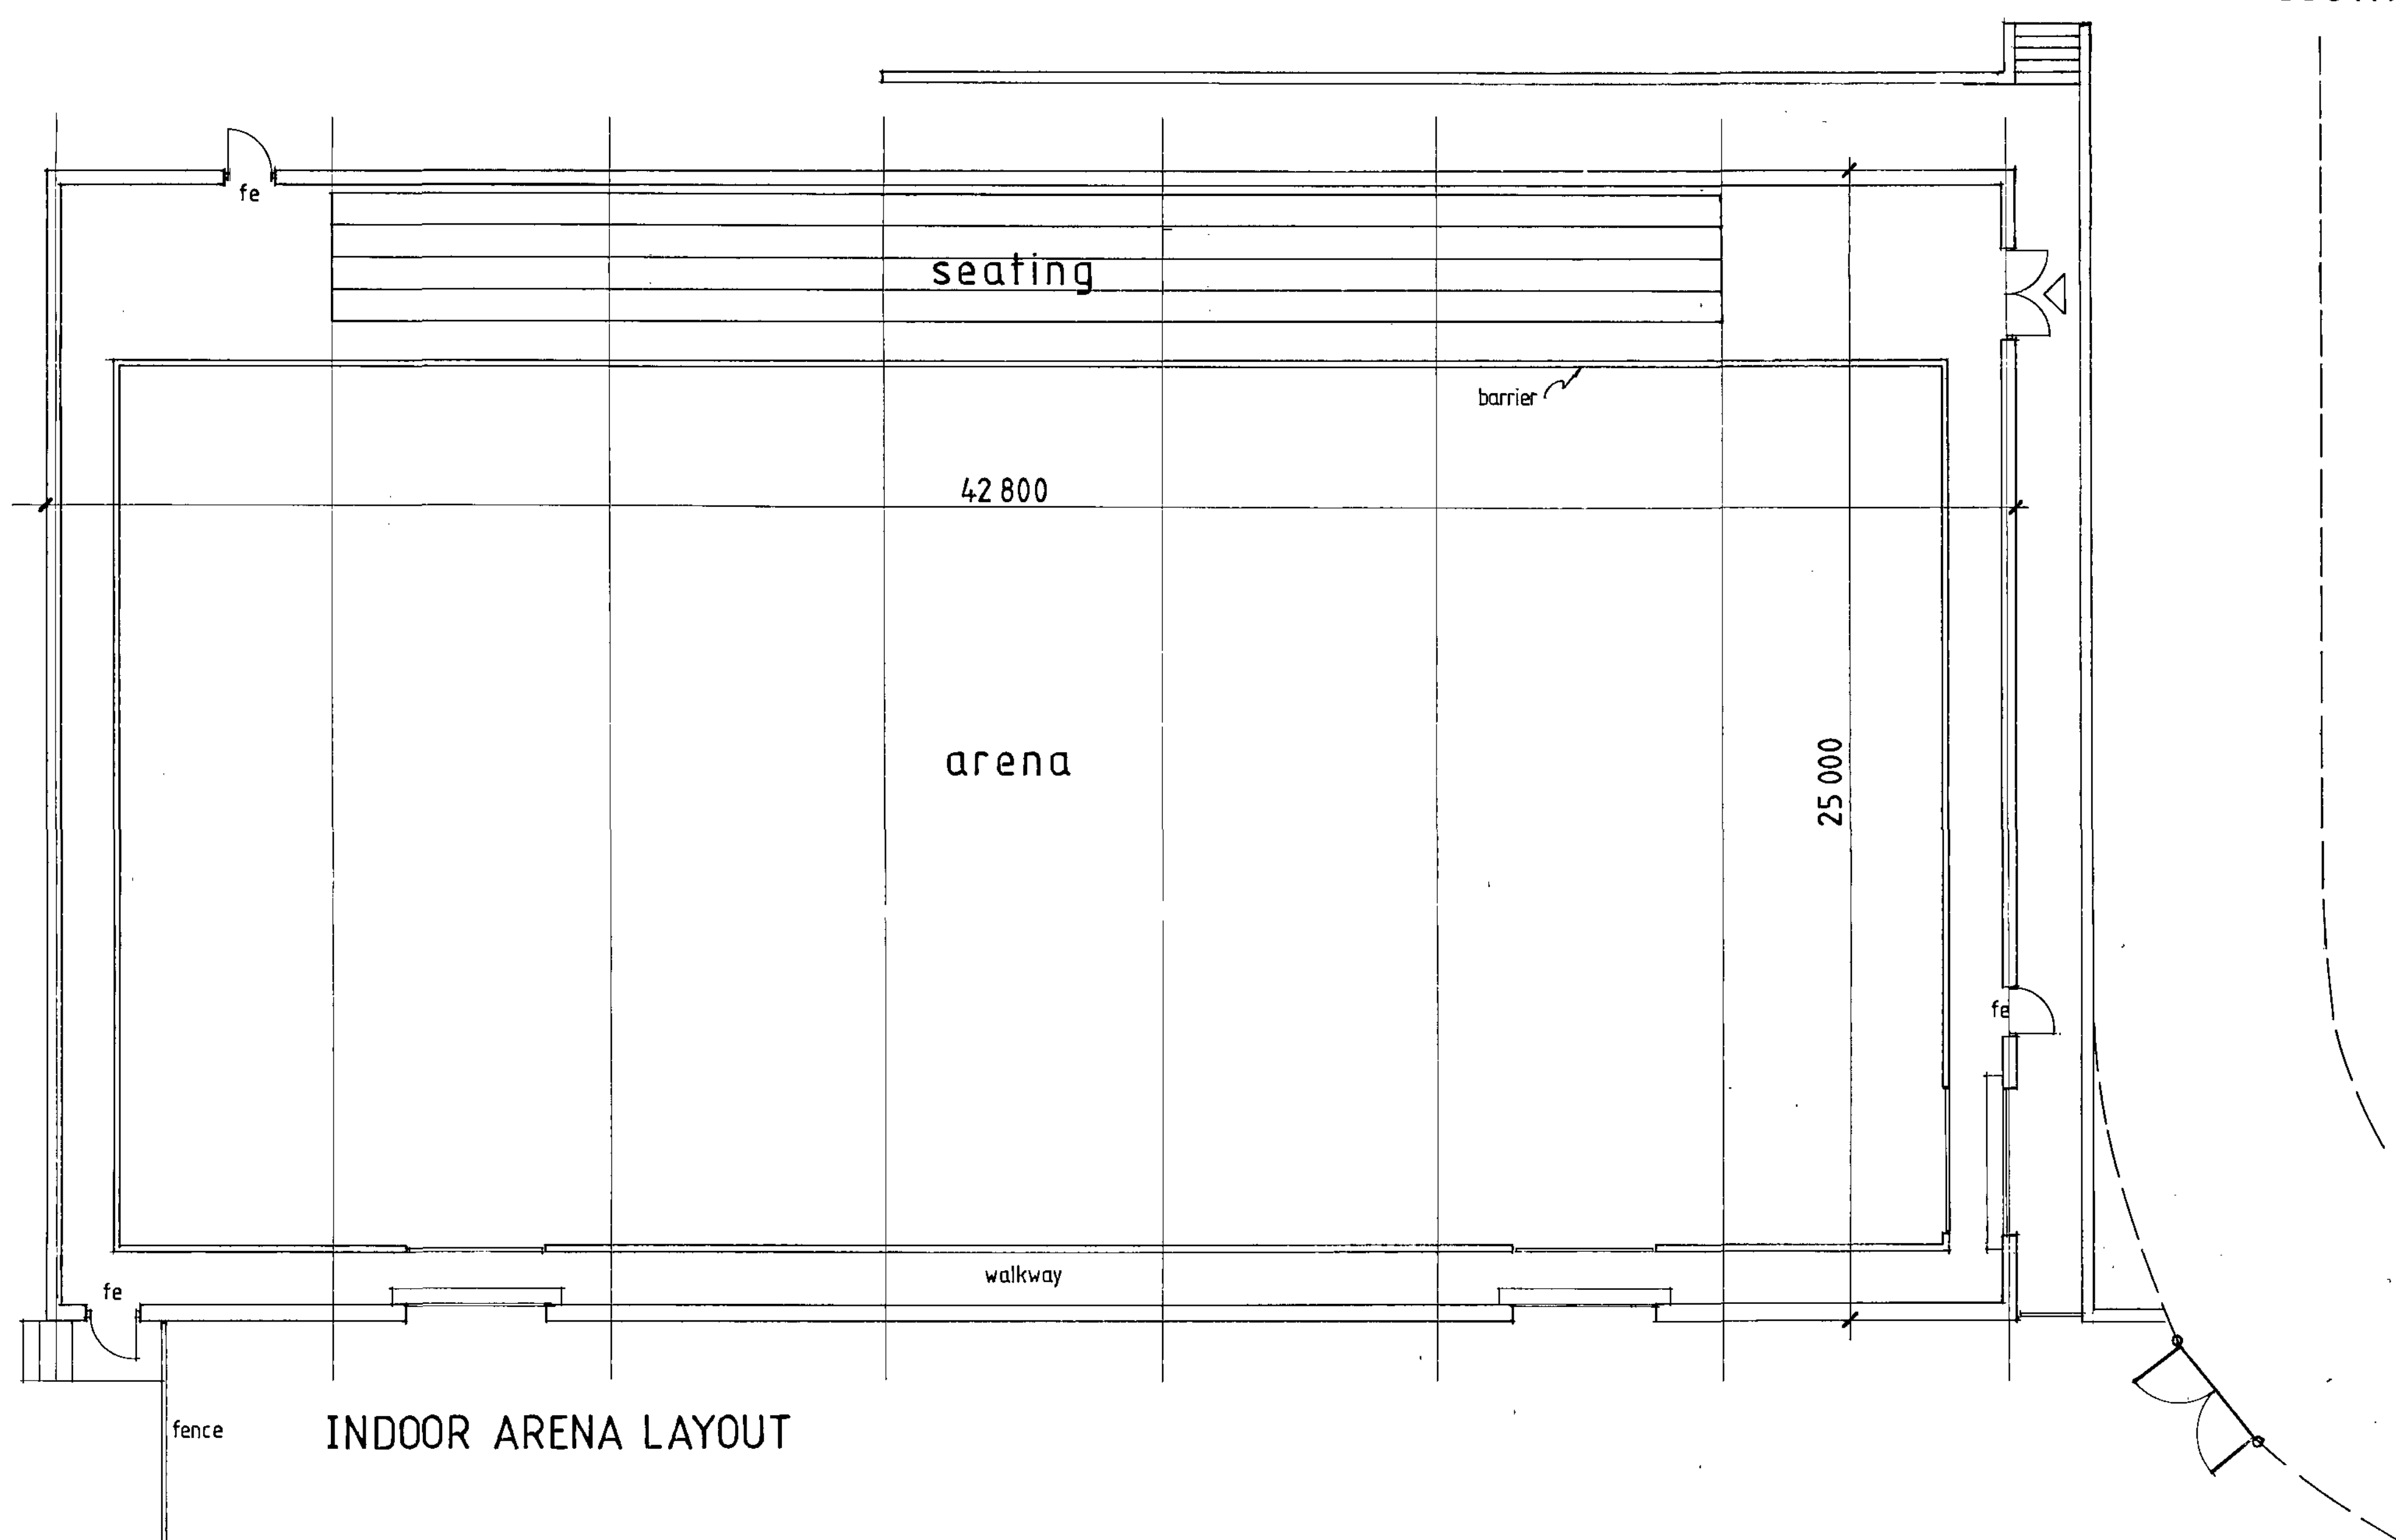

INDOOR ARENA LAYOUT


REVISIONS

PETER DIMBERLINE CHARTERED ARCHITECT 2 TIPSEY COURT WAKEFIELD ROAD STAINCROSS BARNLEY S75 6FZ TEL/FAX (01226) 390947	Dip. Arch RIBA
---	--------------------


CLIENT	MRS ELLIS
PROJECT	PROPOSED EQUESTRIAN CENTRE.
LOCATION	LAND AT EAST GAWBER FARM, WAKEFIELD RD. BARNLEY.
DRAWING	PROPOSED INDOOR ARENA.
SCALES	1:100,
DATE	JULY /06
DRWG.No.	2006 /029/02.
REV.	DRAWN BY PD.




south elevation

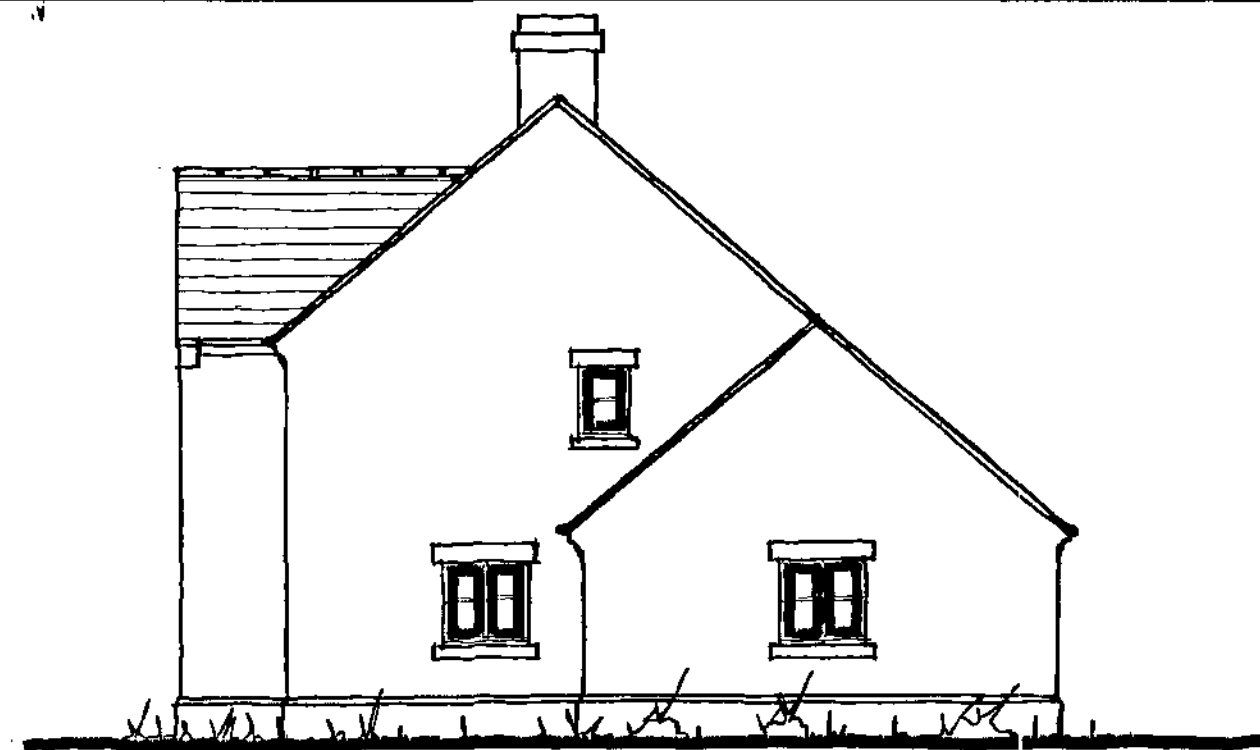


east elevation

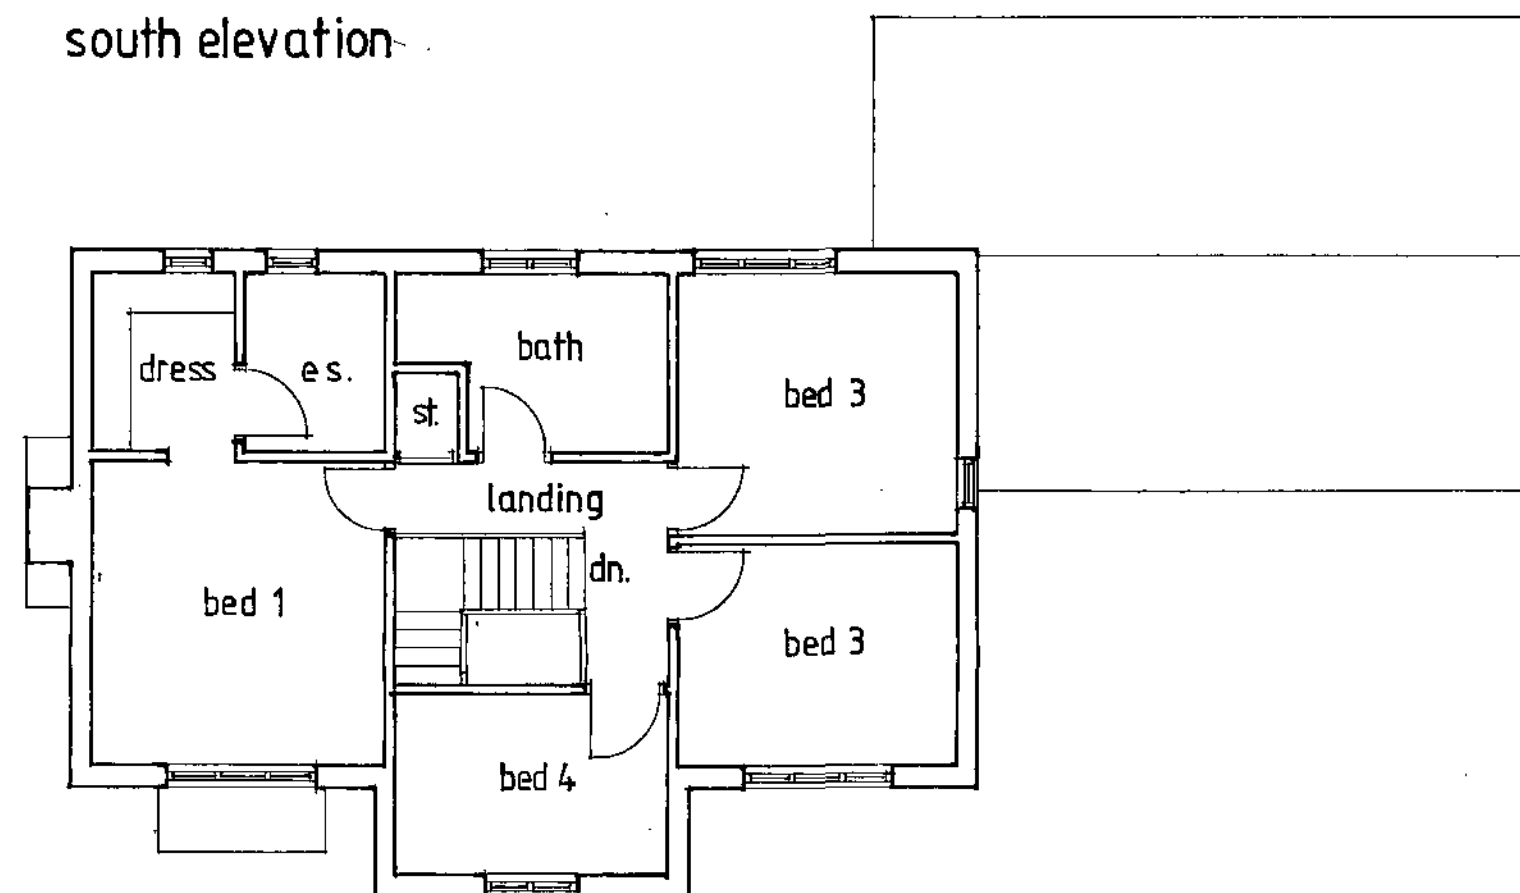

first floor

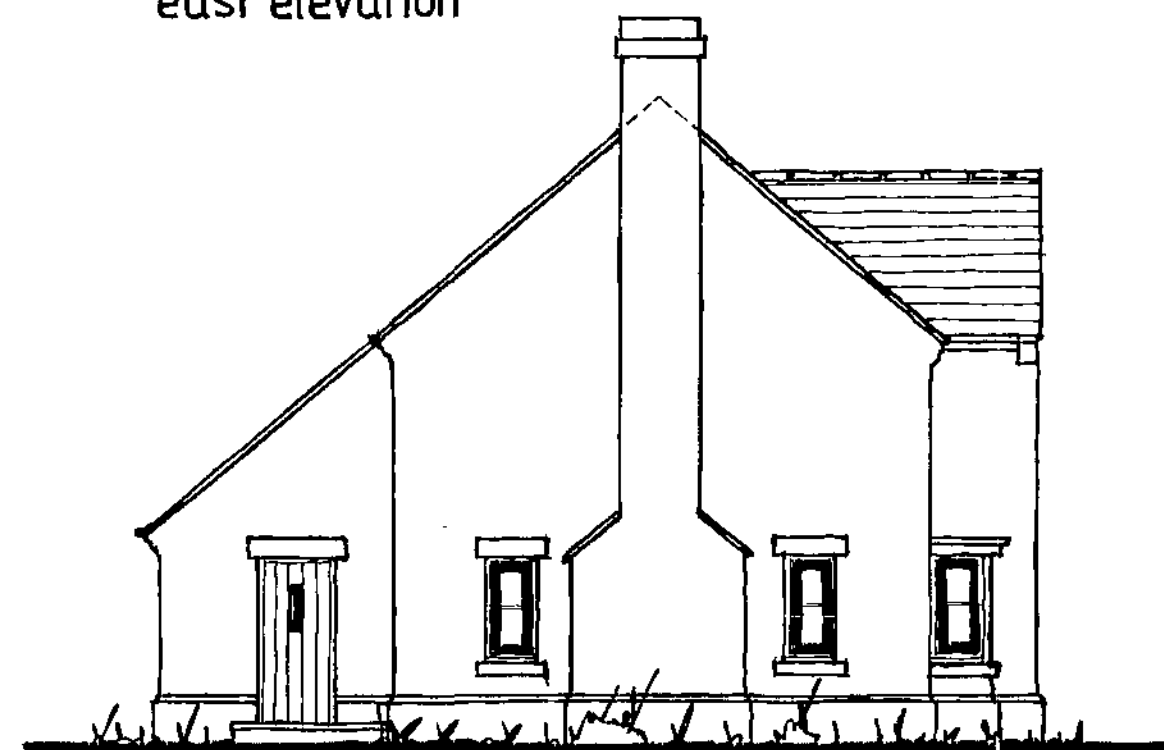

west elevation

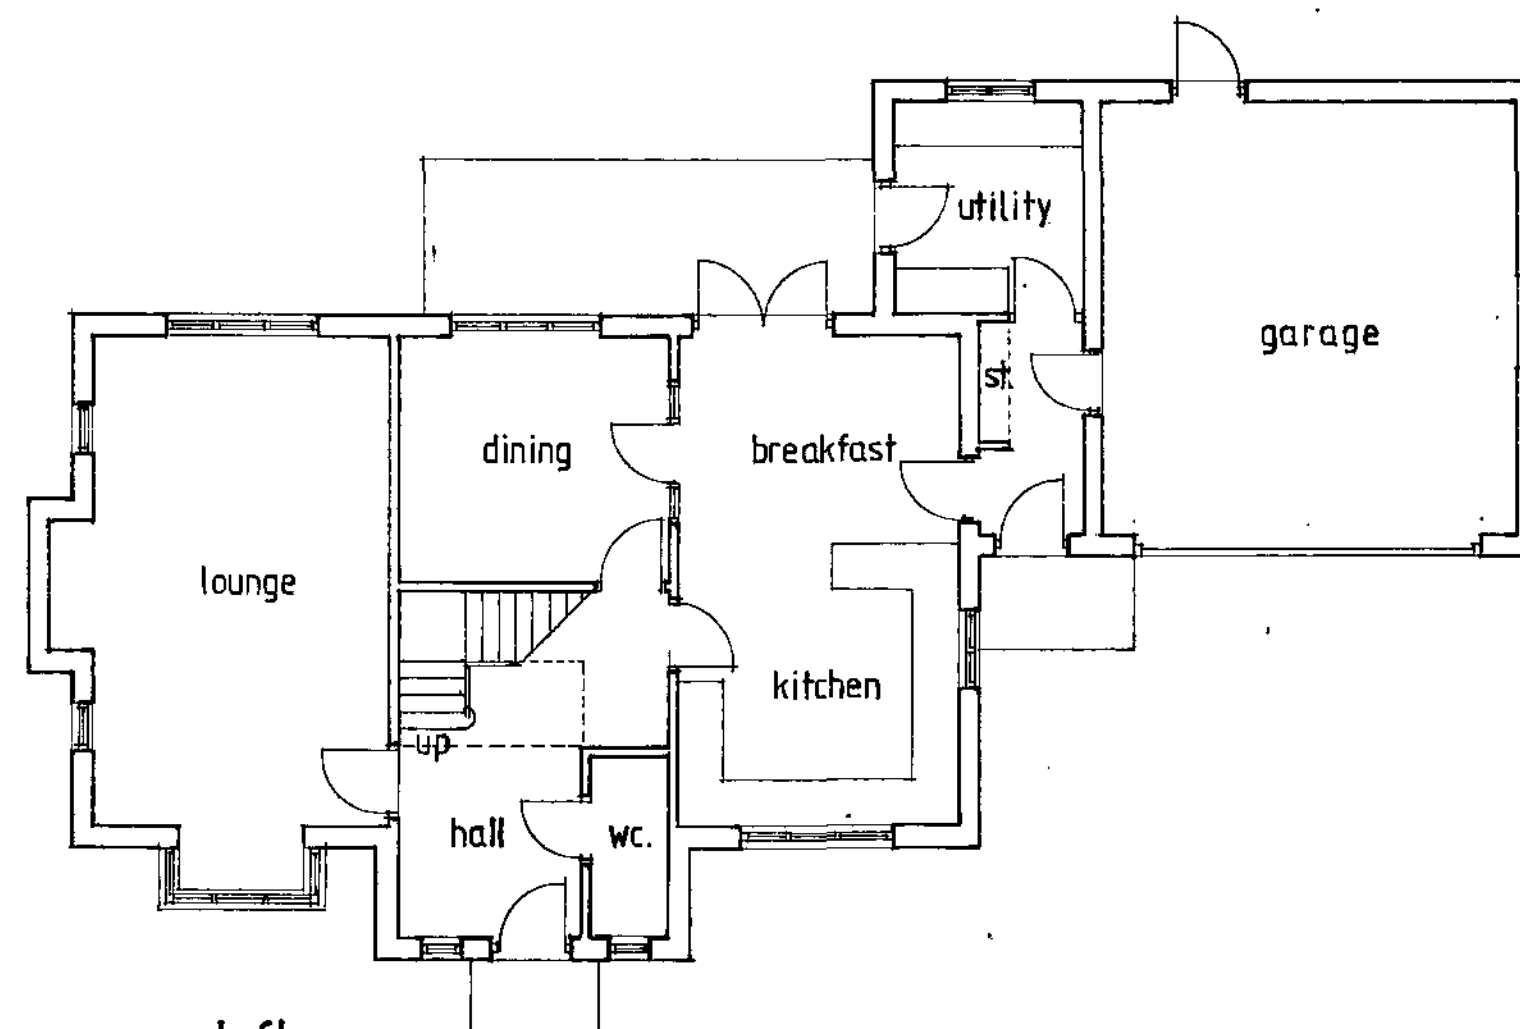

ground floor



north elevation

- 1) This drawing and the design and details depicted thereon are the copyright of Peter Dimberline Chartered Architect.
- 2) All dimensions on this drawing are to be checked by the Contractor and any discrepancies are to be reported to the Architect.
- 3) Do not scale critical dimensions off this drawing.
- 4) Contractor to ensure that all Health & Safety requirements (CDM Regulations) in relation to this project will be complied with.

REVISIONS

PETER DIMBERLINE CHARTERED ARCHITECT 2 TIPSEY COURT WAKEFIELD ROAD STAINCROSS BARNSELY S75 6FZ TEL/FAX (01226) 390947	Dip. Arch RIBA
--	--------------------

CLIENT Mrs Ellis	
PROJECT Proposed equestrian centre and residential development.	
LOCATION Land at East Gawber Farm, Wakefield Road, Barnsley.	
DRAWING Proposed detached dwelling.	
SCALES 1:100	DATE Feb. '10
DRWG. No. 2006/029/03	DRAWN BY PD.
REV	

DETAILS AS PROPOSED




south elevation




west elevation



north elevation

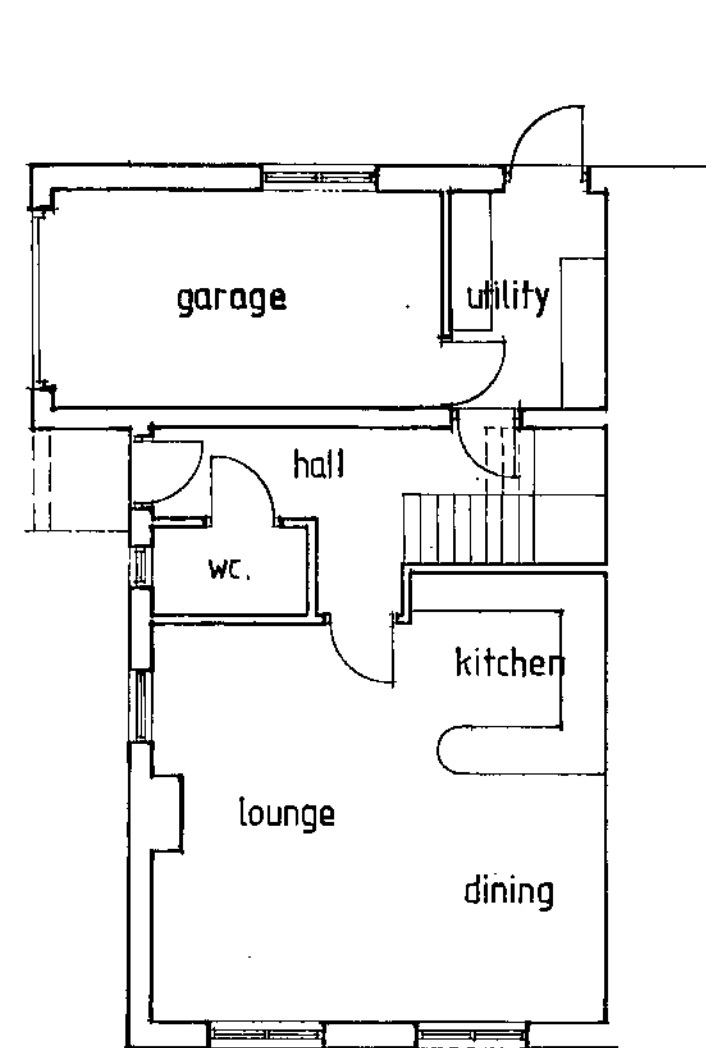


ground floor

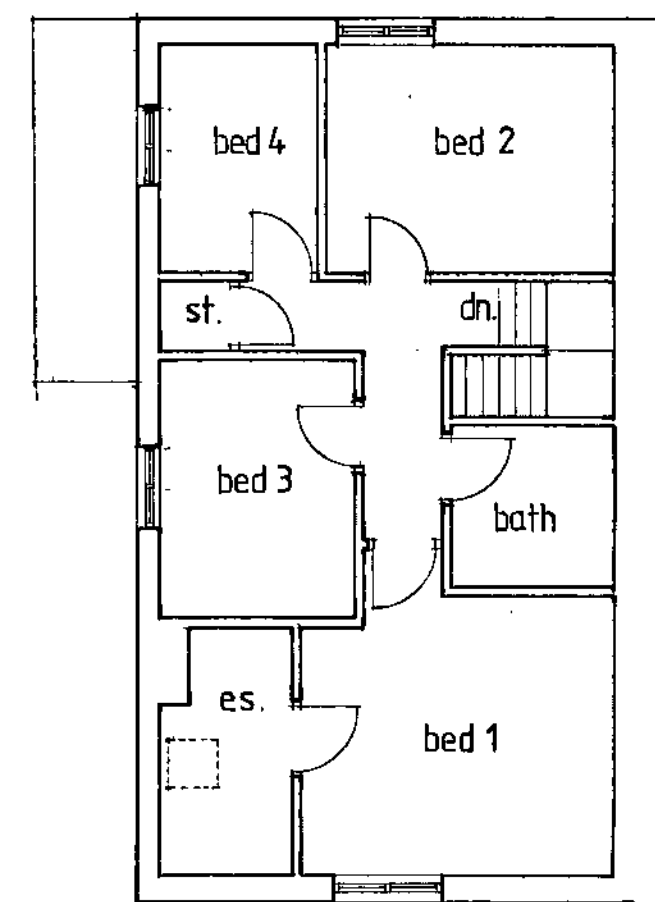


first floor


DETAILS AS EXISTING

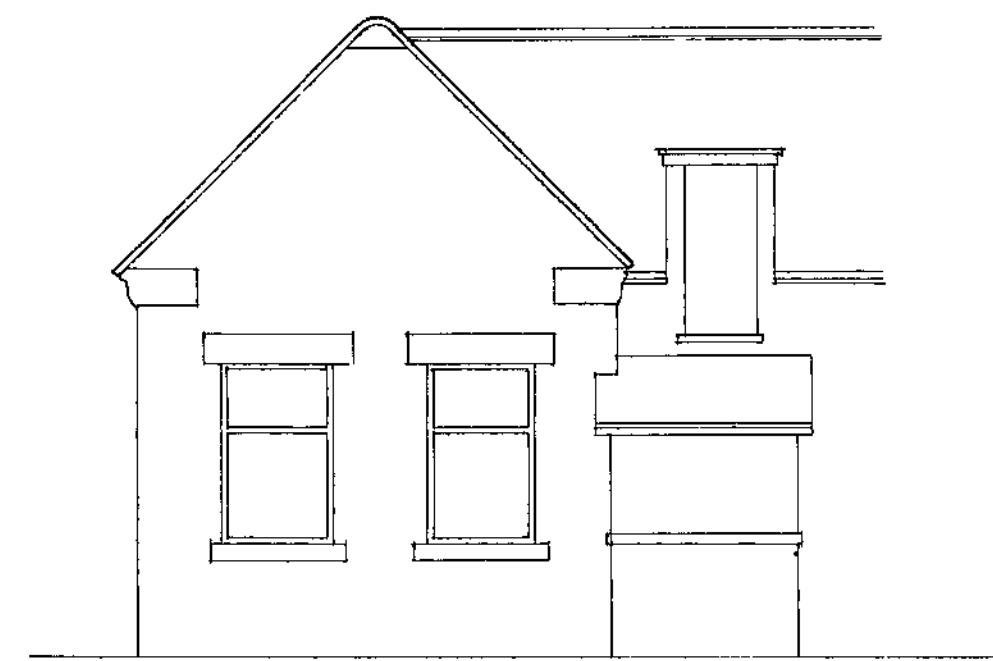


south elevation

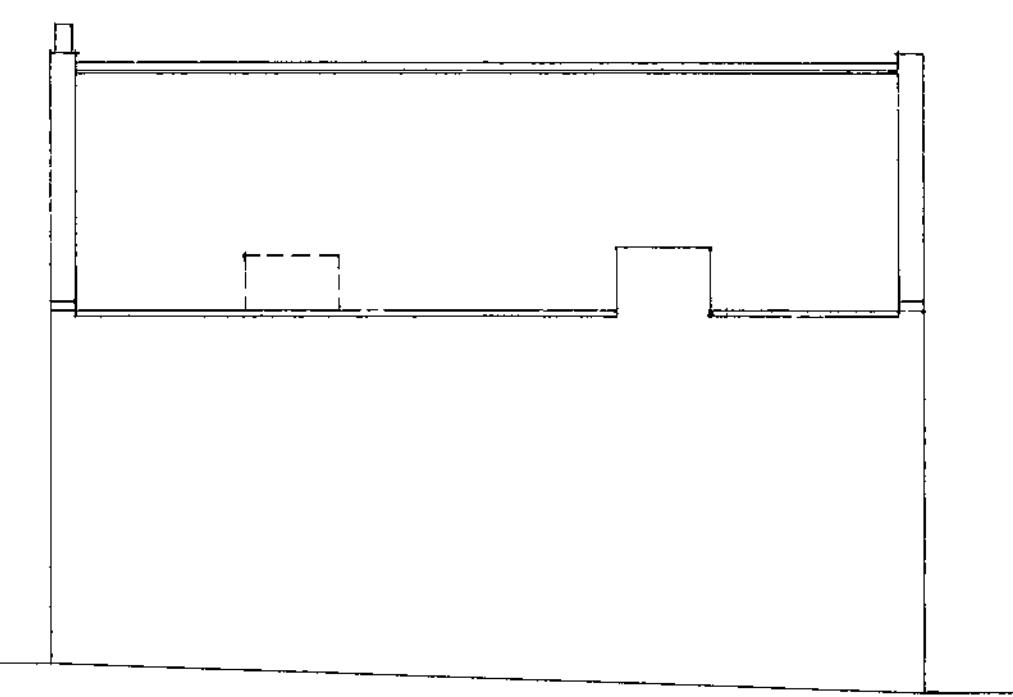


west elevation

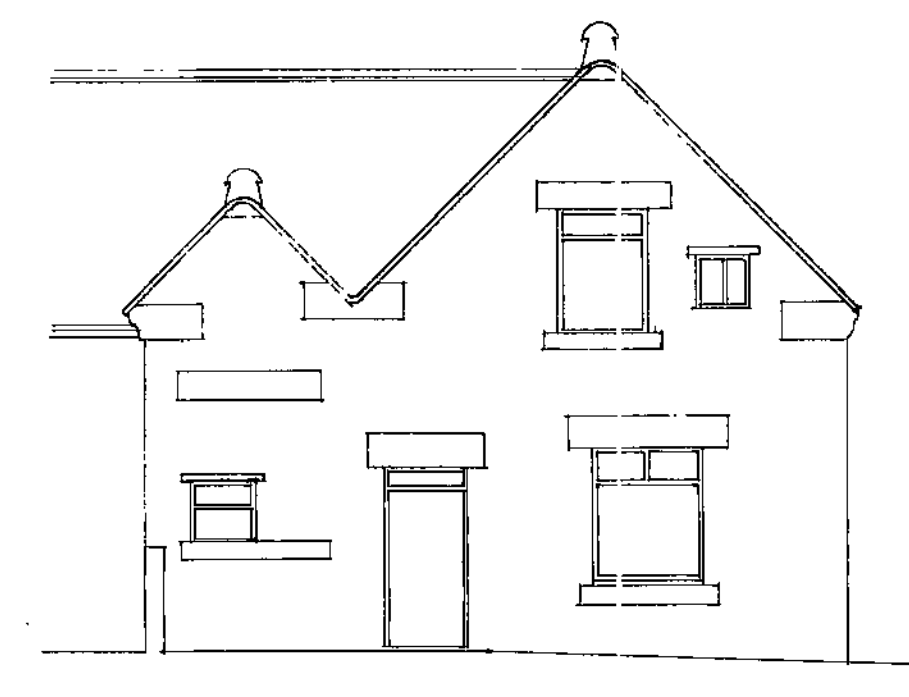

north elevation

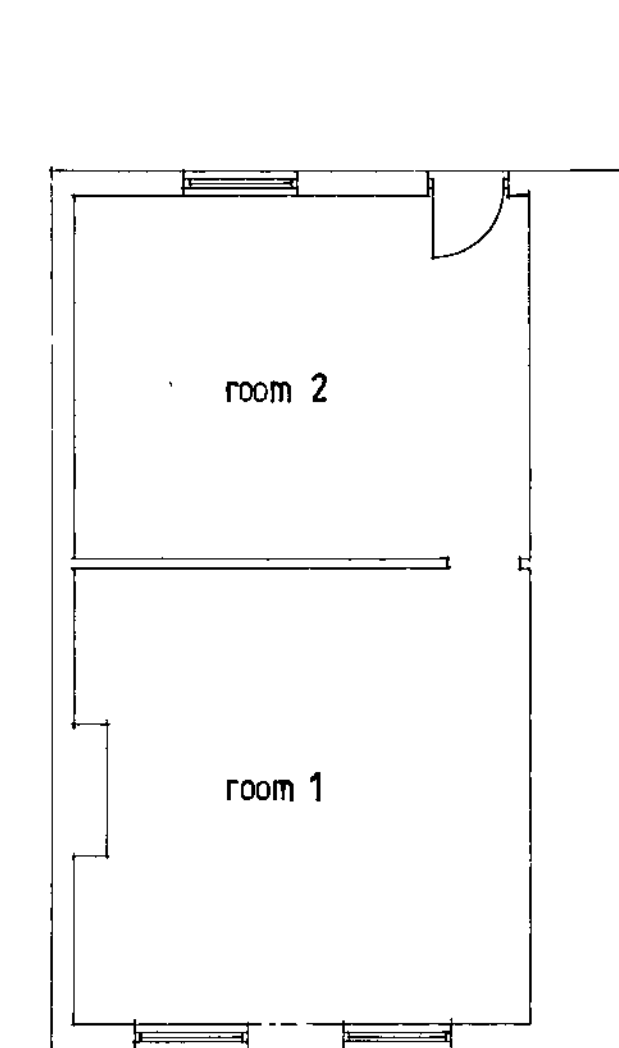

ground floor

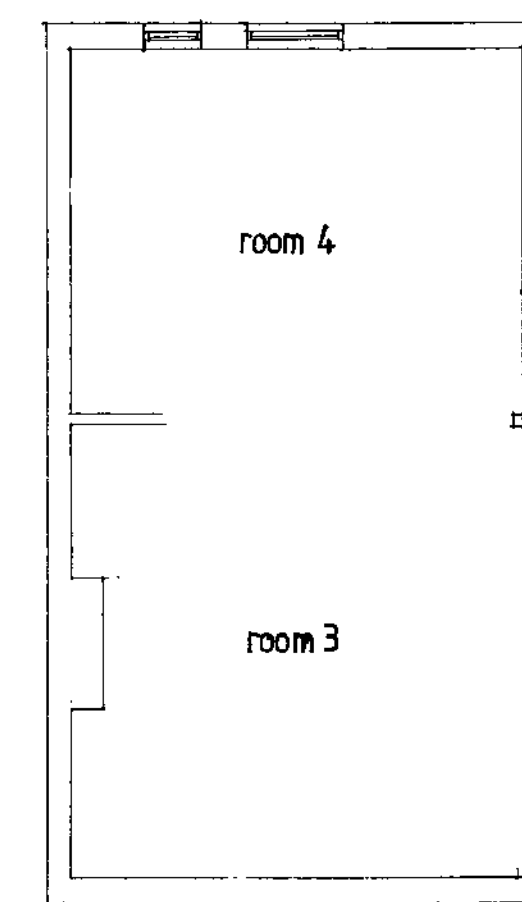

first floor

- 1) This drawing and the design and details depicted thereon are the copyright of Peter Dimberline Chartered Architect.
- 2) All dimensions on this drawing are to be checked by the Contractor and any discrepancies are to be reported to the Architect.
- 3) Do not scale critical dimensions off this drawing.
- 4) Contractor to ensure that all Health & Safety requirements (CDM Regulations) in relation to this project will be complied with.

REVISIONS

PETER DIMBERLINE
CHARTERED ARCHITECT

2 TIPSEY COURT
WAKEFIELD ROAD
STAINCROSS
BARNSELY S75 6FZ

TEL/FAX (01226) 350947

Dip. Arch RIBA

CLIENT Mrs Ellis	
PROJECT Proposed equestrian centre and residential development.	
LOCATION Land at East Gawber Farm, Wakefield Road, Barnsley.	
DRAWING Proposed conversion of existing cottage	
SCALES 1:100	DATE Feb. '10
DRWG. No. 2006/029/04	DRAWN BY PD
REV	