
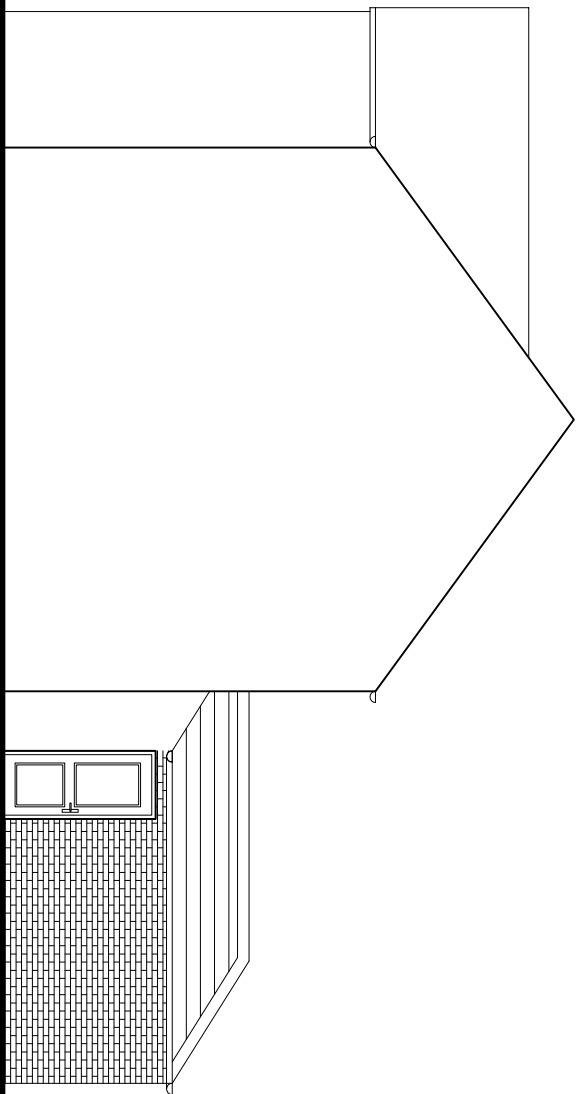
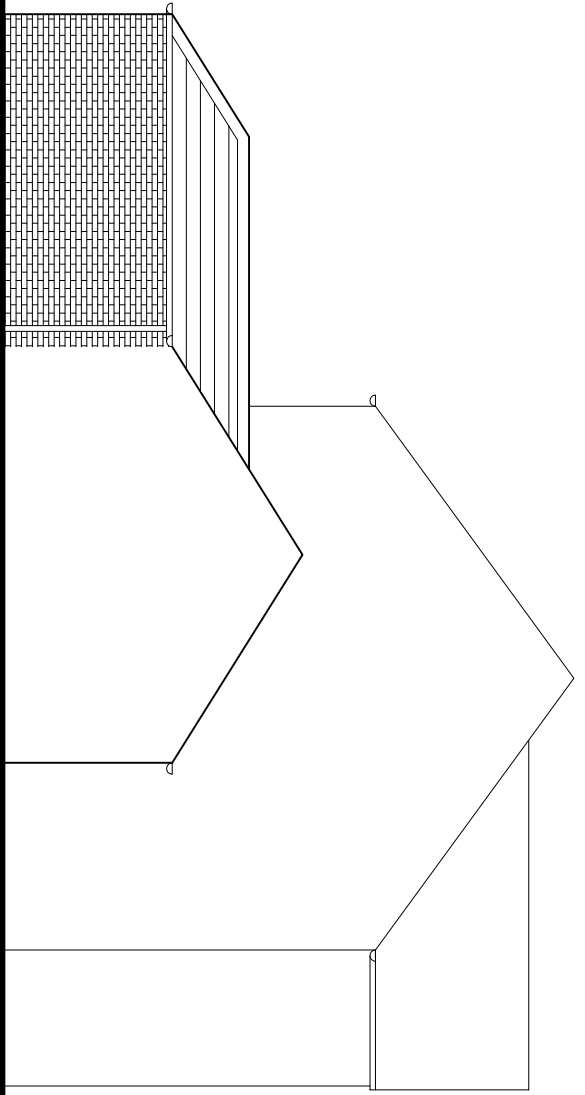




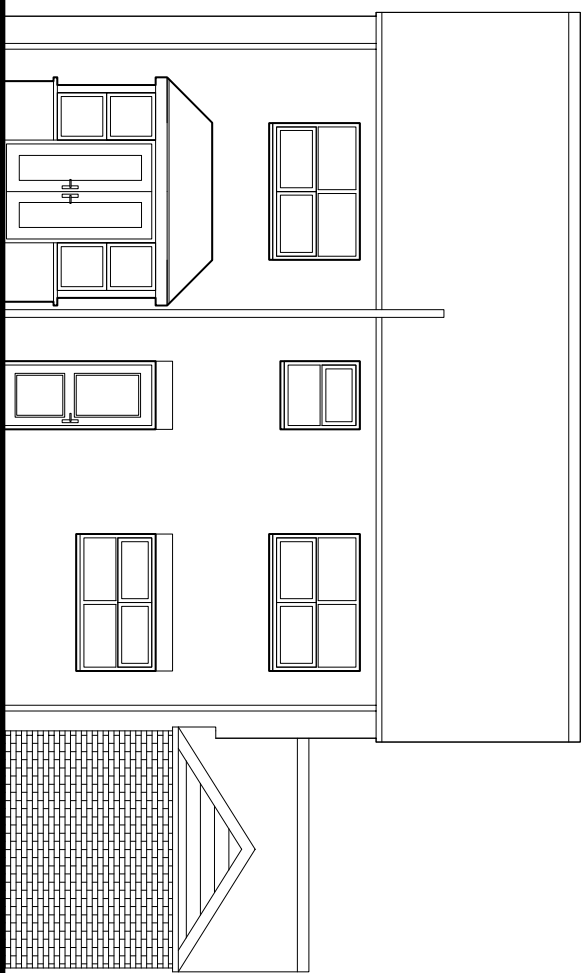


FRONT ELEVATION AS PROPOSED

REAR ELEVATION AS PROPOSED

SIDE ELEVATION AS PROPOSED

SIDE ELEVATION AS PROPOSED

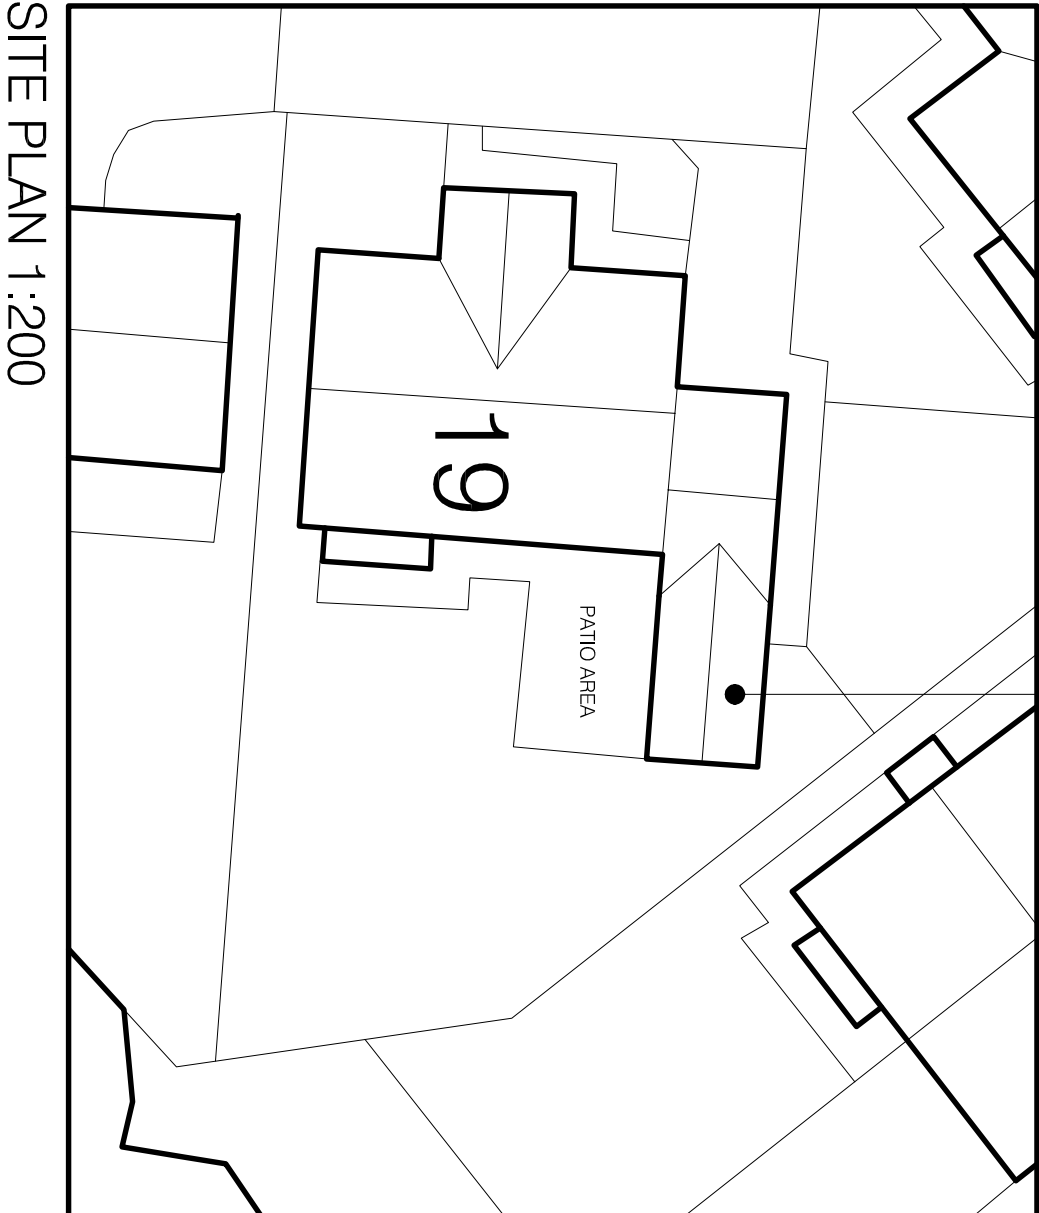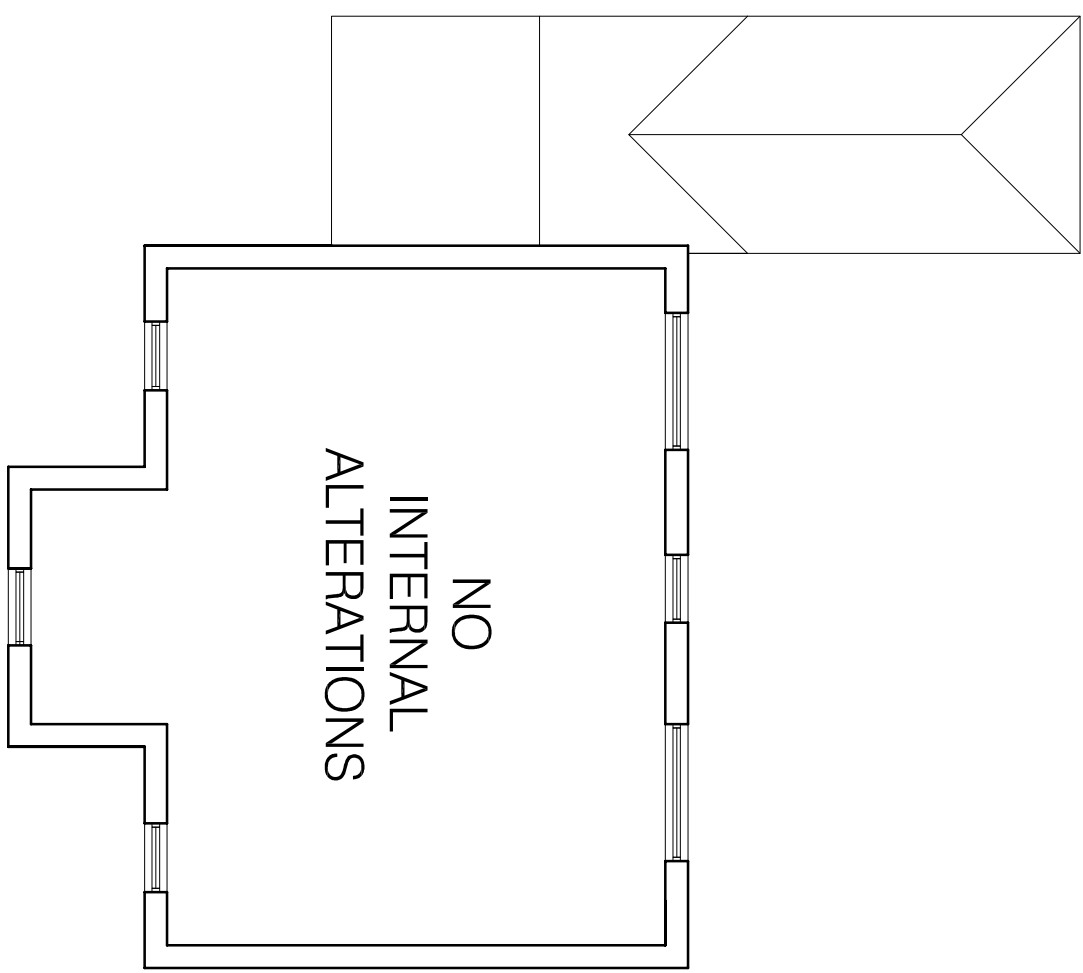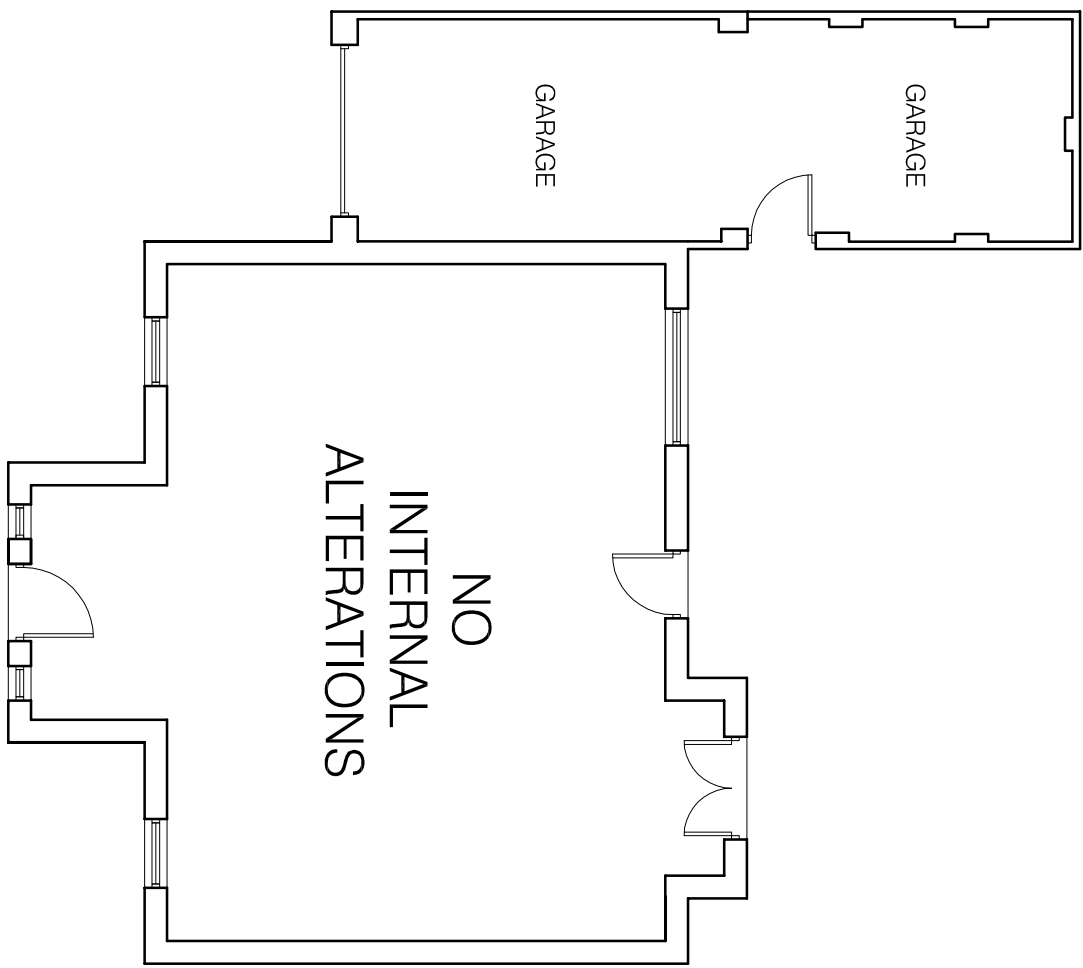

MATERIALS

WALLS: BRICKWORK TO MATCH EXISTING

ROOF: CONCRETE TILES TO MATCH EXISTING





RAINWATER GOODS: BLACK PVC TO MATCH EXISTING

DOORS: WHITE UPVC

GROUND FLOOR LAYOUT AS EXISTING

FIRST FLOOR LAYOUT AS EXISTING

SITE PLAN 1:200

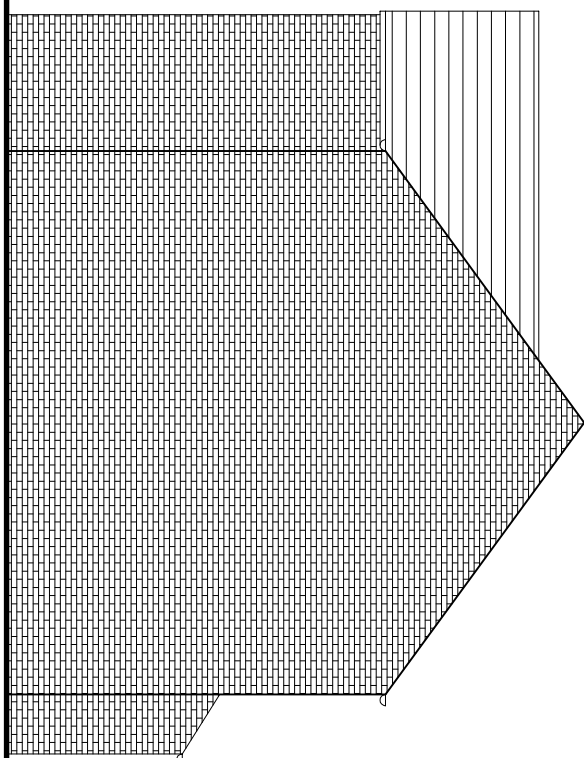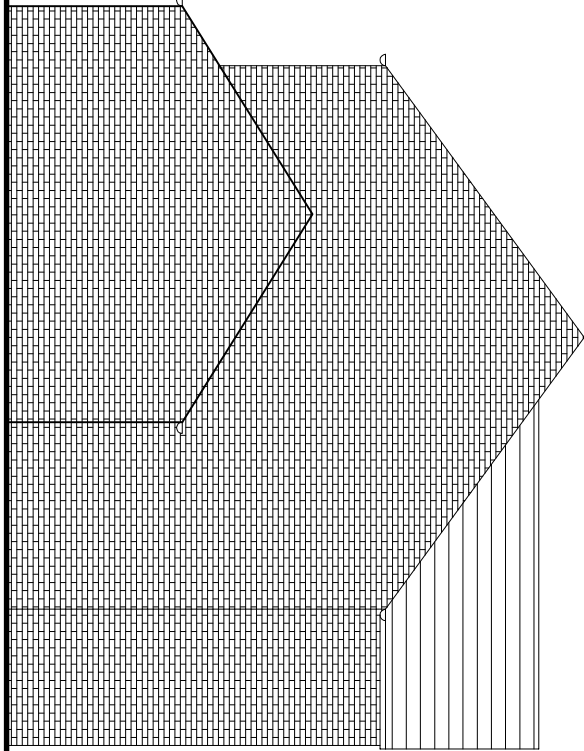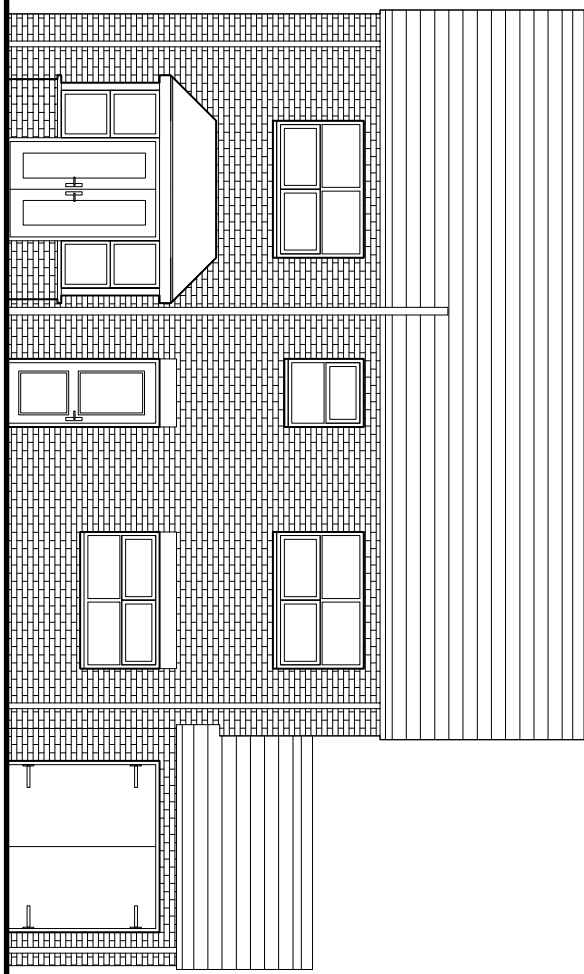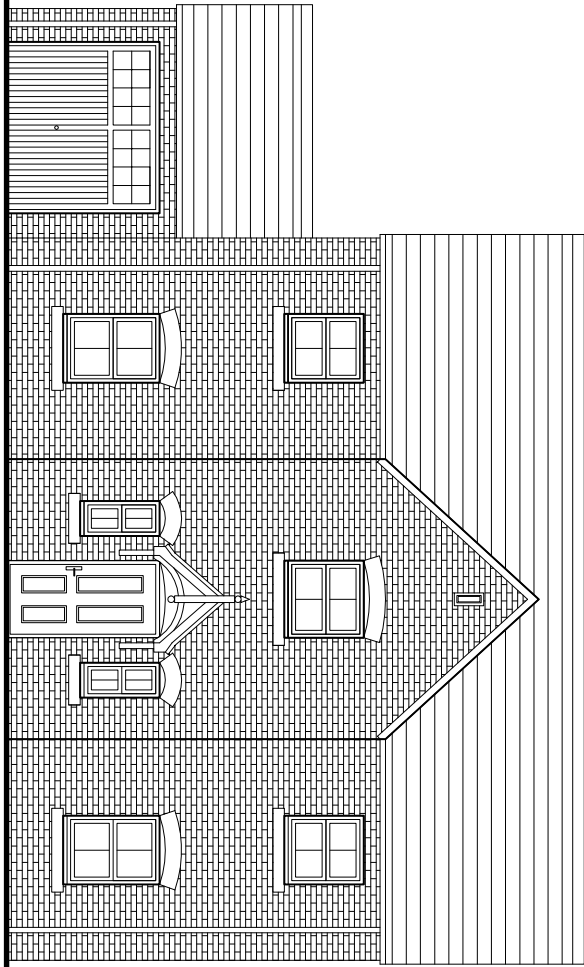



FRONT ELEVATION AS EXISTING

REAR ELEVATION AS EXISTING

SIDE ELEVATION AS EXISTING

SIDE ELEVATION AS EXISTING

SITE LOCATION PLAN 1:1250

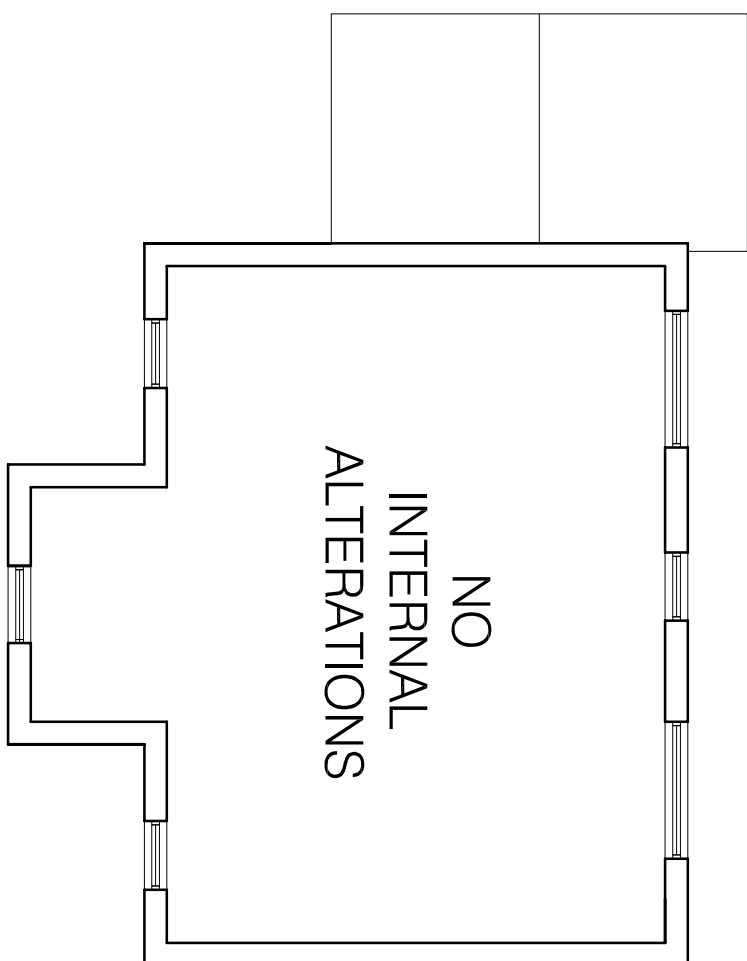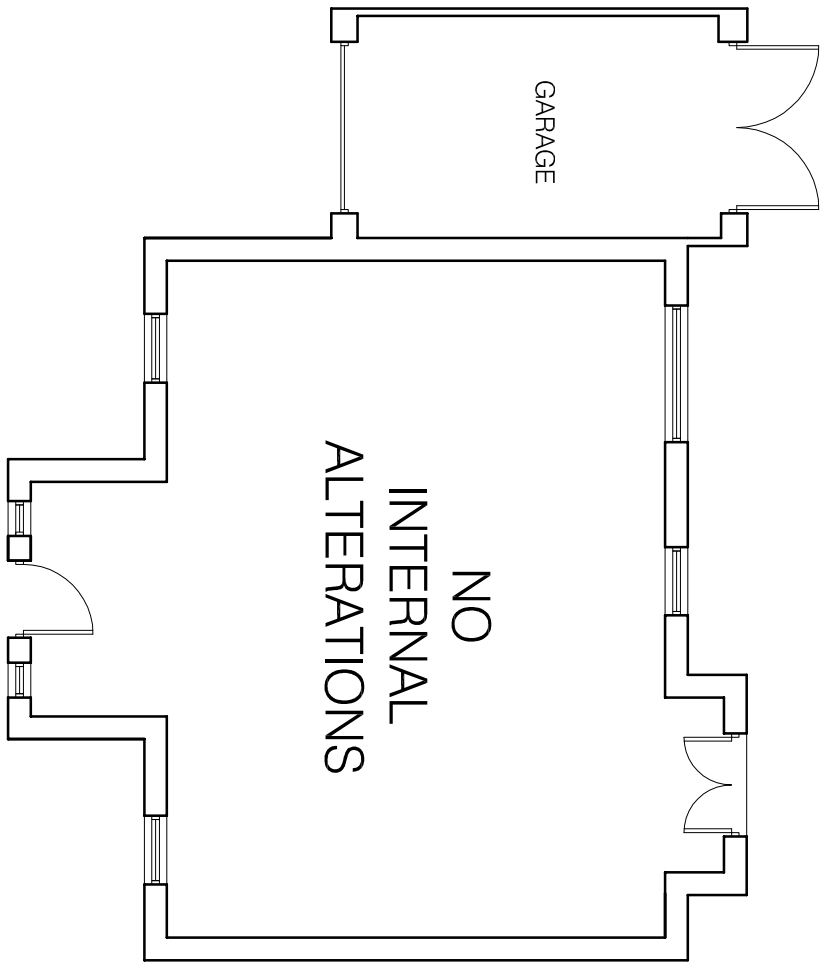

GROUND FLOOR LAYOUT AS EXISTING

FIRST FLOOR LAYOUT AS EXISTING



PHOTOGRAPH OF EXISTING PROPERTY

PROPOSED GARAGE EXTENSION

Do not scale from this drawing. Architectural Drawings Ltd to be notified of any discrepancies in figures, dimensions and between site conditions and drawings.
© This drawing and the works depicted within are the copyright of Architectural Drawings Ltd and for use on this site only. When permission should be obtained from Architectural Drawings Ltd before reproduction in whole or part.
Before commencement of the works the contractor must ensure that the proposed works do not affect the structural integrity of the existing building and that all relevant sewer outlets, street levels and connection points. This drawing must be read in conjunction with and checked against the relevant specifications and design, layout and engineering drawings.
Discrepancies must be reported to Architectural Drawings Ltd.
The contractor must satisfy himself with the adequacy of the existing foundations and ensure that the proposed works are adequate foundations appropriate to the ground conditions are used for any part of the works.
This drawing should not be used upon to give information on ground conditions and foundations.
The Contractor is to carry out the work in compliance with the Building Regulations, relevant current British Standards

10/04/2018
architecturaldrawings Ltd

DESIGN | DEVELOPMENT | BUILDING

44 Park Road, Barnby, S70 1YE
01753 660000
www.architecturaldrawingsltd.co.uk

REVISIONS

CLIENT

MR D RYALLS
19 ALMOND CROFT
S73 0NL

TITLE

PROPOSED GARAGE
EXTENSION
EXISTING & PROPOSED

DRAWING STATUS
PLANNING ONLY

SCALE 1:100 @ A1

DATE JULY 2012

JOB NO.

DRAWING NUMBER

567 01

LAYOUT AS EXISTING

LAYOUT AS EXISTING