




1) This drawing and the design and details depicted thereon are the copyright of Peter Dimberline Chartered Architect.
2) All dimensions on this drawing are to be checked by the Contractor and are subject to the Contractor's responsibility to ensure that the work is carried out in accordance with the relevant Building Regulations.
3) Do not scale critical dimensions off this drawing.
4) Contractor to ensure that all Health & Safety requirements (CDM Regulations) in relation to this project will be complied with.

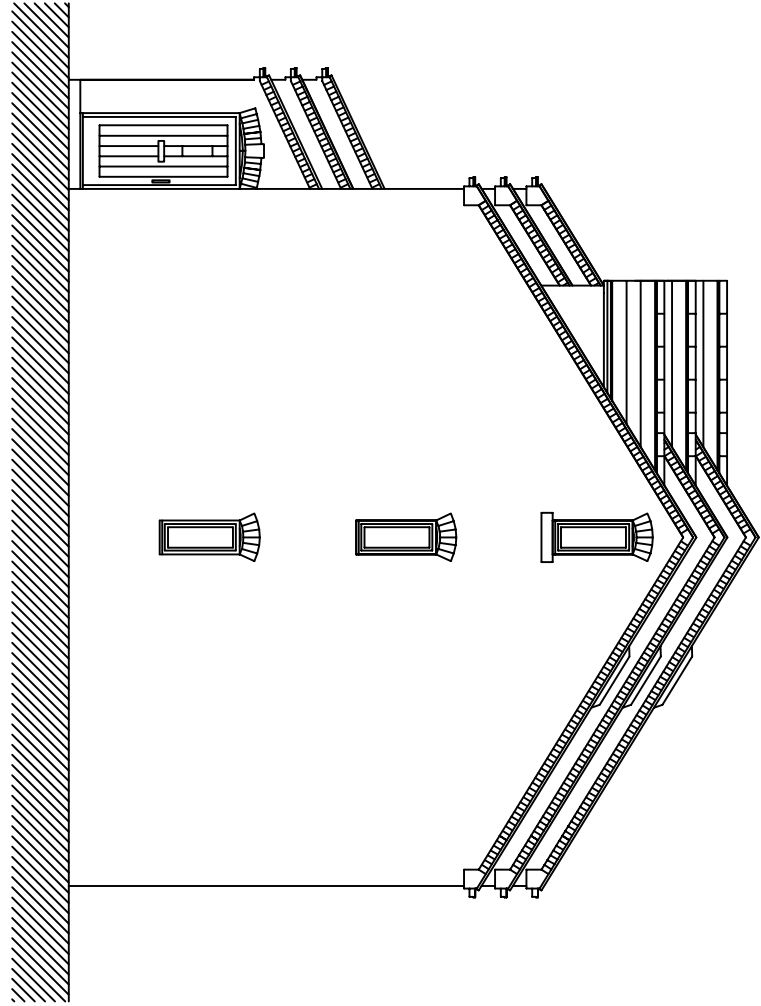


east elevation

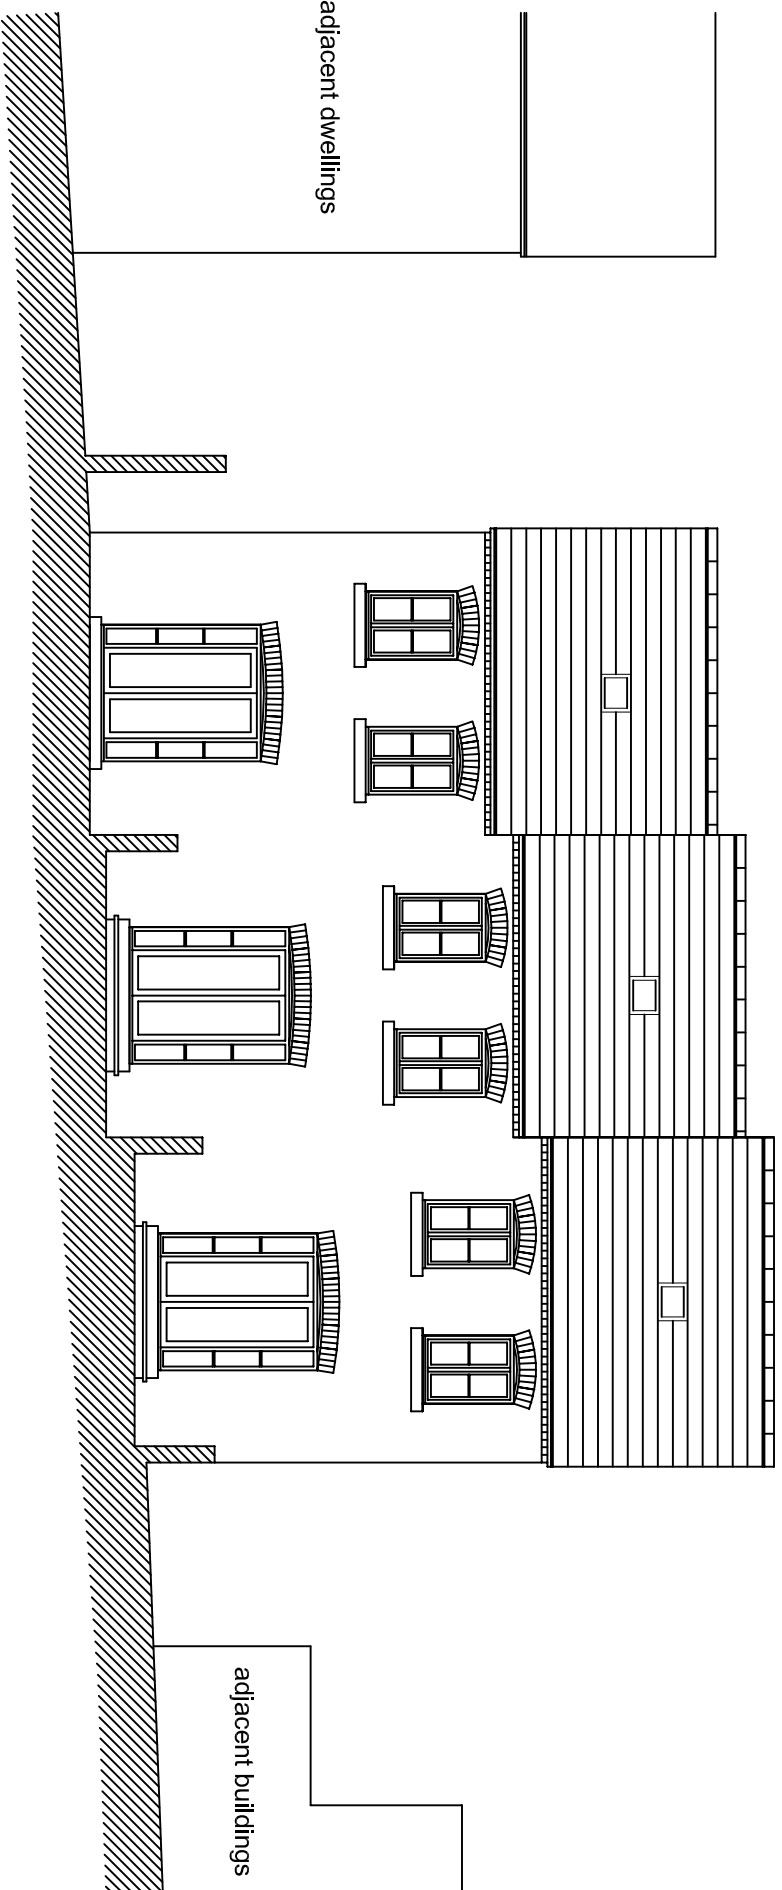


north elevation

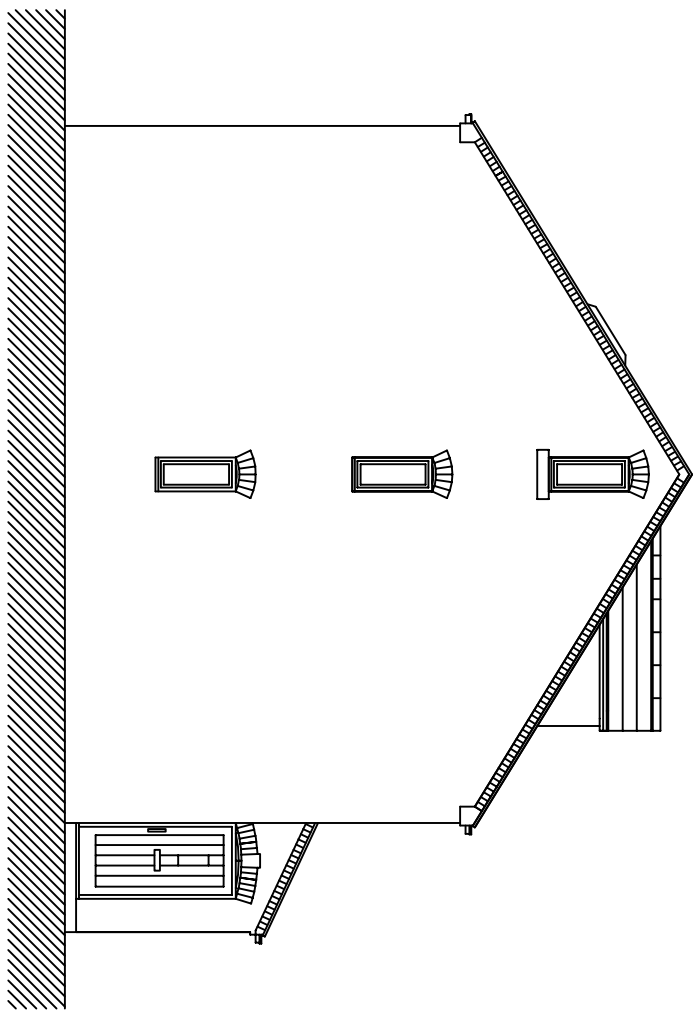

west elevation

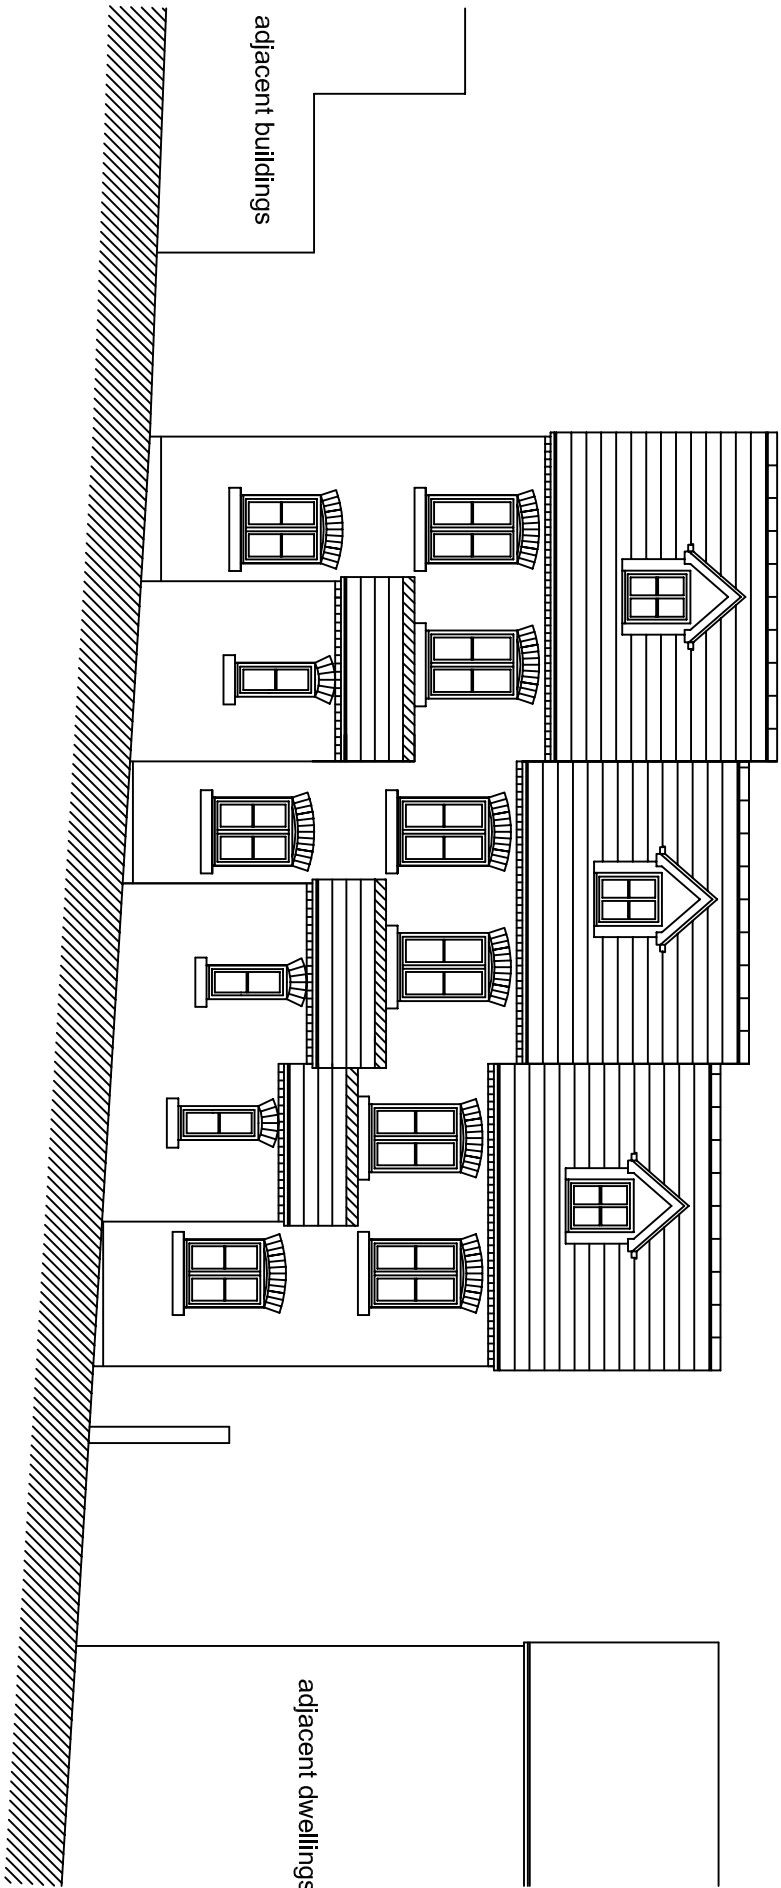


south elevation

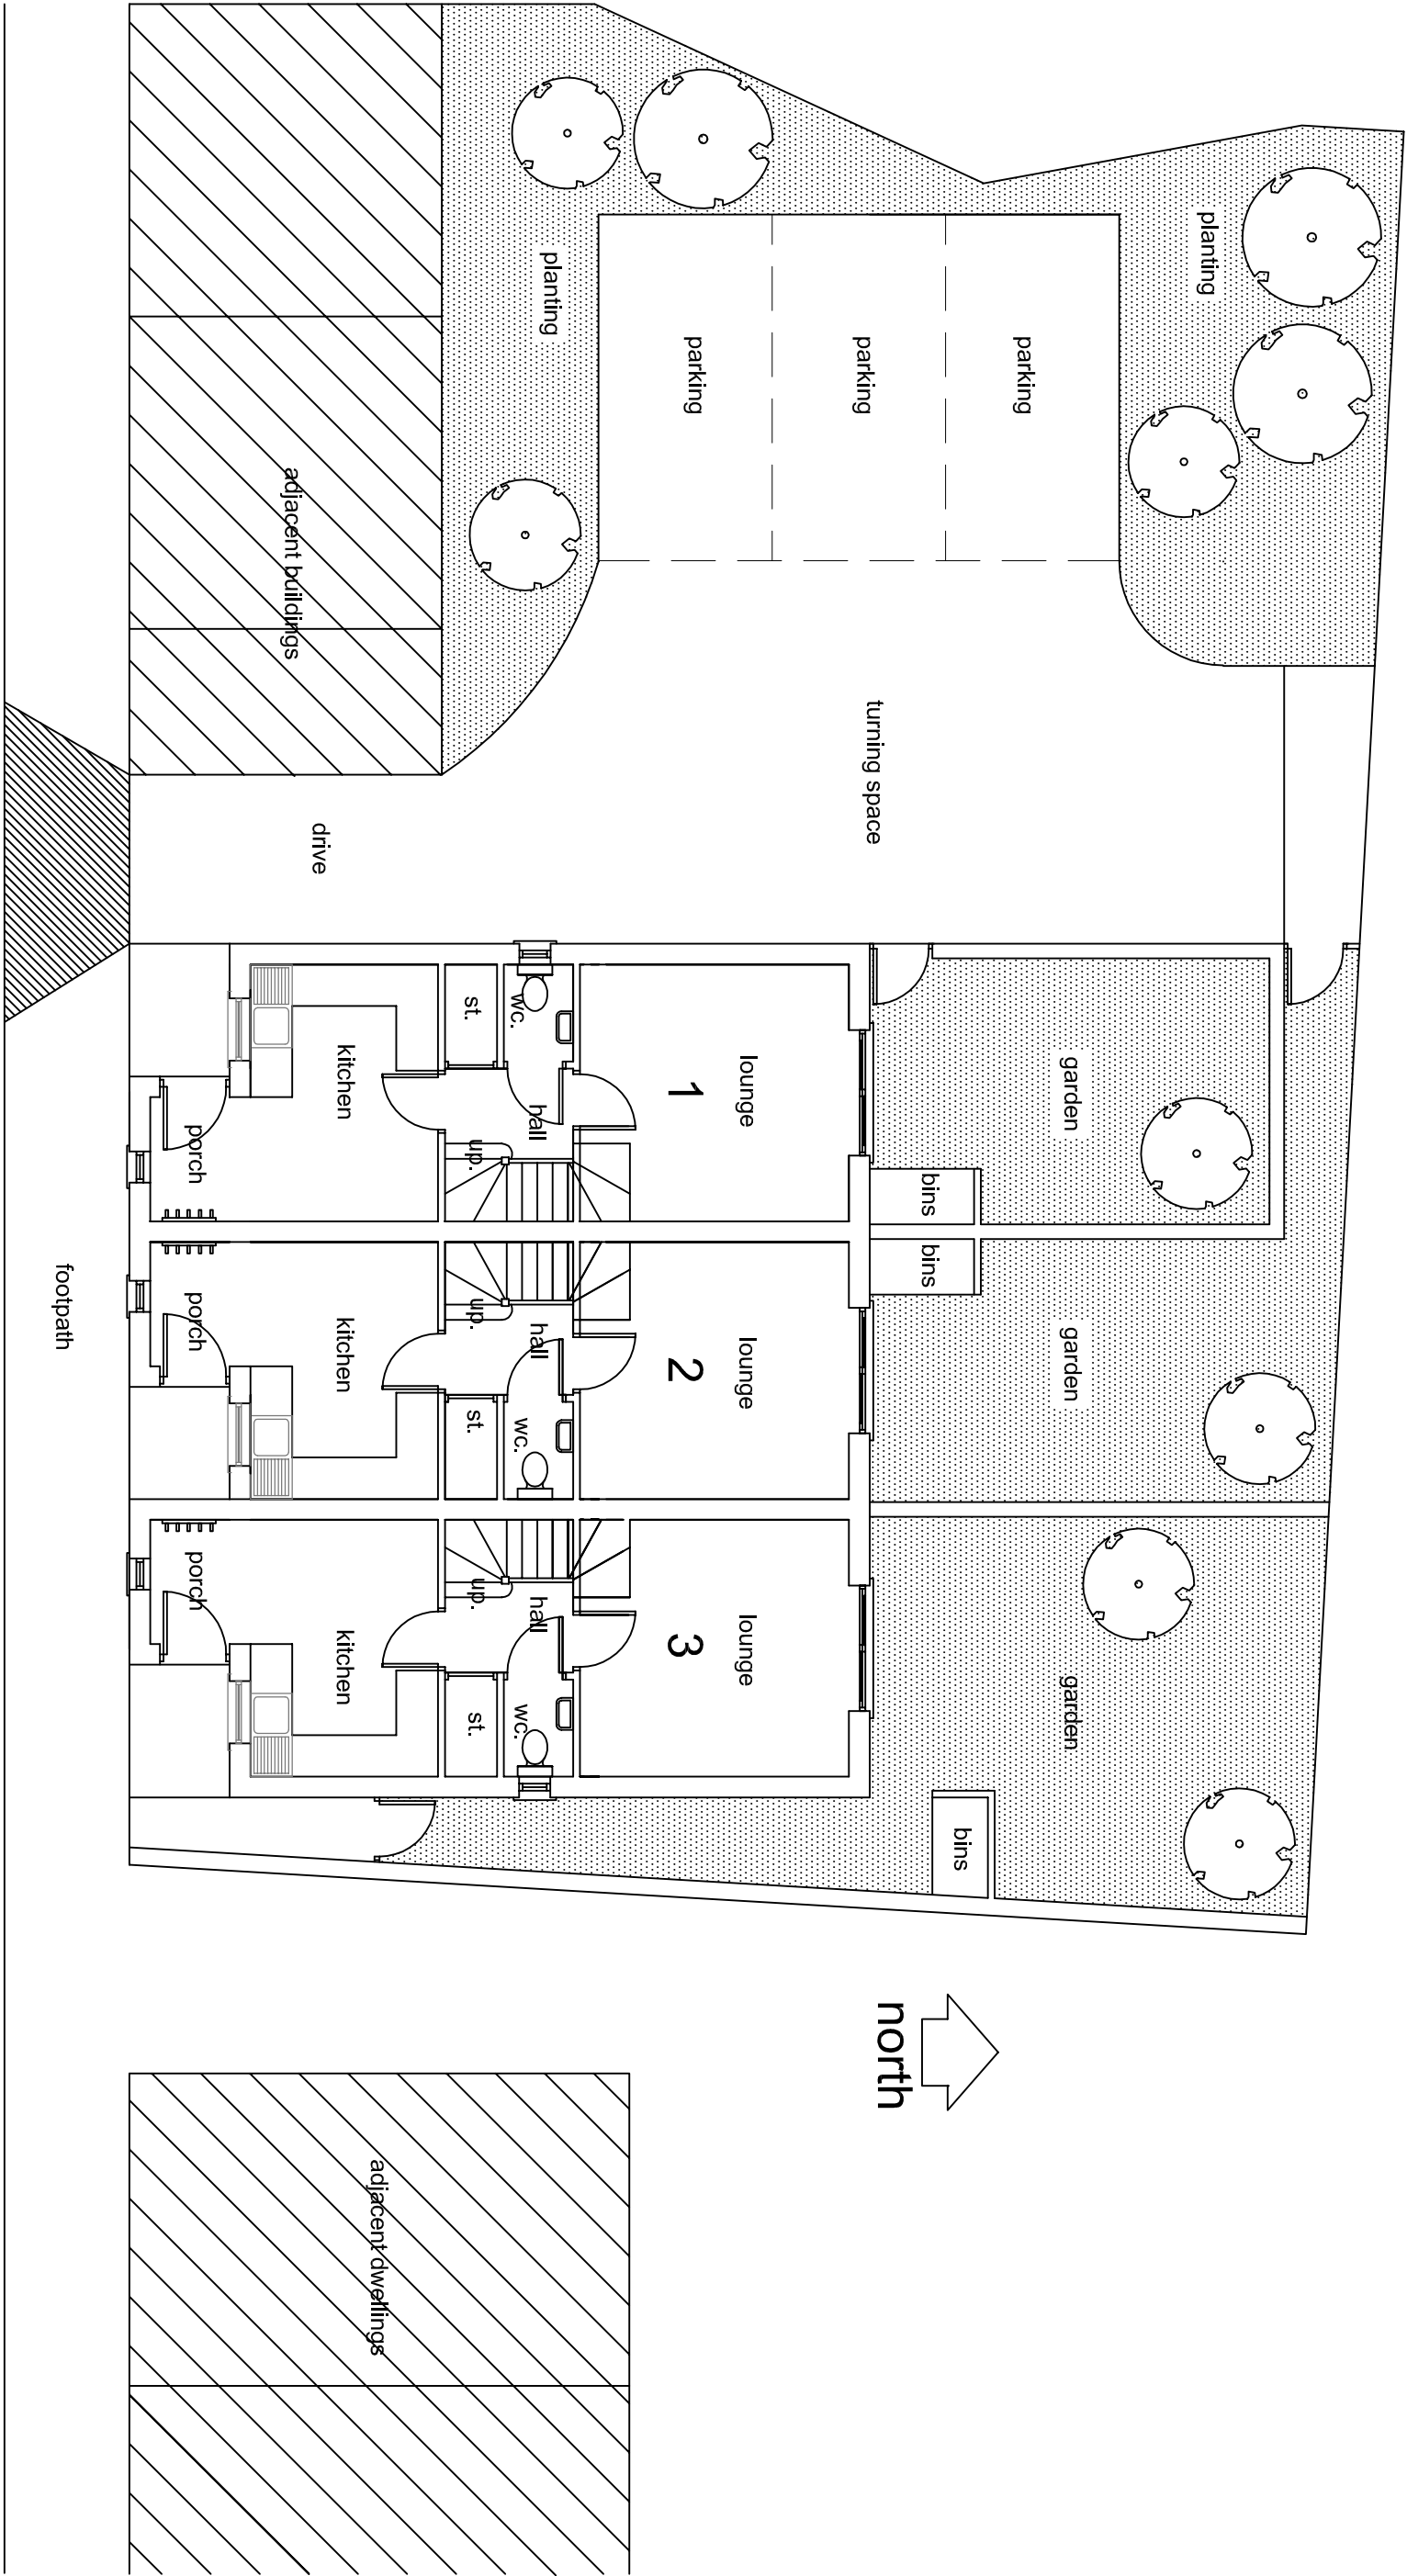


Henshall Street


ground floor / site layout

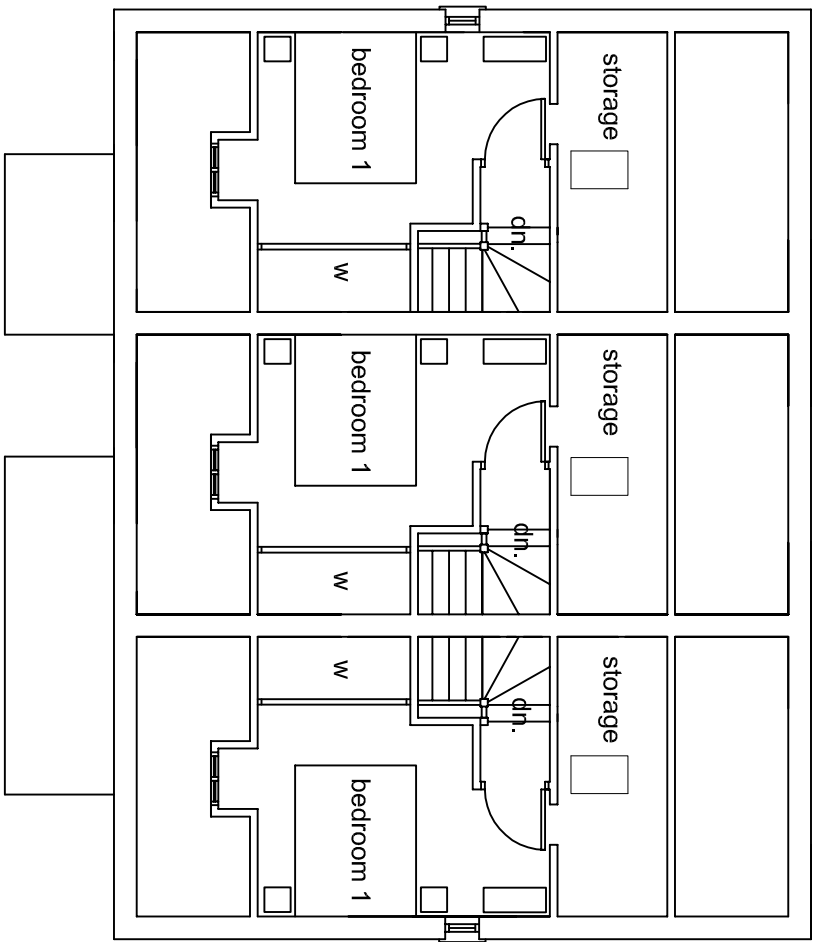

second floor plan

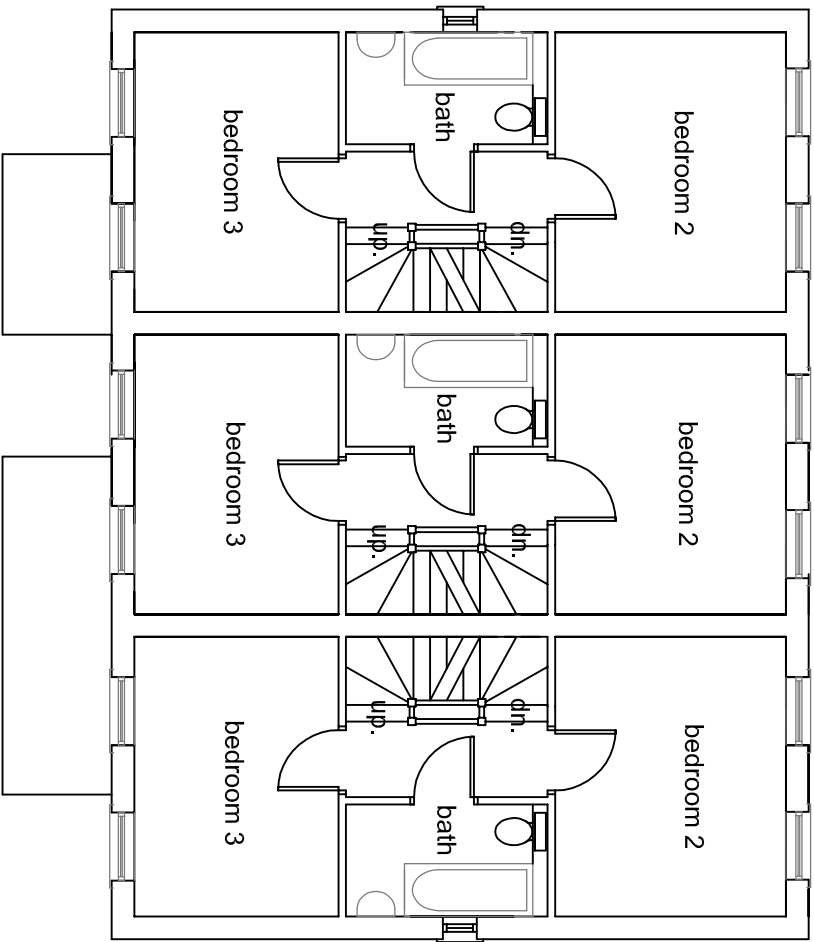

first floor plan

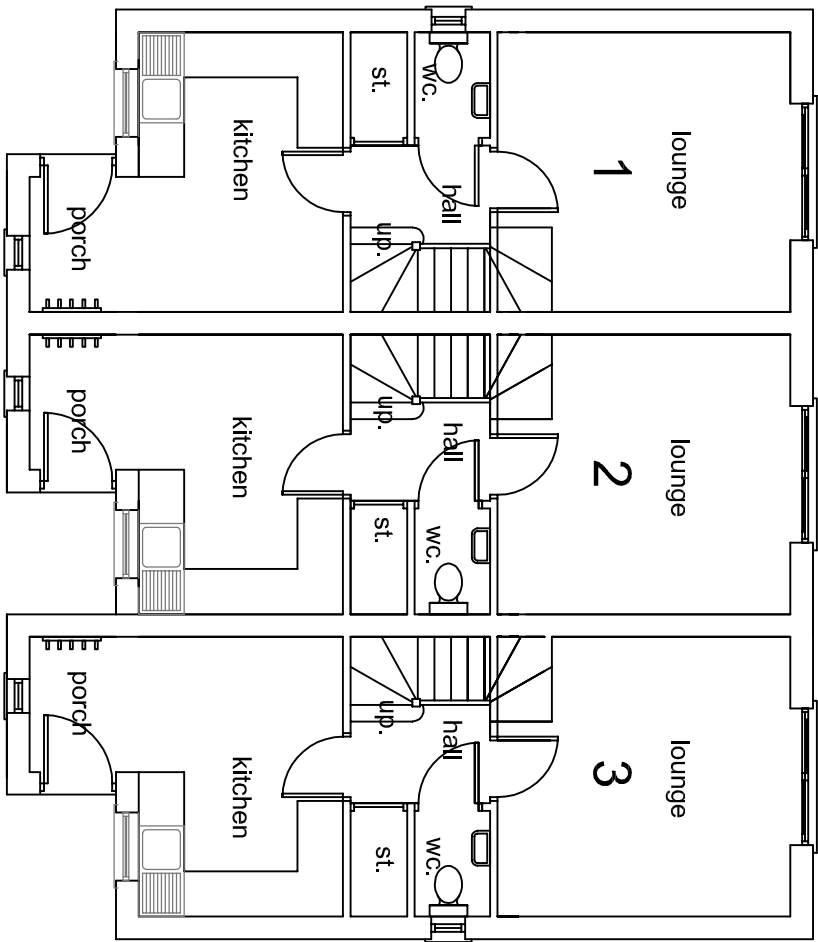

ground floor plan

PETER DIMBERLINE Dip Arch, RIBA CHARTERED ARCHITECT	
2 TIPSEY COURT, STAINCROSS BARN斯LEY, S75 6FZ	
tel/fax (01226) 390947 email: pdimberline@tiscali.co.uk	
CLIENT Mr and Mrs Wilson	
PROJECT Proposed residential development creating 3no. town houses	
LOCATION Existing joinery premises, 6 Henshall Street, Barnsley S70 1XX	
DRAWING Proposed details	
SCALES 1:100	DATE Dec. '11
DRWG No. 2011/019/01	DRAWN BY PD
REV. A	