




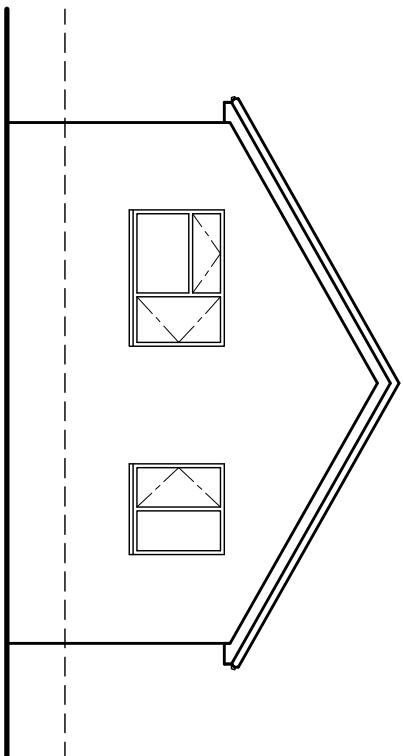


EXISTING REAR ELEVATION
SCALE 1:100

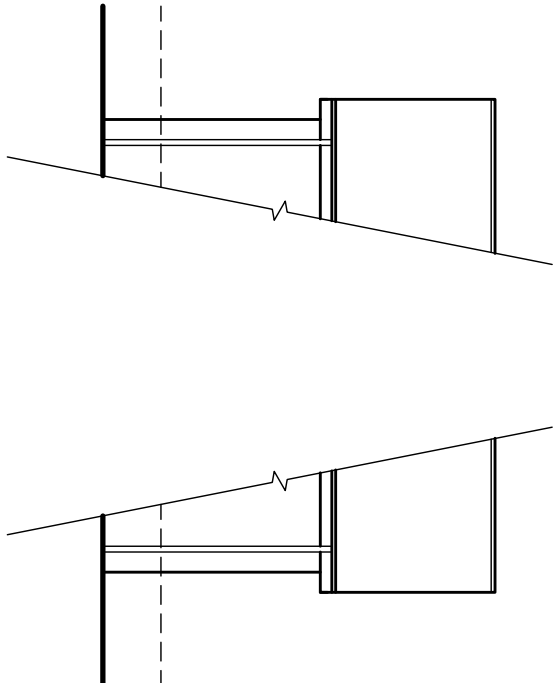


EXISTING SIDE ELEVATIONS
SCALE 1:100

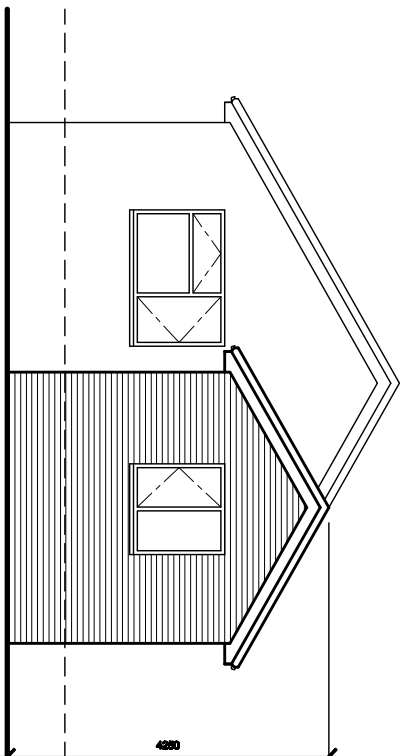


PROPOSED REAR ELEVATION
SCALE 1:100

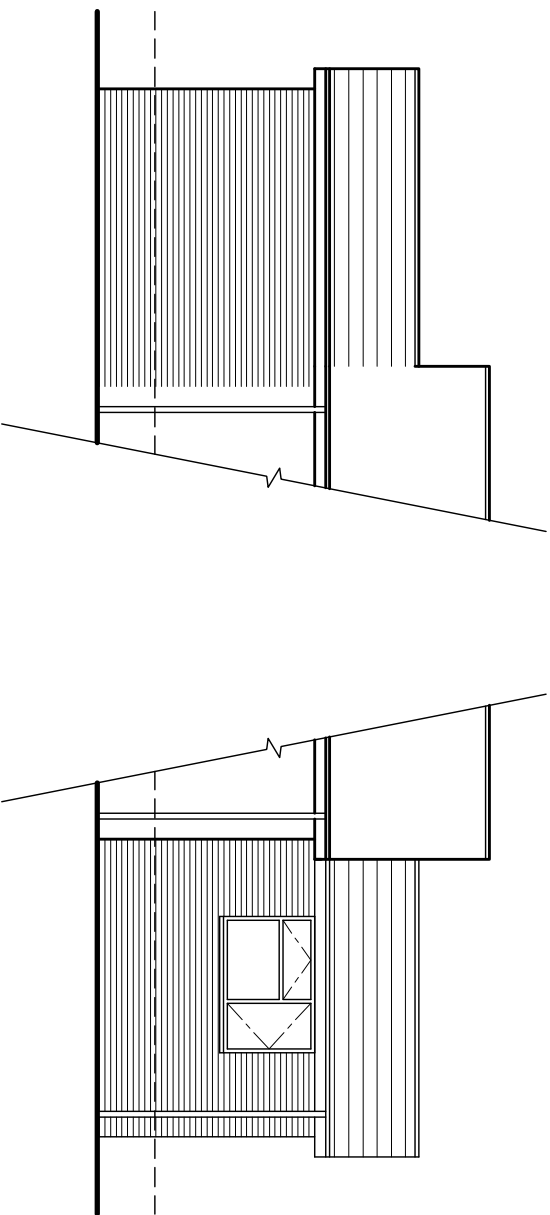

PROPOSED SIDE ELEVATIONS
SCALE 1:100

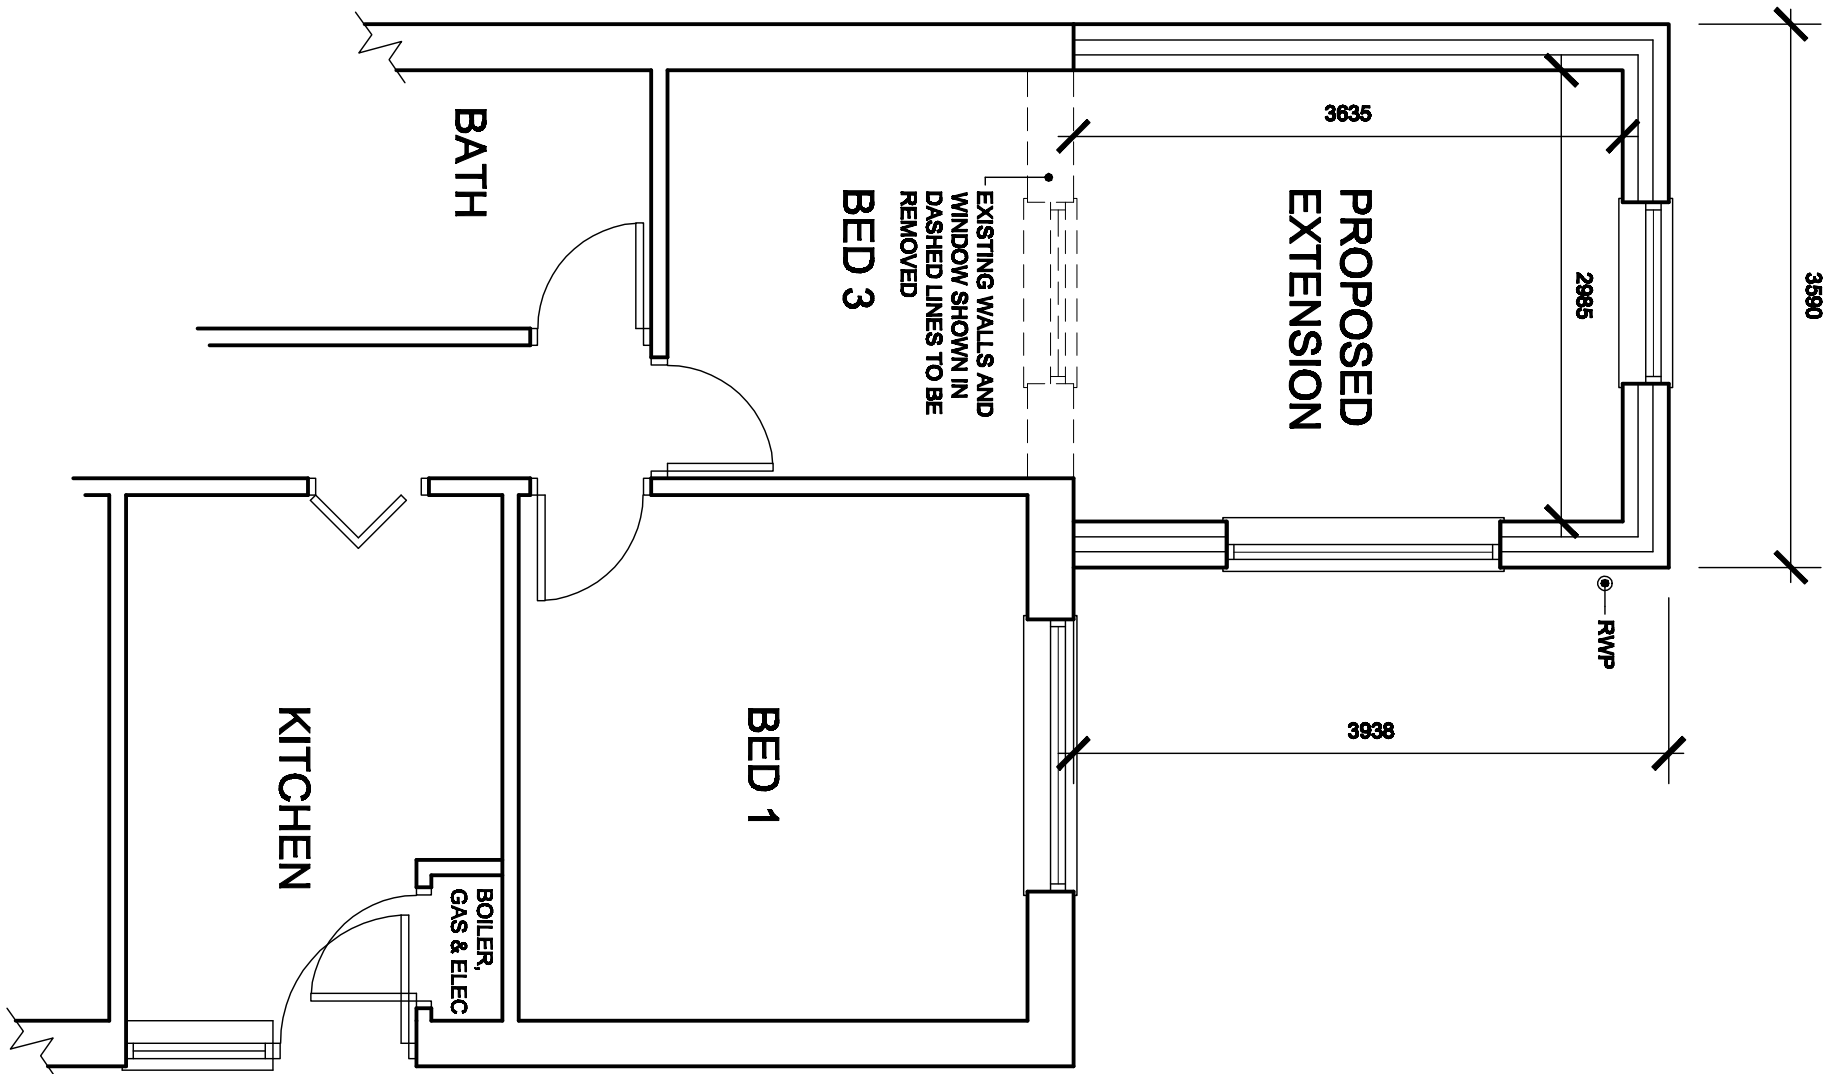

PROPOSED FLOOR PLAN
SCALE 1:50

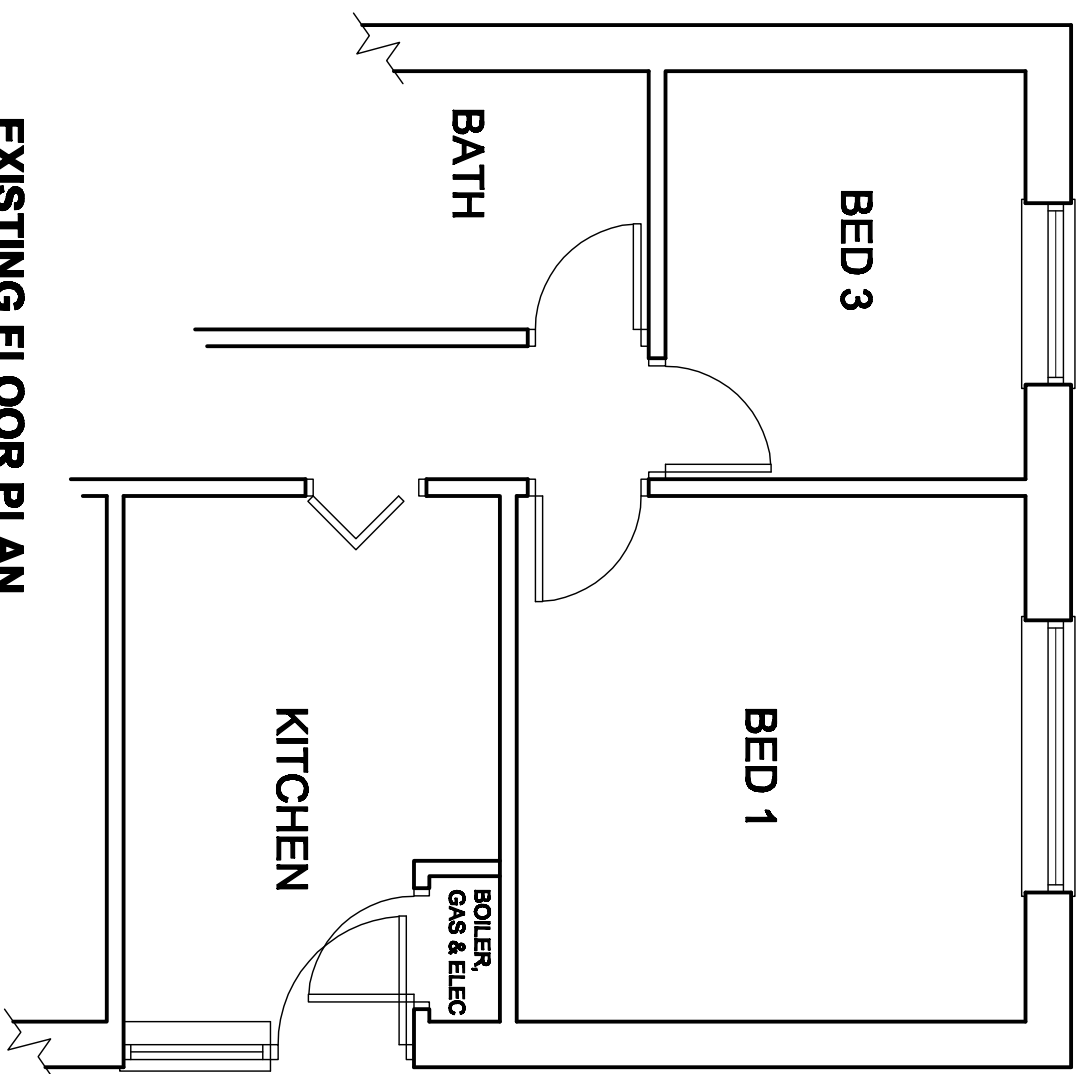

EXISTING FLOOR PLAN
SCALE 1:50



LOCATION PLAN
SCALE 1:1250

White Agus Partnership				PROVIDENCE WILA 14 PARISH WAY BARNSTLEIGH, ST1 2JH SURVEYORS AND BUILDING DESIGN CONSULTANTS			
Project PROPOSED REAR EXTENSION AT 14 PARISH WAY BARNSTLEIGH, ST1 2JH				Client MR S. COOKE			
Drawing Title PLANS & ELEVATIONS		Date FEB 2011		Scale 1:50 & 1:100		Rev. 01	
Date 10-090		Date 10-090		Dwg. No. 01		Rev. 01	
Date 10-090		Date 10-090		Dwg. No. 01		Rev. 01	