




SOUTH ELEVATION

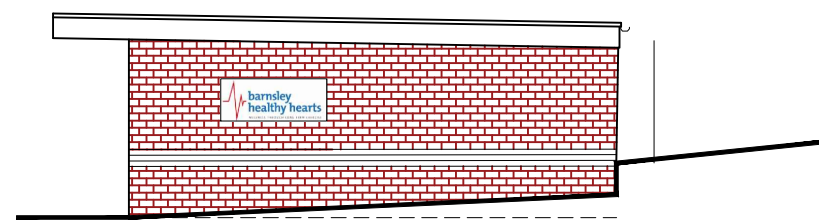


EAST ELEVATION

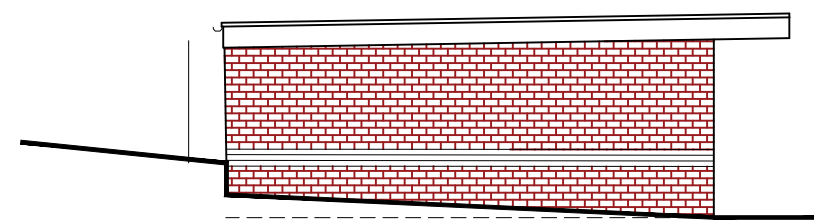

WEST ELEVATION

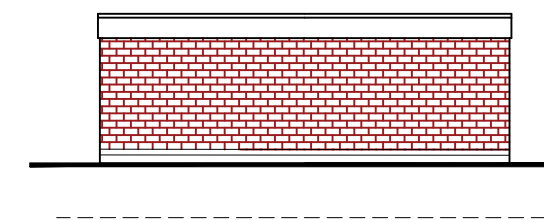


NORTH ELEVATION

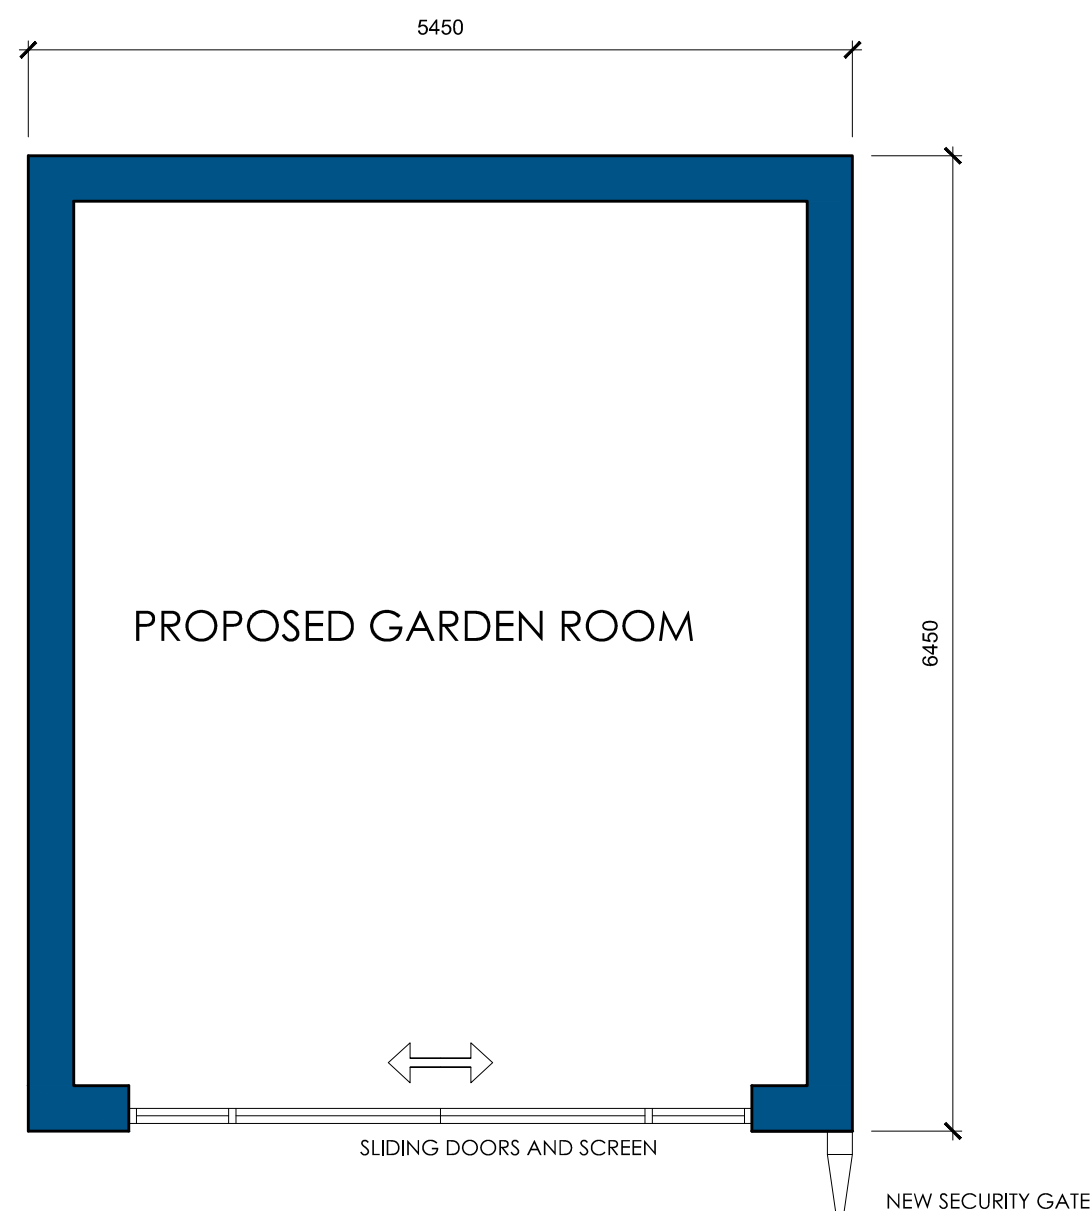


FLOOR PLAN



EXISTING PREMISES

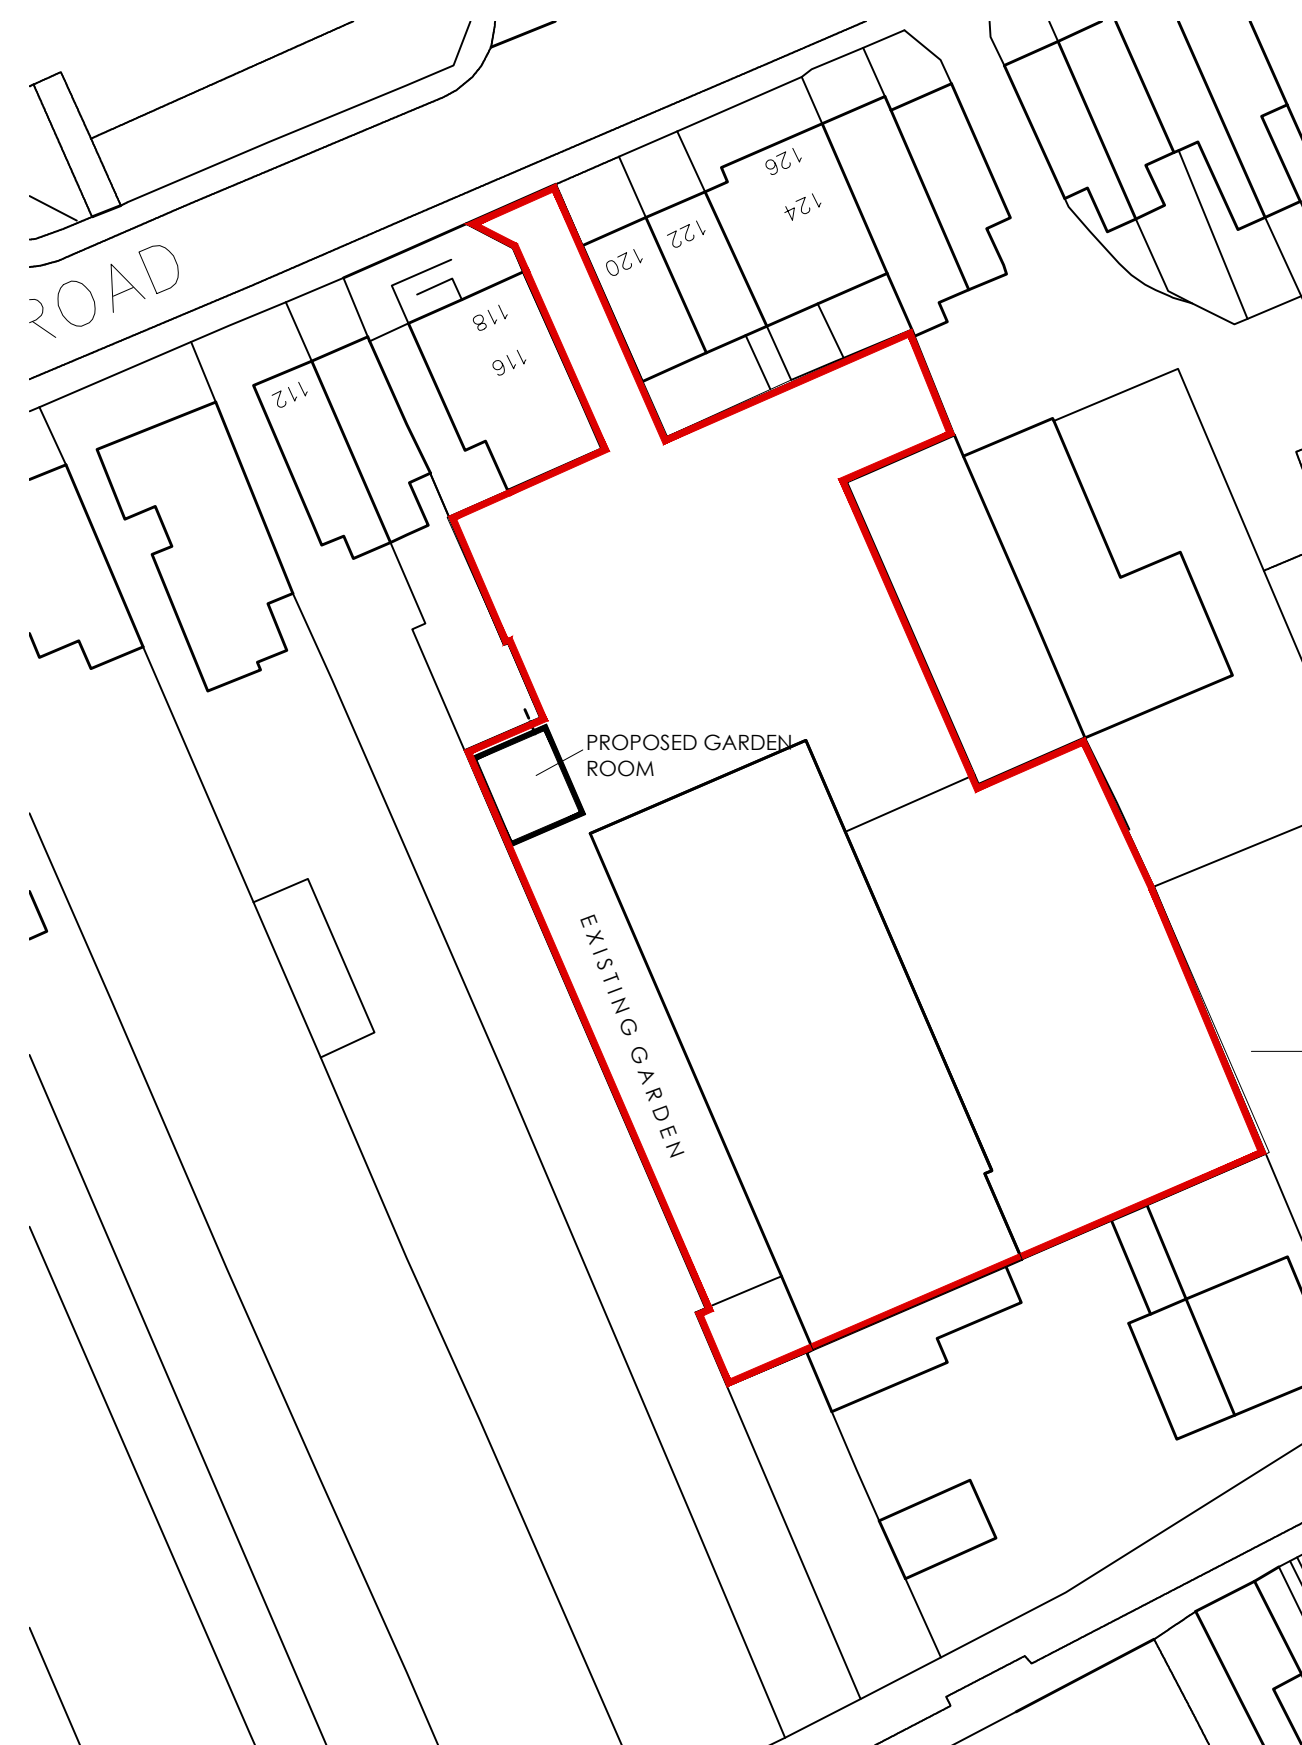

SITE PLAN
SCALE 1:500

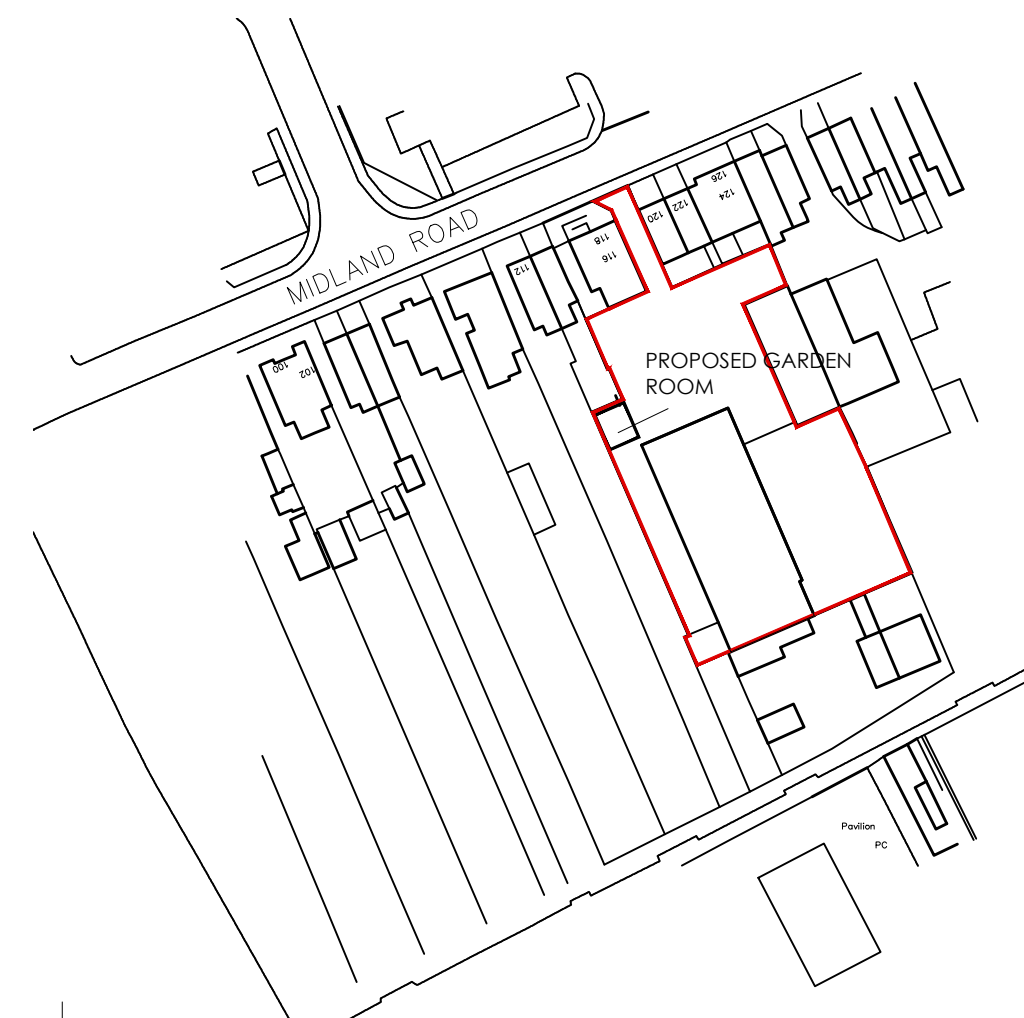

LOCATION PLAN
SCALE 1:1250

 White Agus PARTNERSHIP			OFFICE ONE 34 VICTORIA ROAD BARNSELY, S70 2BU			Phone: 01226 208482 Email: info@whiteaguspartnership.co.uk Web: www.whiteaguspartnership.co.uk			
ARCHITECTURAL SERVICES									
Project. GARDEN ROOM- BARNSELY HEALTH HEARTS REAR OF 116-118 MIDLAND ROAD ROYSTON, BARNSELY, S71 4QT						Client. MR S.PLUNKETT			
Drawing Title. PLAN & ELEVATIONS						Date. MARCH 2022		Scale. 1:50 & 1:100 @A2	
						Ref. 21-272		Dwg. No. 01	
								Rev.	
Date	Suffix	Description				Date	Suffix	Description	