

Extent of Land Ownership

Extent of Proposed Site

Boundary Legend


1 : 1000

North

0m 5m 10m 20m

Scale Bar

1 : 200

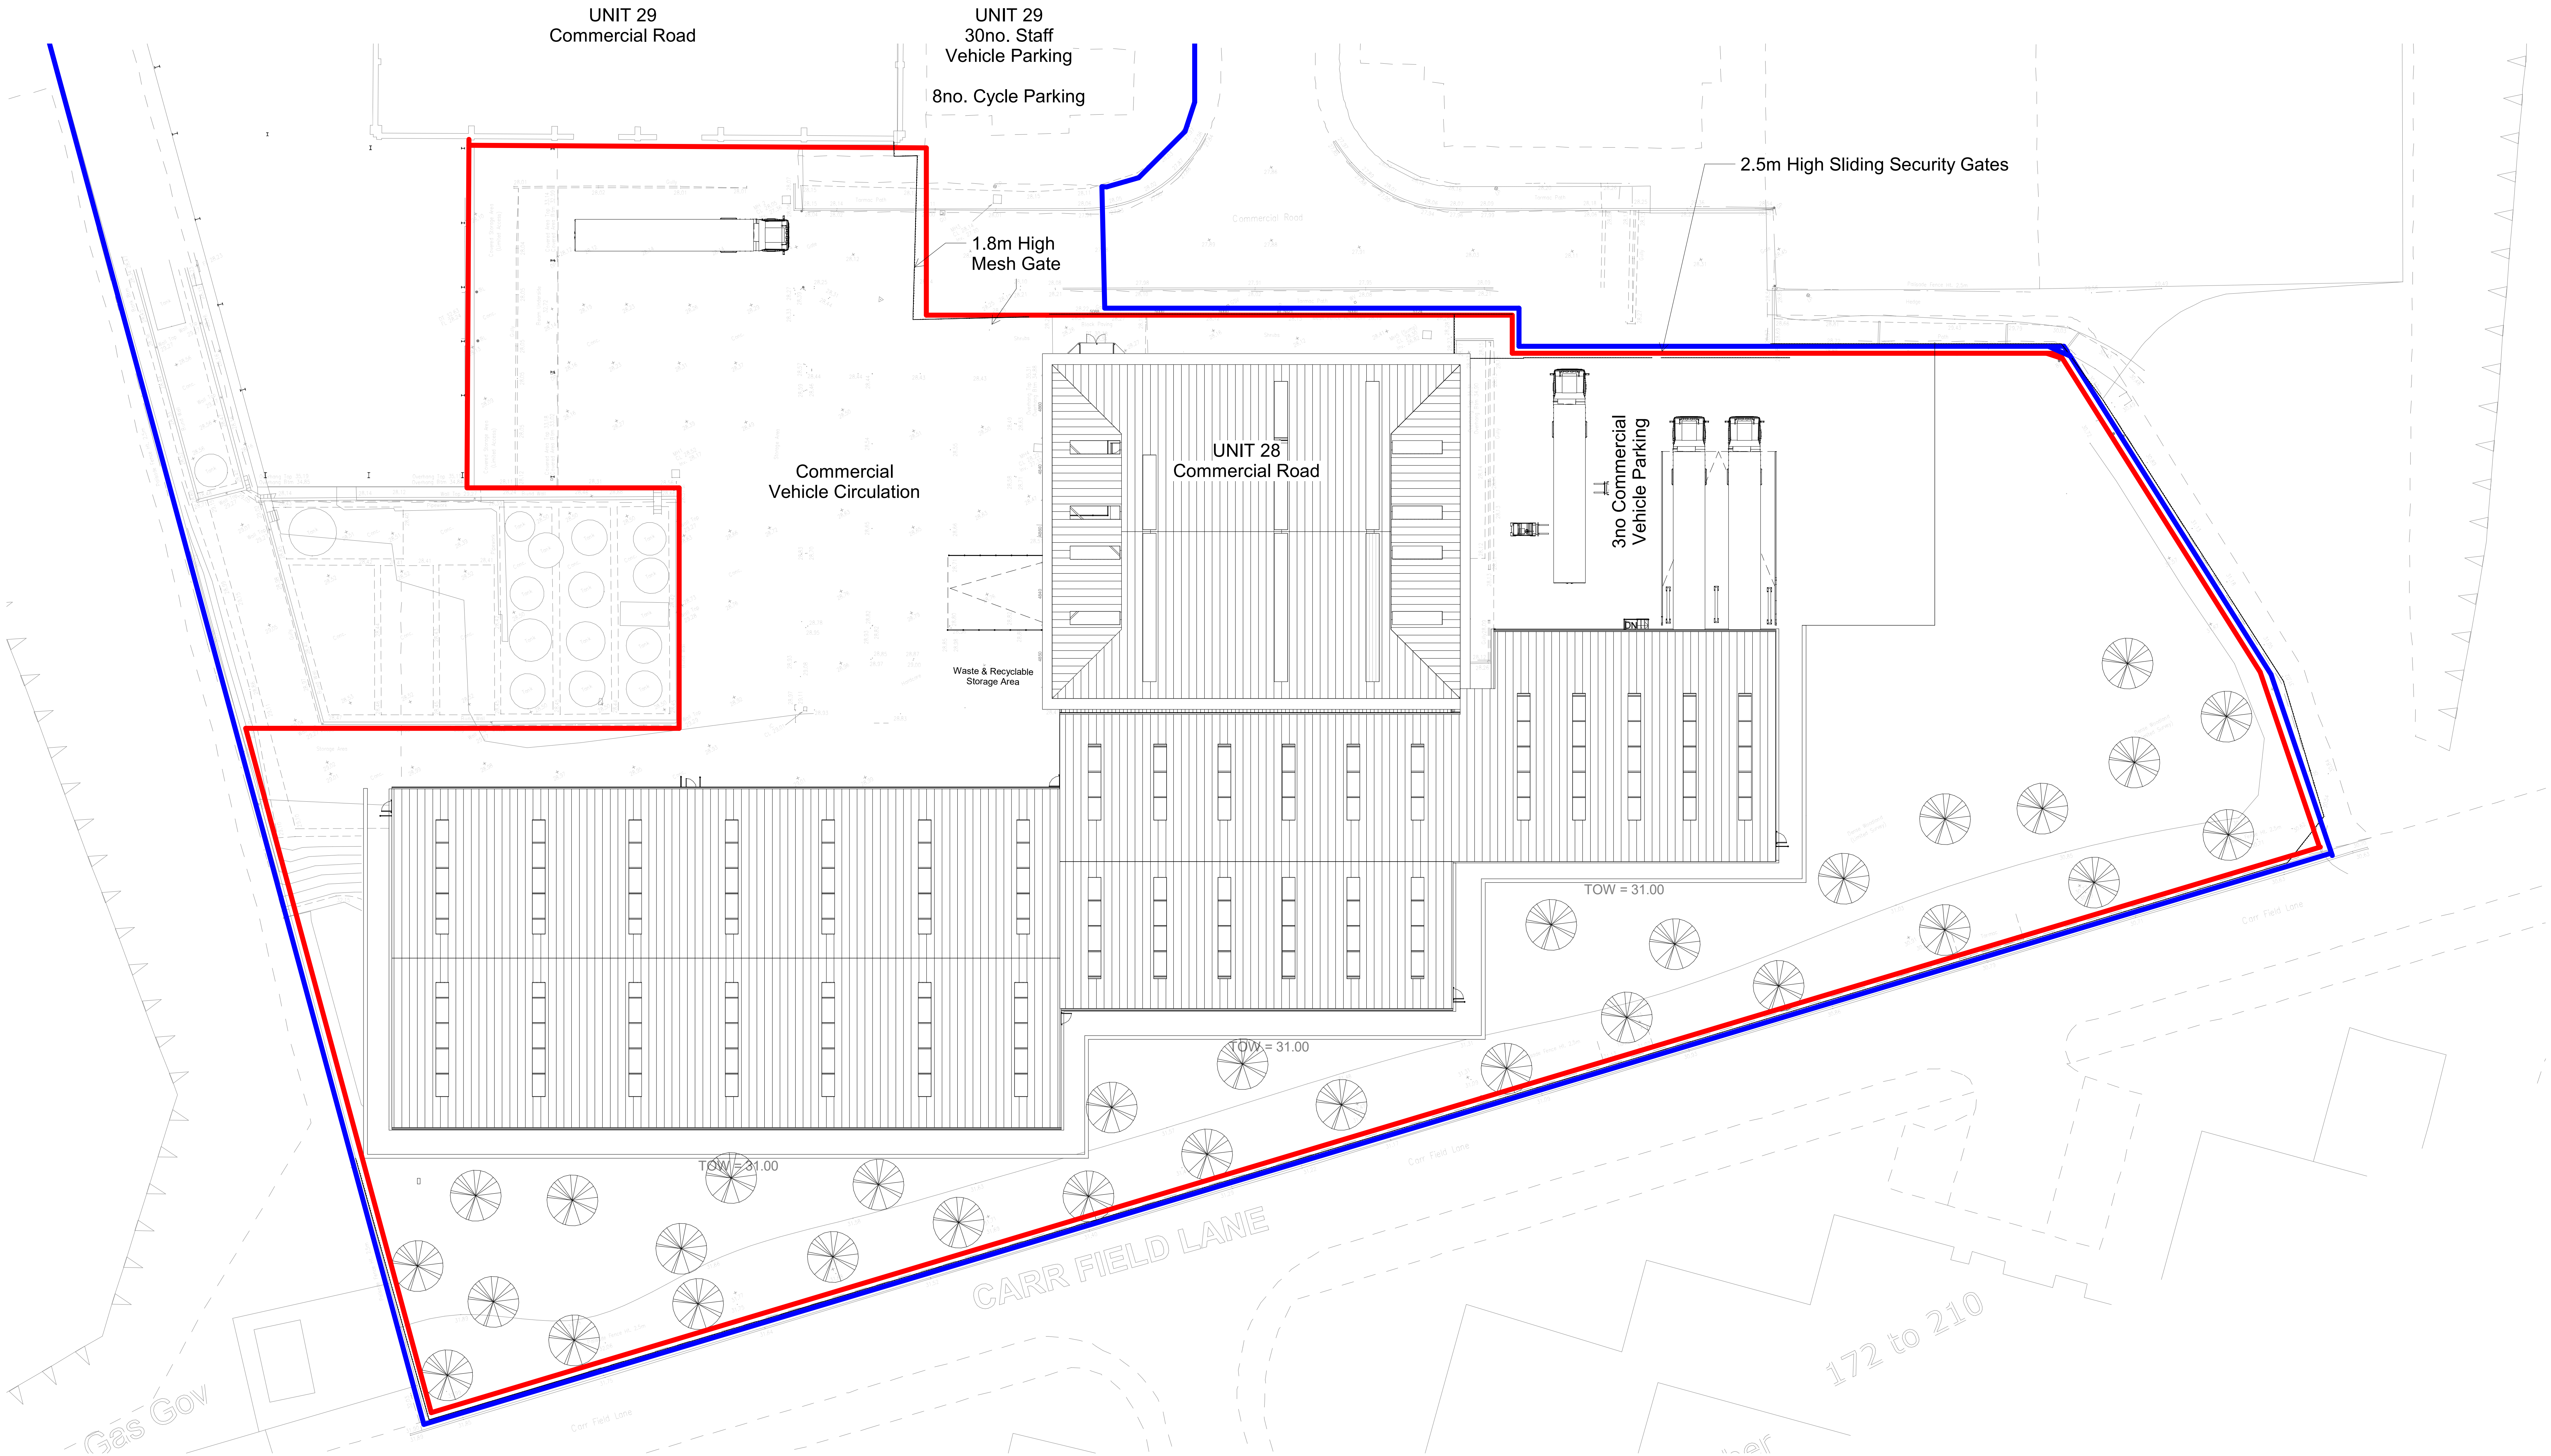

1 Site Plan As Proposed

1 : 200

NOTES

A	21.01.19	Parking identified	JHT	JH
Rev	Date	Description	DR	CH
©copyright				



GGP CONSULT

CONSULTING ENGINEERS
ARCHITECTS
PROJECT MANAGEMENT
2 Hallam Road
Priory Park East
HULL HU4 7DY
United Kingdom
Telephone (+44) 01482 627963
Fax (+44) 01482 641736
Email info@ggpconsult.co.uk

Client: **Granville Oil & Chemicals Ltd.**

Job Title: **Proposed Extension Unit 28
Goldthorpe Industrial Estate
Rotherham**

Drawing Title: **Site Plan As Proposed**

Status	PLANNING		
Scale	As indicated	Date	02/01/2019
Drawn By	JHT	Checked	JC
		Approved	AT
Dwg. No.	27988 AA_(100)_10	Rev	A