




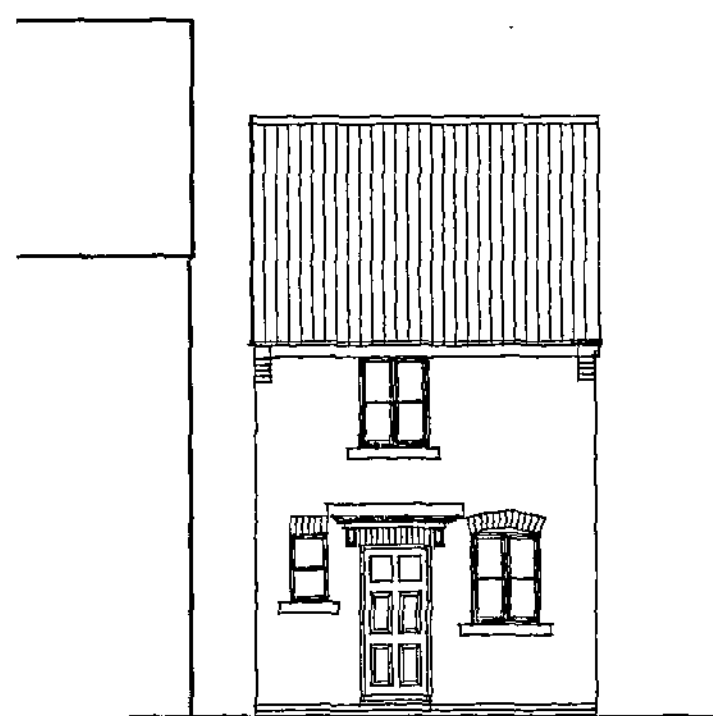


FRONT
ELEVATION 1:100

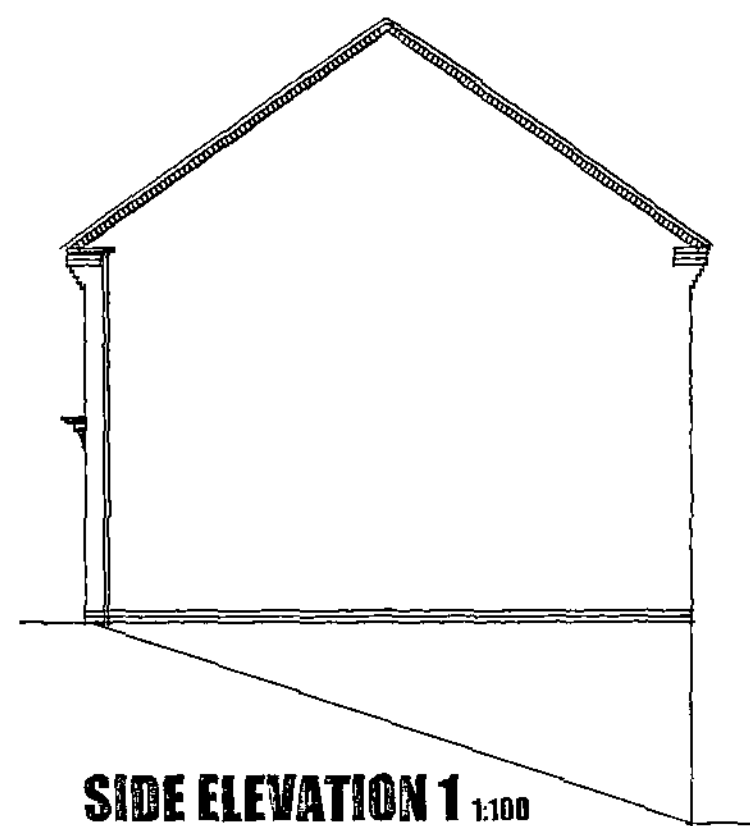


SIDE ELEVATION 1 1:100

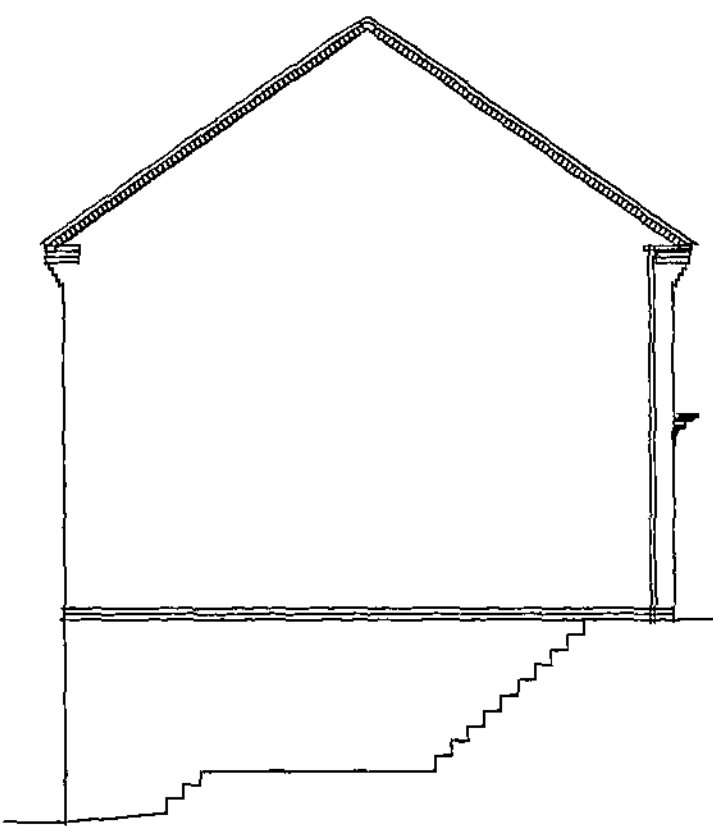


SIDE ELEVATION 1 1:100

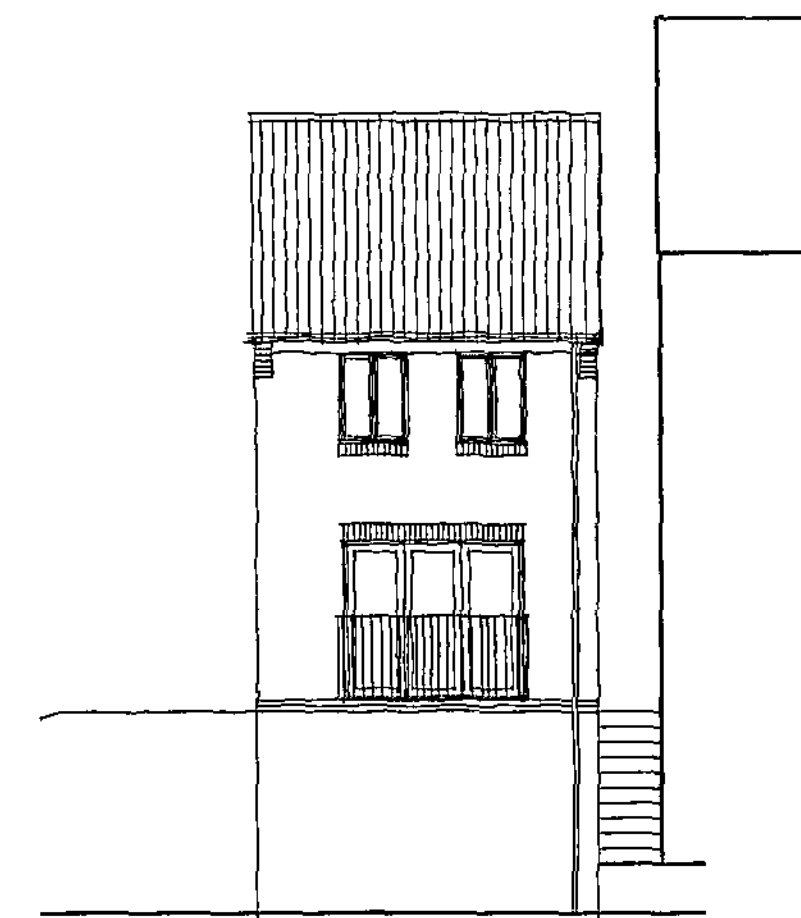

REAR
ELEVATION 1:100

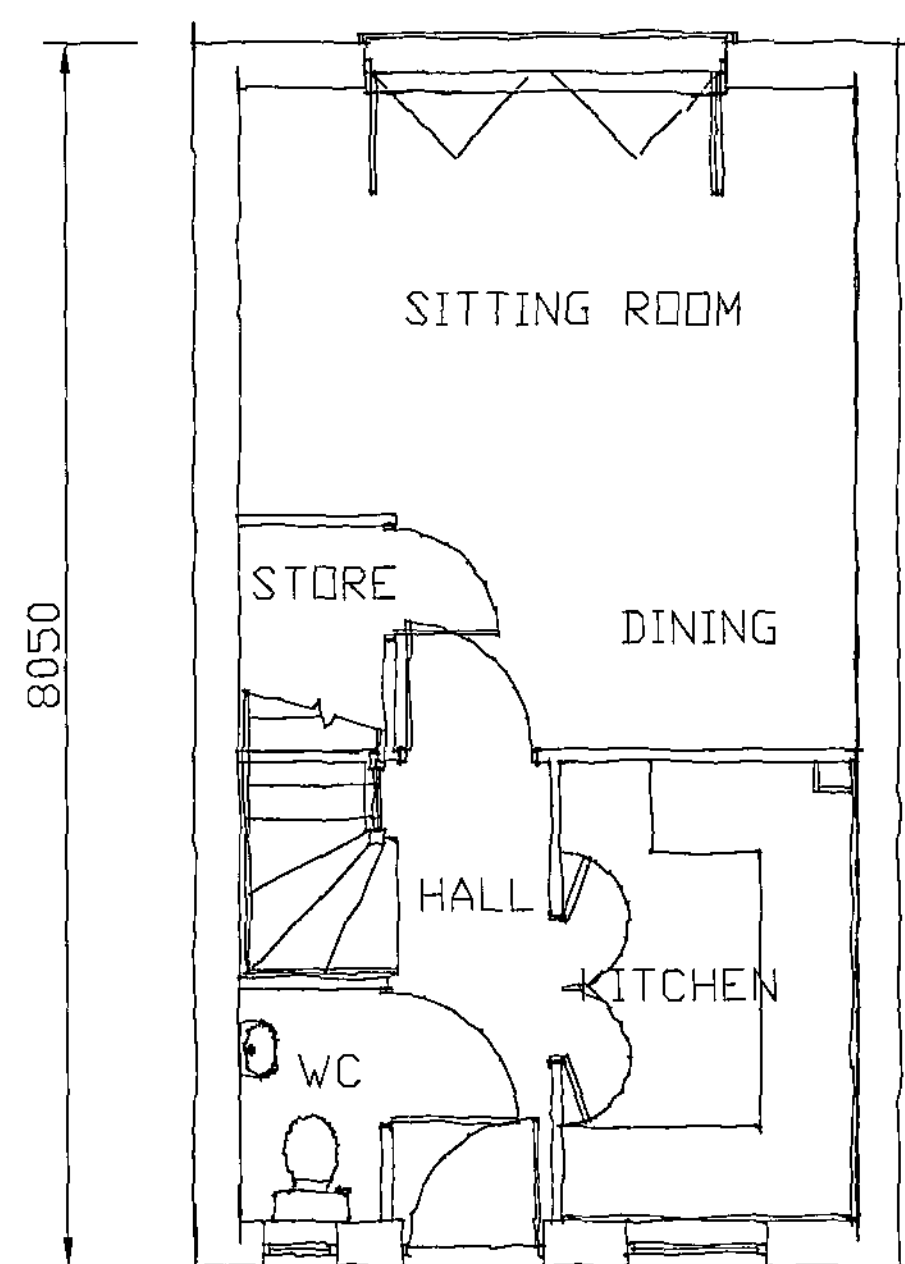


GROUND FLOOR
1:100

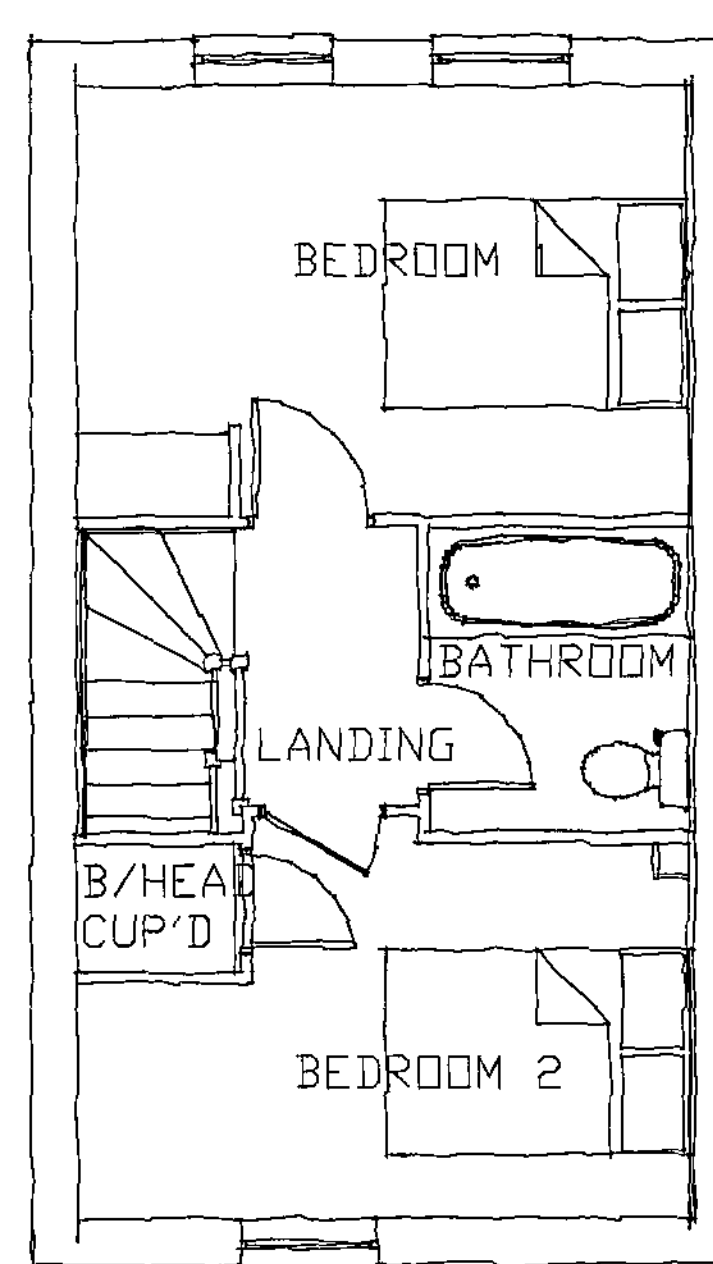


FIRST FLOOR
1:100

MATERIALS:-
WALLS: HANSON EDWARDIAN DRAGFACE
HEADS & CILLS: ART STONE COLOUR BUFF
ROOF: MARLEY ETERNET RIVENDALE FIBRE
CEMENT ROOF SLATES COLOUR
BLUE-BLACK
WINDOWS/DOORS: UPVC COLOUR WHITE
FASCIAS/SOFFITS: UPVC COLOUR WHITE
RWP & GUTTERS: BLACK PLASTIC


DRAINAGE:-
SURFACE WATER: To soakaways/SUDS
FOUL WATER: To existing combined drainage
system as indicated

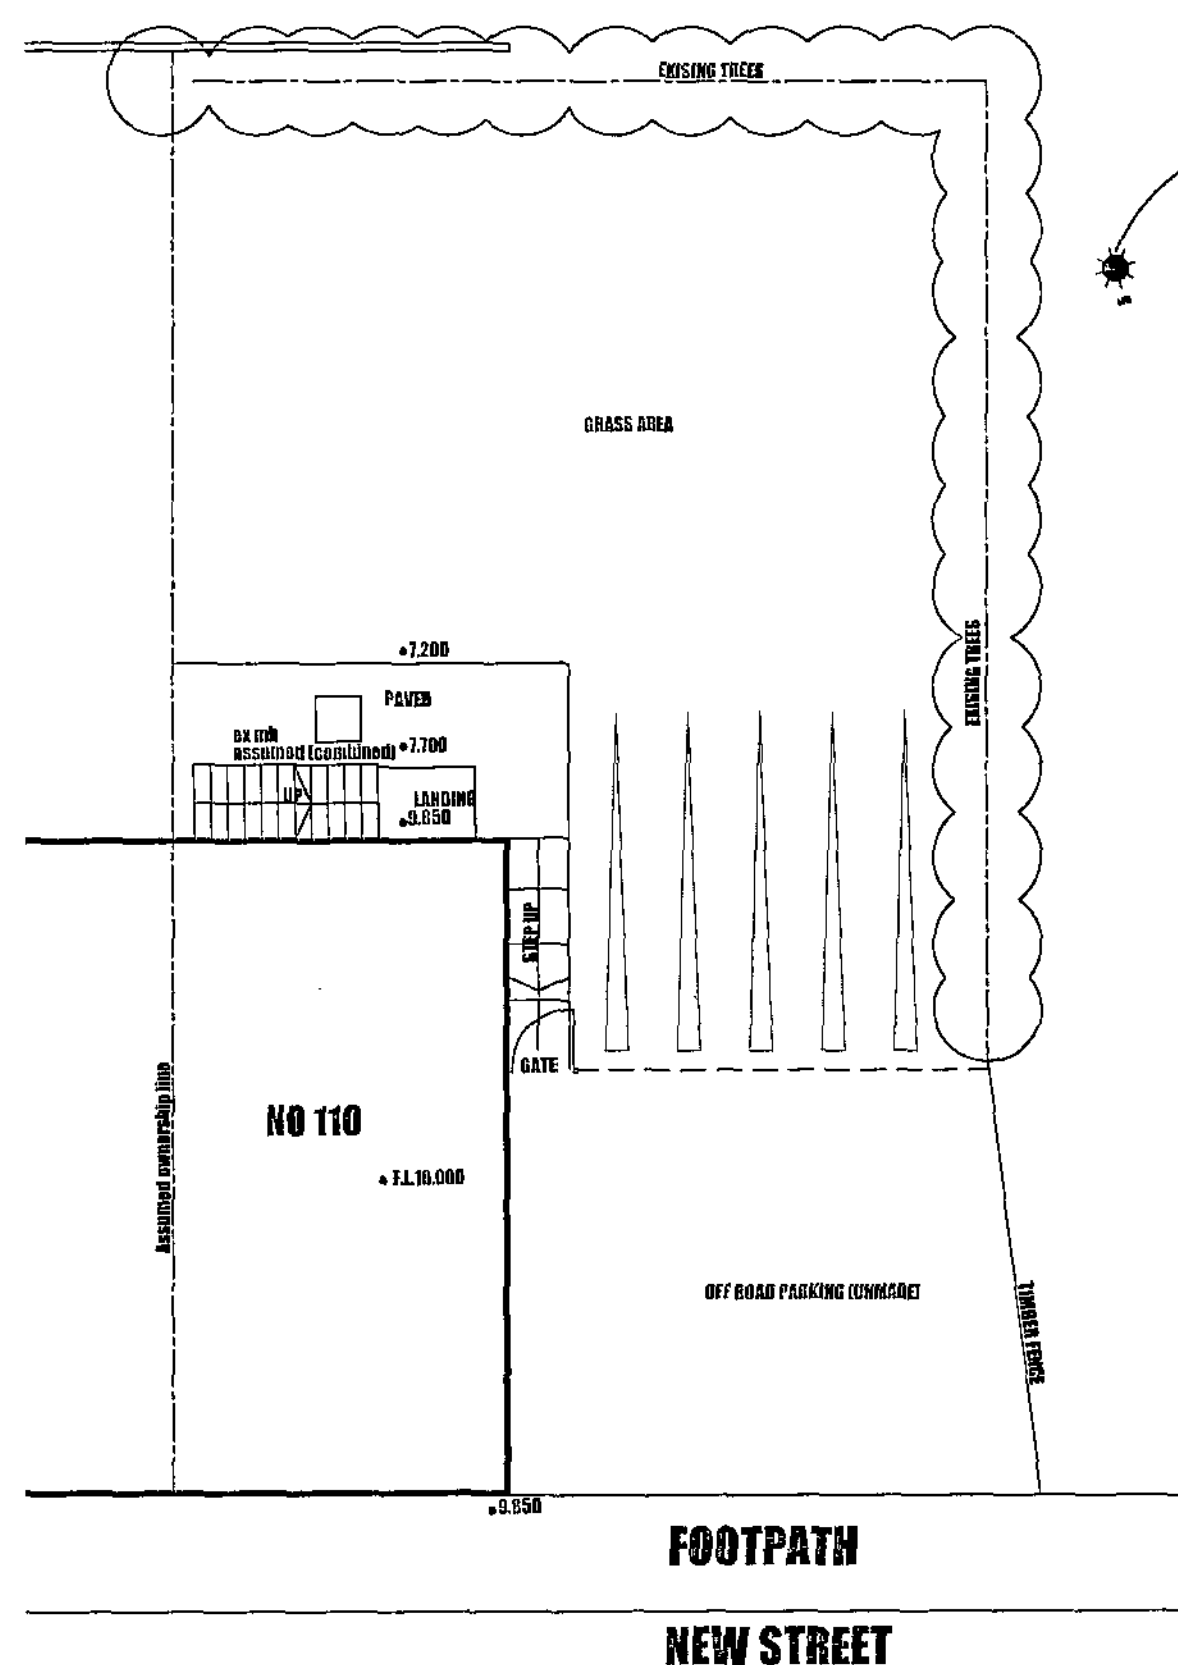


SITE PLAN AS EXISTING
1:100

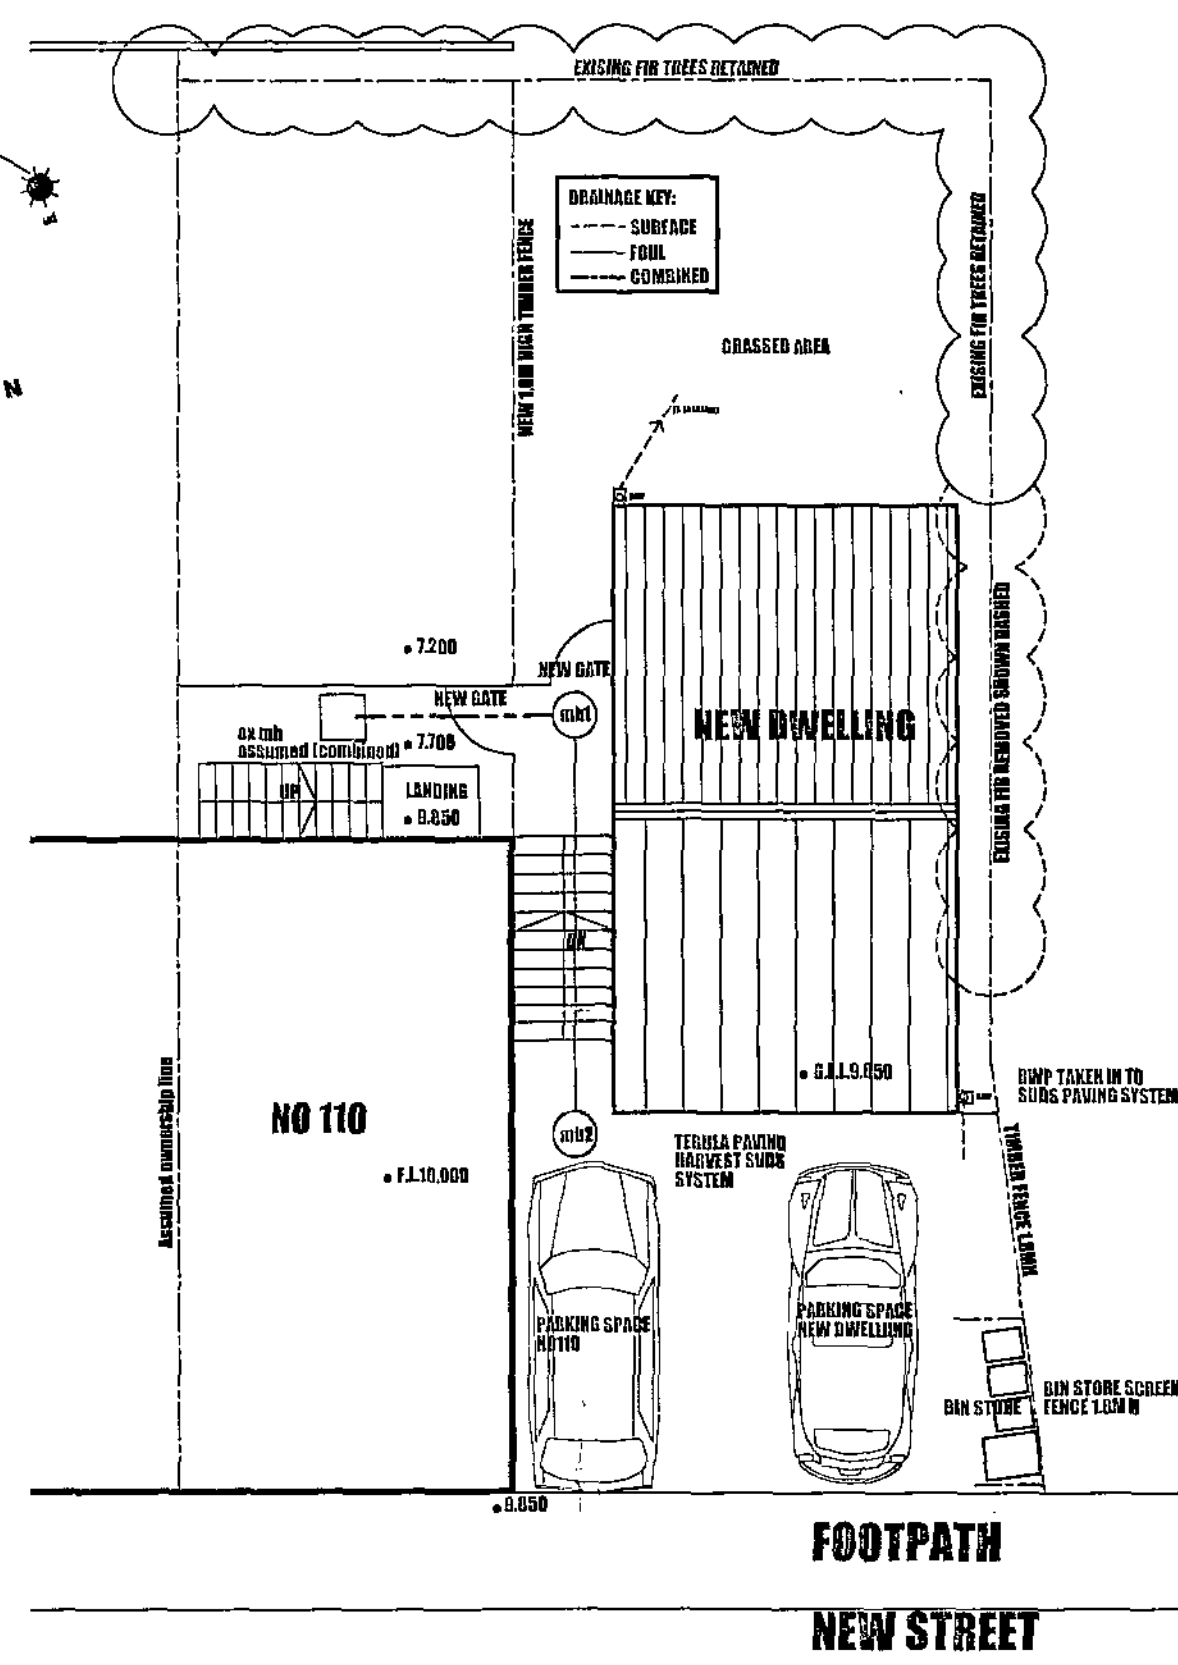

SITE PLAN AS PROPOSED
1:100

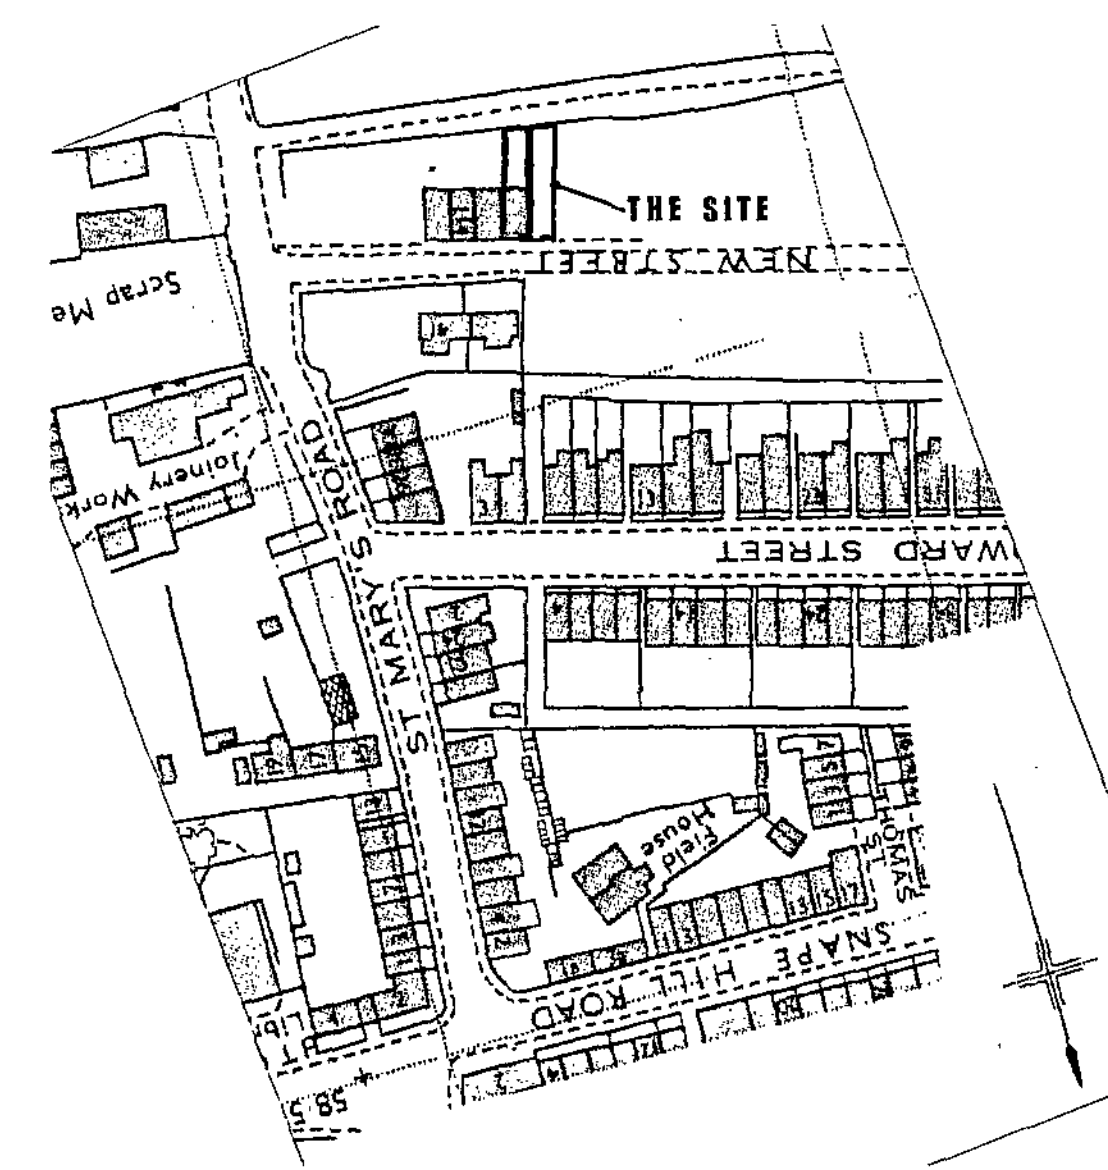

SITE LOCATION PLAN
1:1250

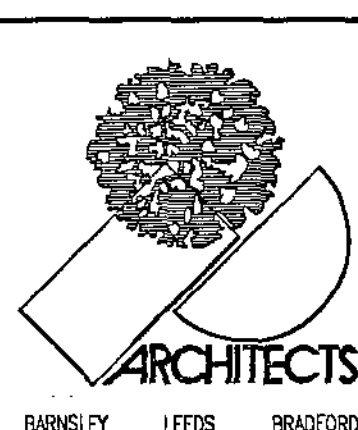

1. THIS DRAWING AND THE COPYRIGHTS AND PATENTS THEREIN ARE THE PROPERTY OF NUTTALL YARWOOD & PARTNERS LIMITED REGISTERED IN ENGLAND AND WALES NO. 4813338 AND MAY BE USED OR REPRODUCED ONLY UNDER CONTRACT.
2. CONTRACTORS AND SUB-CONTRACTORS MUST CHECK AND AGREE ALL DIMENSIONS BEFORE PREPARING SHOP DRAWINGS OR COMMENCING WORK ON SITE.
3. CONTRACTORS ARE RESPONSIBLE FOR INFORMING THE ARCHITECT OF ANY DISCREPANCY DISCOVERED ON THIS DRAWING OR BETWEEN THIS DRAWING AND ANY OTHER RELATED DOCUMENT ISSUED UNDER THE STANDARD FORM OF CONTRACT IN RESPECT OF THE WORK.
4. WRITTEN DIMENSIONS ONLY ARE TO BE USED FROM THIS DRAWING. IF IN ANY DOUBT ASK FOR CLARIFICATION.

Revisions:

Date	Suffix	Description	Date	Suffix	Description

NUTTALL YARWOOD & PARTNERS LIMITED CHARTERED ARCHITECTS ■ The Grove, High Street, Doncaster, Barnsley, S75 3JG. Tel: 01225 236771 Fax: 01225 233389 e-mail: nyp.barnsley@btconnect.com ■ ■ The Old Priory School, Colverley Road, Doncaster, LEEDS, LS20 8AS. Tel: 0113 2922100 Fax: 0113 2922101 e-mail: nyp.leeds@btconnect.com ■ ■ 120 Main Street, Bury-in-Warfield, LS29 7JX. Tel: 01943 564441 Fax: 01943 562300 e-mail: nyp.burford@btconnect.com ■					
Project: PROPOSED DWELLING LAND AT 110 NEW STREET DARFIELD.			Client: MR D WALSHAW		
Drawing Title: SKETCH SCHEME 1 PLANS & ELEVATIONS			Date: JUNE 2011	Scale: AS INDICATED	
Ref: 42/08			Dwg. No. SK01	Rev.	