



SCALE 1:100

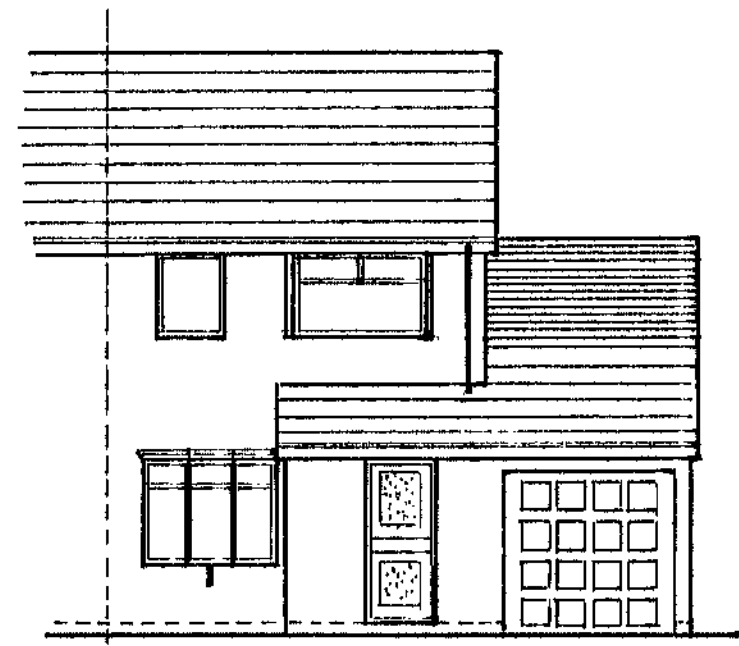


EXISTING AND PREVIOUSLEY APPROVED FRONT ELEVATION

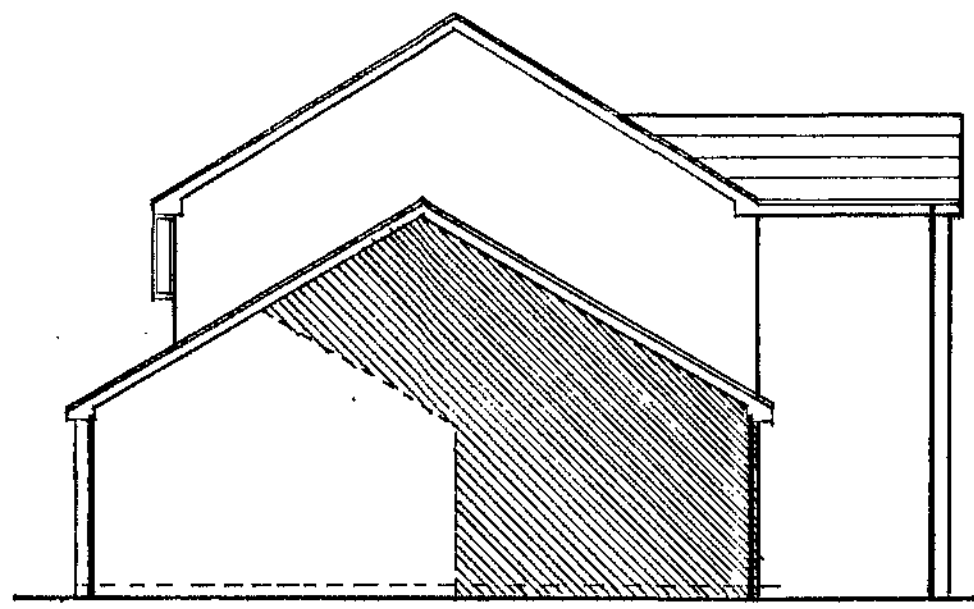


EXISTING AND PREVIOUSLEY APPROVED SIDE ELEVATION




EXISTING AND PREVIOUSLEY APPROVED REAR ELEVATION

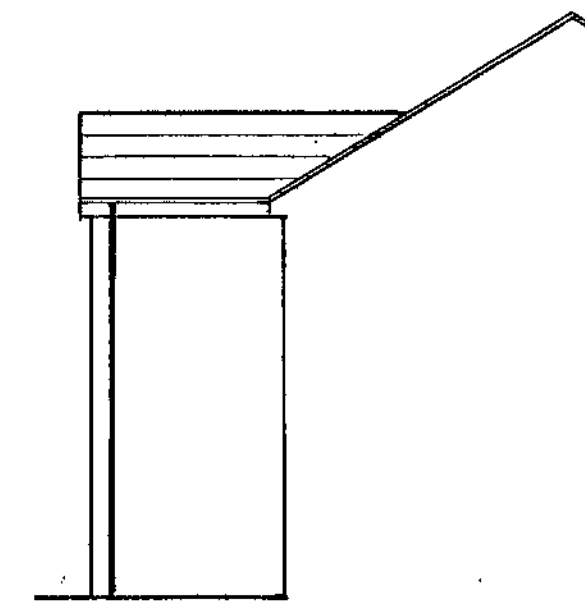

EXISTING SIDE ELEVATION

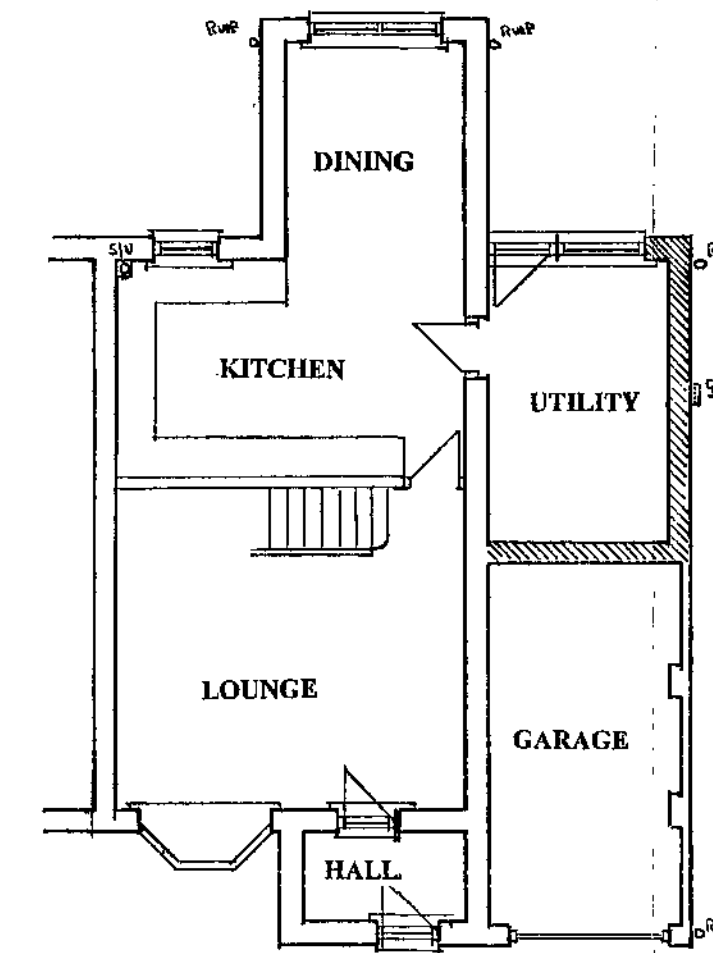


EXISTING AND PREVIOUSLEY APPROVED GROUND FLOOR LAYOUT

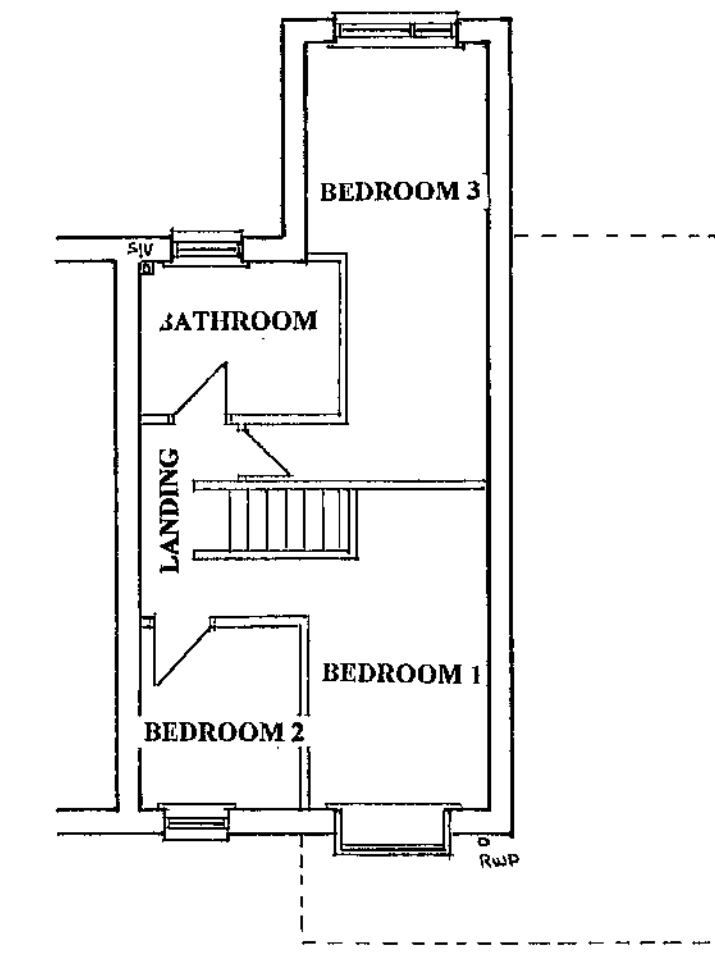


EXISTING 1ST FLOOR LAYOUT

PROPOSED FLAT NO1

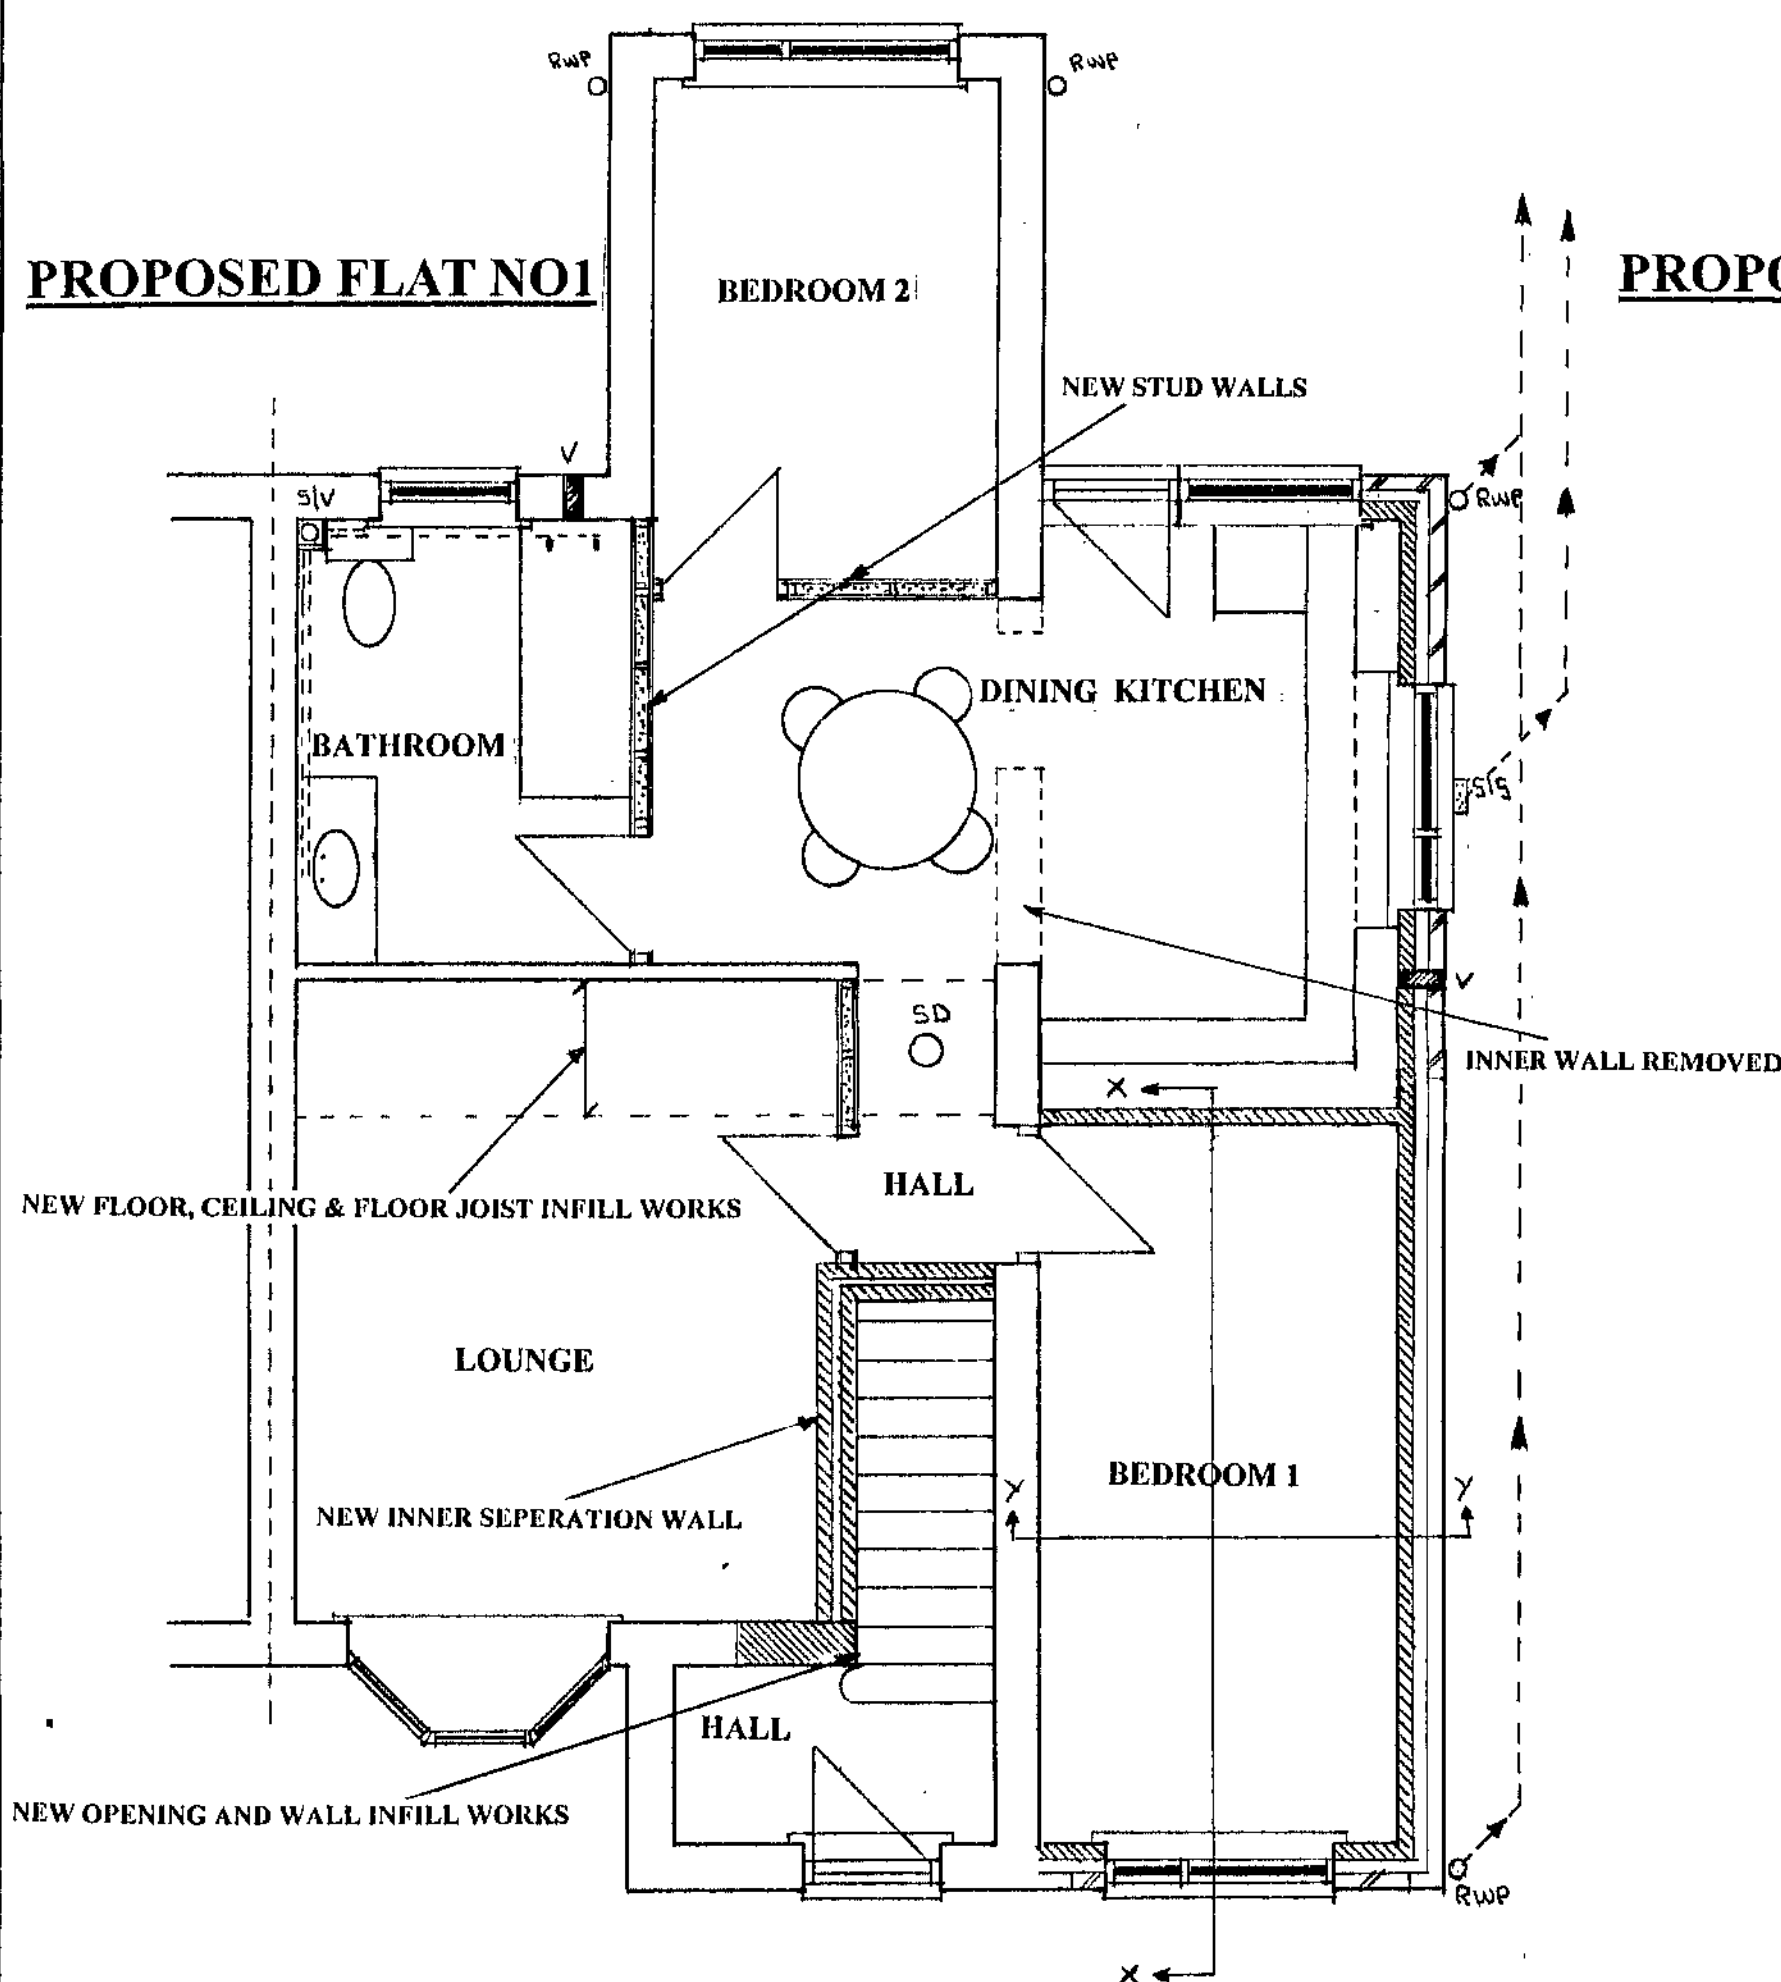


PROPOSED GROUND FLOOR LAYOUT

PROPOSED FLAT NO2

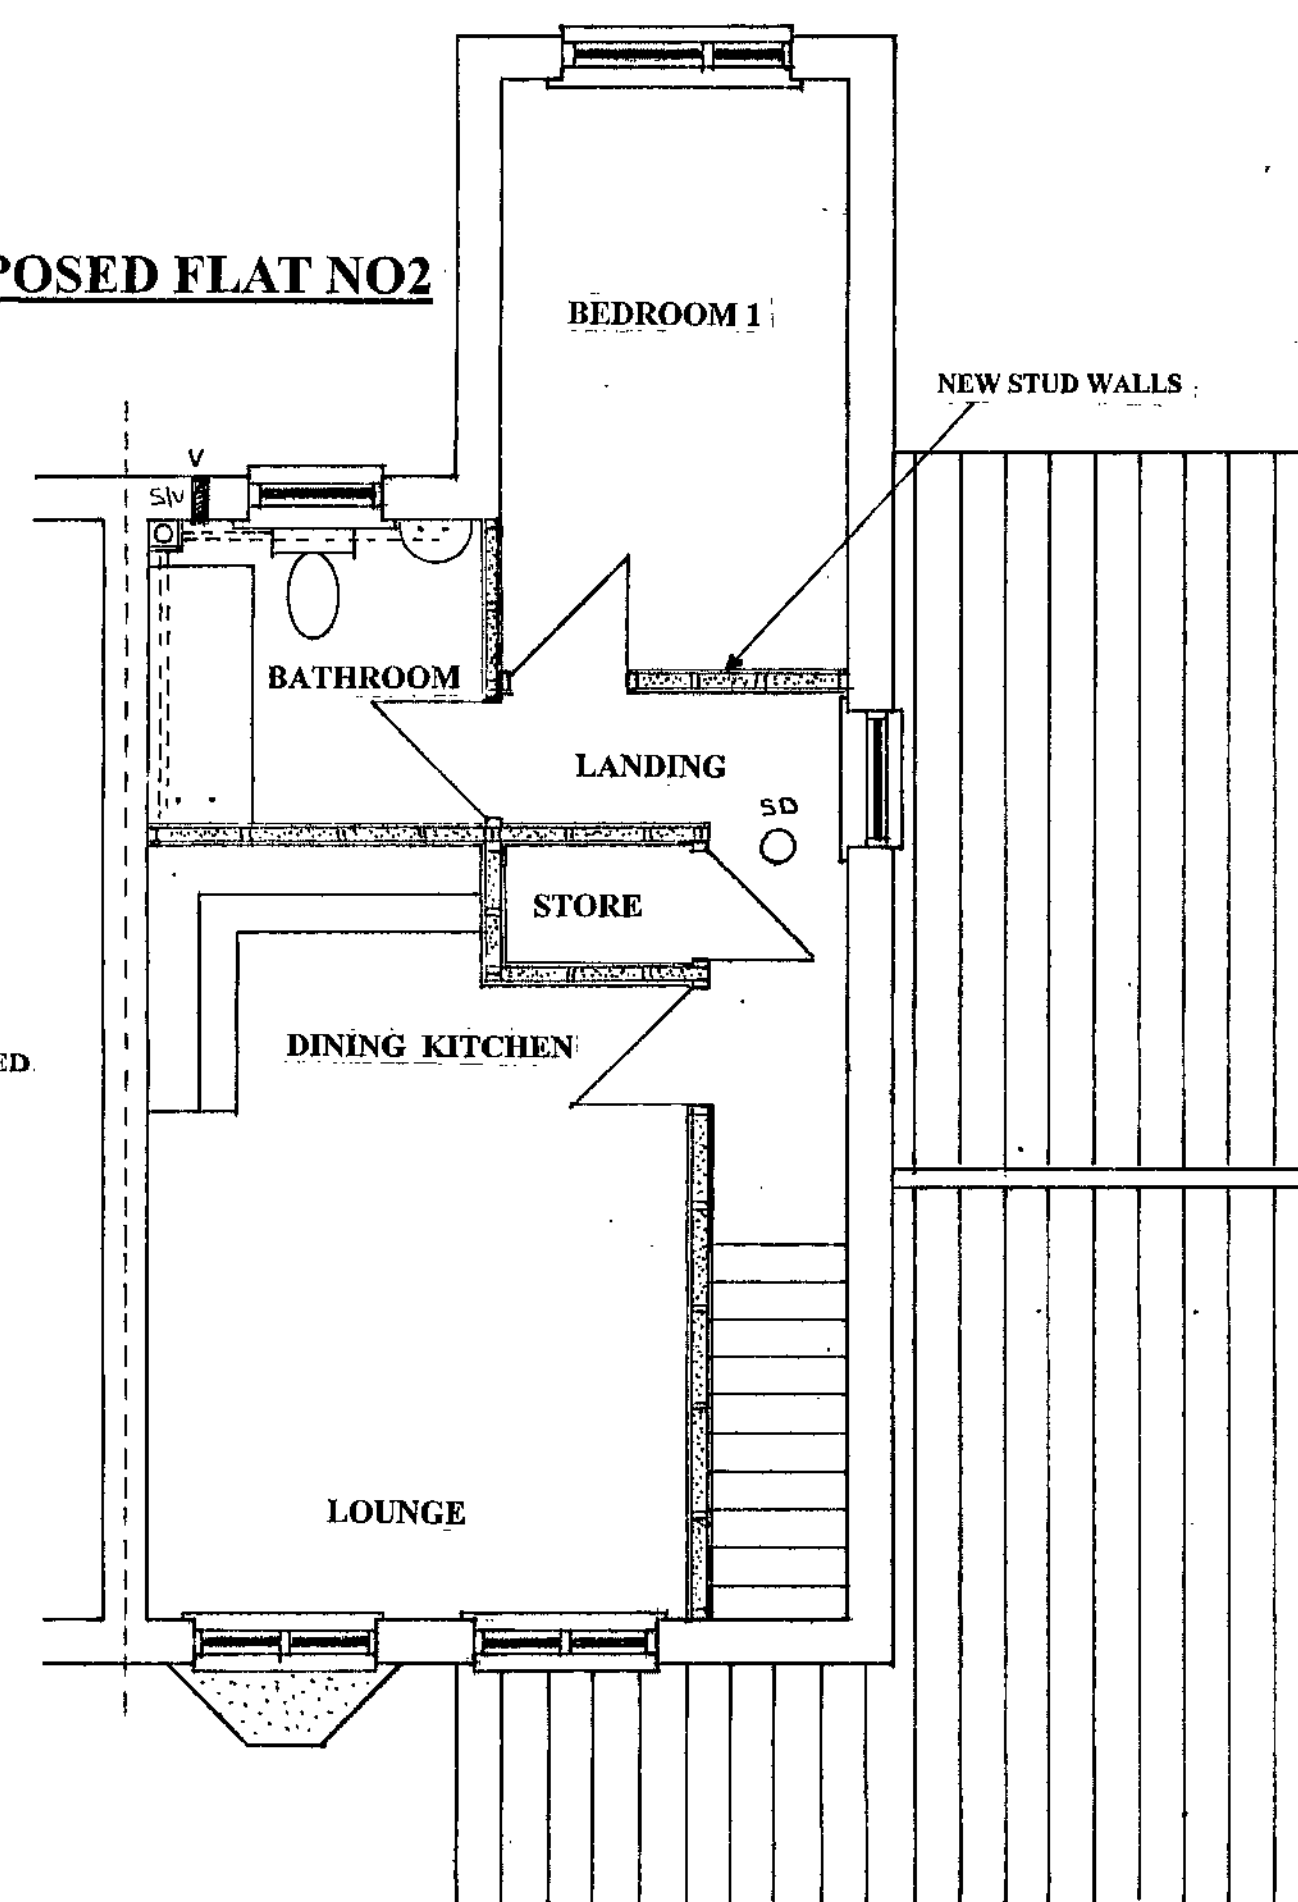

PROPOSED 1ST FLOOR LAYOUT

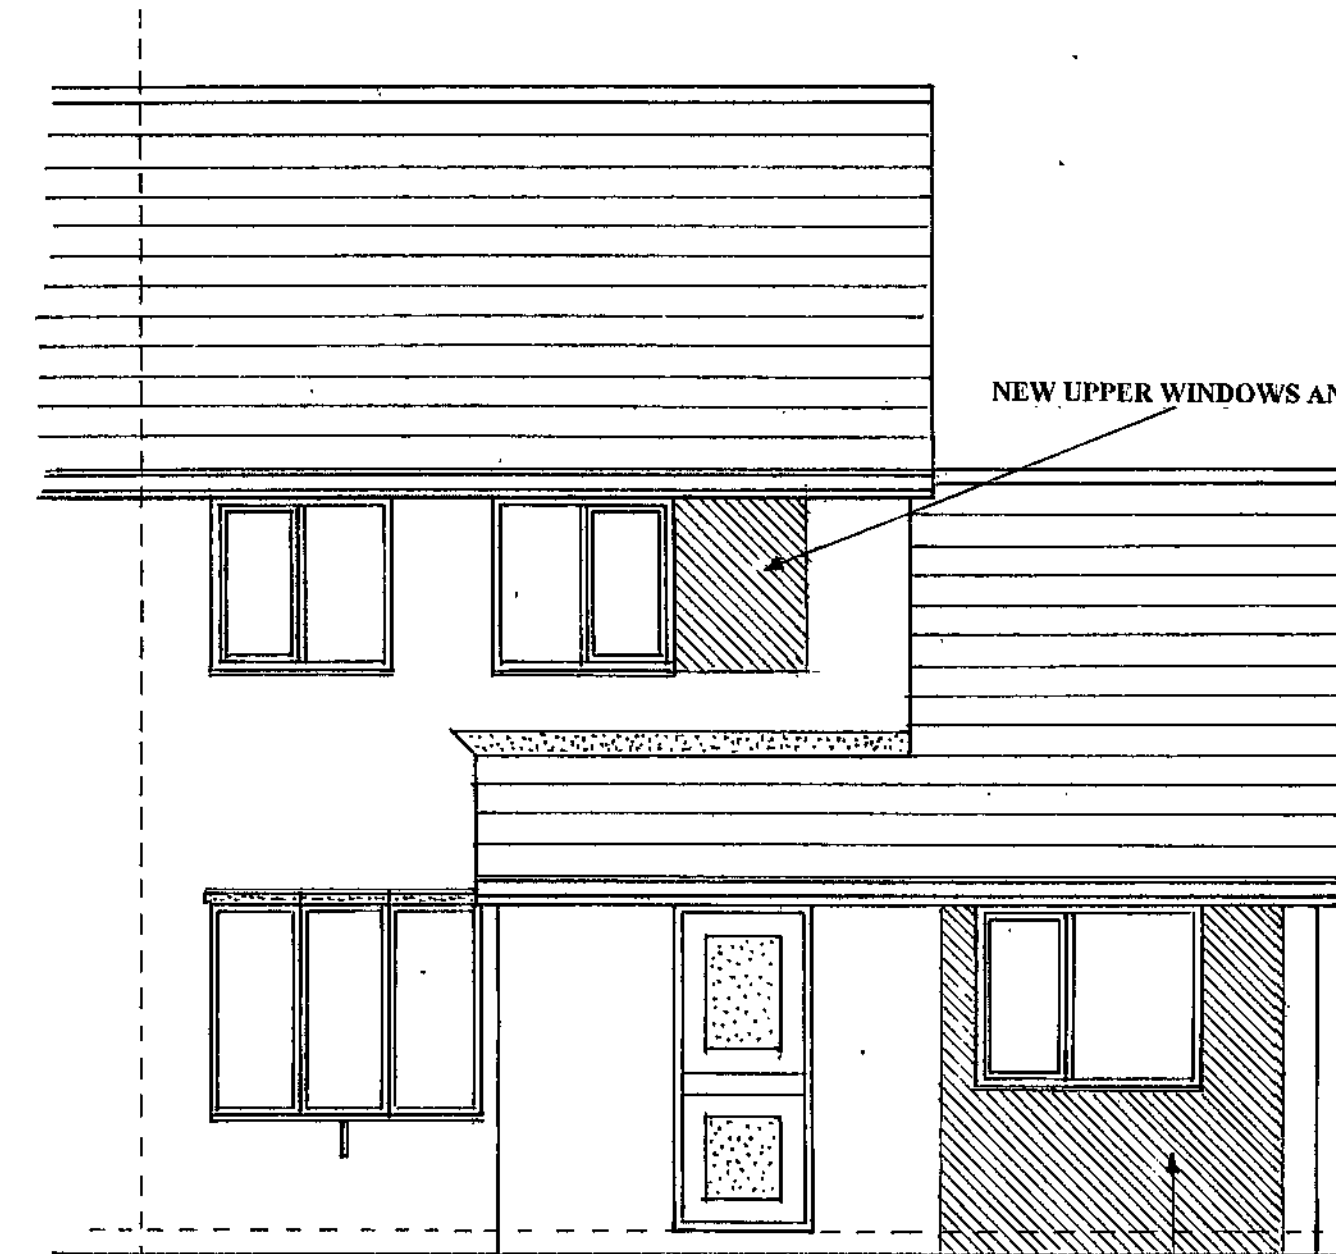

PROPOSED FRONT ELEVATION


NEW UPPER WINDOWS AND INFILL WALL WORKS

NEW FRONT WINDOW AND WALL INFILL WORKS



PROPOSED REAR ELEVATION

SCALE 1:50

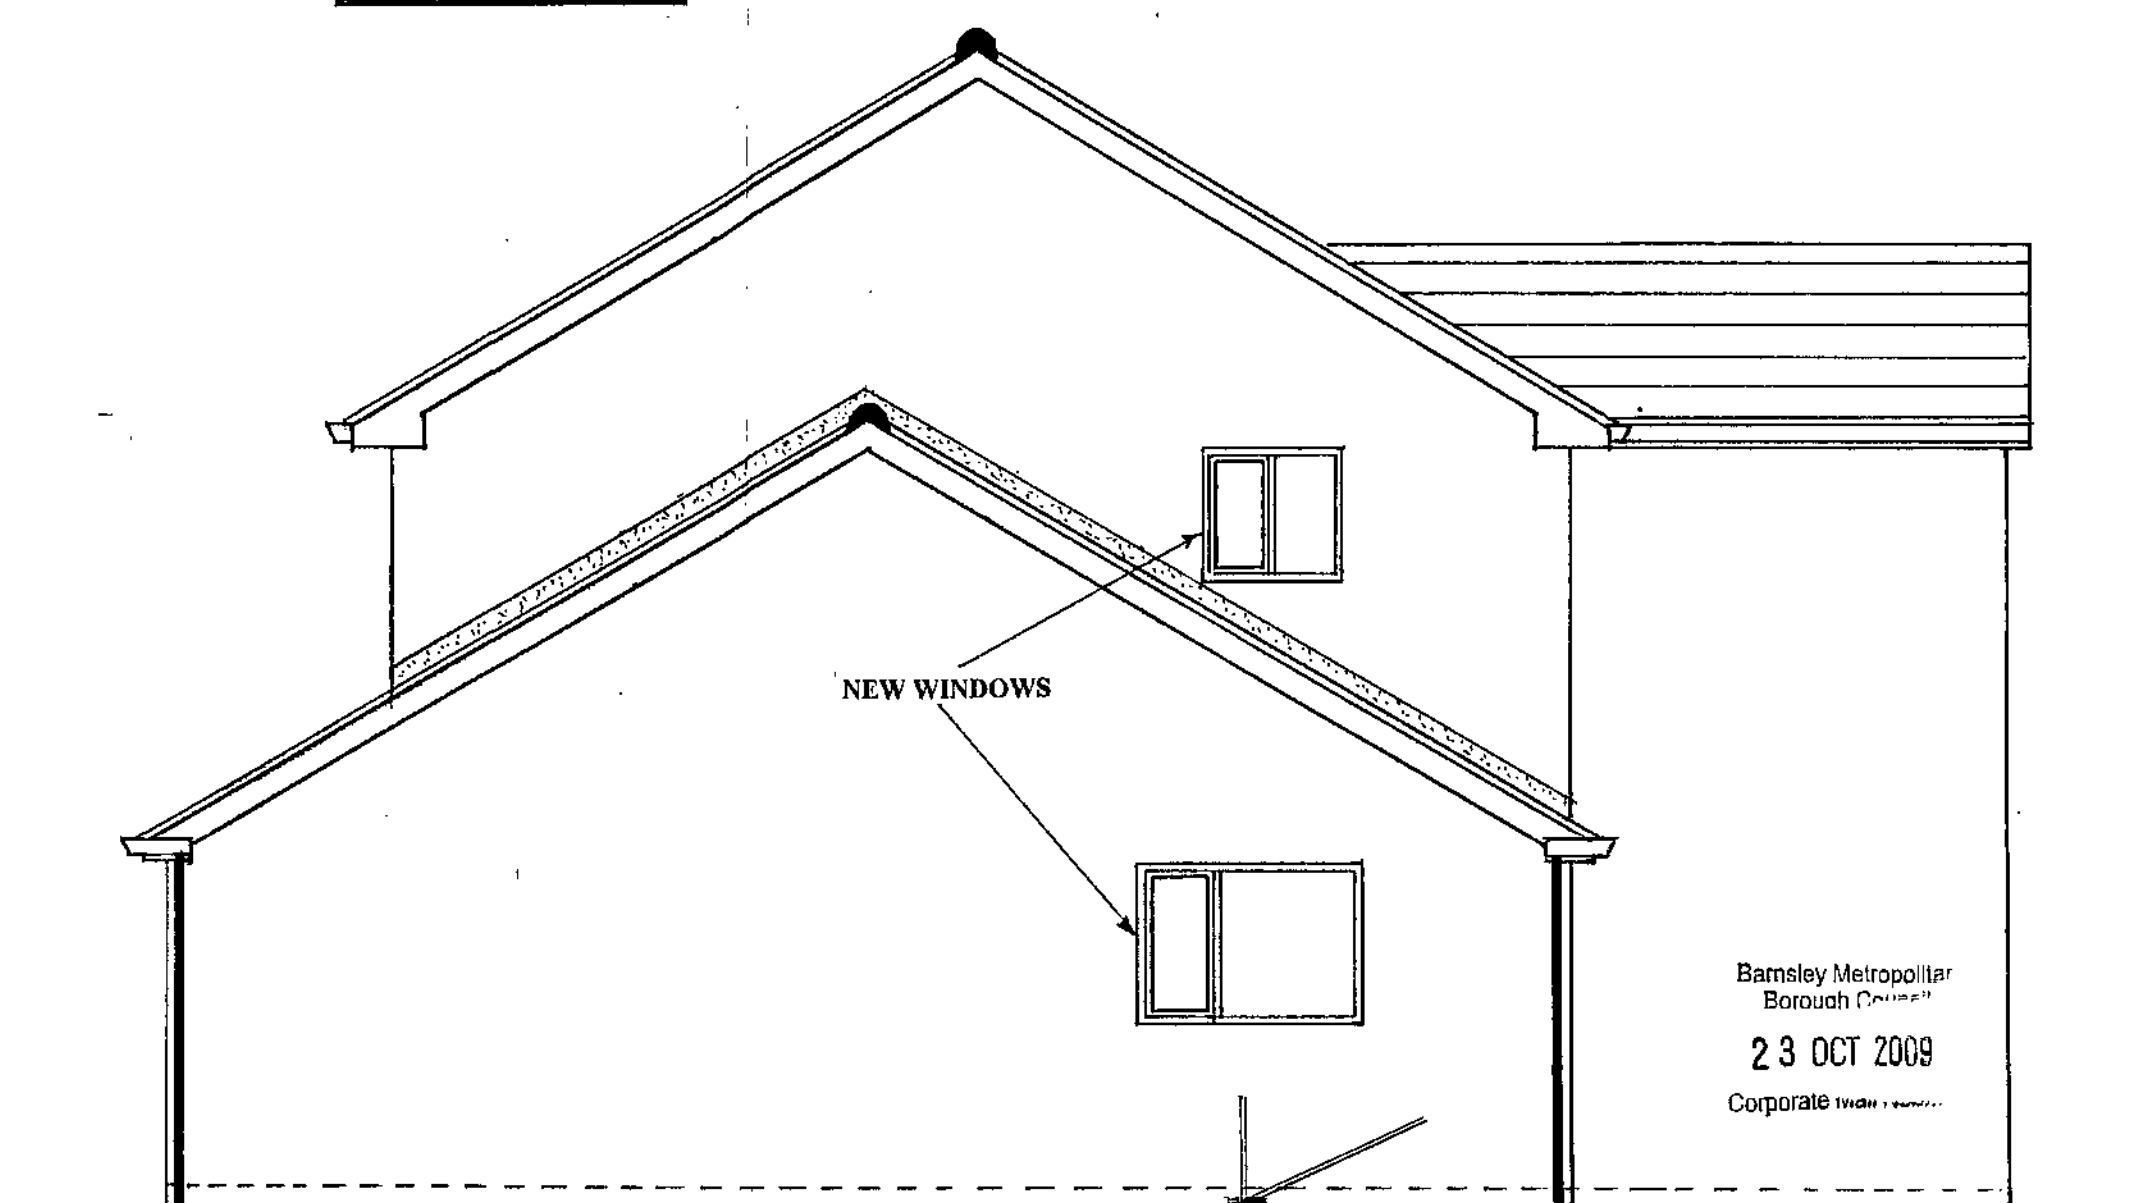

PROPOSED SIDE ELEVATION A

