

Notes:

PLANNING DRAWINGS - THIS DRAWING SHOULD NOT BE USED FOR ANY OTHER PURPOSES THAN THAT SPECIFIED HERE

COPYRIGHT - THIS DRAWING MAY NOT BE REPRODUCED OR MODIFIED IN WHOLE OR PART BY ANY PERSON OR ORGANISATION WITHOUT THE ARCHITECTS CONSENT. ISSUING COPIES TO THIRD PARTIES MAY NOT BE DONE WITHOUT THE ARCHITECTS CONSENT

Revision: --

Revision List:

0 5m

MATERIALS - PROPOSED
Walls - Red Cedar cladding upper,
stone lower
Roof - Metal, coated standing seam


Project/ Client: Hall Royd Barns / Wooller

Drawing Title: Elevations - Proposed


Drawing Number: 2170/TP/006

Scale at A3: 1:100


Date: Dec 23

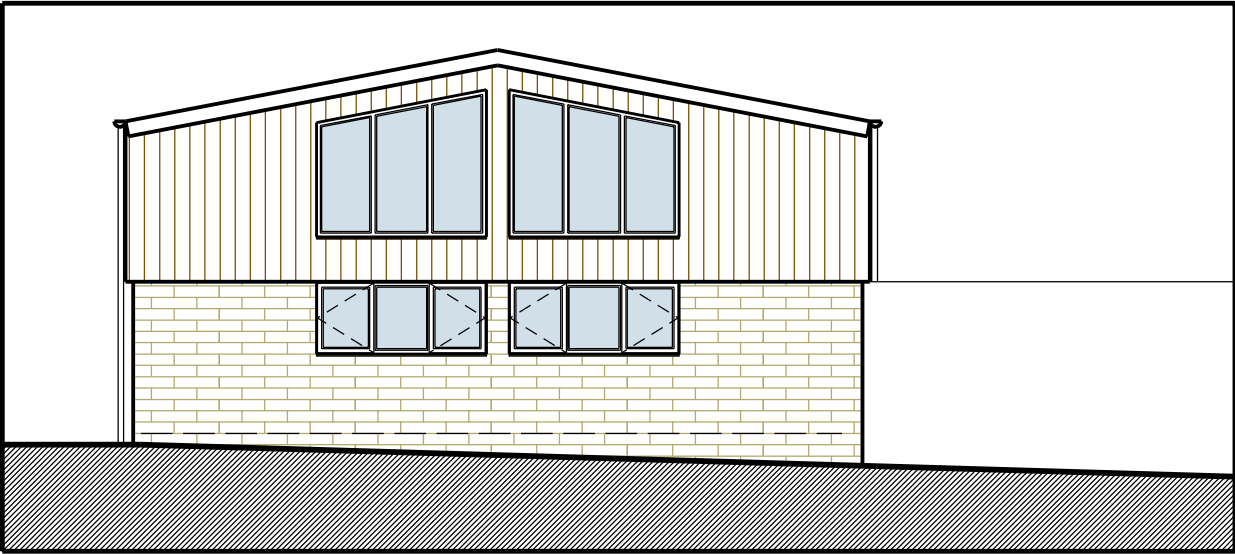


North Elevation

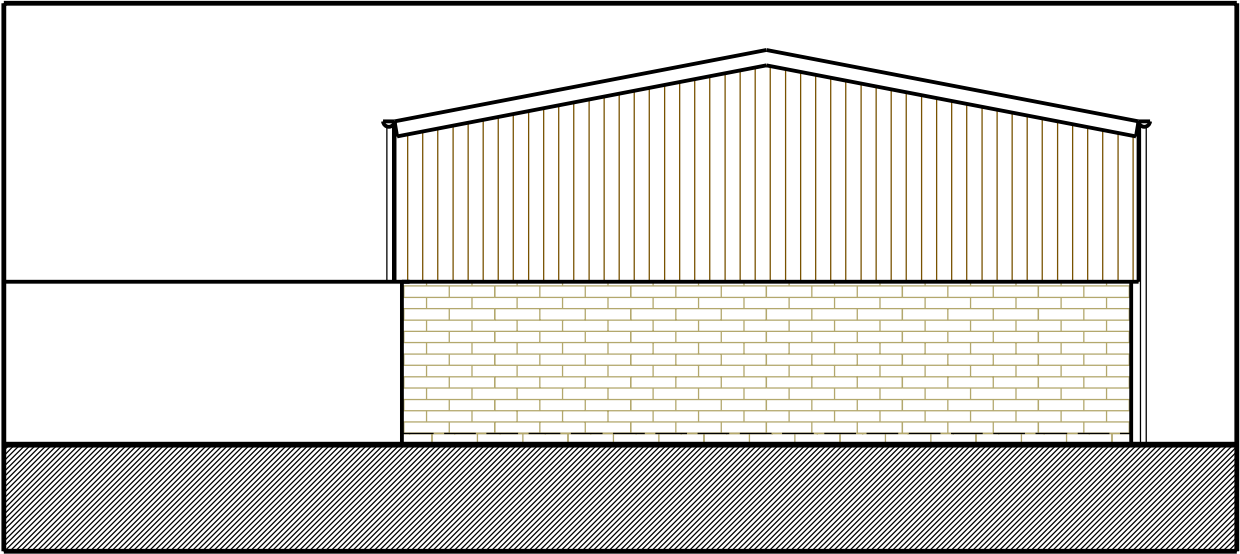

South Elevation

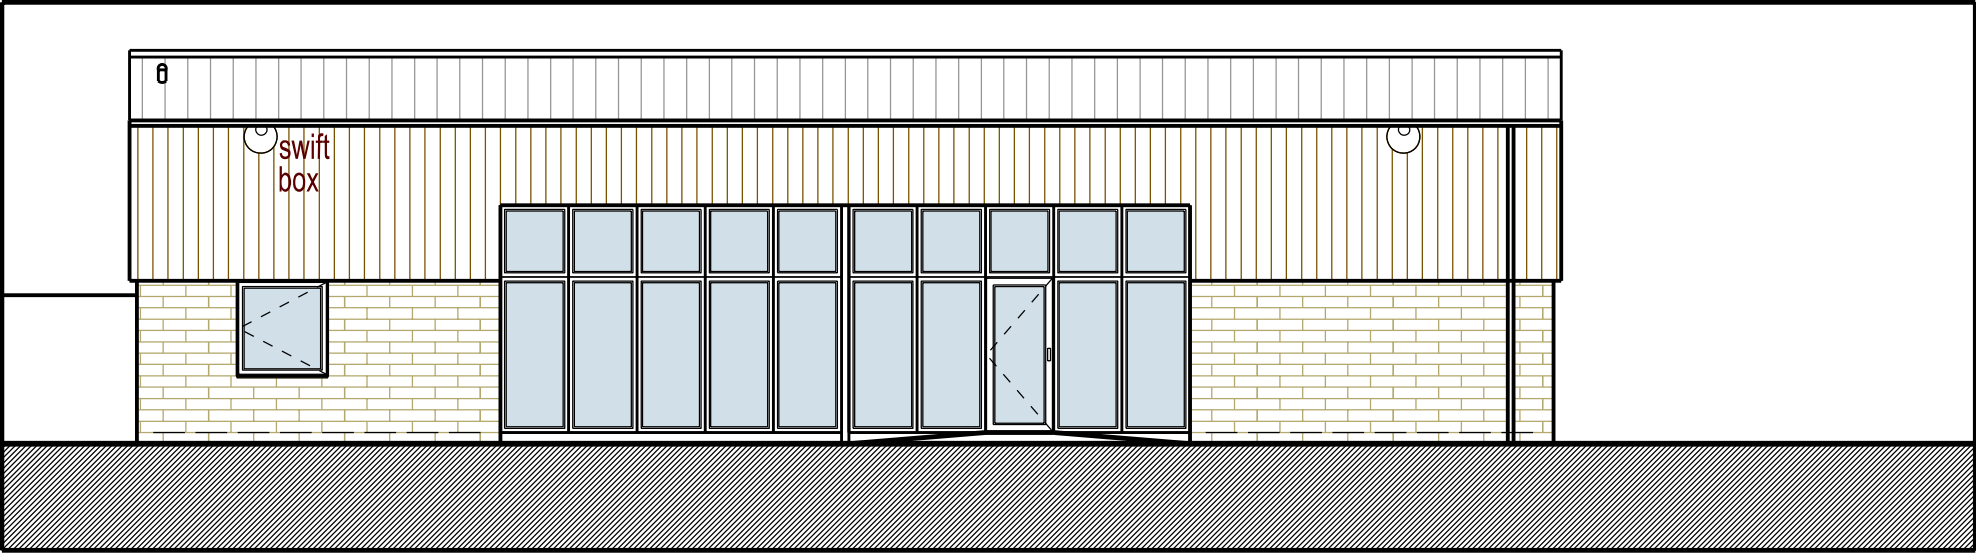

East Elevation

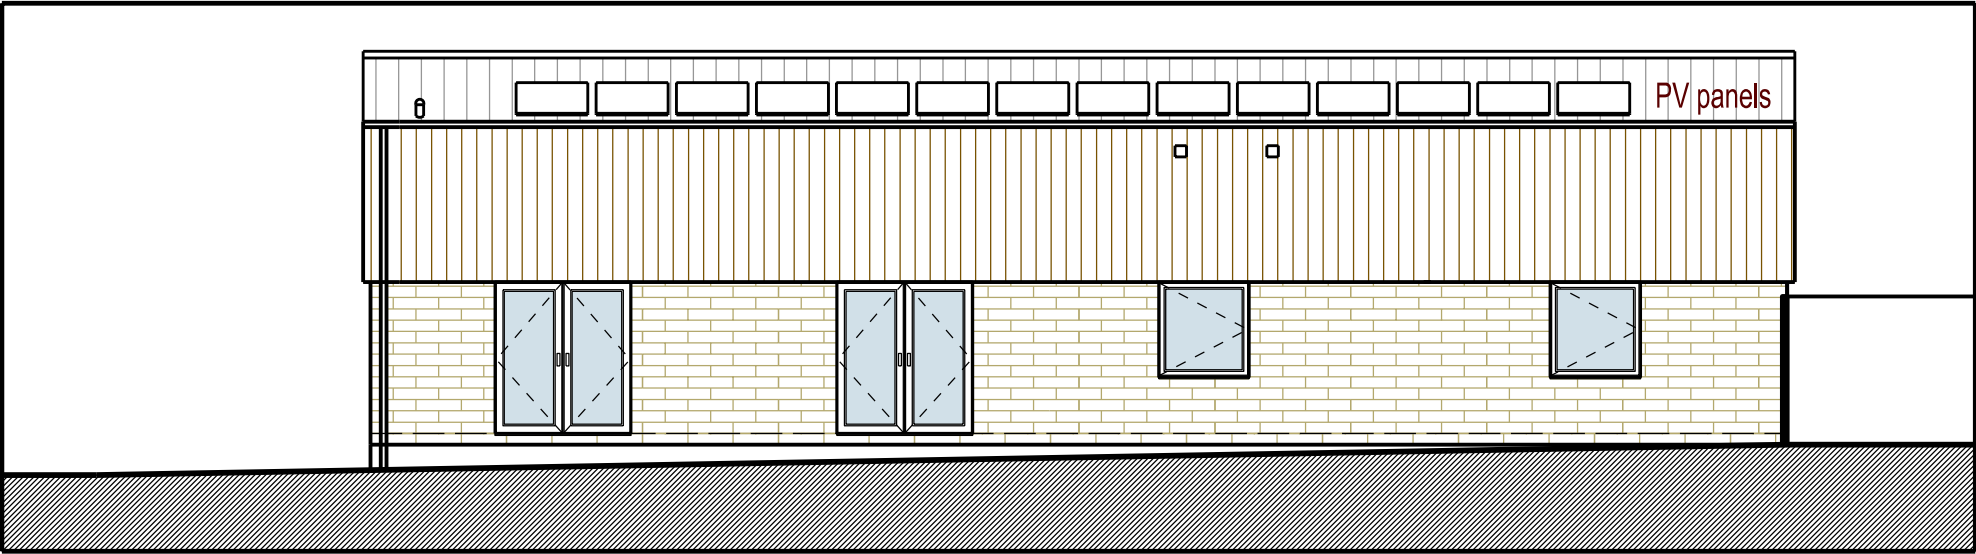

West Elevation