





Proposed - Front Elevation - Scale 1:50

Proposed- Side Elevation - Scale 1:50


Proposed - Rear Elevation - Scale 1:50

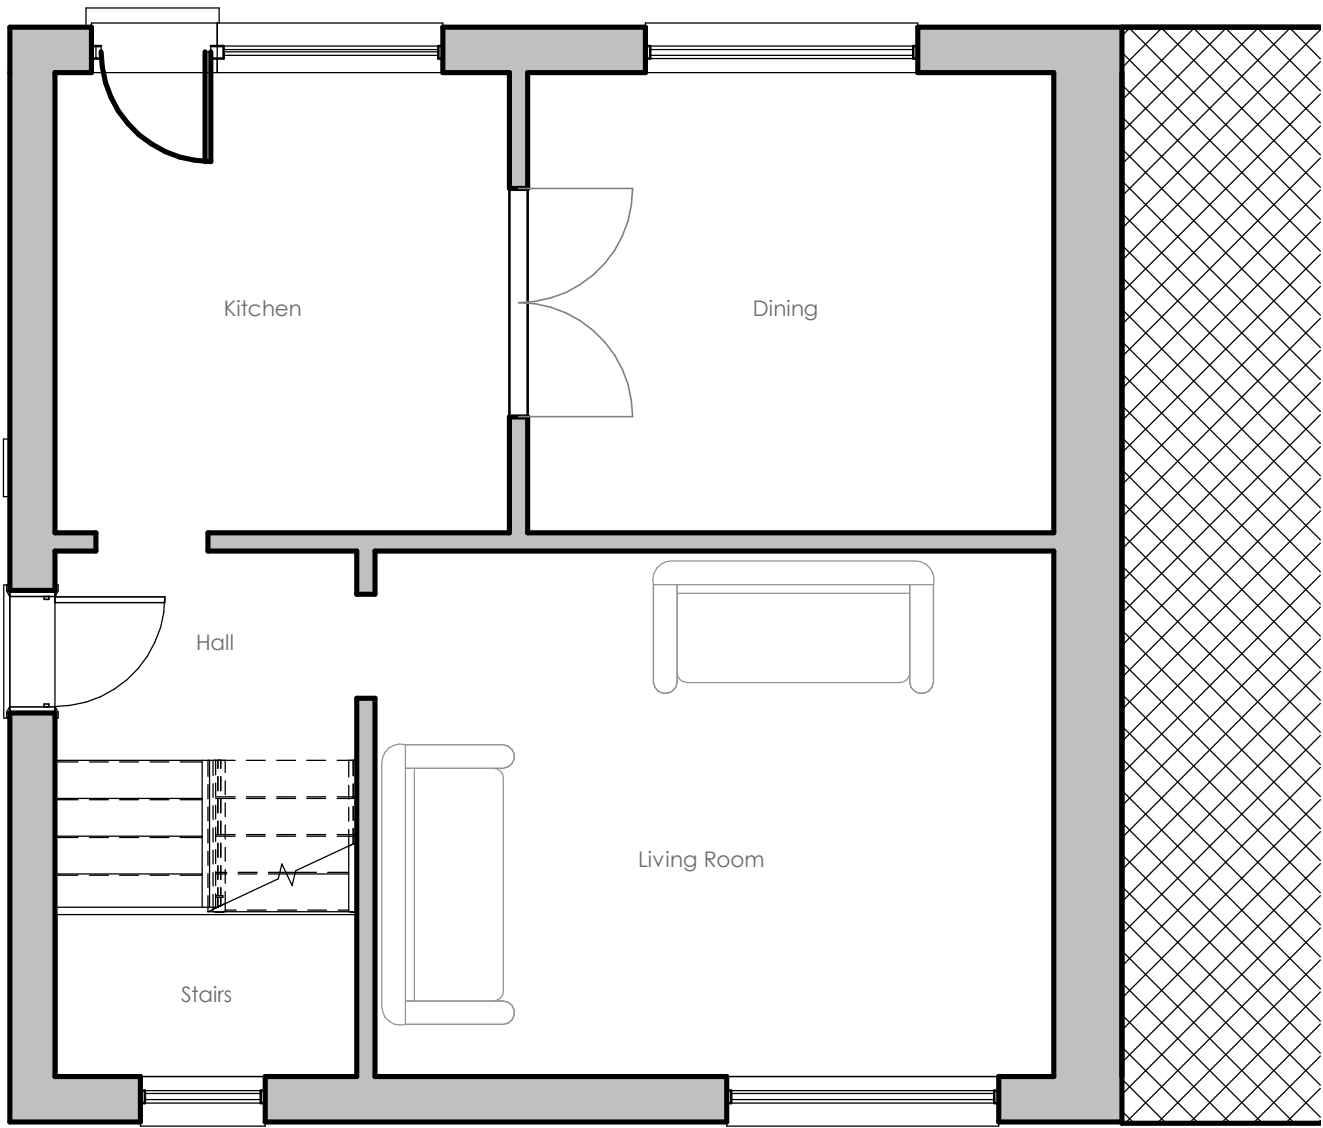

Existing - Ground Floor Plan - Scale 1:50


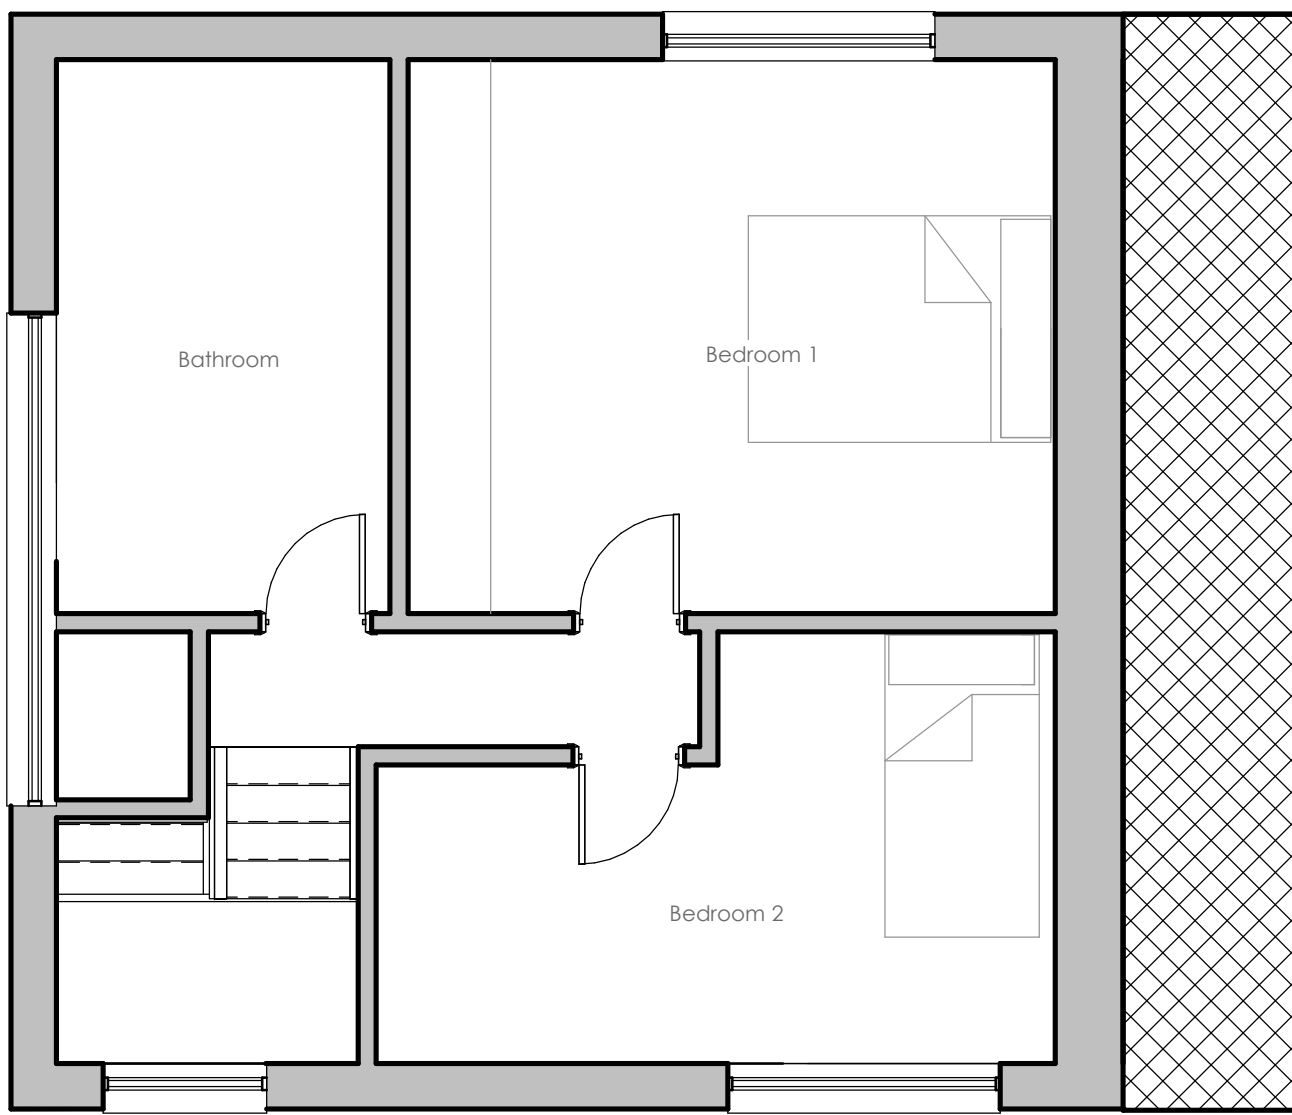


Existing - First Floor Plan - Scale 1:50

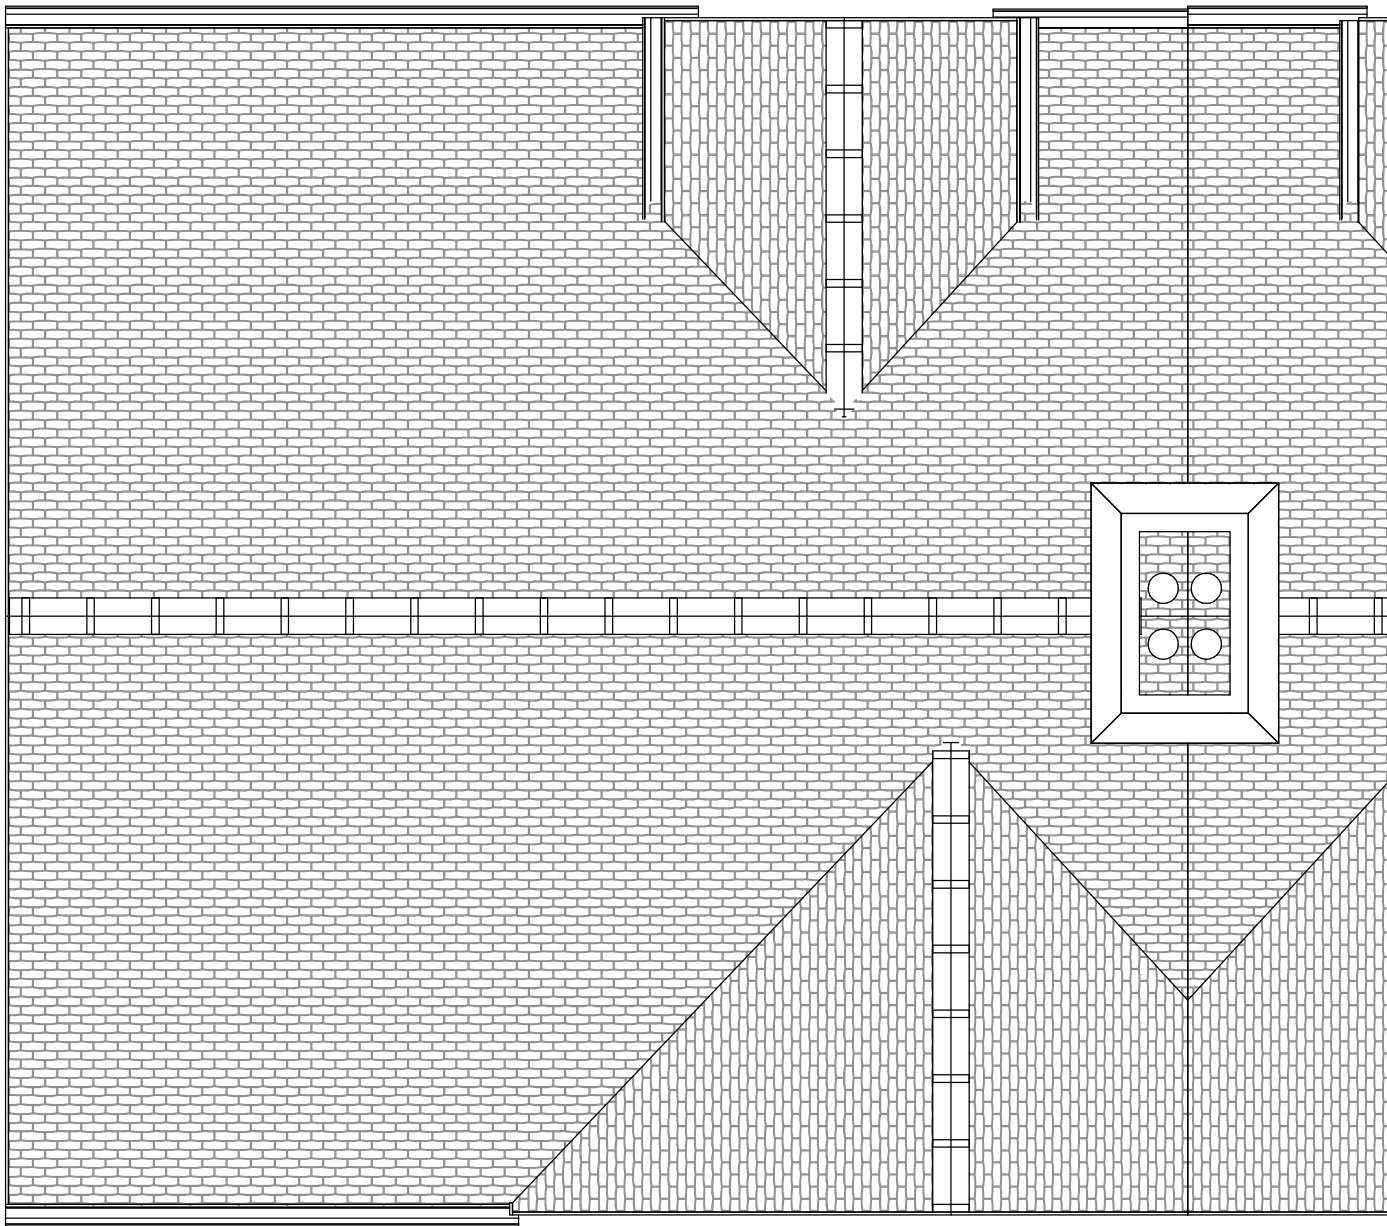

Existing - Roof Plan - Scale 1:50

EXISTING PLANS & ELEVATIONS

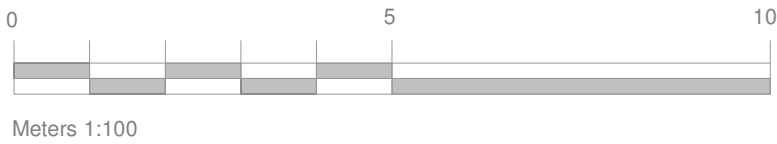 

PLANNING

© This drawing is the copyright of QMB Architecture Ltd.

Client: Mrs J. Gregory

Project: 24 Pilley Green ,Barnsley S753AE

Scales@A1 As indicated

Date: 09/11/21

Drawing No.: 1121-AMB-DR-104

Drawn by : A.B

Checked by : MAB

Current Revision:

A

Rev Date Drawn Description