




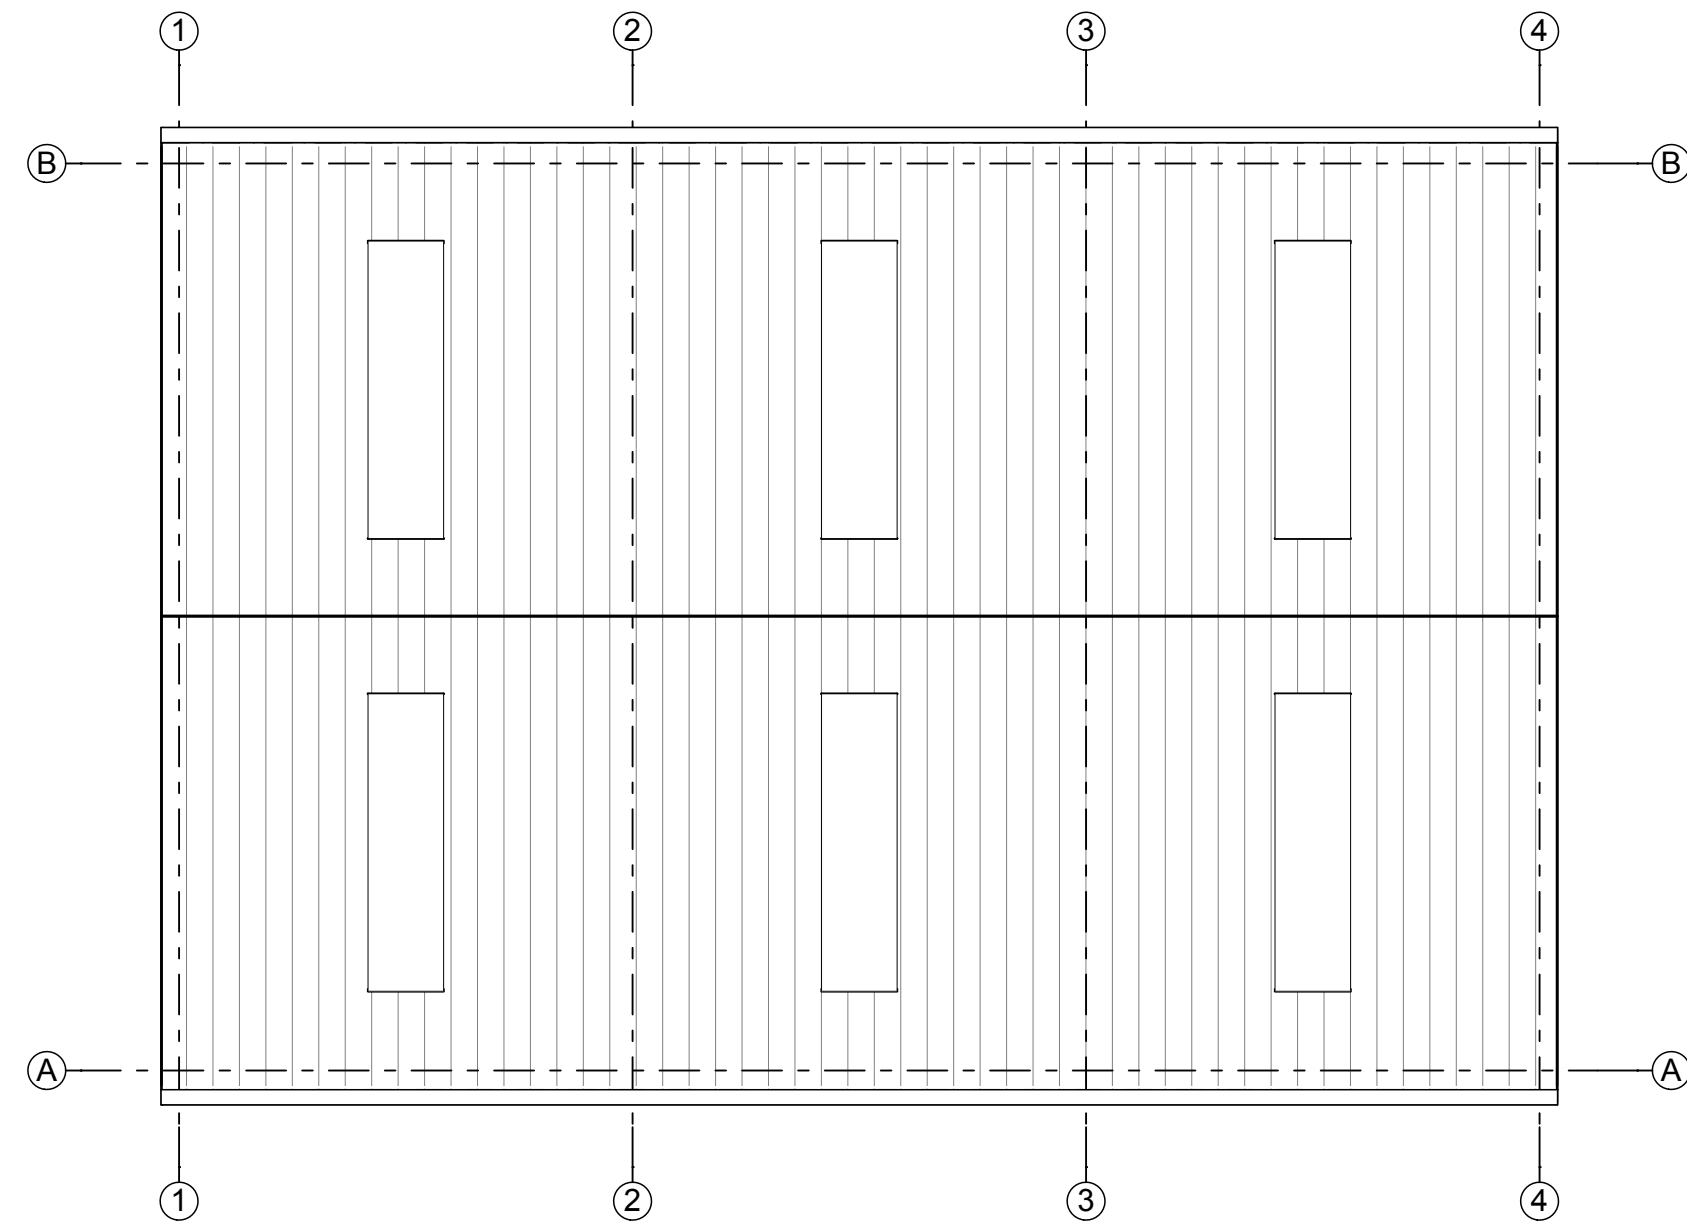


STORE ROOF PLAN

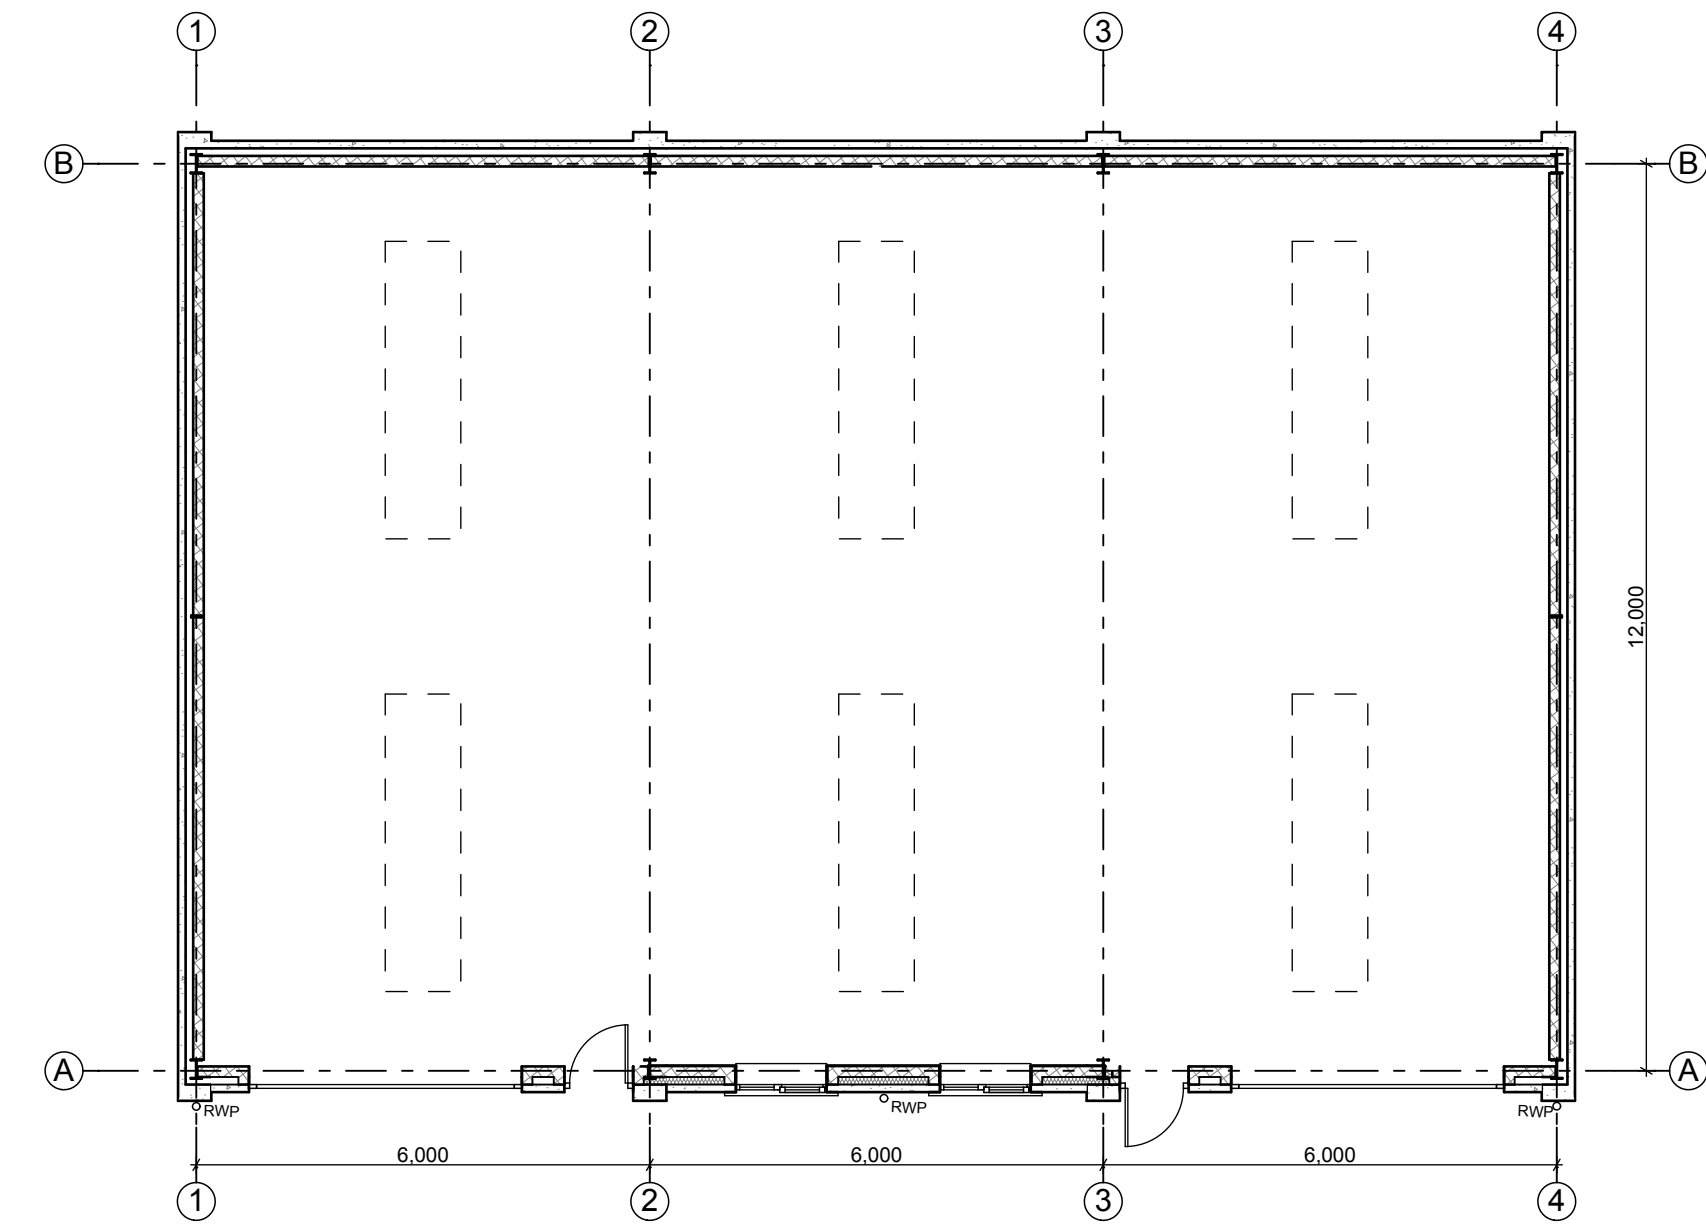


STORE PLAN

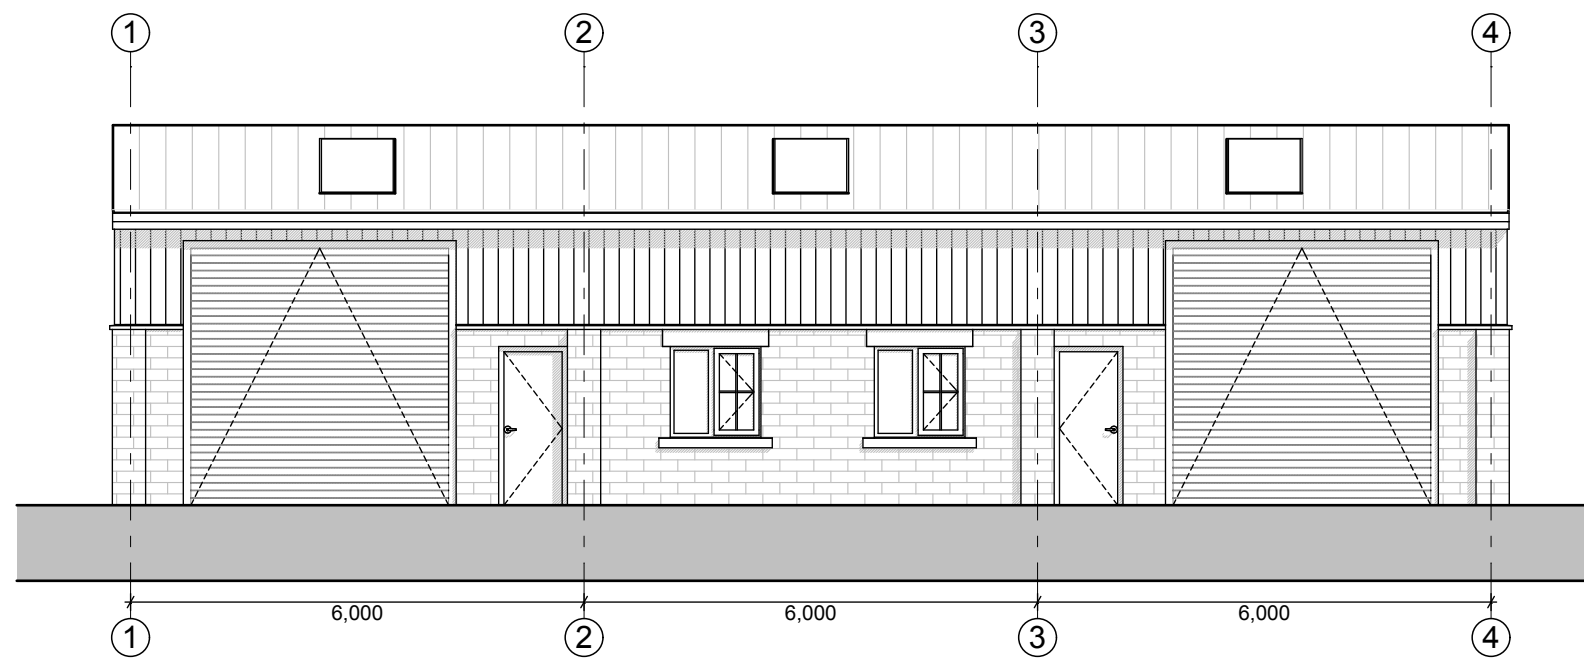


STORE FRONT ELEVATION

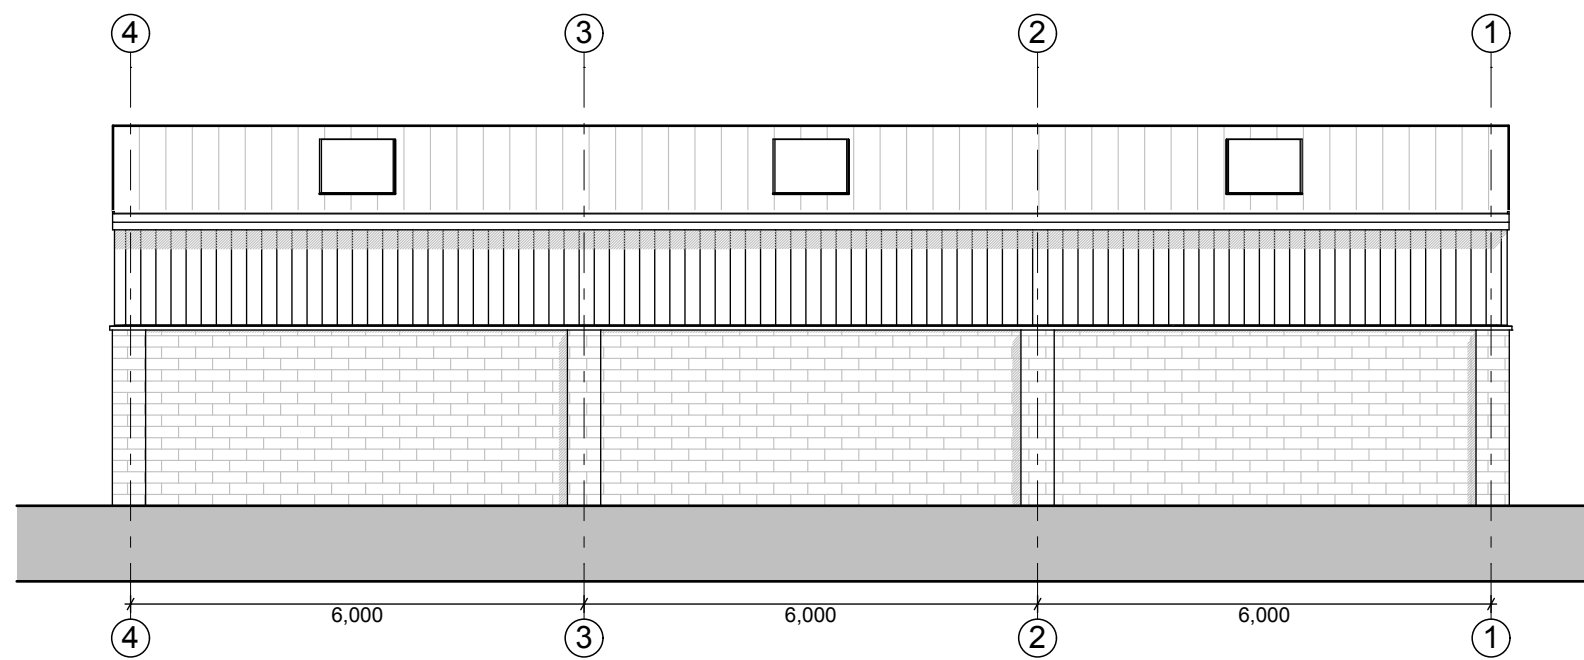


STORE BACK ELEVATION

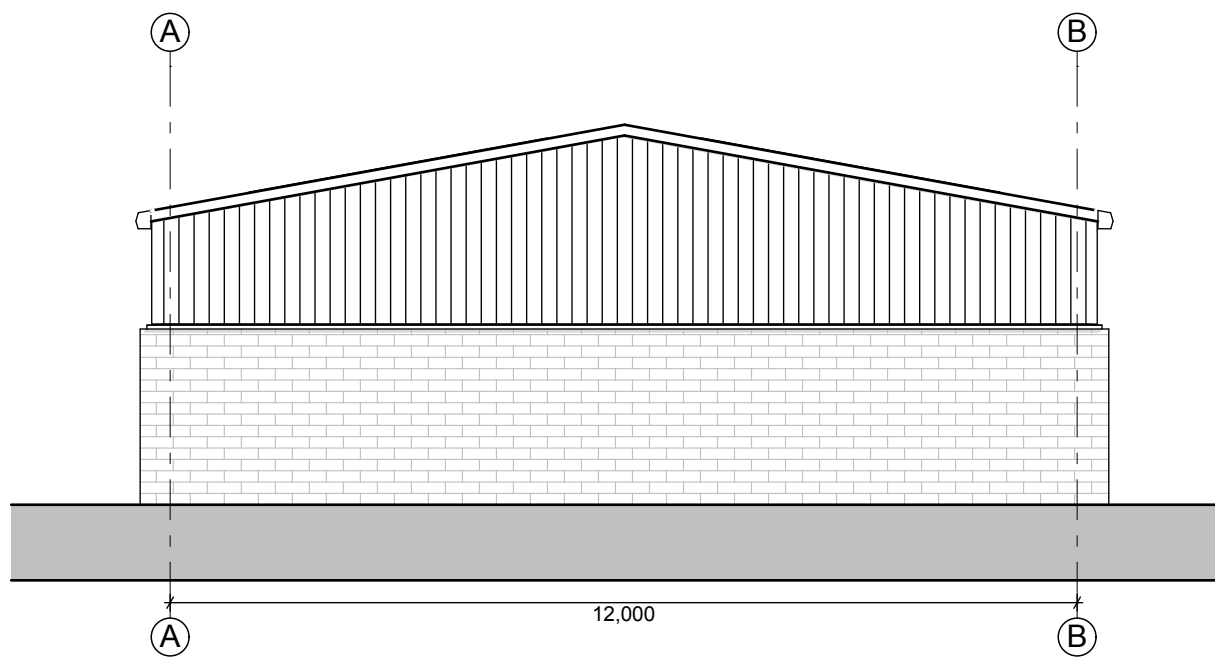


STORE SIDE ELEVATION

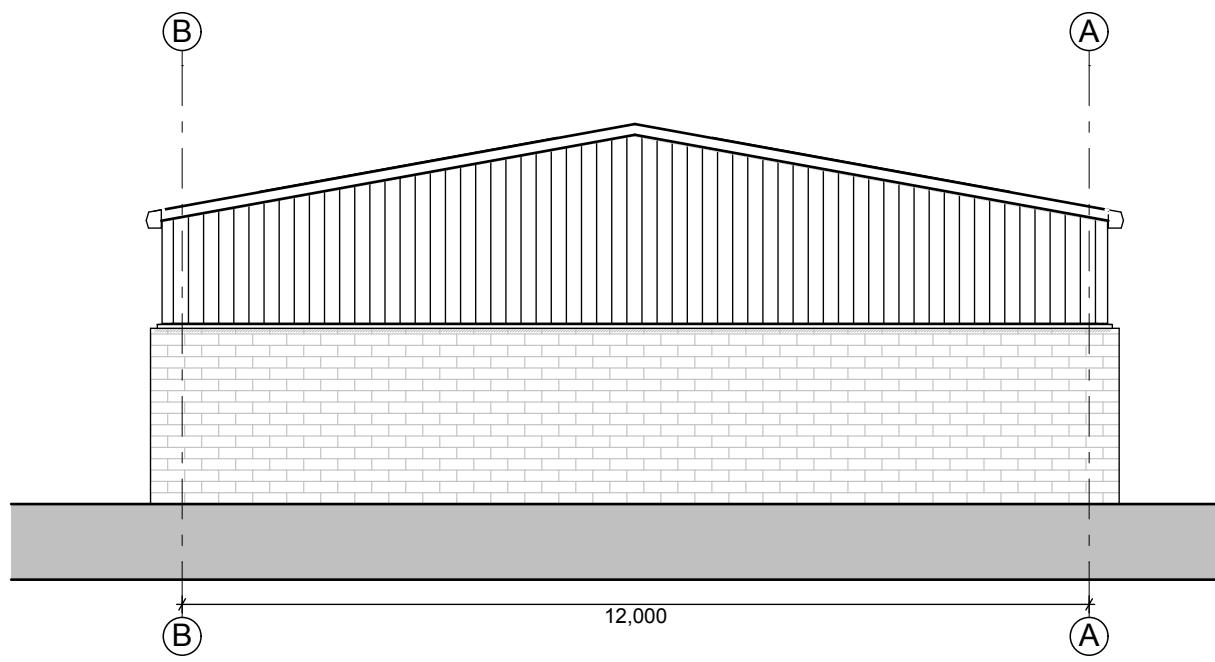


STORE SIDE ELEVATION

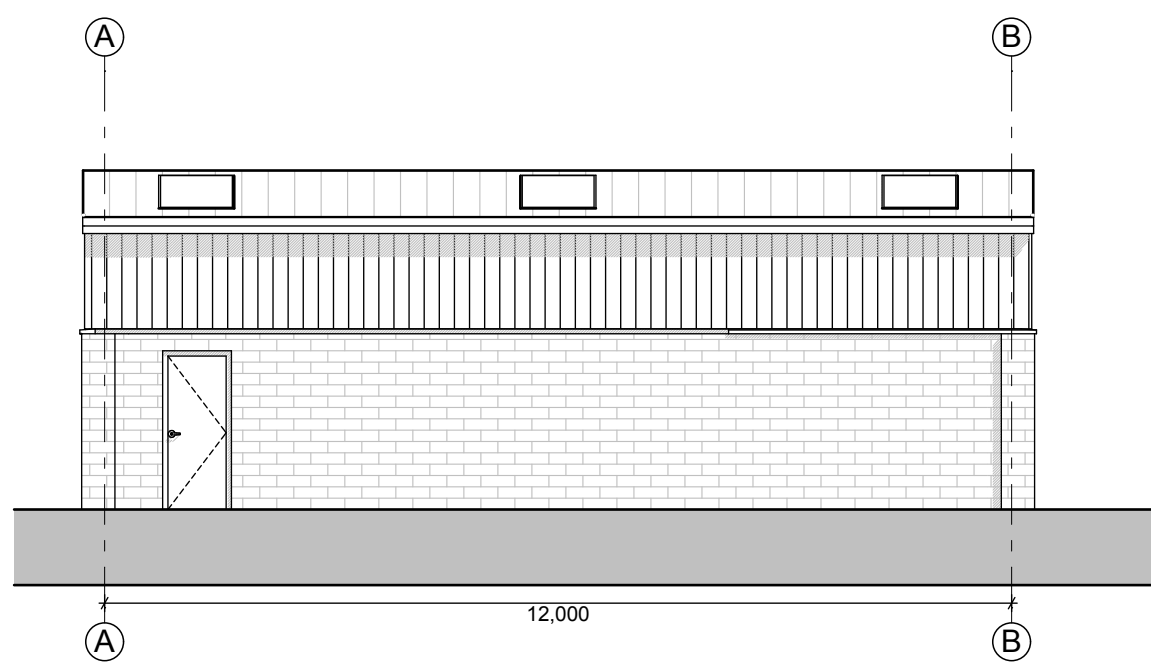


WORKSHOP FRONT ELEVATION

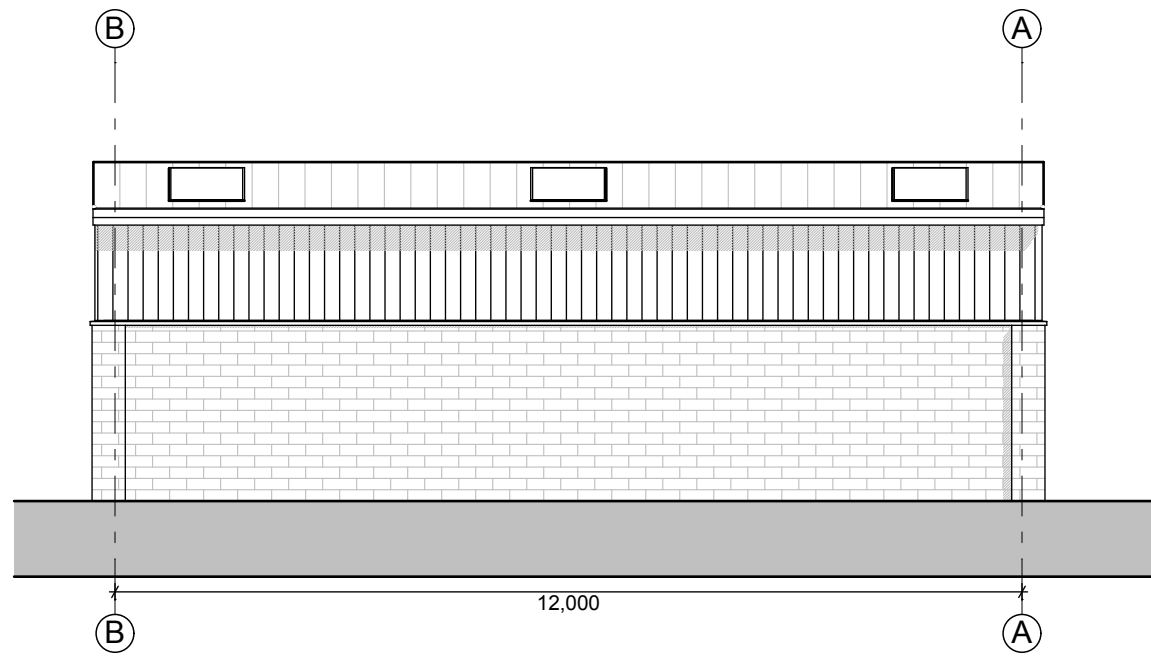


WORKSHOP BACK ELEVATION

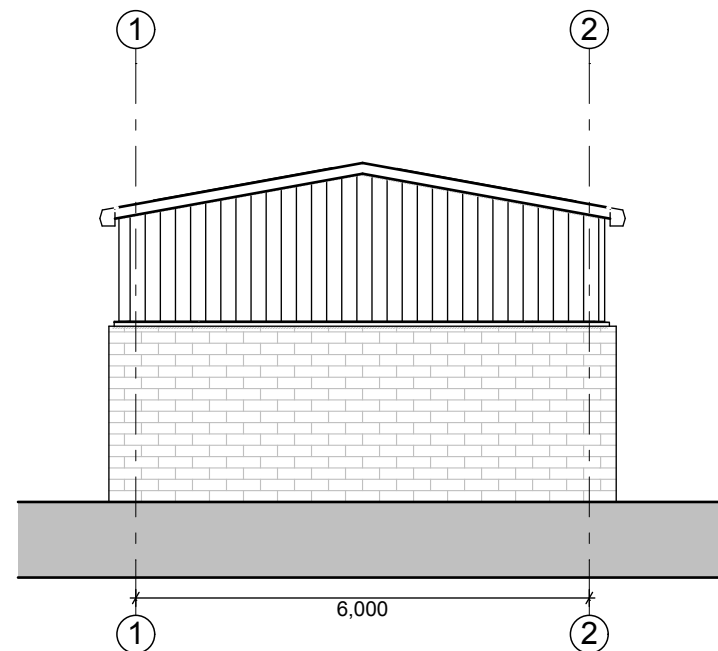


WORKSHOP SIDE ELEVATION

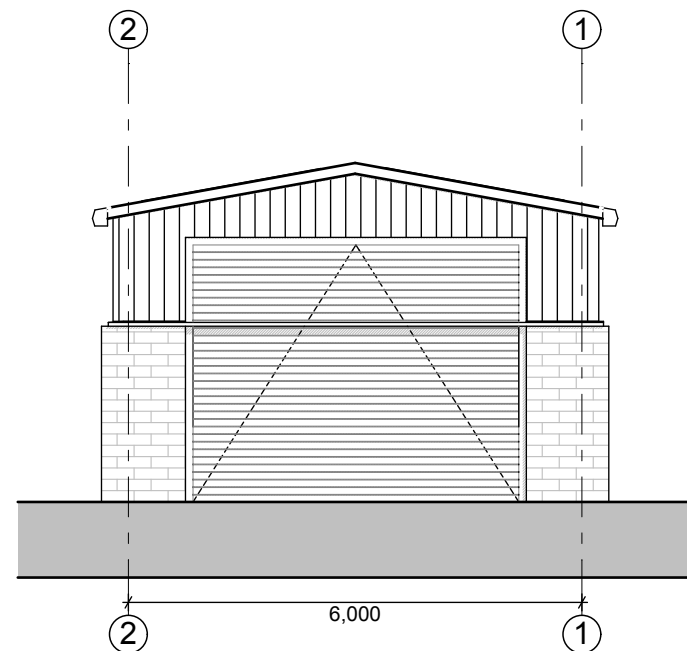

WORKSHOP SIDE ELEVATION

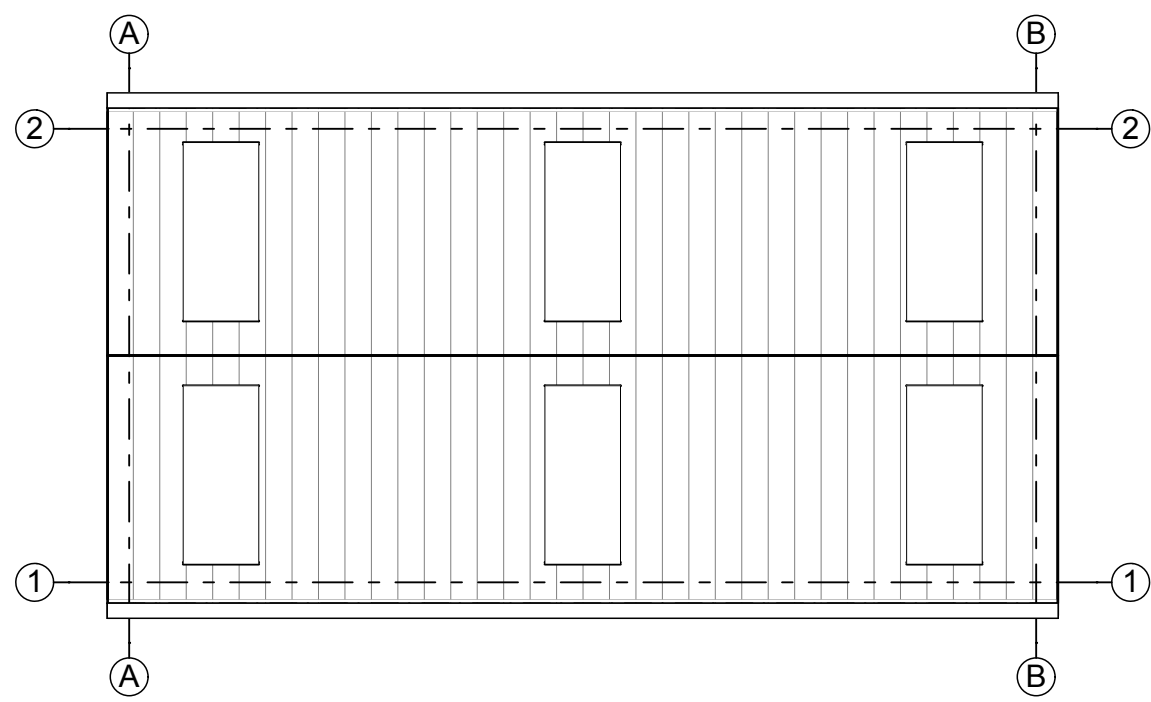

WORKSHOP ROOF PLAN

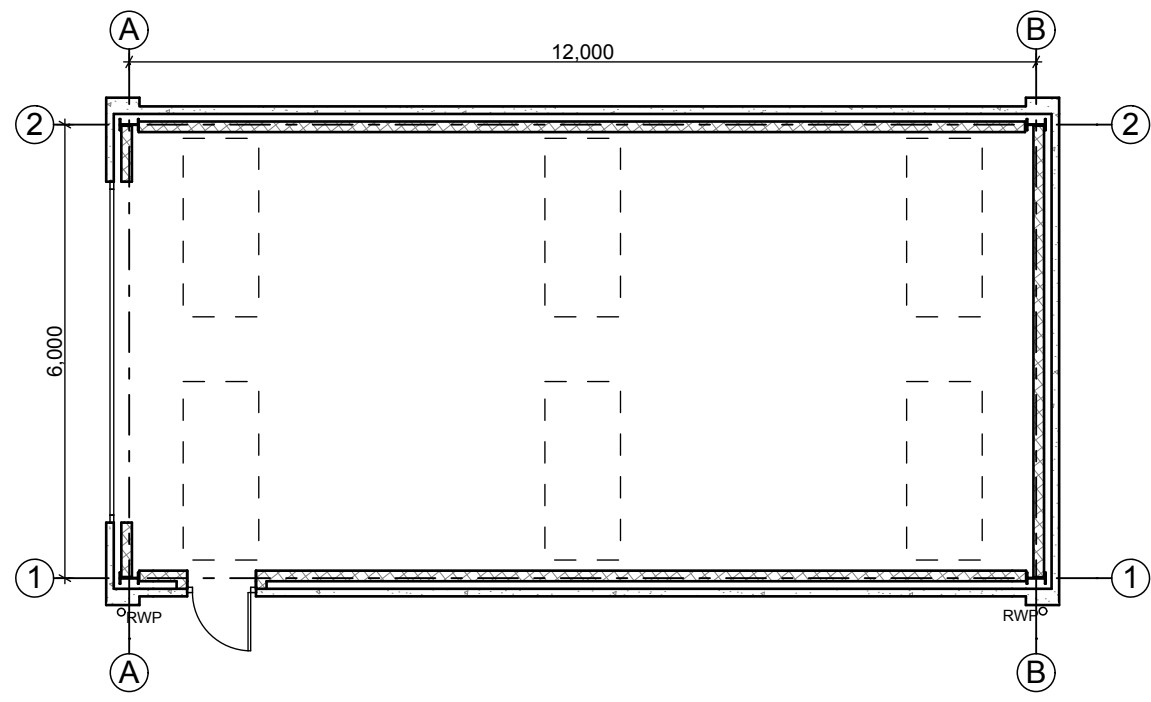

WORKSHOP PLAN

REV A: 23.04.2012 RA
Workshop doors repositioned



Unit 1 & 2 Derwent Way,
Wath Upon Dearne, Rotherham S63 6EX
Tel: 01709 877 888
Web: www.lceng.co.uk Email: info@lceng.co.uk

CLIENT
Its For Hire

PROJECT
New Store & Workshop

ADDRESS
St Marys Street,
Penistone, South Yorkshire
S36 6DT

SCALE
1:100
0 1 2 3 4 5m
1:100

DRAWING
PLANS & ELEVS

DWG NO.
888/04A

Drawn By: RA
Paper Size: A1
Date: 23/04/2012