




DODWORTH ROAD A628

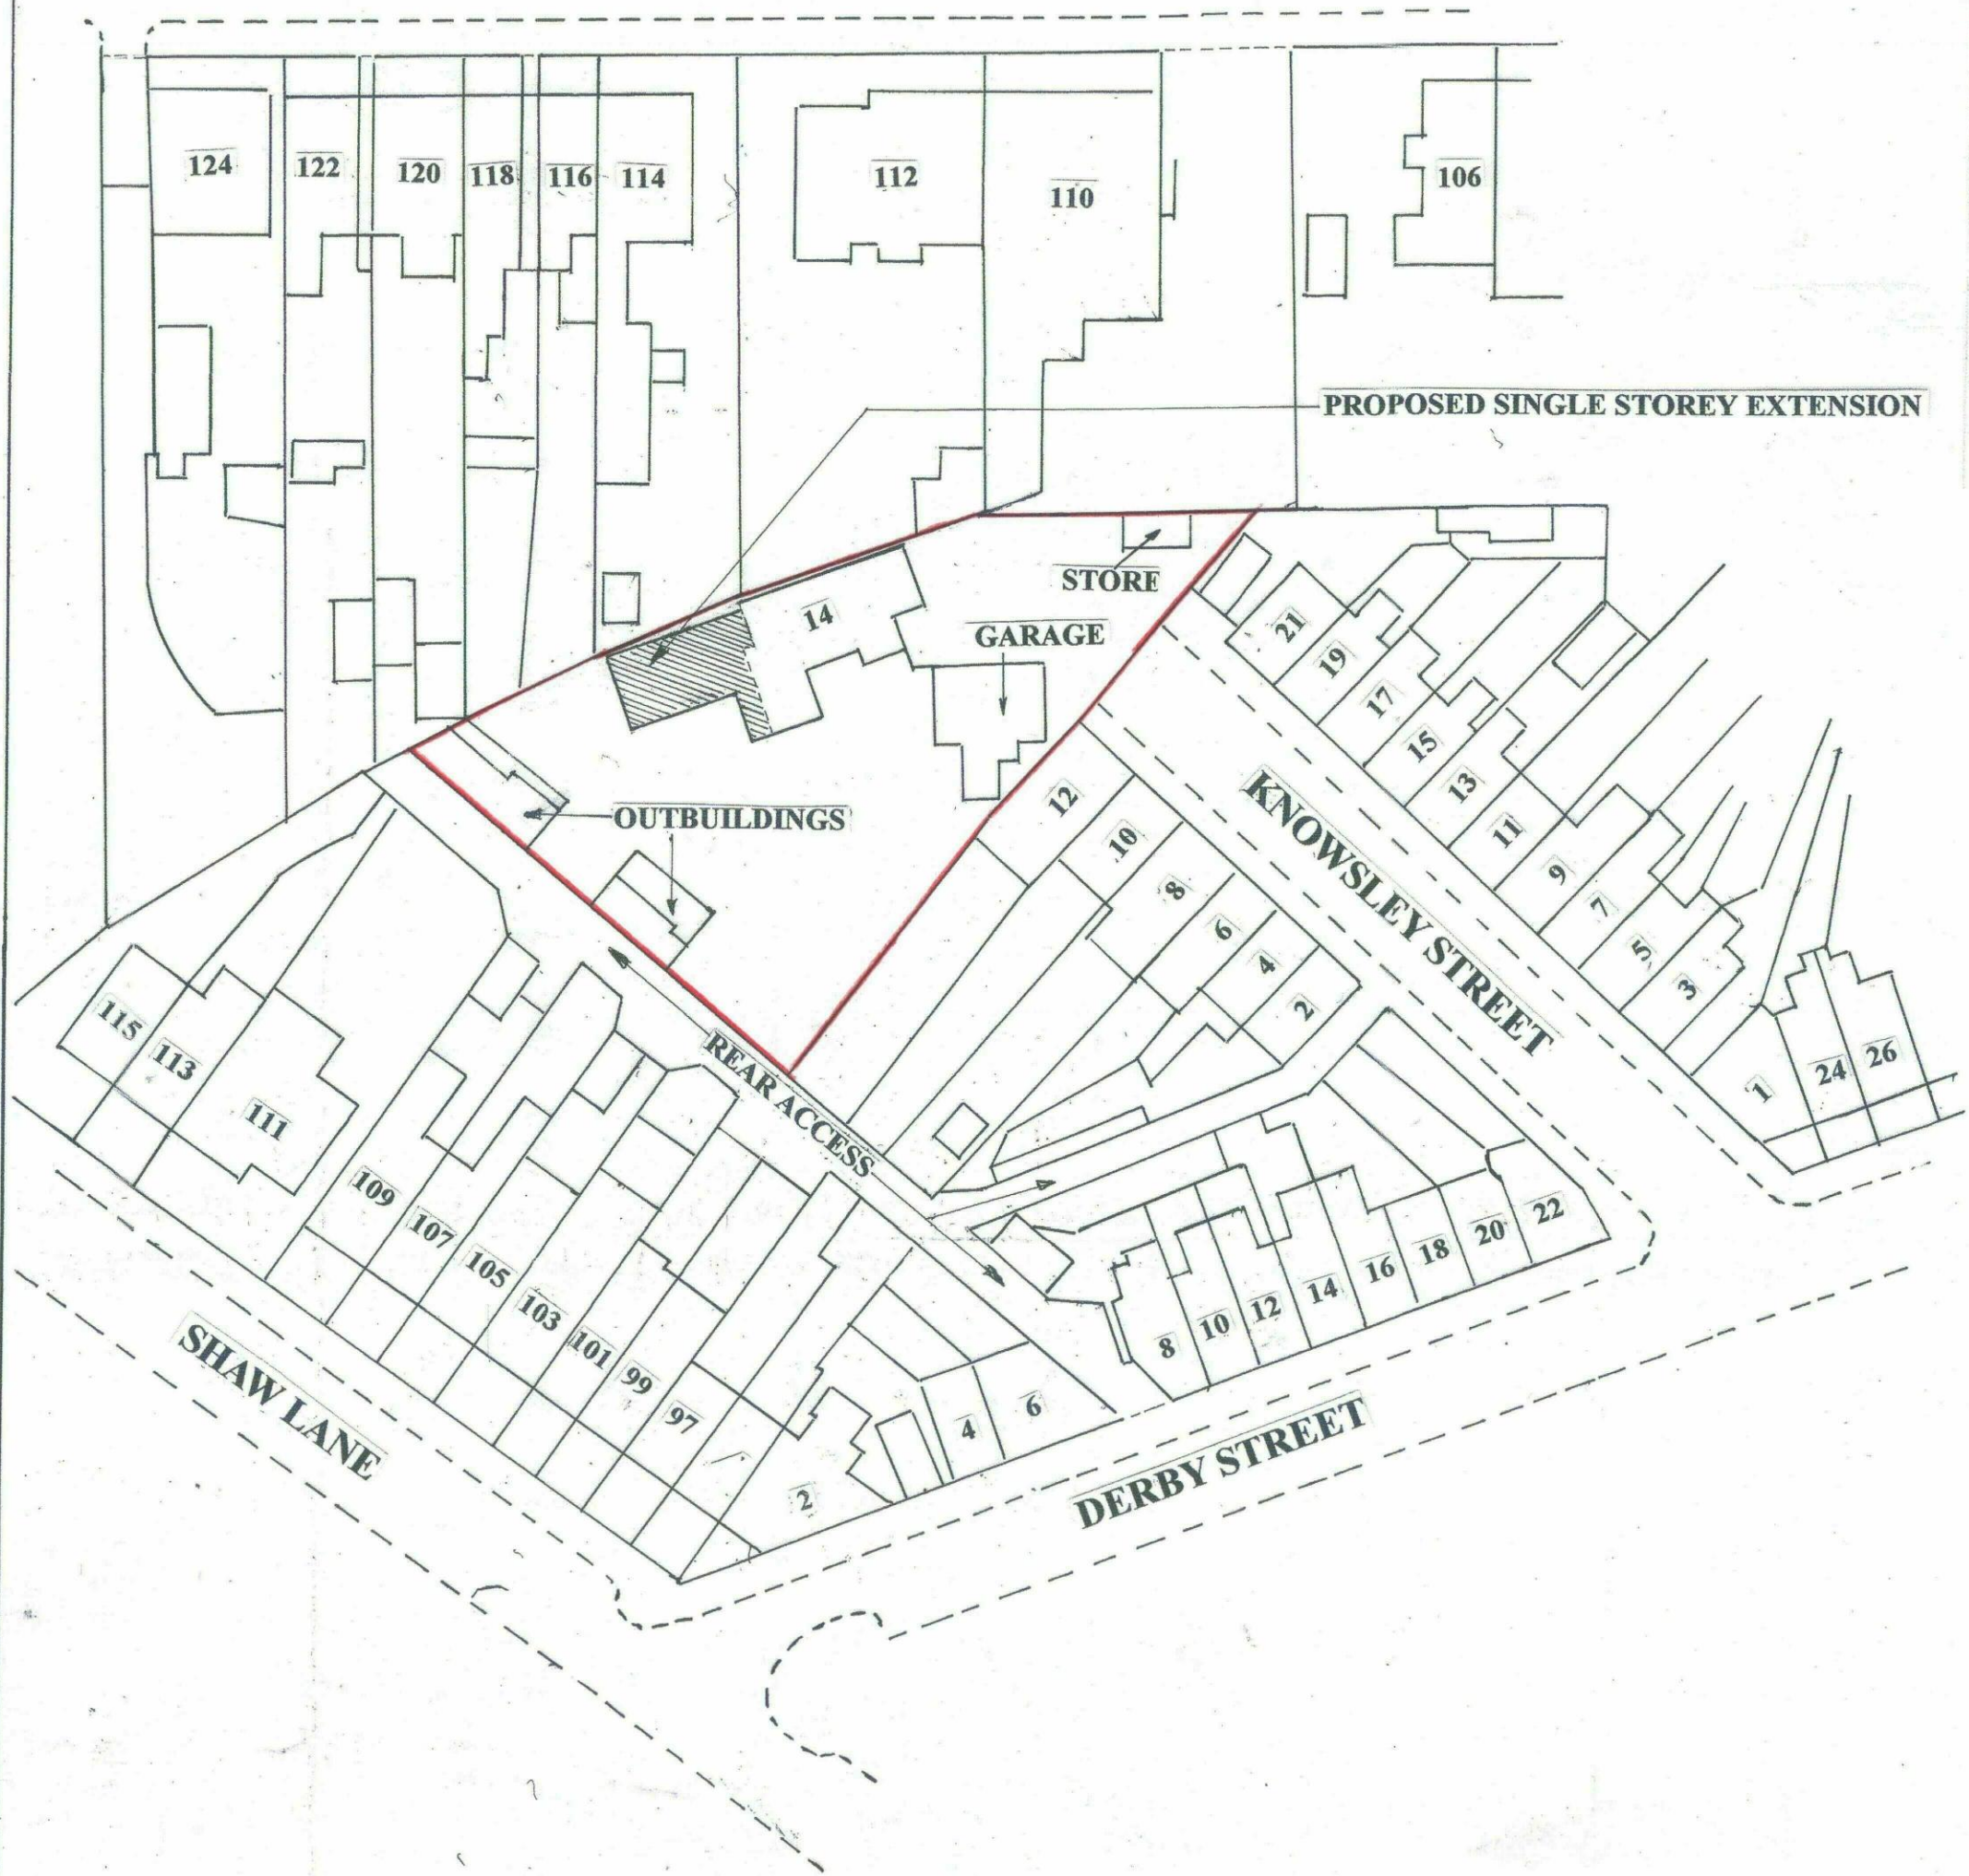

BLOCK PLAN SCALE 1:50

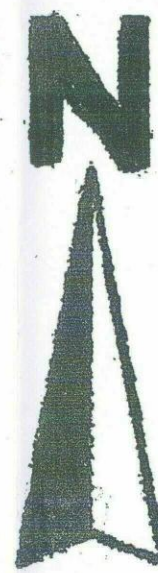

14 Knowsley Street, S70 6ET

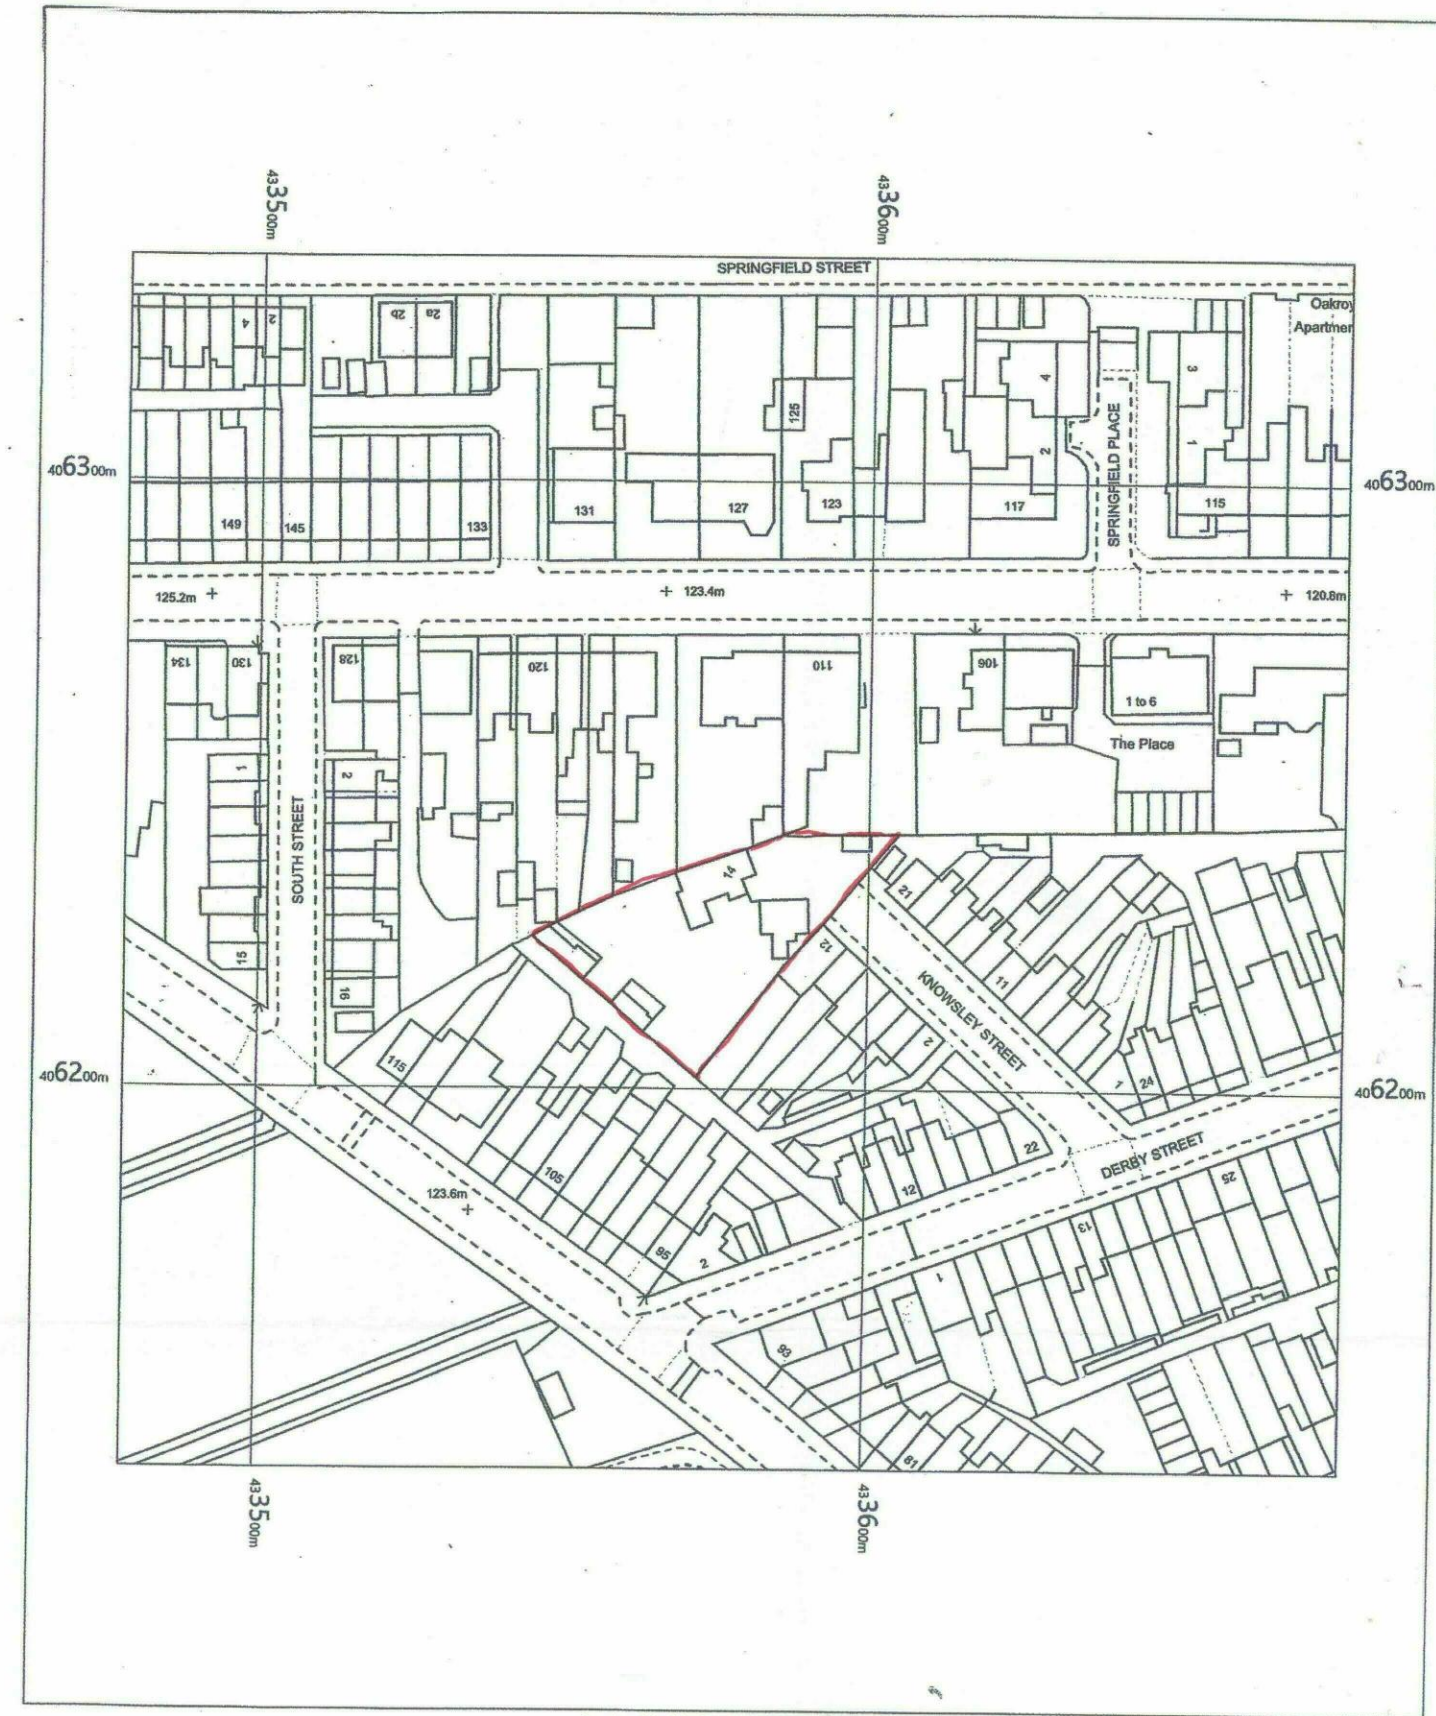


14 Knowsley Street,
Barnsley,
S70 6ET

OS MasterMap 1250/2500/10000 scale
Monday, February 8, 2021, ID: MPMBW-00936724
www.blackwellmapping.co.uk
1:1250 scale print at A4, Centre: 433578 E, 406237 N
©Crown Copyright Ordnance Survey, Licence no. 100041041




**BLACKWELL'S
MAPPING SERVICES**
PERSONAL & PROFESSIONAL MAPPING
www.blackwellmapping.co.uk
TEL: 0800 151 2612
maps@blackwell.co.uk

**LOCATION PLAN SCALE
1:1250**

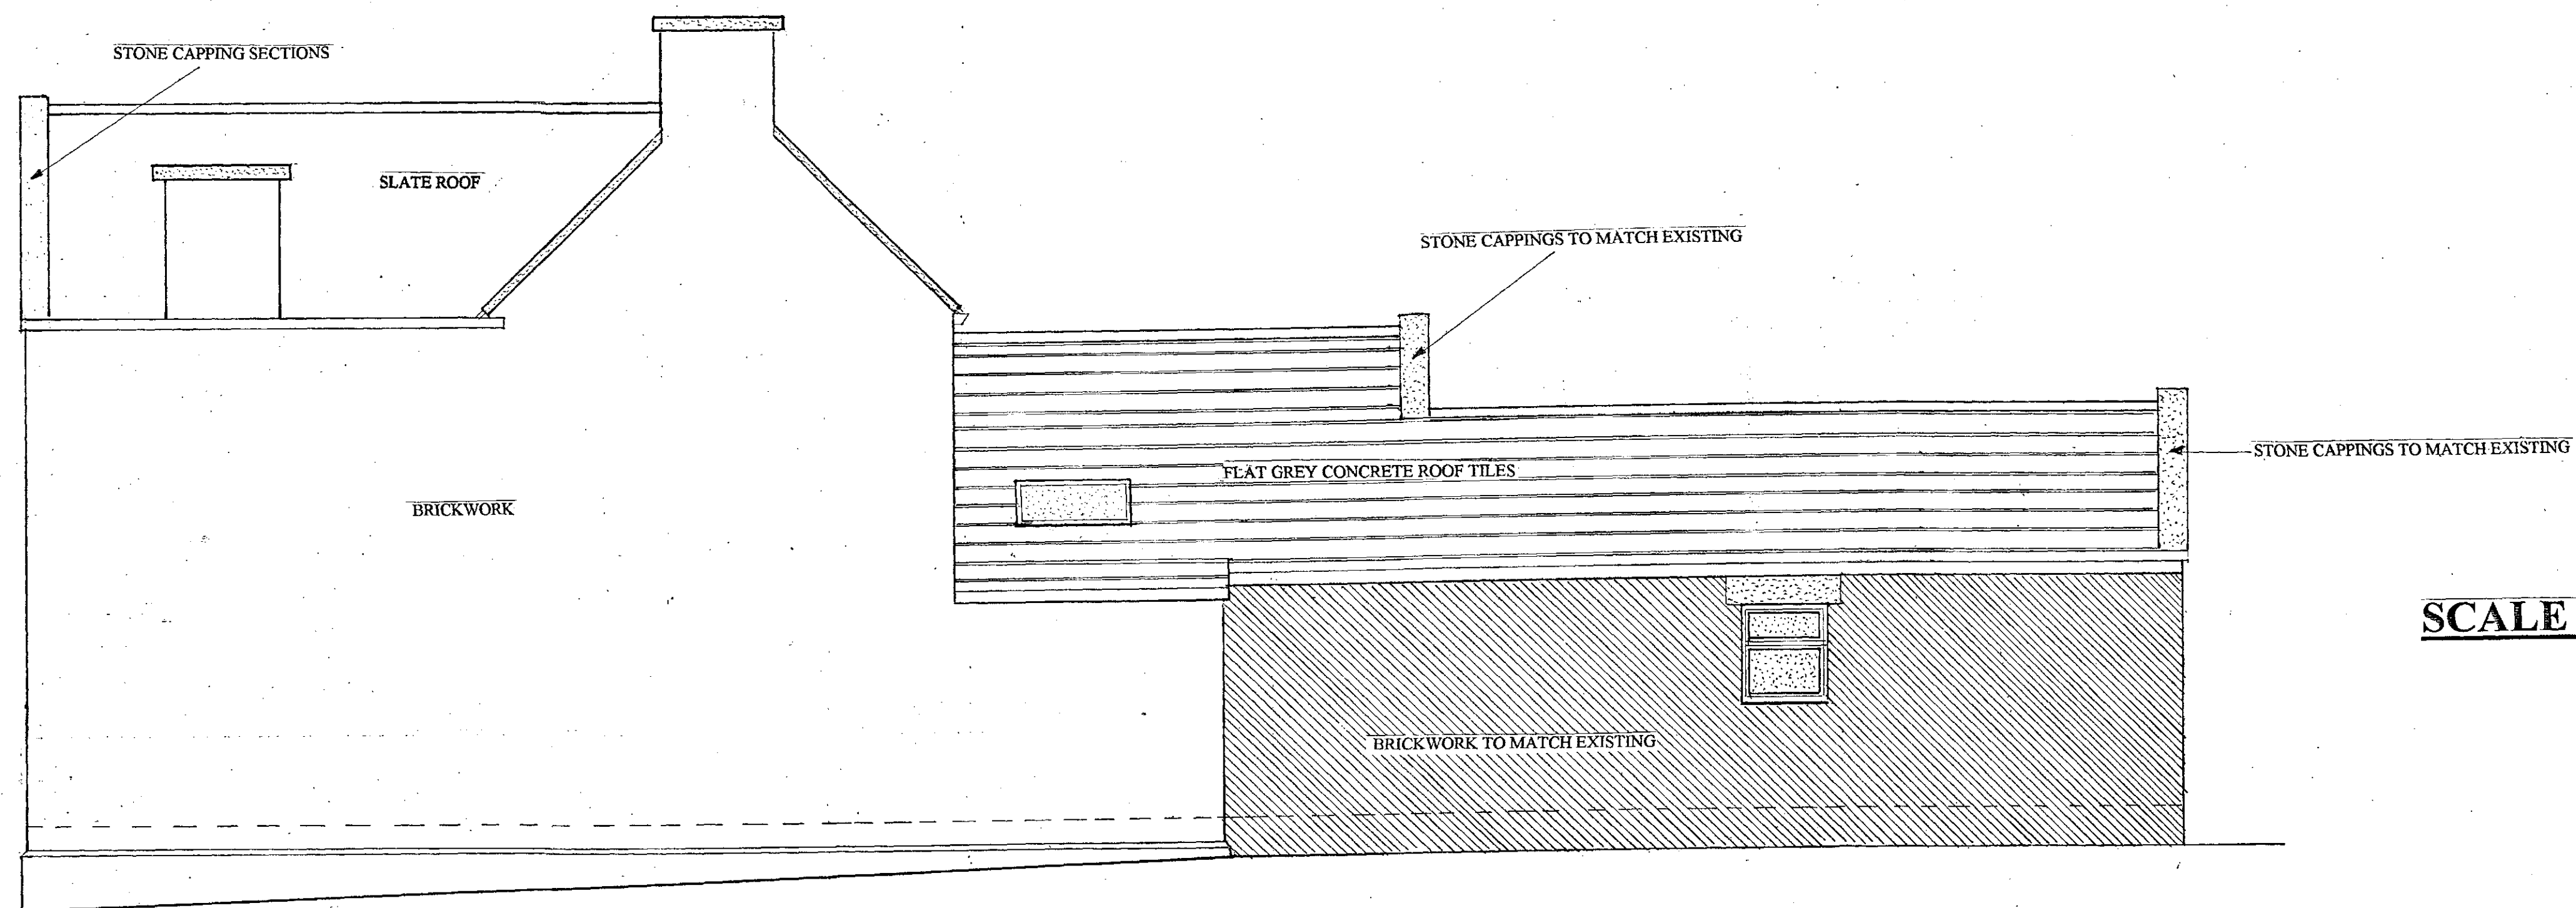


PROPOSED REAR ELEVATION

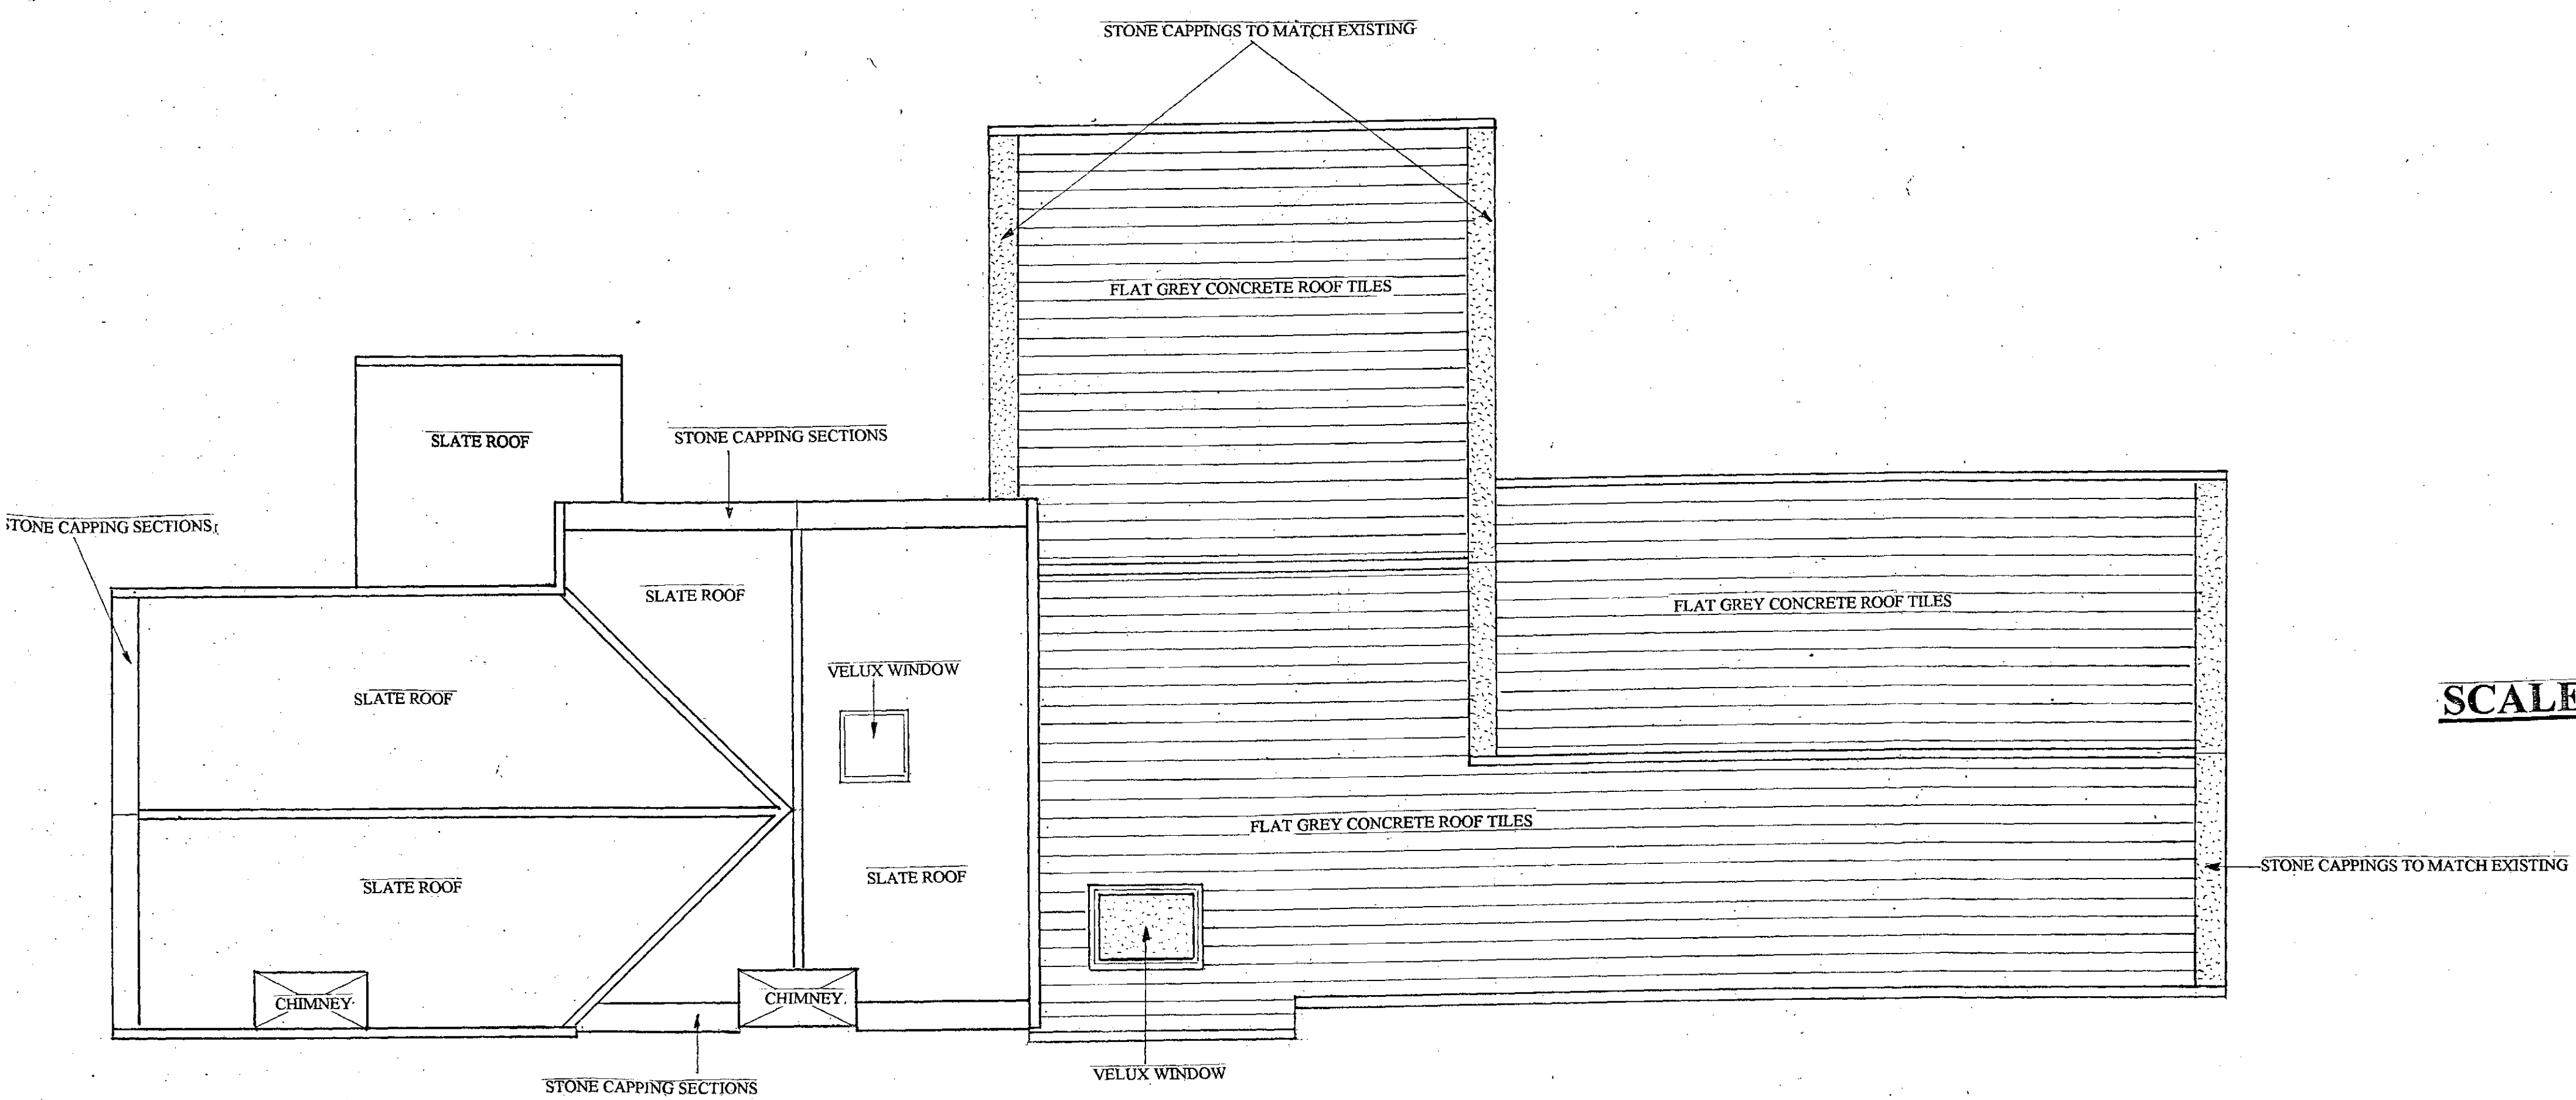


PROPOSED ROOF LAYOUT

SCALE 1:50


SCALE 1:50

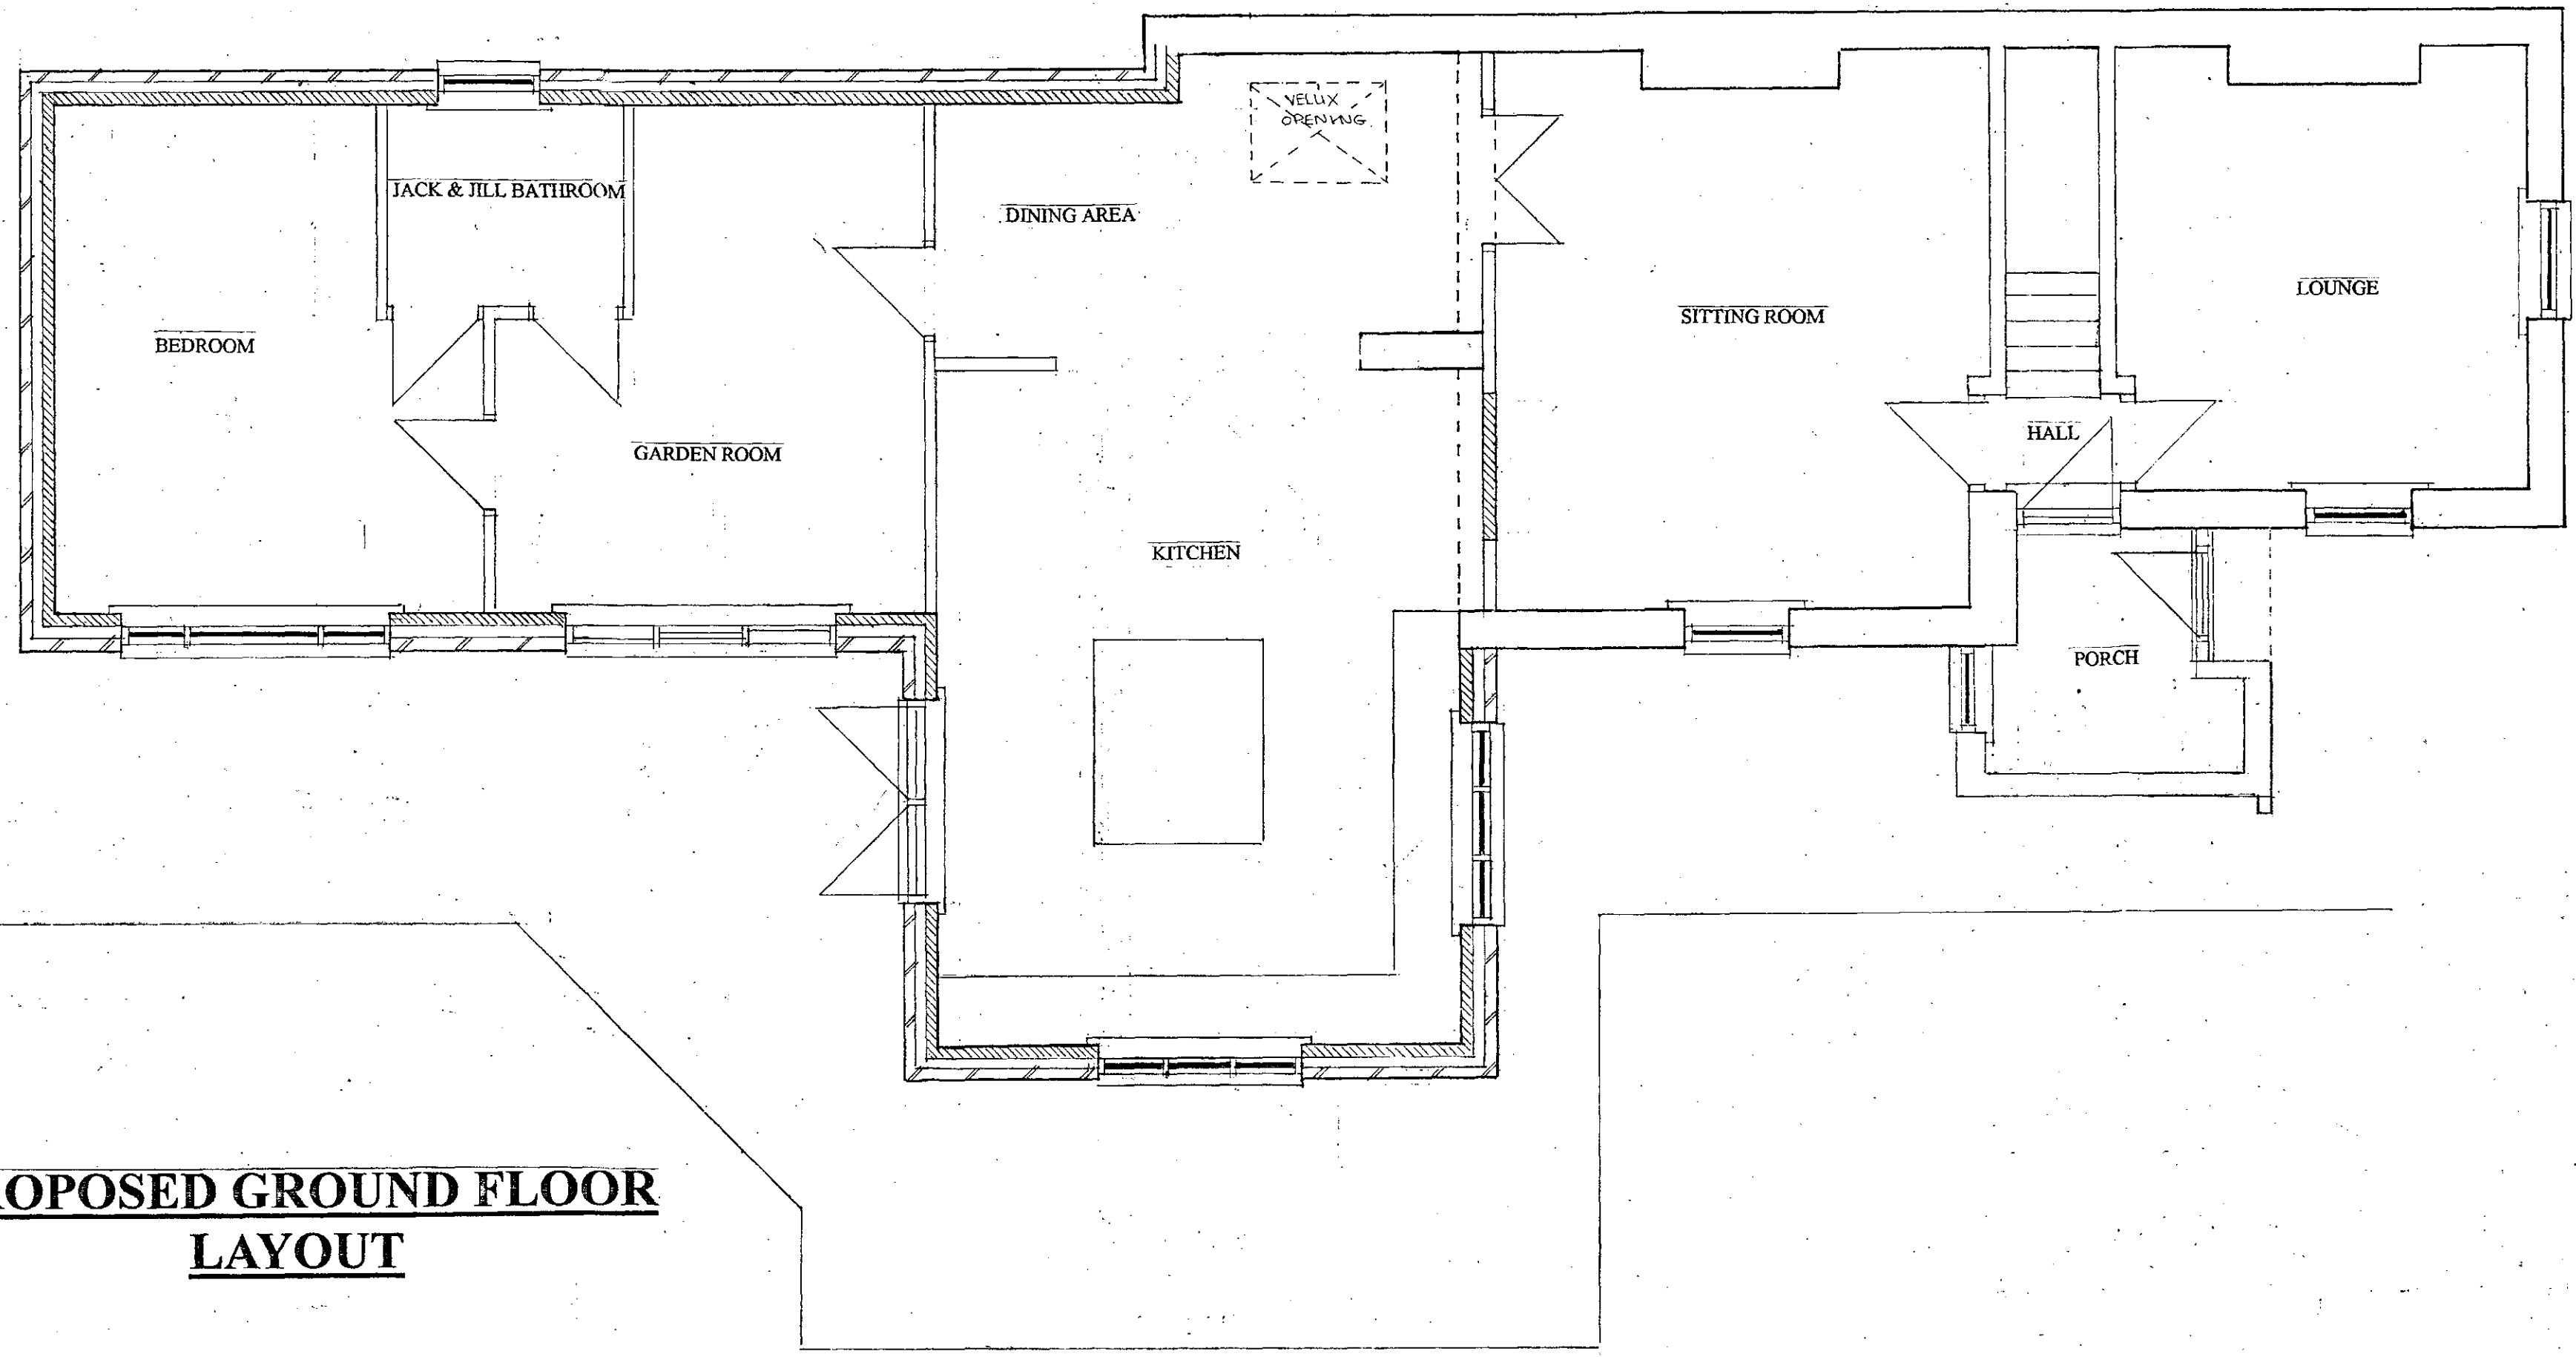


**PROPOSED GROUND FLOOR
LAYOUT**

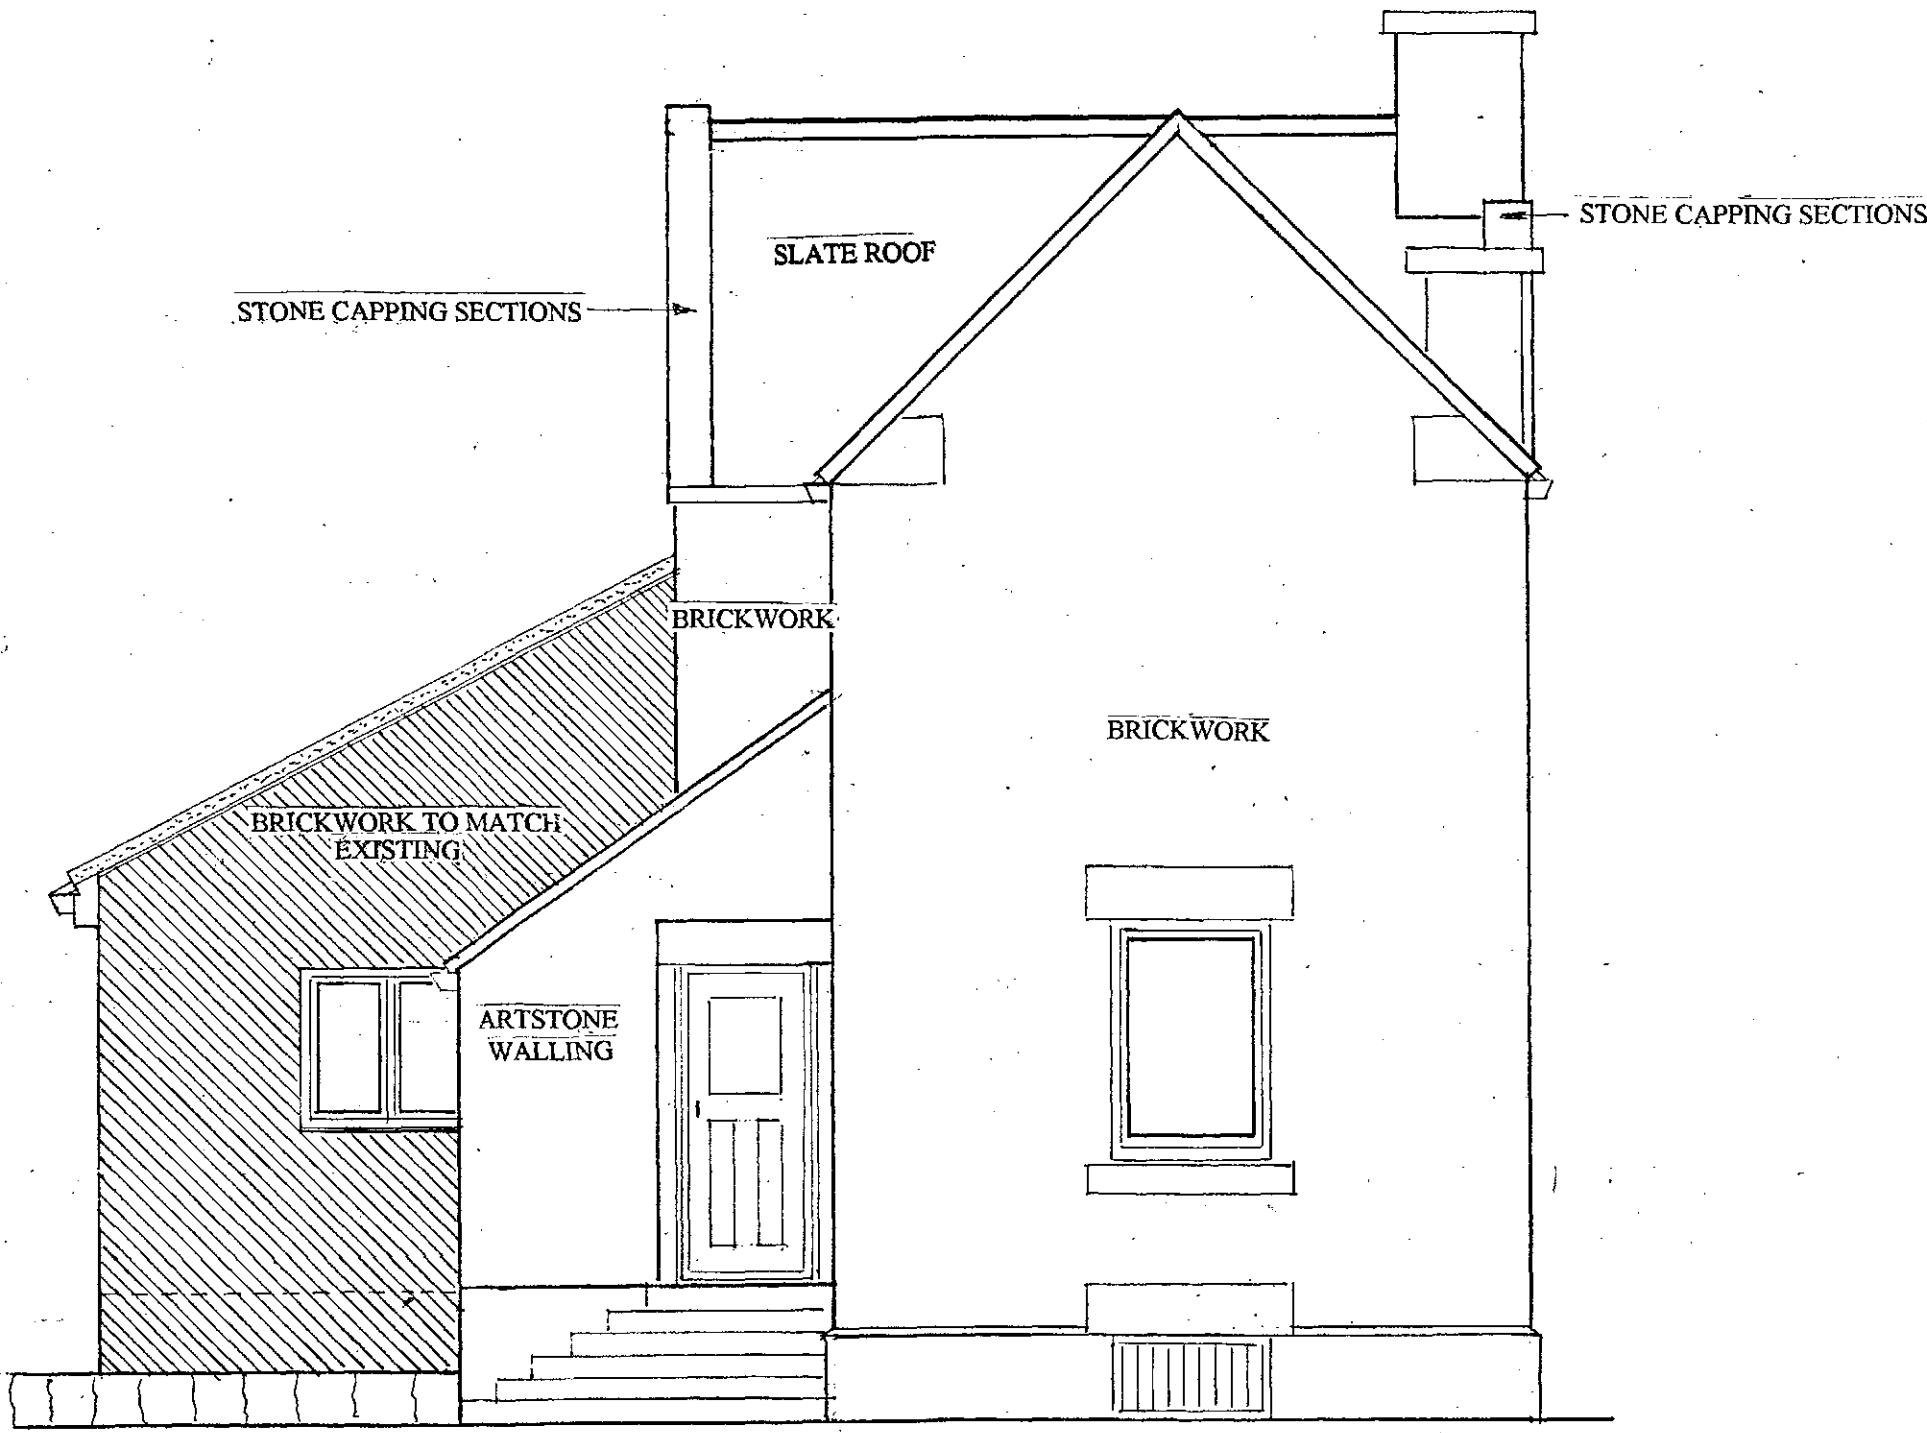

PROPOSED SIDE ELEVATION B

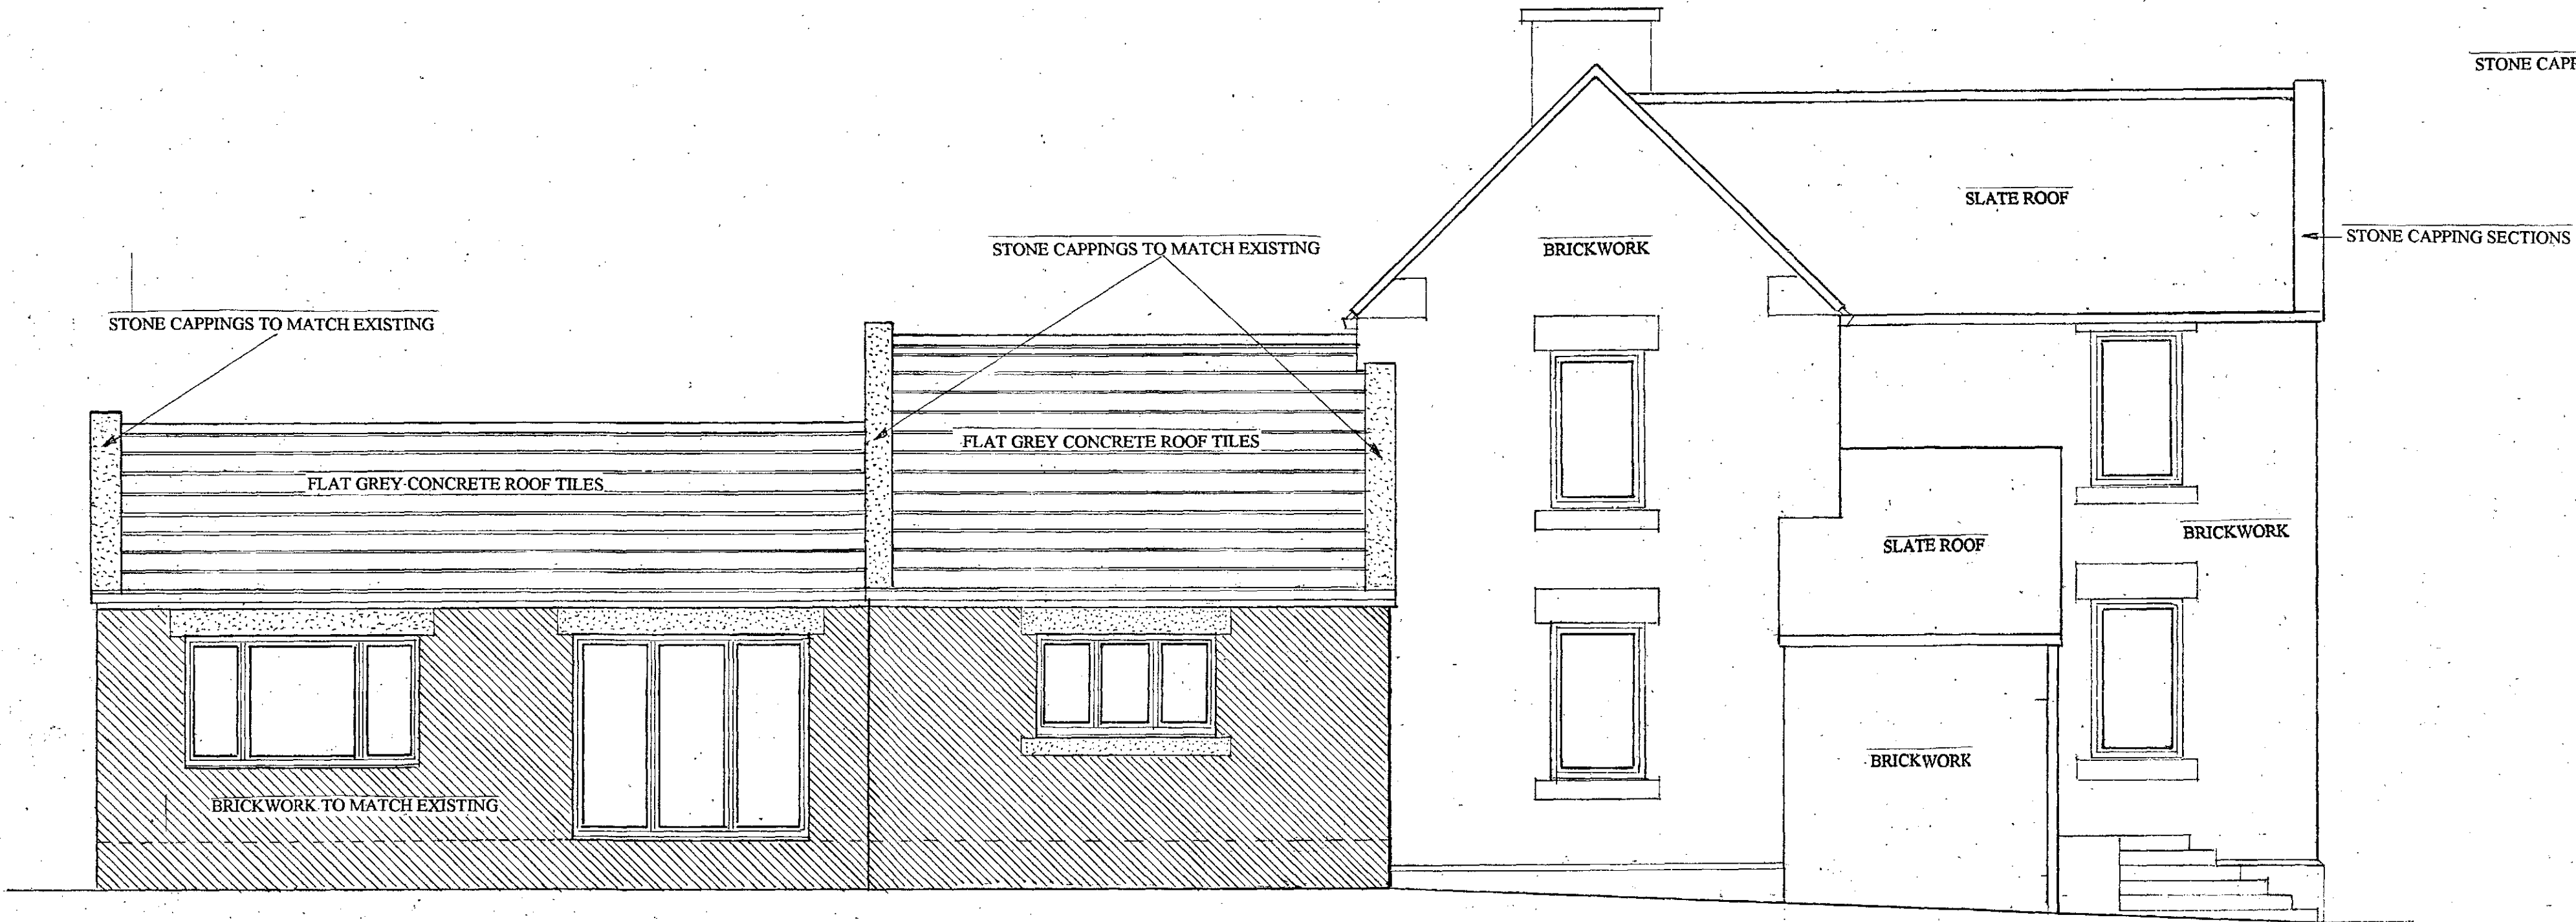


PROPOSED FRONT ELEVATION

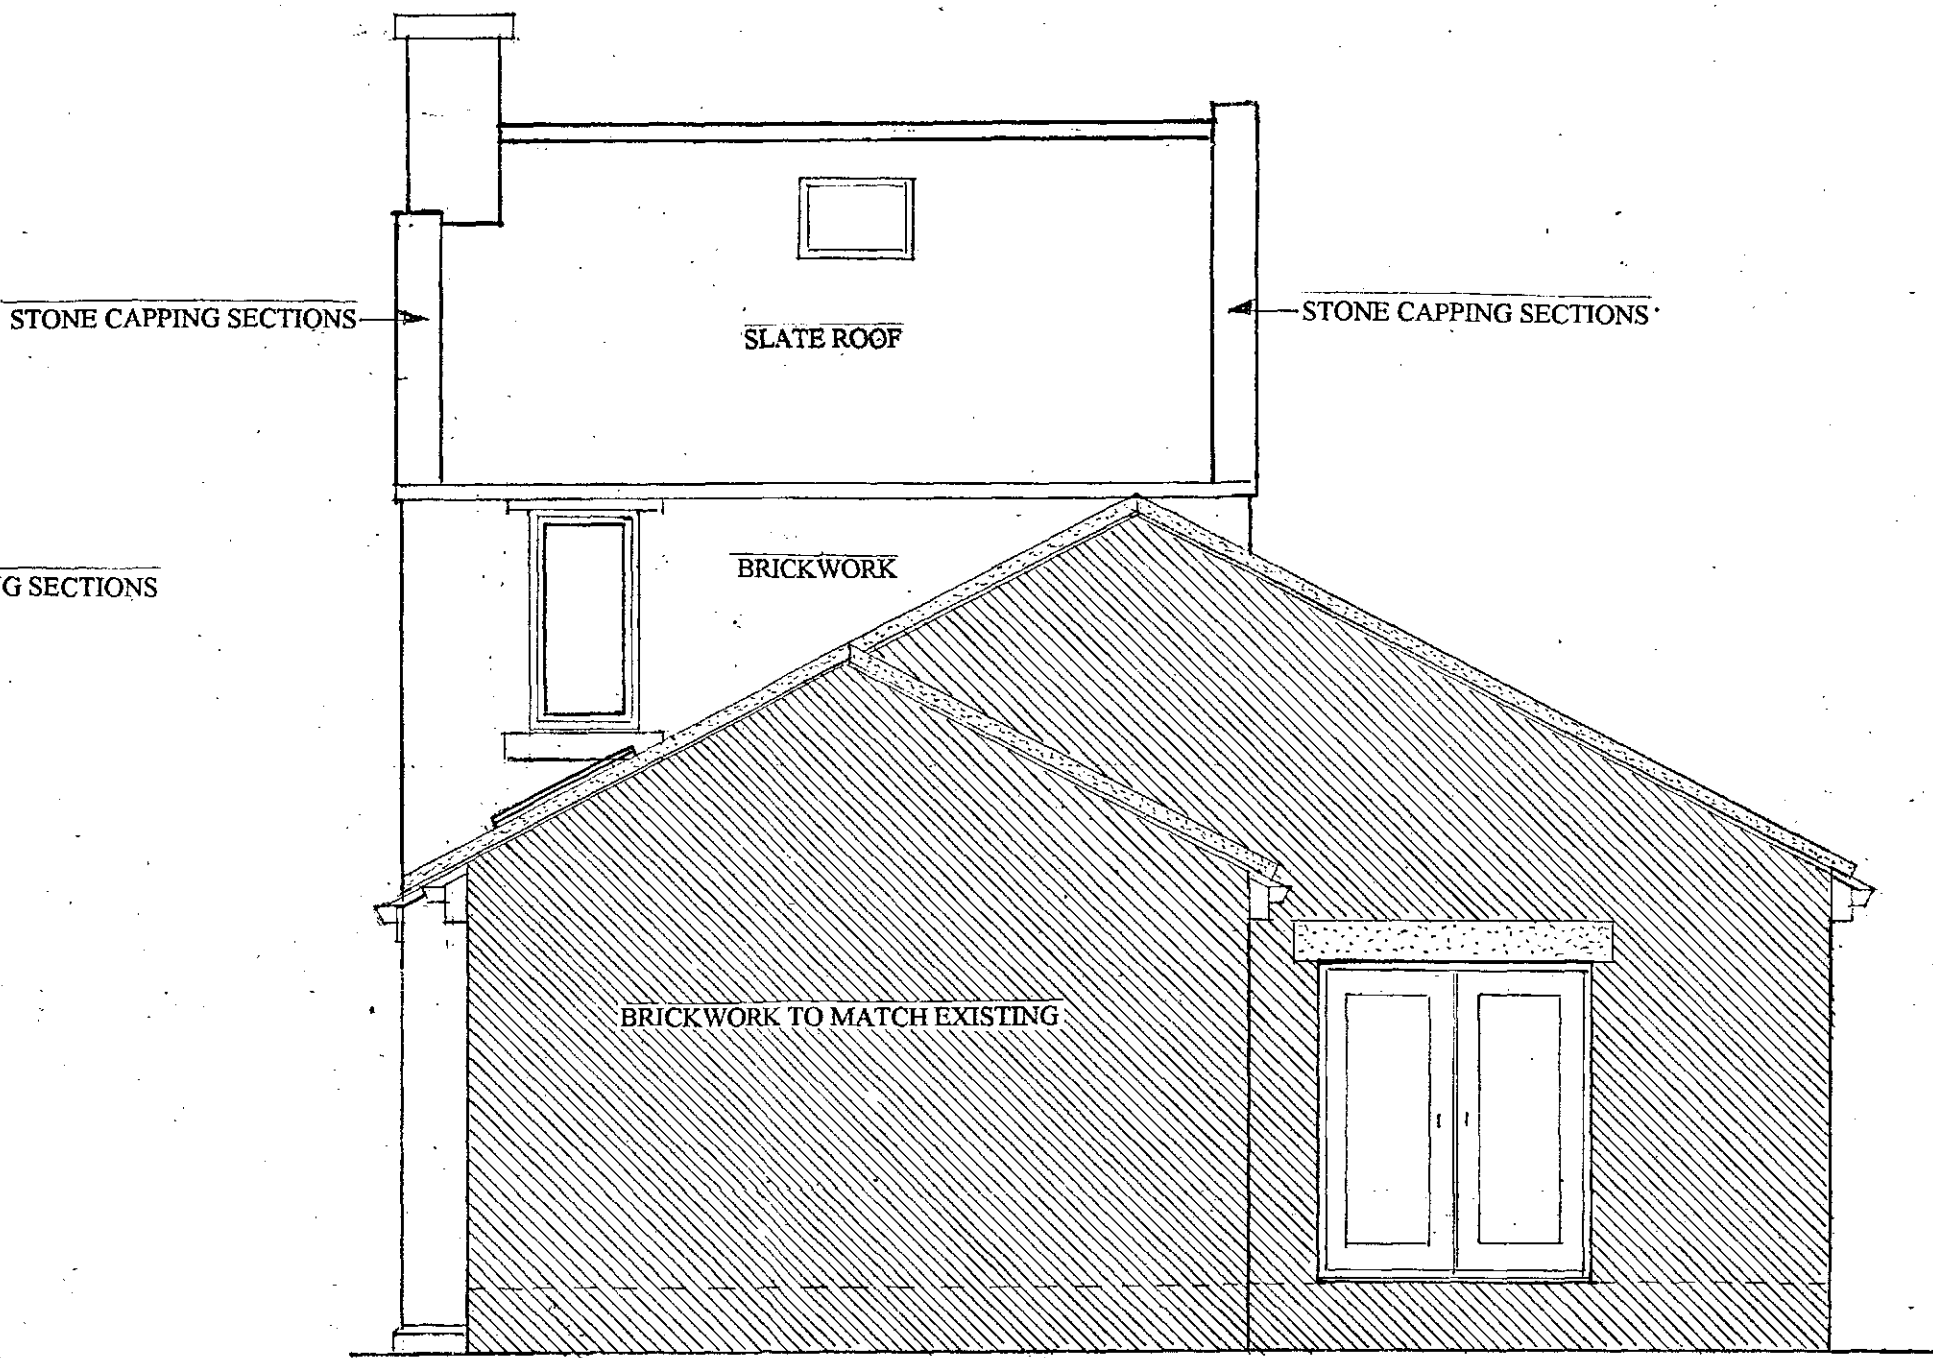


PROPOSED SIDE ELEVATION A

SCALE 1:50

SCALE 1:50

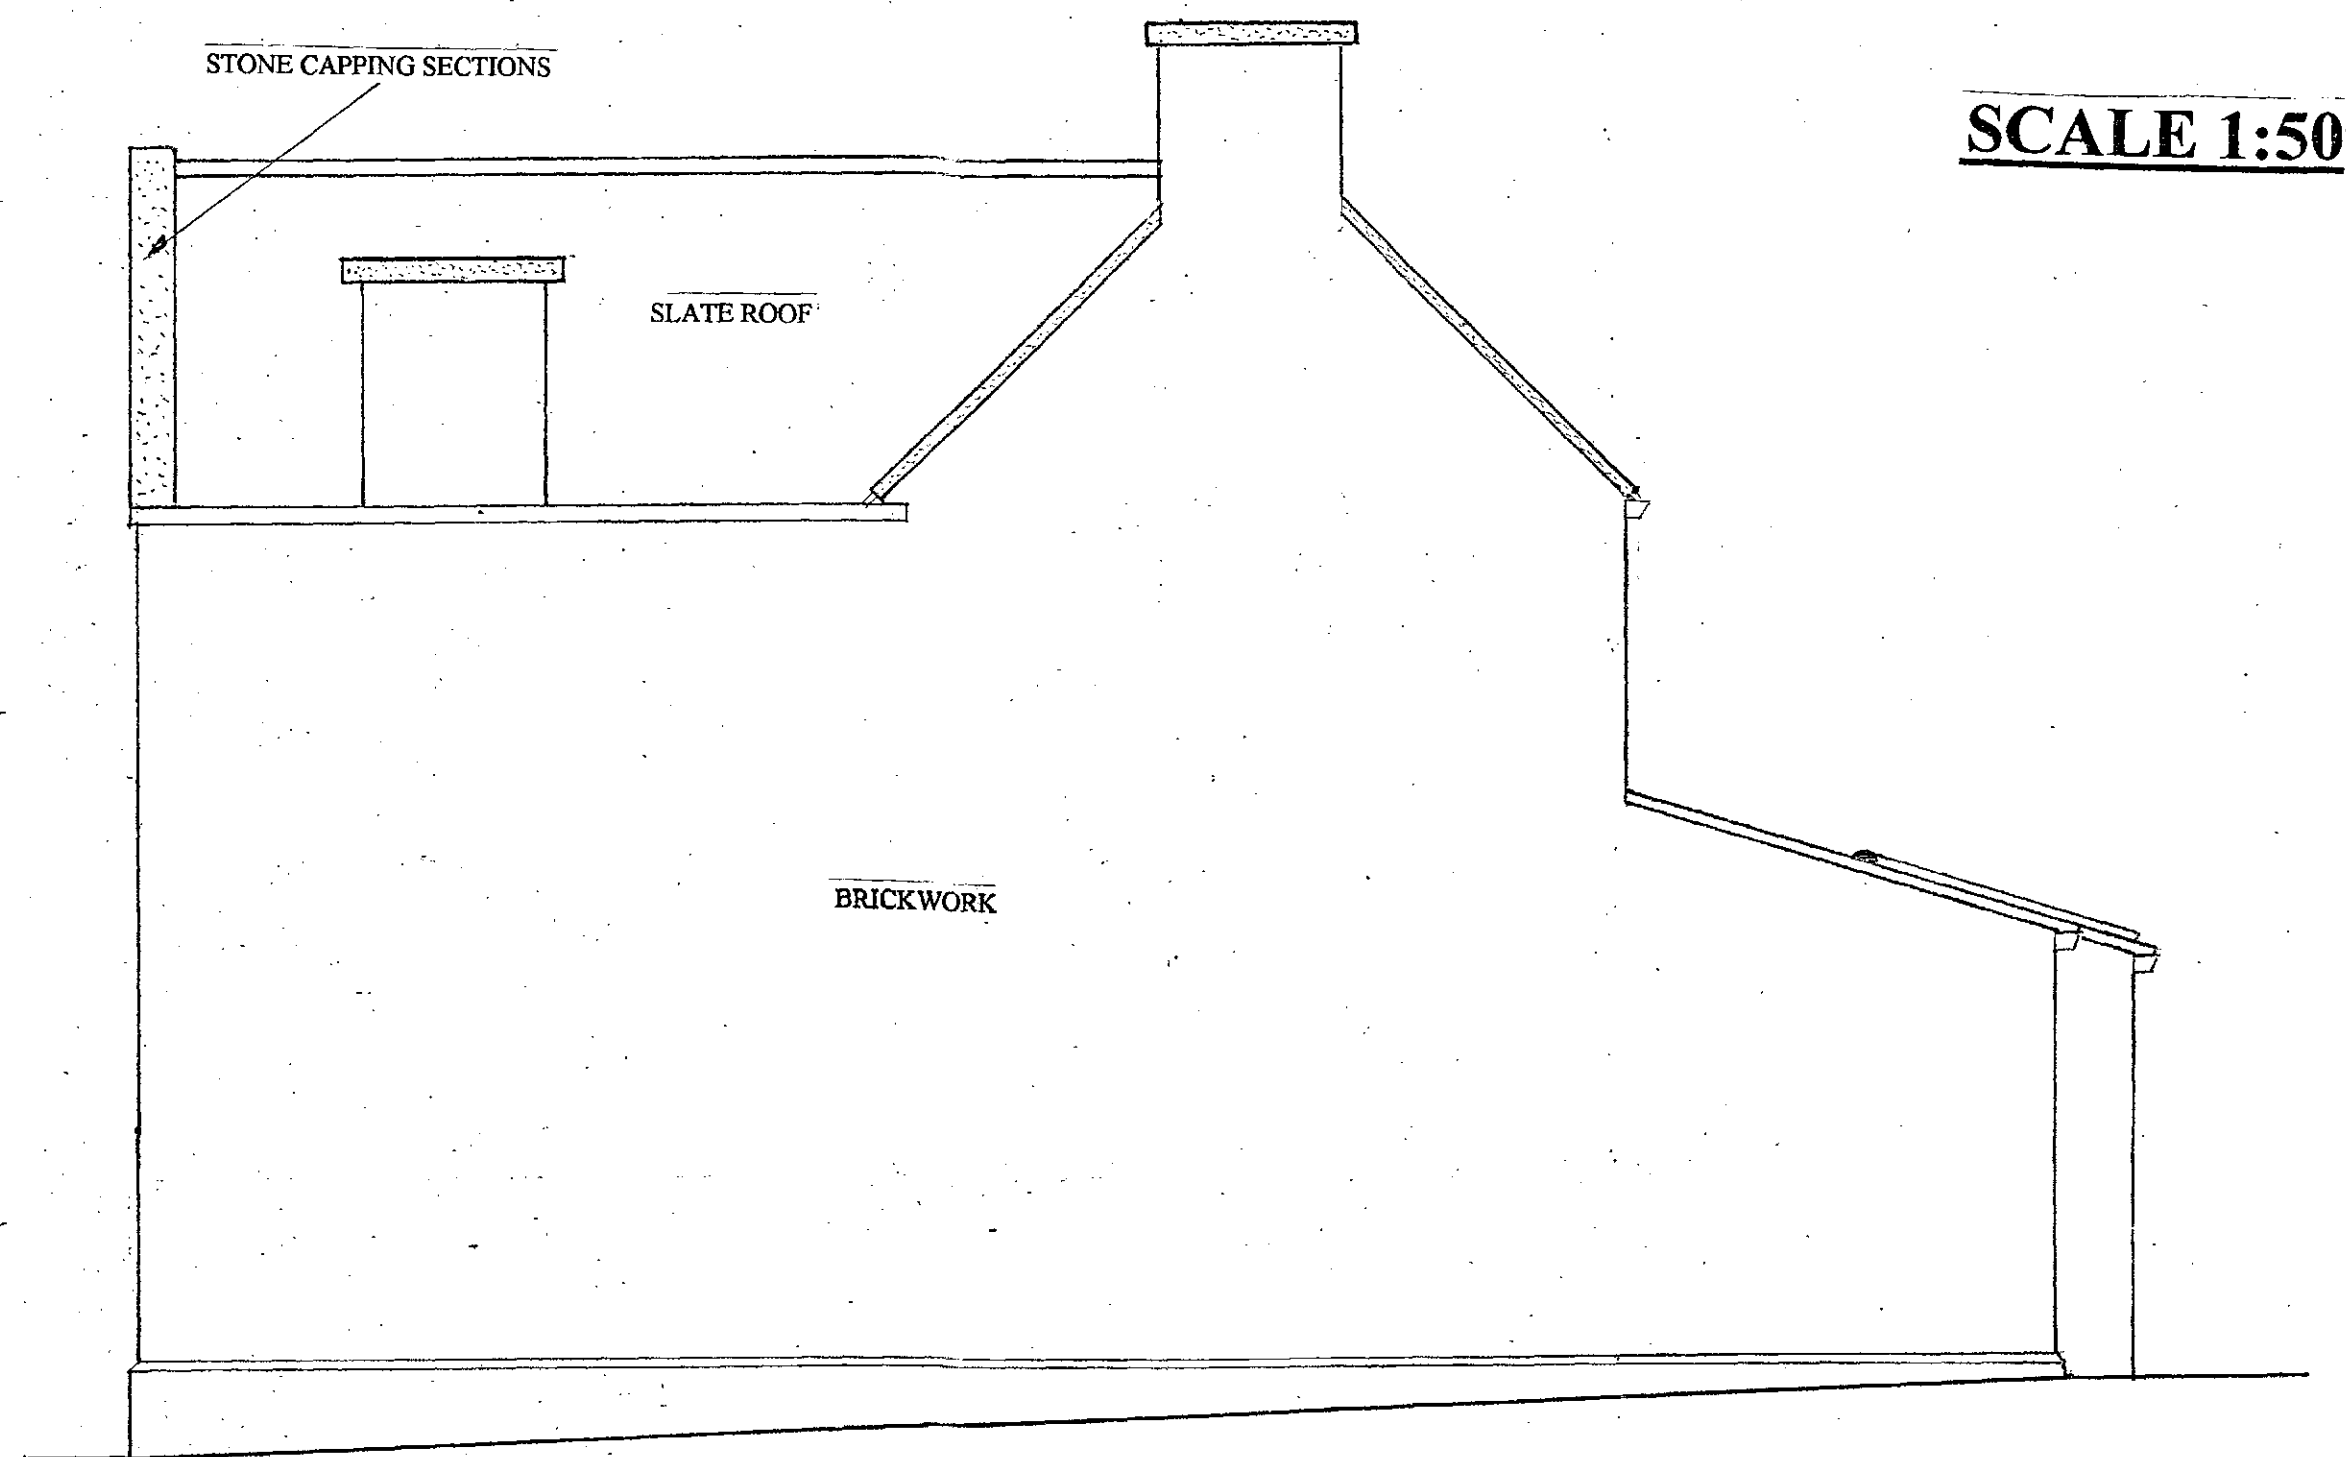


EXISTING REAR ELEVATION

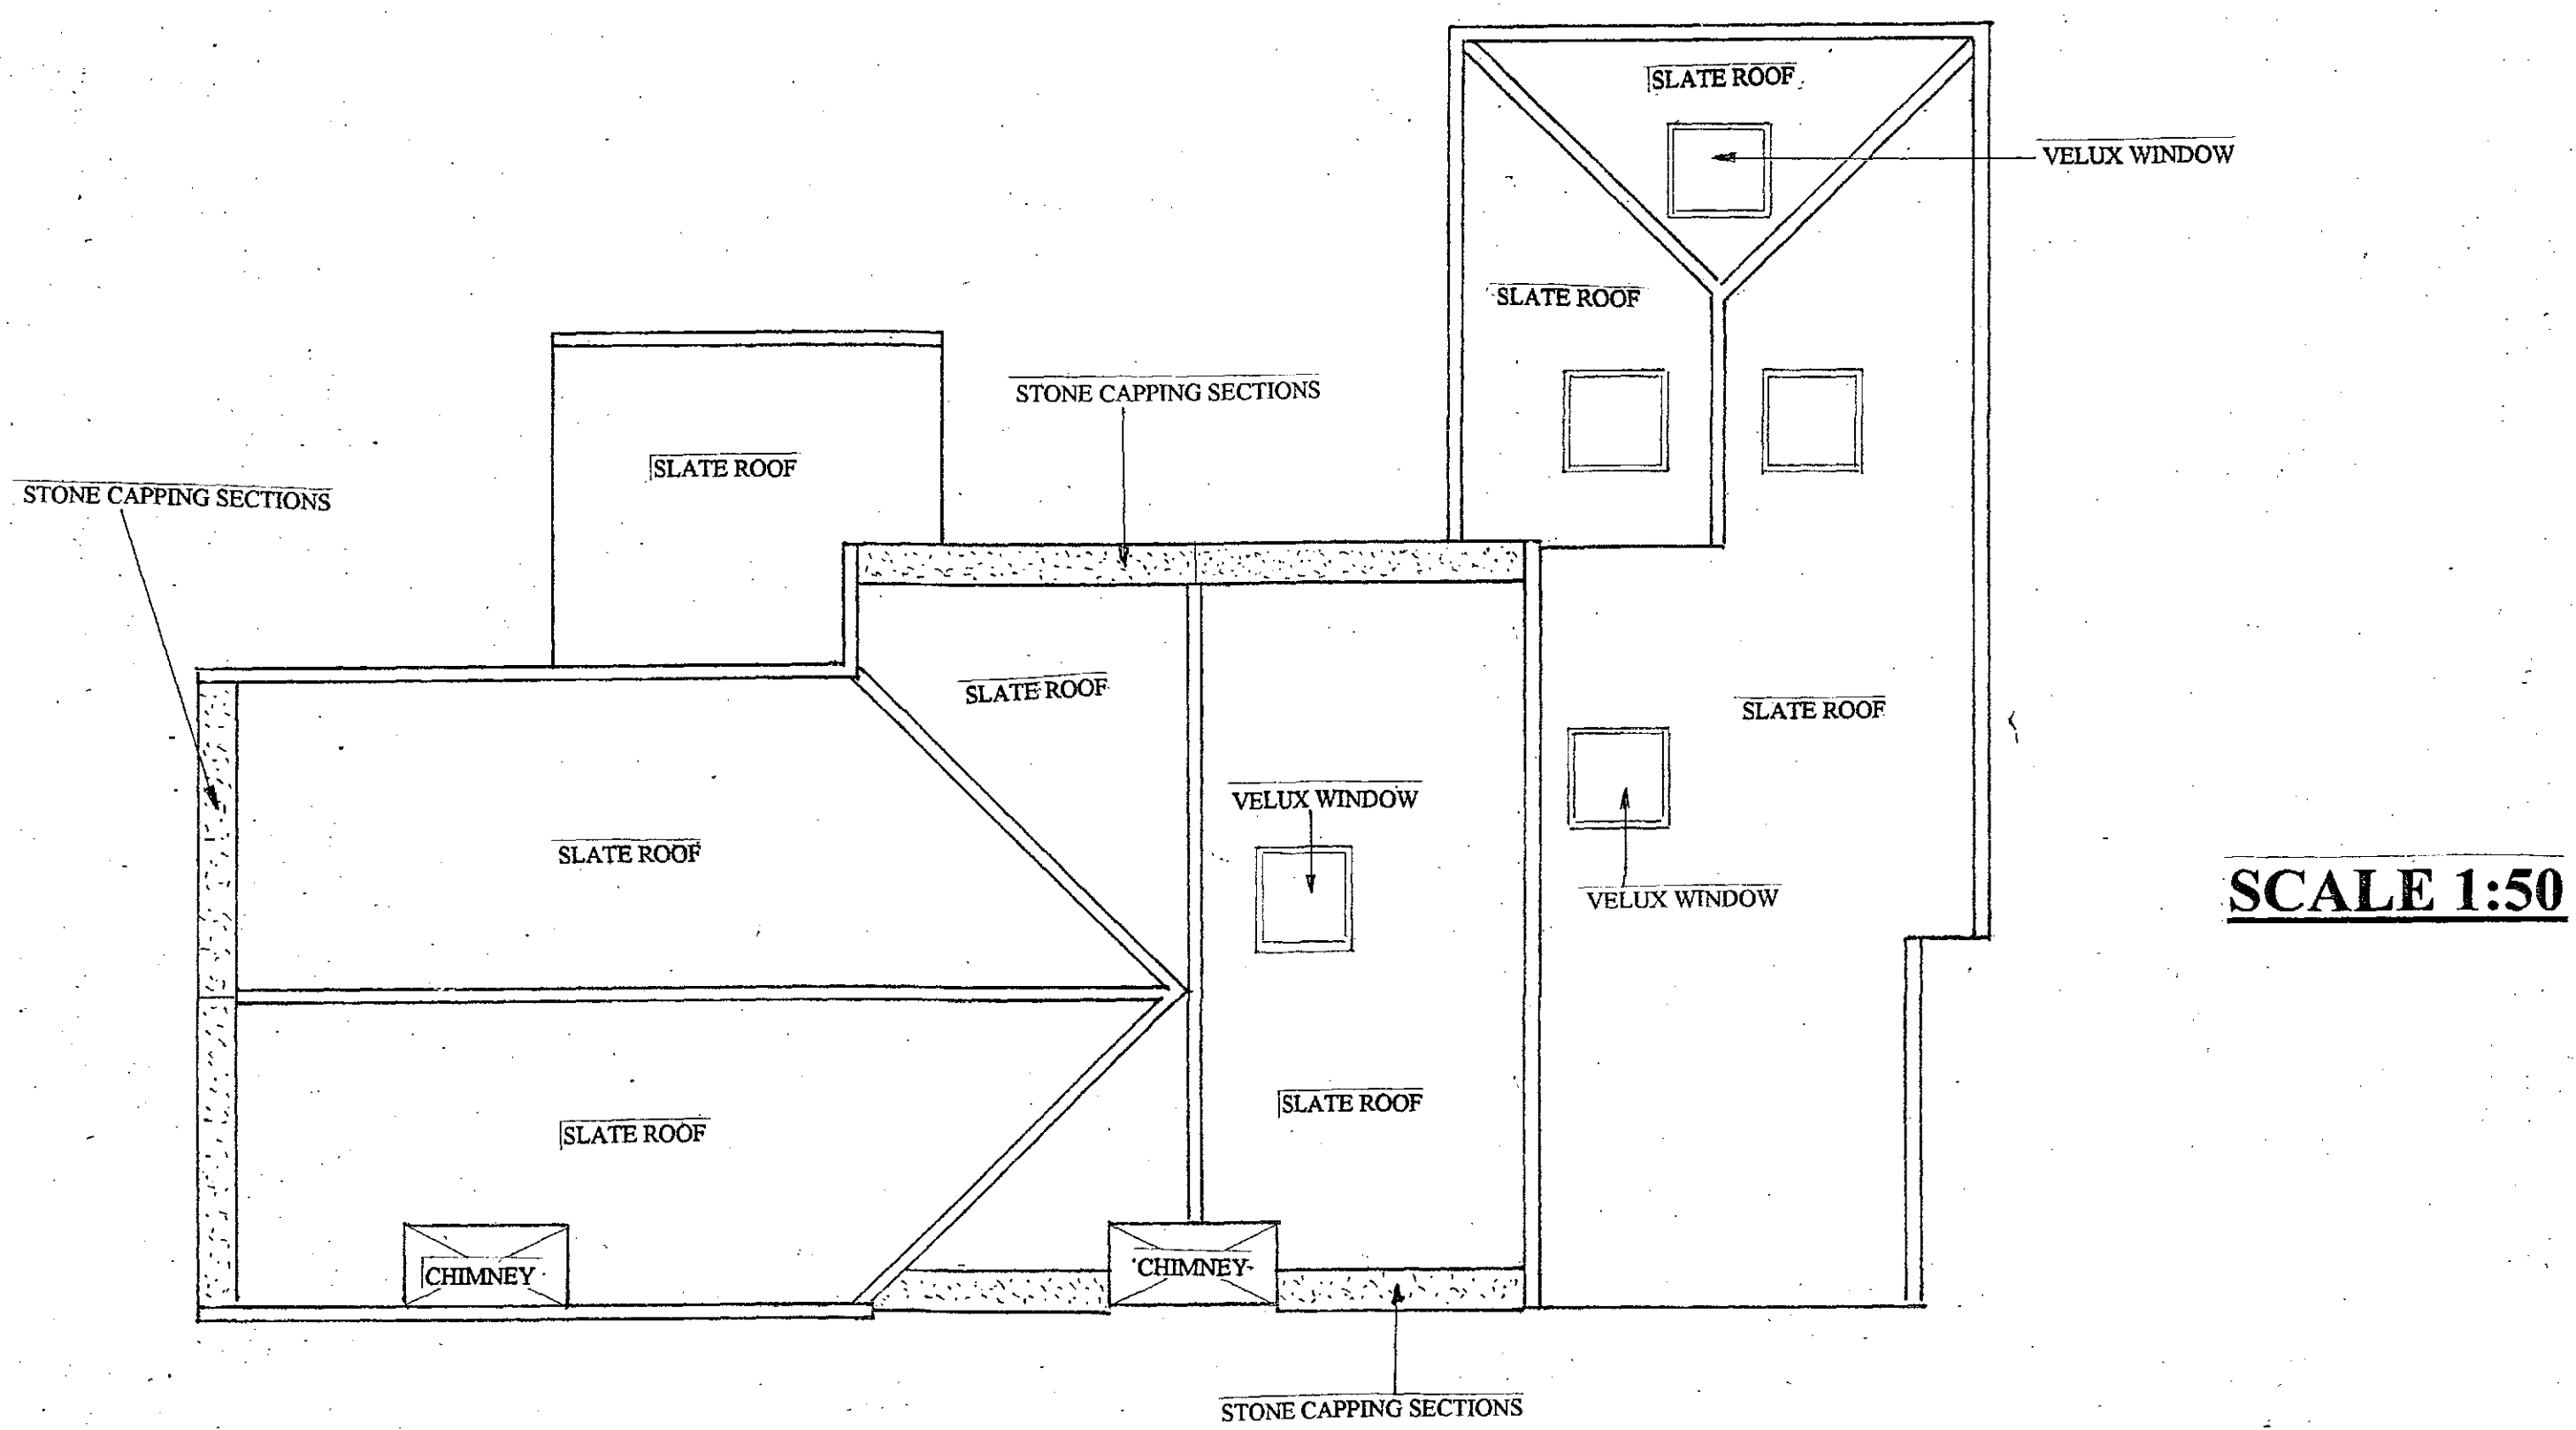


EXISTING ROOF LAYOUT

SCALE 1:50

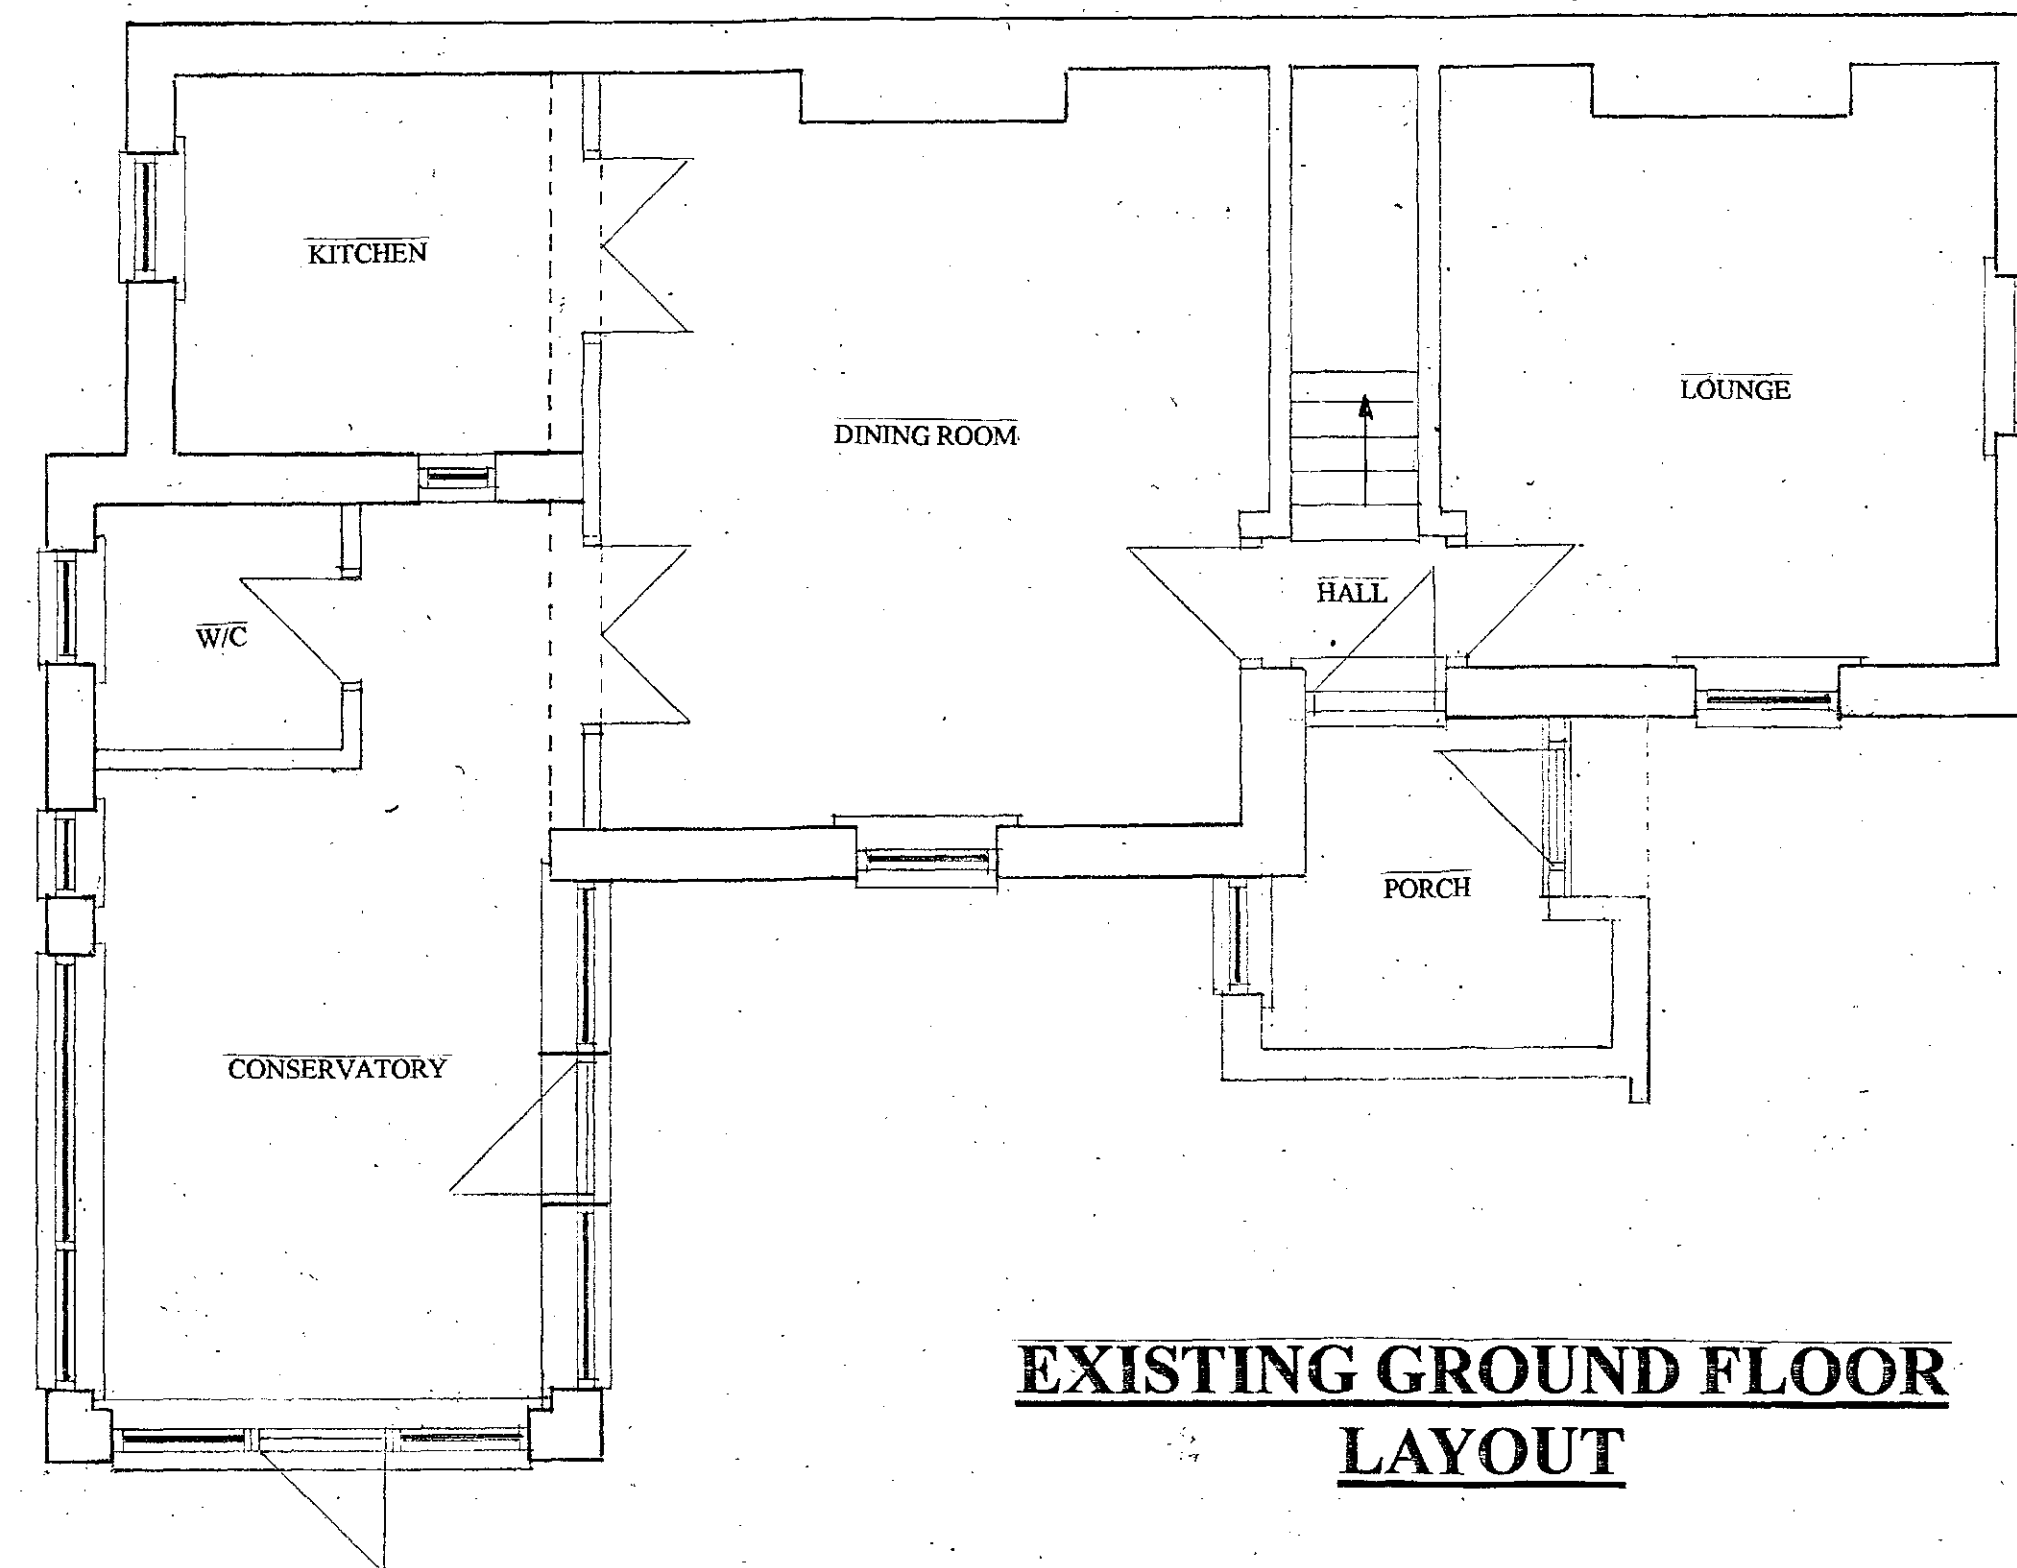

**EXISTING GROUND FLOOR
LAYOUT**

SCALE 1:50

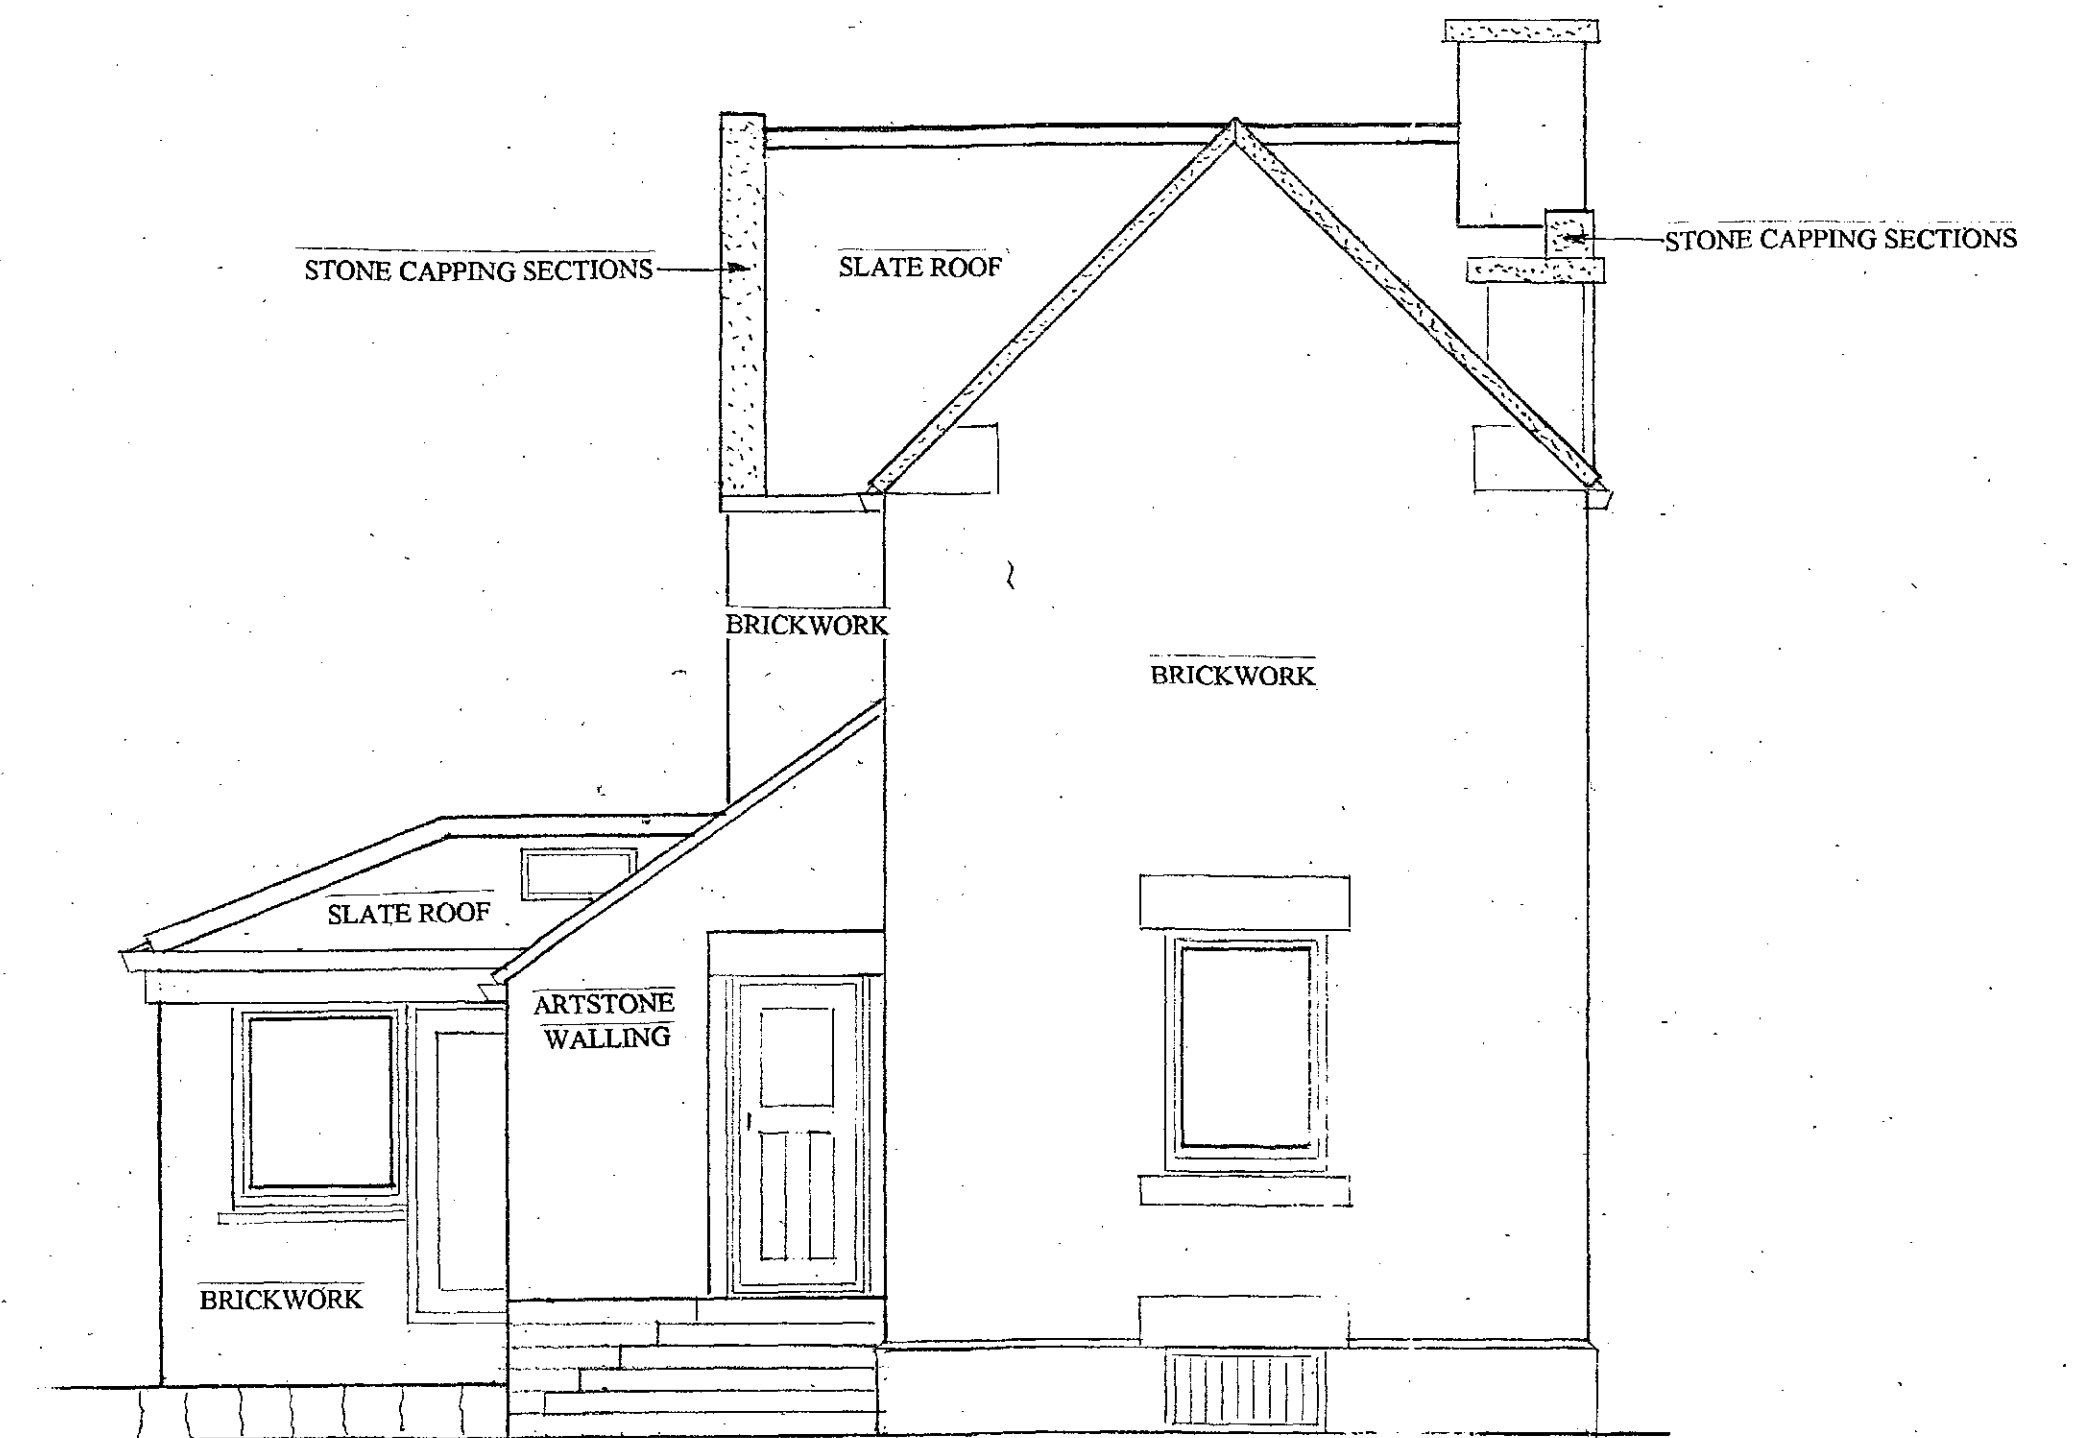


EXISTING SIDE ELEVATION B

SCALE 1:50



EXISTING FRONT ELEVATION

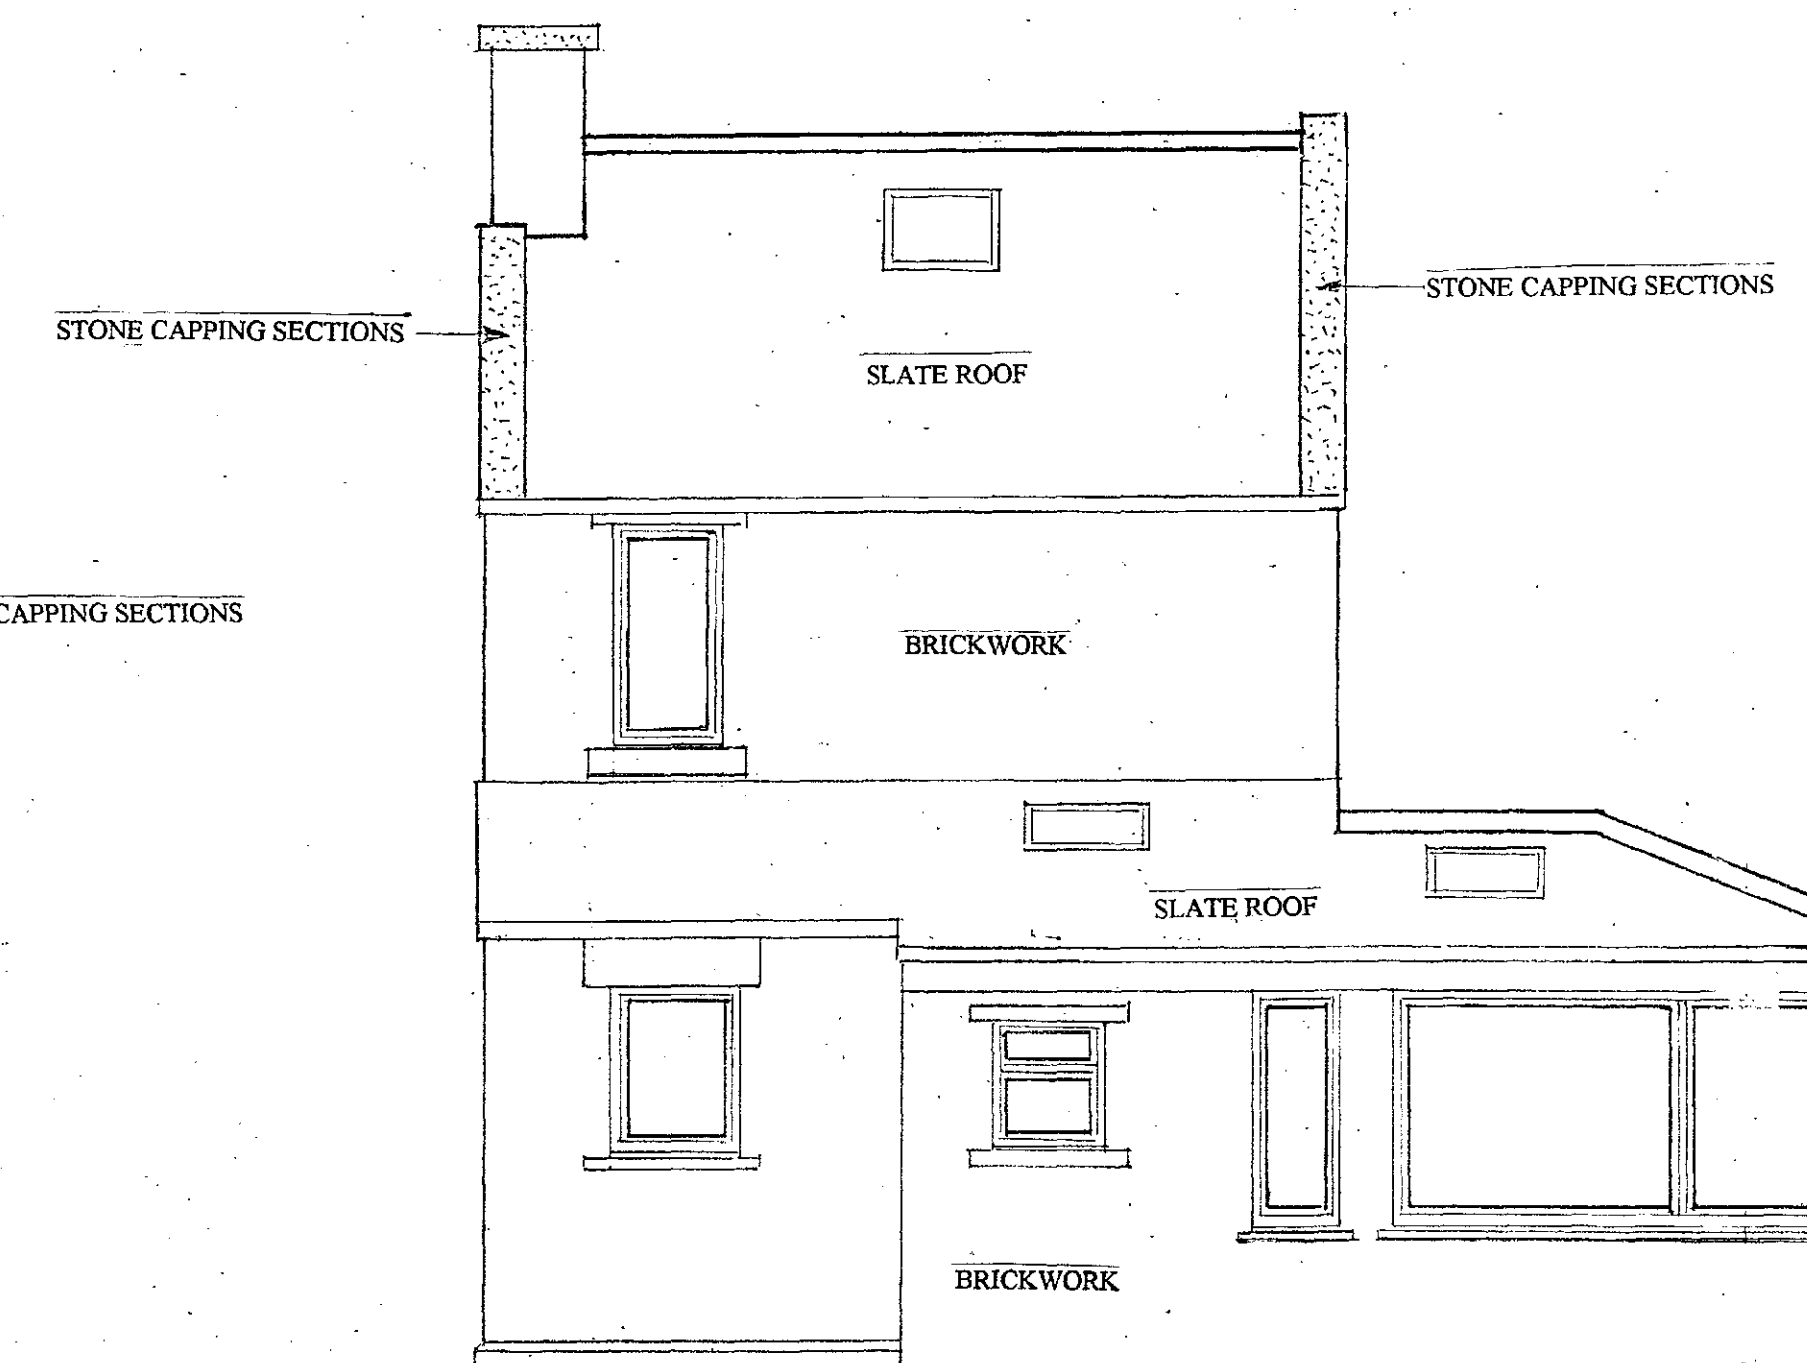

EXISTING SIDE ELEVATION A

SCALE 1:50