



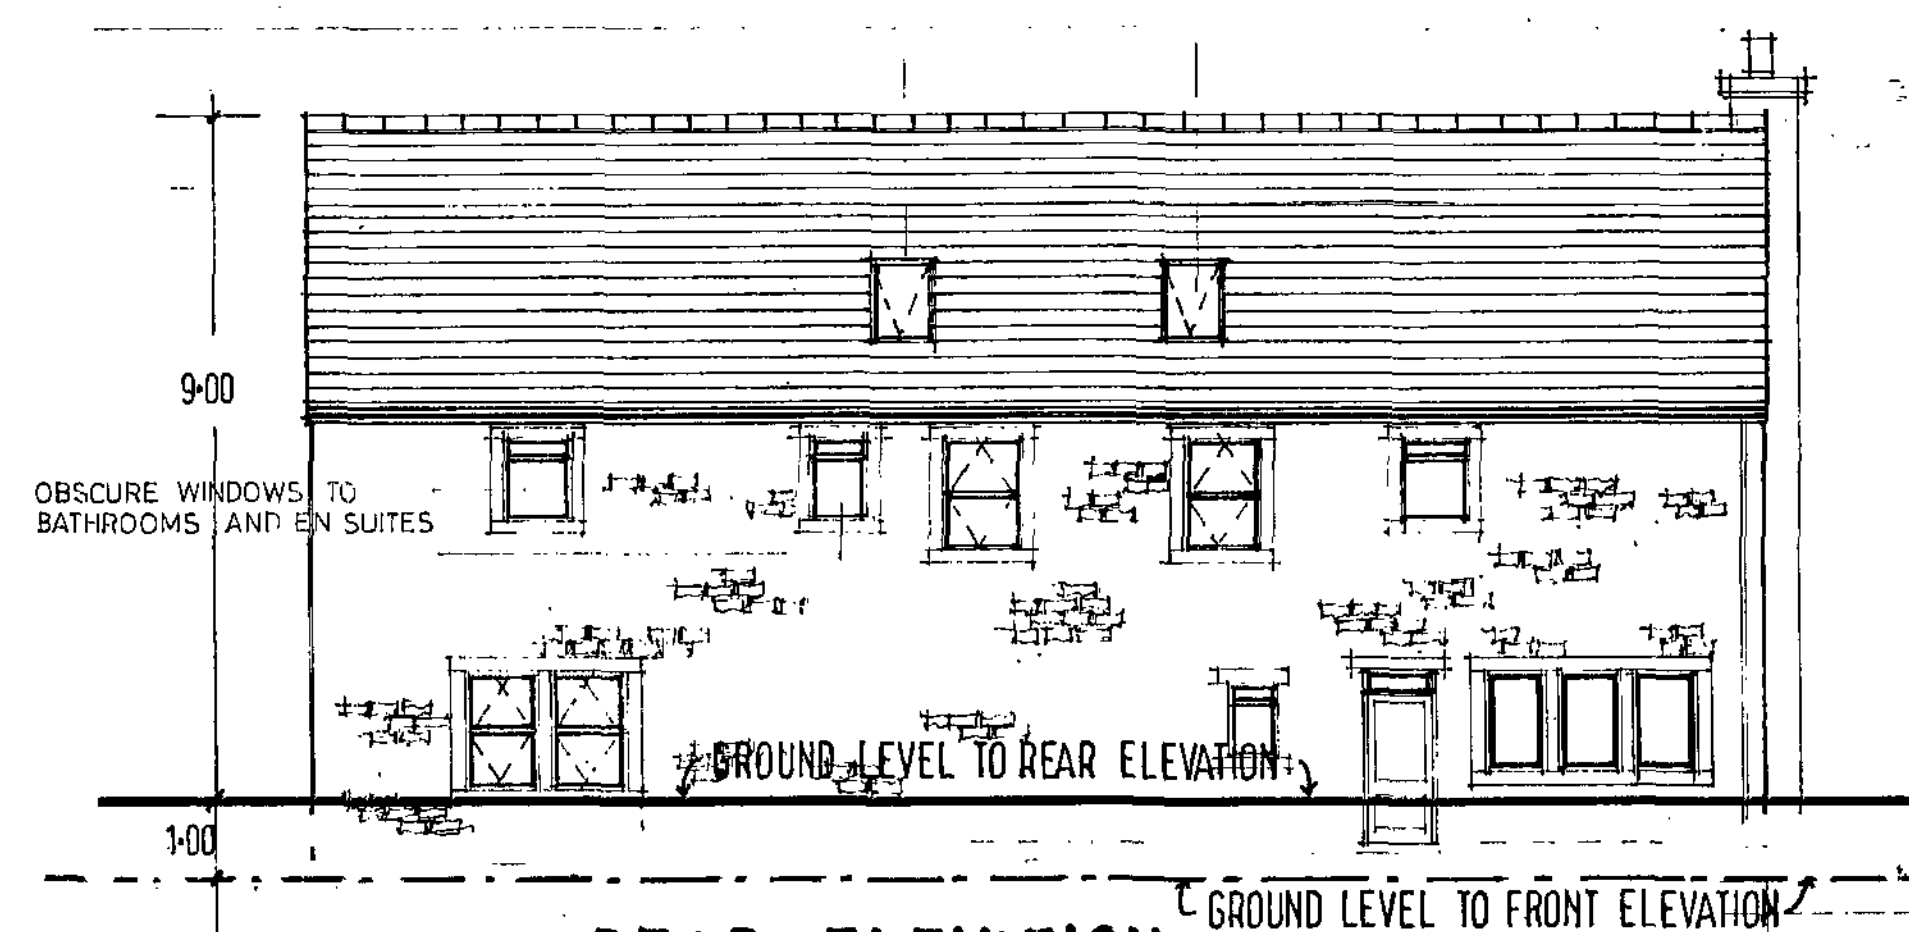


REAR ELEVATION WEST

AMENDMENT TO PLANNING APPLICATION 2008-1837

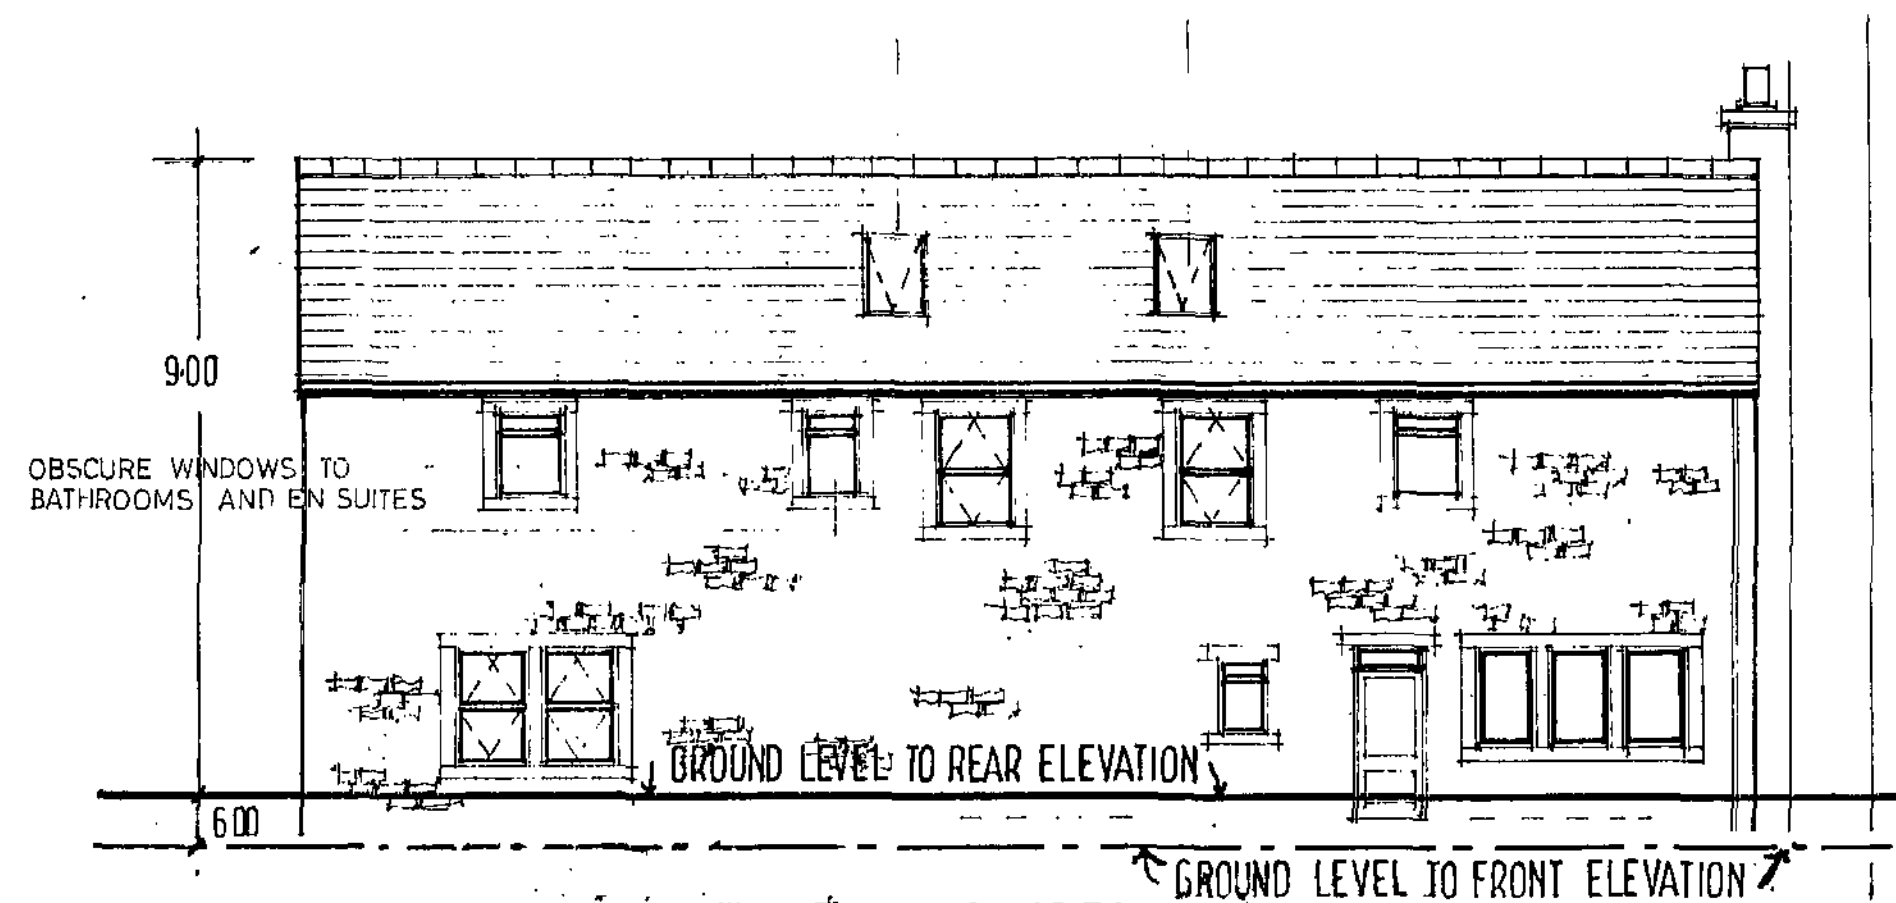

REAR ELEVATION WEST


AS APPROVED ON PLANNING APPLICATION 2008-1837

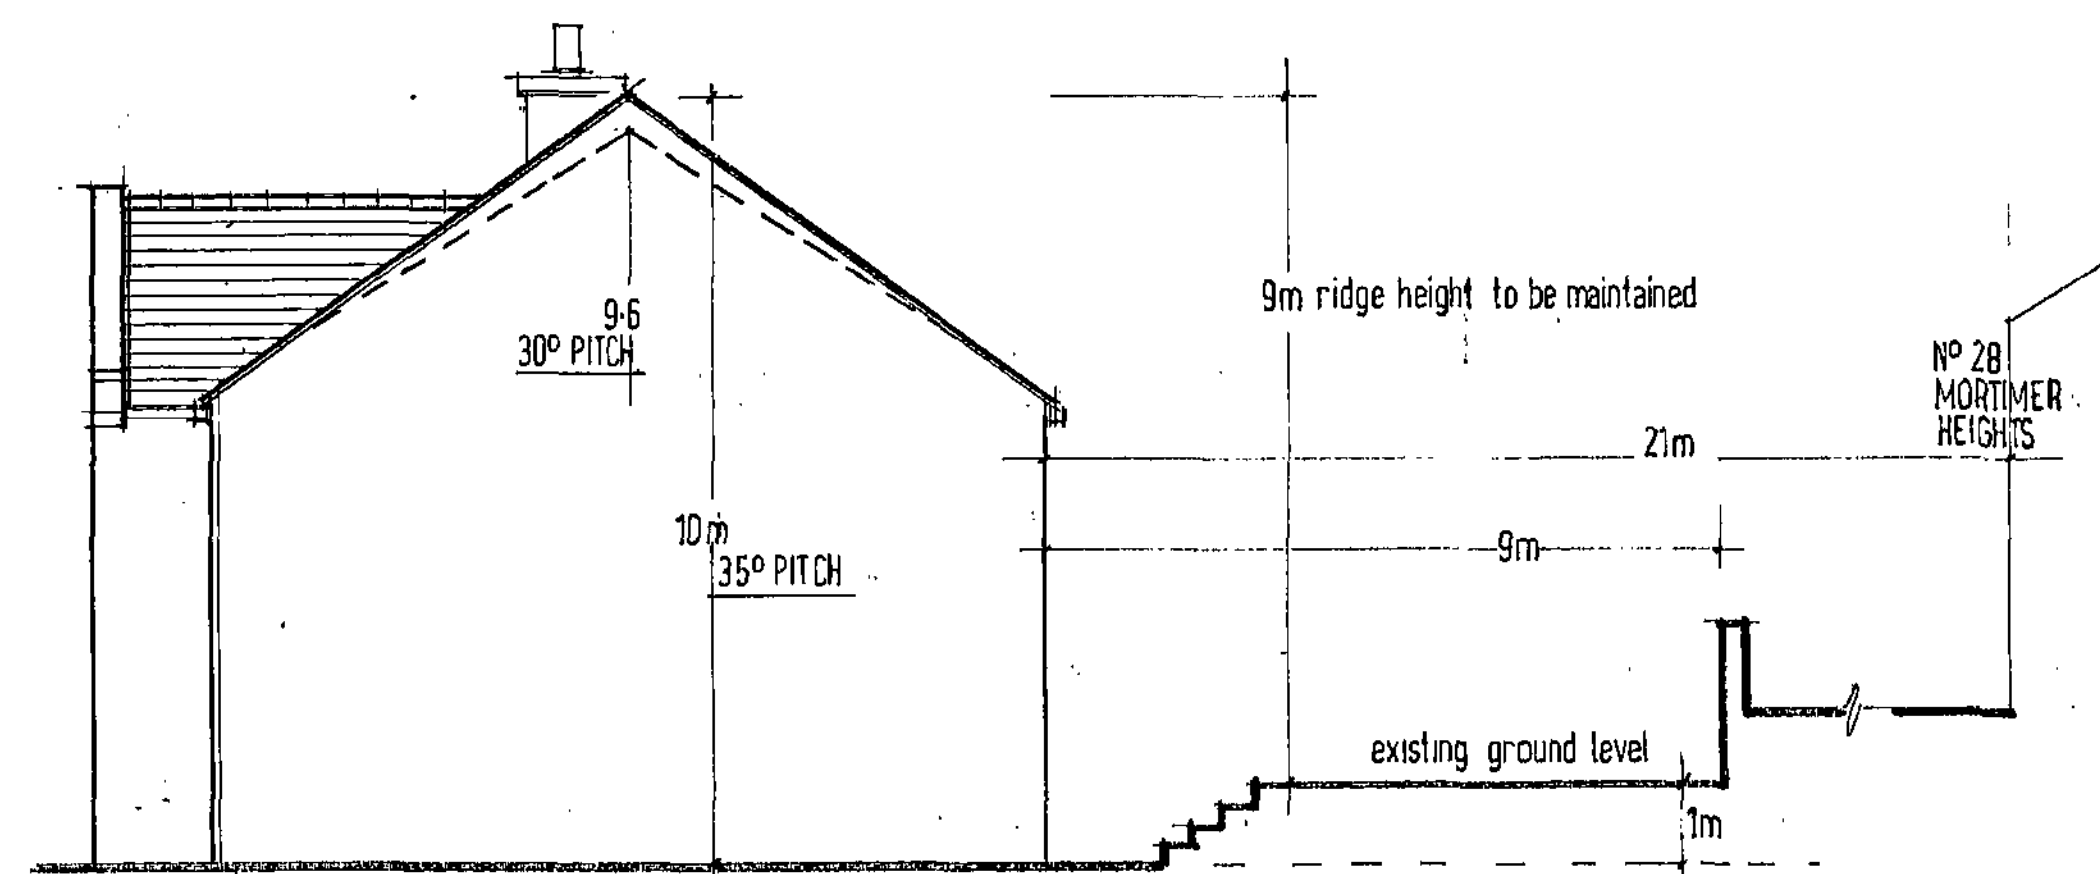

SECTION


NEW HOUSE TO BE SET DOWN 1m BELOW EXISTING
GROUND LEVEL STILL RETAINING 9m TO RIDGE
AT REAR ELEVATION.
ROOF PITCH INCREASED TO 35°

THE GRANGE, MORTIMER ROAD, CUBLEY, PENISTONE
SCALE 1:100

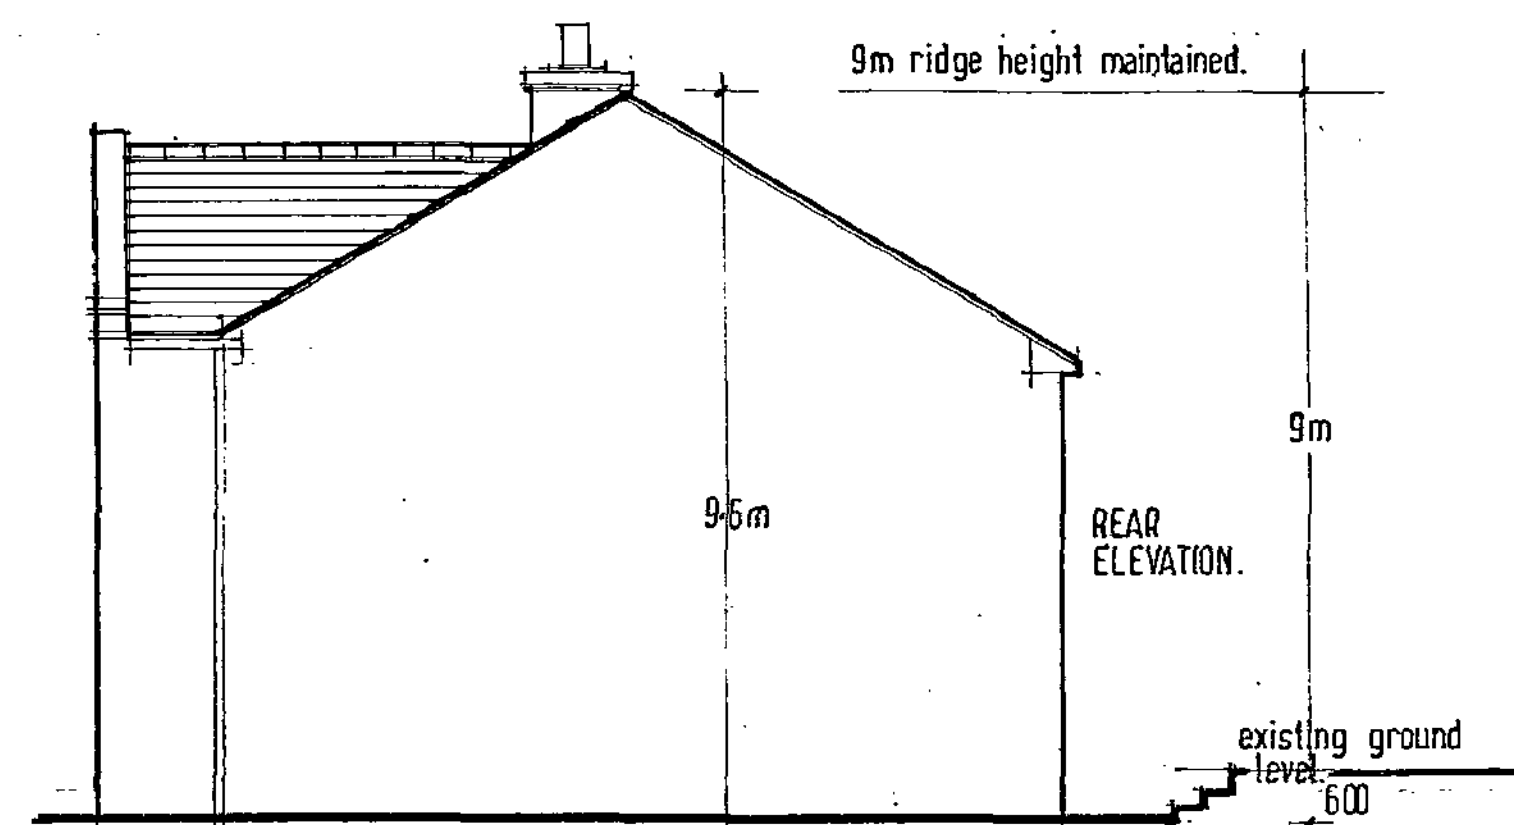

SECTION

NEW HOUSE TO BE SET DOWN APPROX 600mm
BELOW EXISTING GROUND LEVEL
STILL RETAINING 9m TO RIDGE AT
REAR ELEVATION.

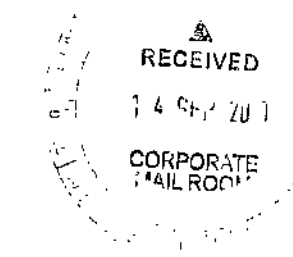

AMENDMENT TO PLANNING APPLICATION 2008/1837
TO SET NEW DWELLING DOWN 1METRE AND
INCREASE ROOF PITCH TO 35° STILL RETAINING
9METRE TO RIDGE ON REAR ELEVATION

THE GRANGE
MORTIMER ROAD,
CUBLEY
PENISTONE

SCALE 1:100

DATE SEPT 2010

2010-33-03

DRAWN HARRIS

Millé design

R. Harris, F.C.S.D.
M.E. Harris, B.A. hona
design & construction

Architectural planning,
building & interiors
tel. & fax:
0114 2866929