




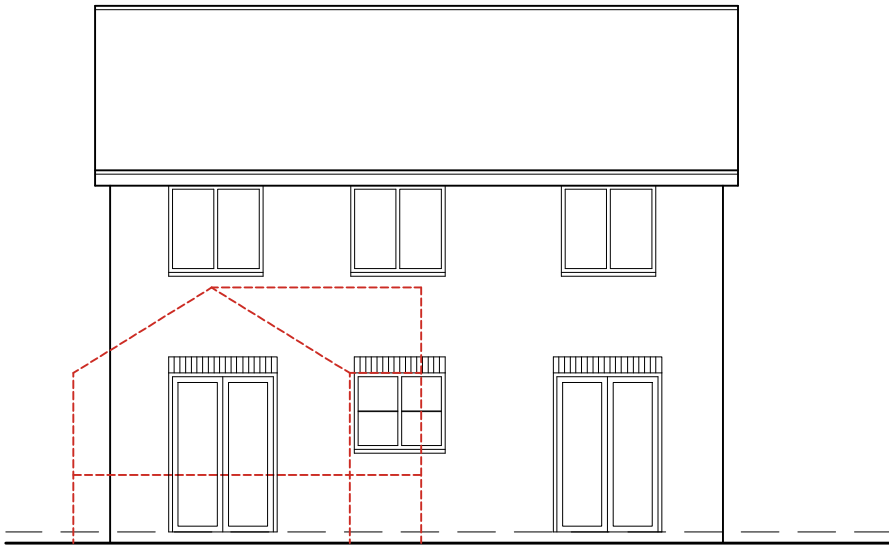


Existing Rear Elevation
scale 1:100

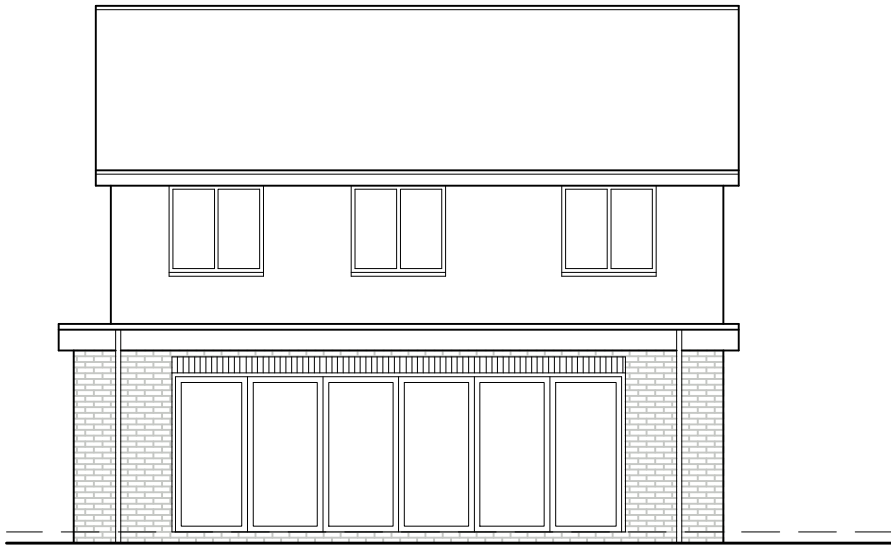


Proposed Rear Elevation
scale 1:100

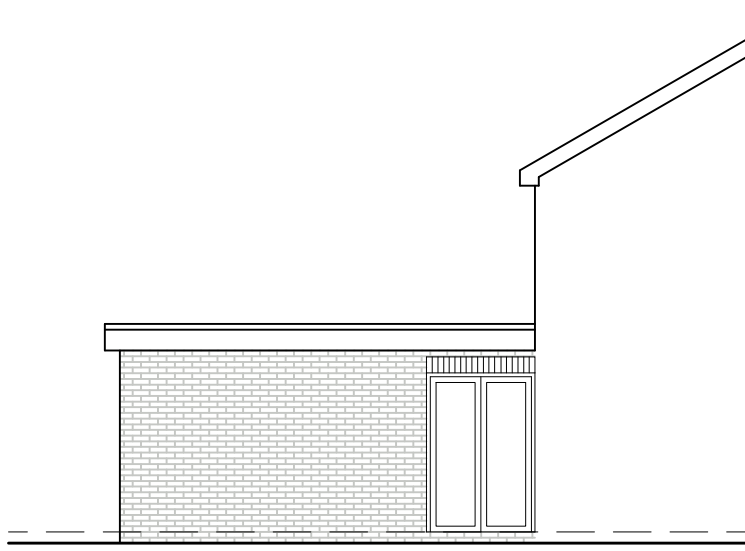


Proposed Side Elevation
scale 1:100

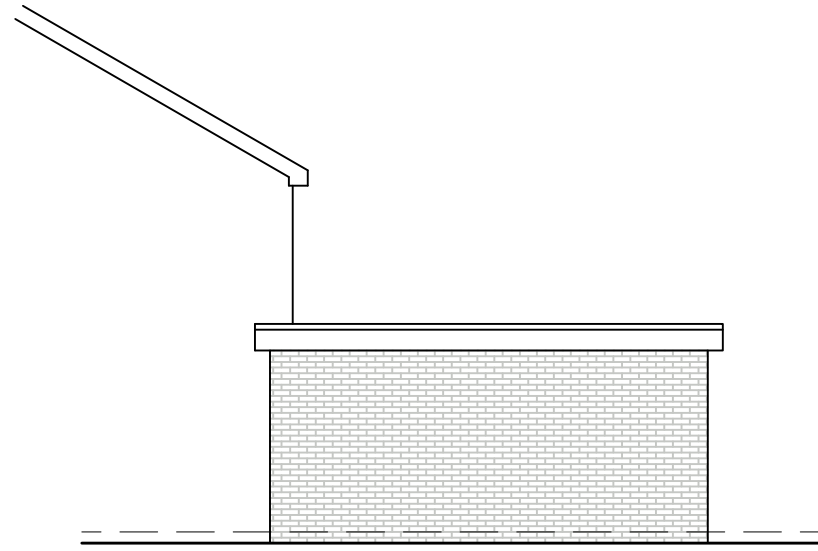


Proposed Side Elevation
scale 1:100

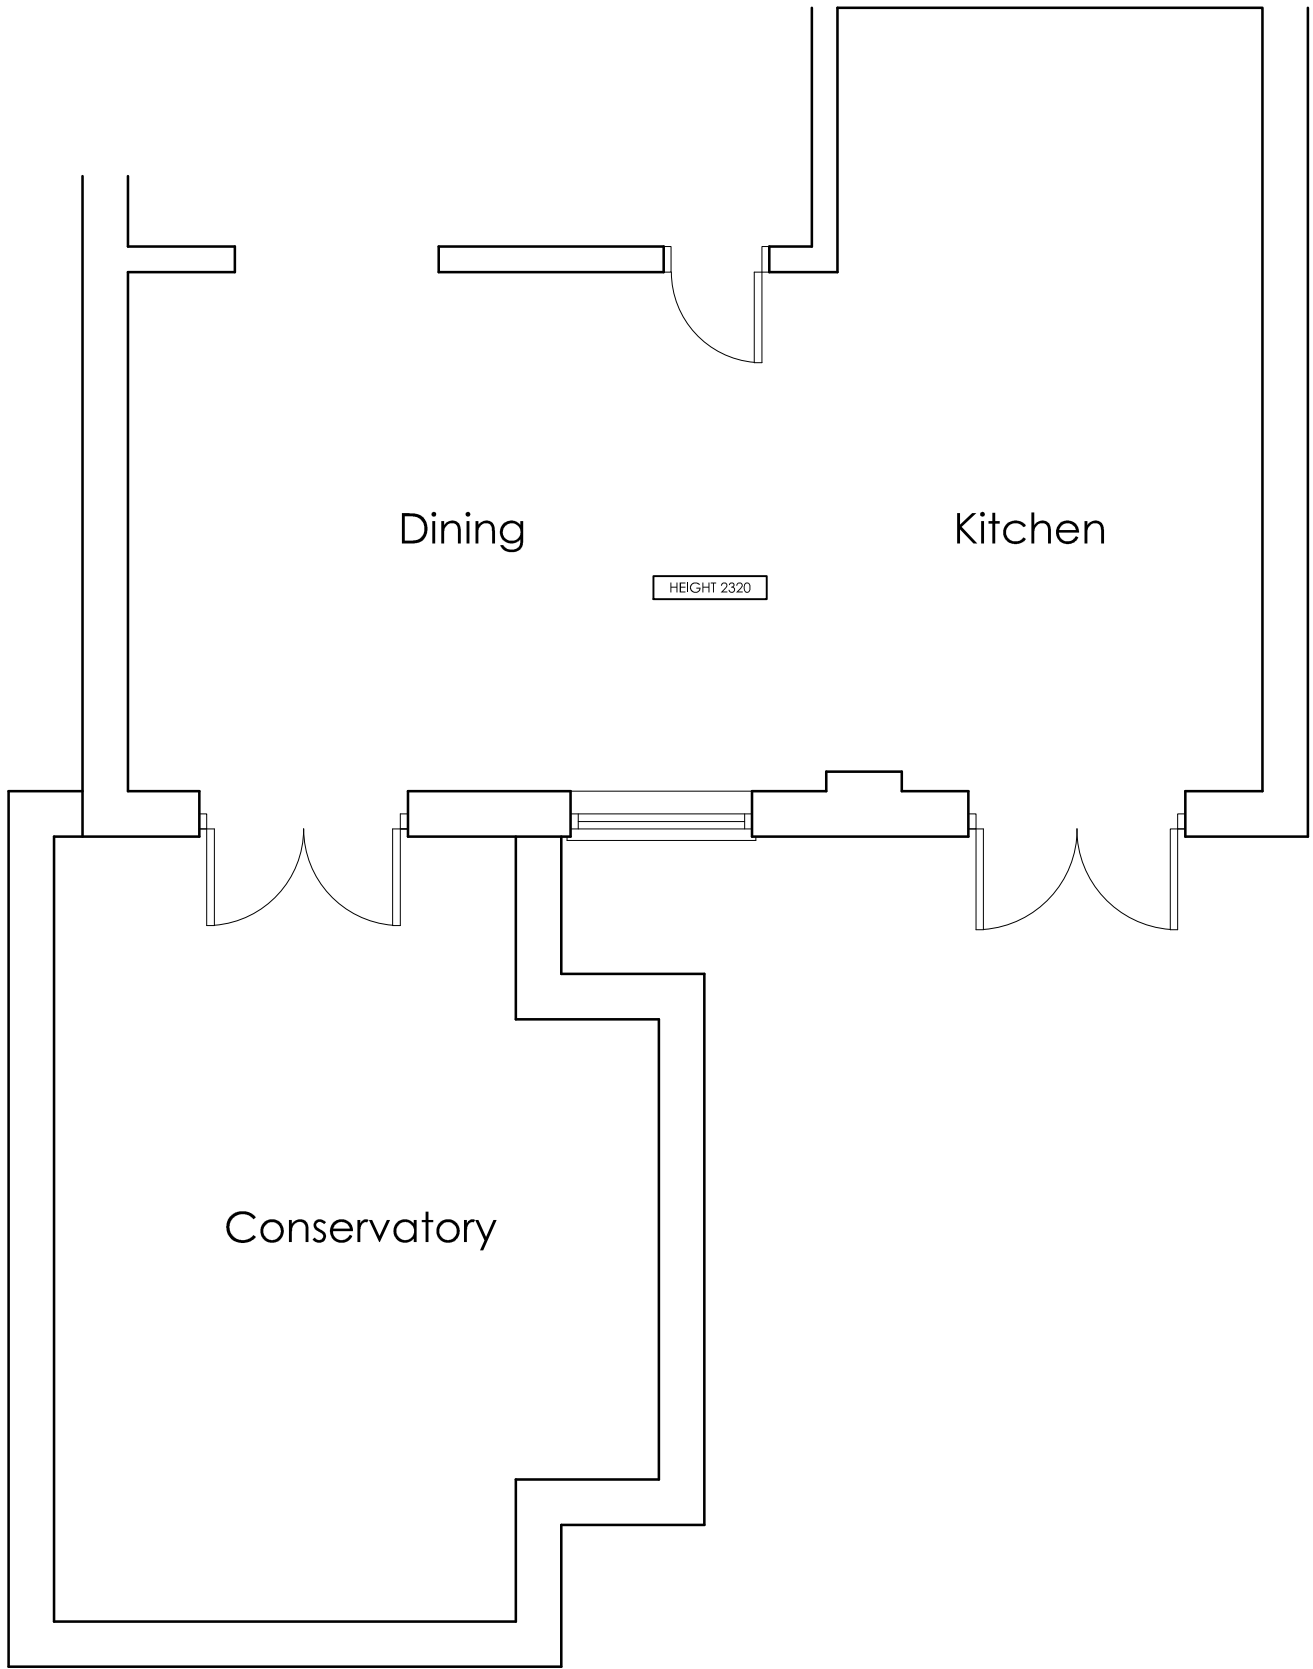


Existing Ground Floor Plan
scale 1:50

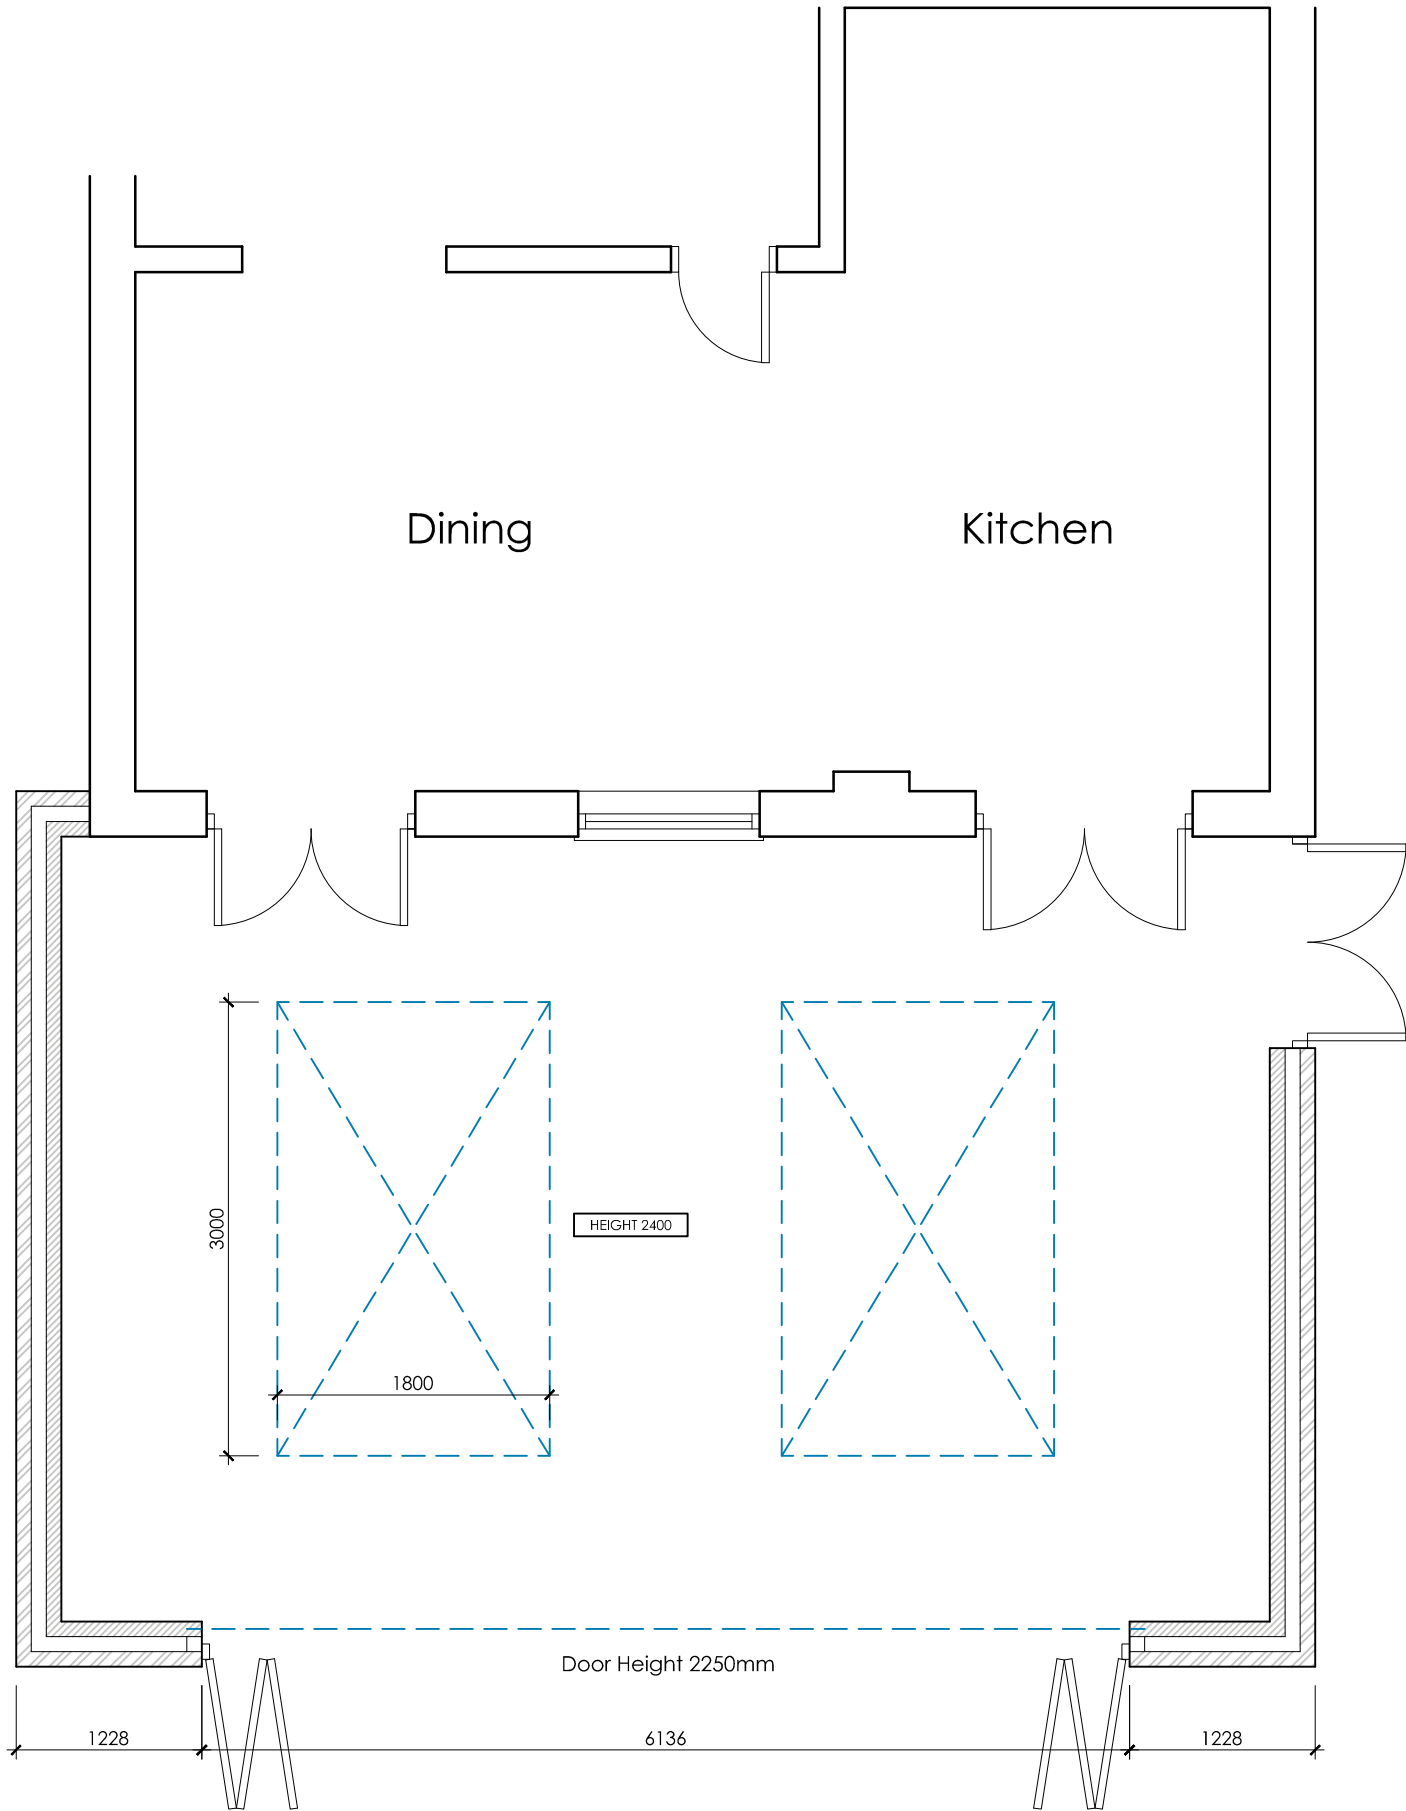

Proposed Ground Floor Plan
scale 1:50

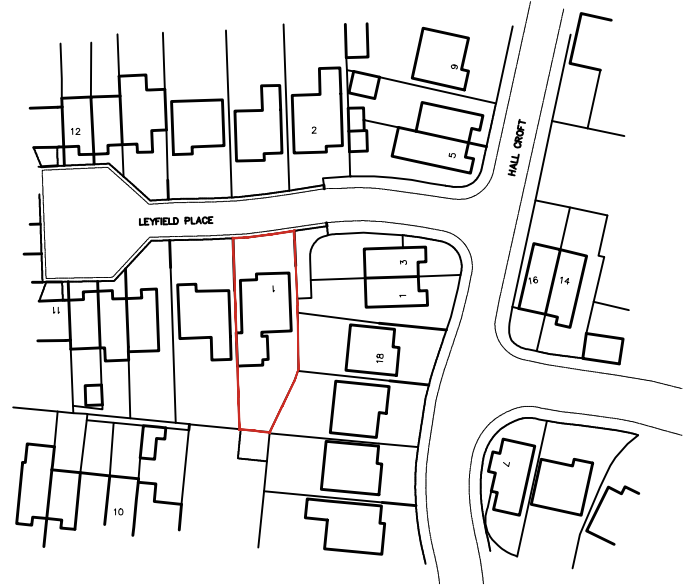

Location Plan scale 1:1250

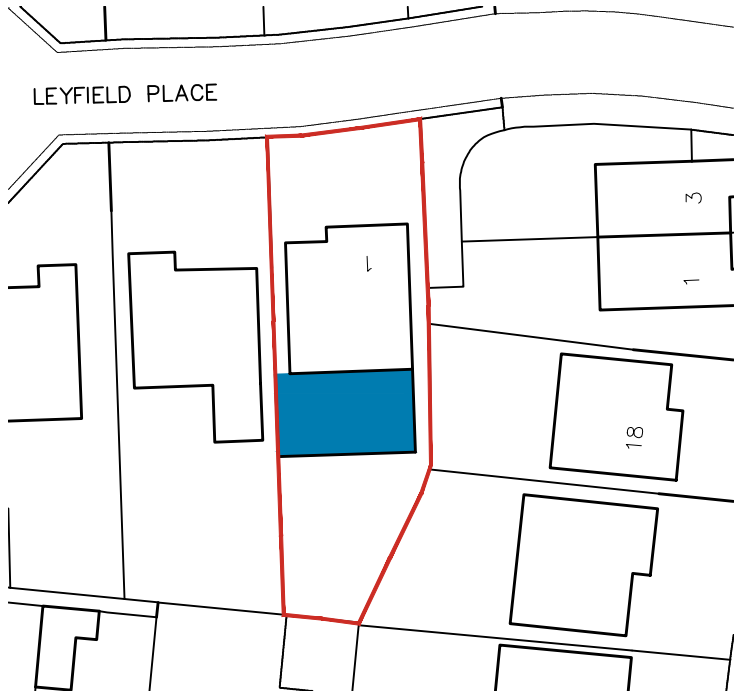

Site Plan scale 1:500

 White Agus PARTNERSHIP			OFFICE ONE 34 VICTORIA ROAD BARNLEY, S70 2BU			Phone: 01226 208482 Email: info@whiteaguspartnership.co.uk Web: www.whiteaguspartnership.co.uk		
ARCHITECTURAL SERVICES								
Project.			Client.					
PROPOSED EXTENSION 1 LEYFIELD PLACE, DARFIELD BARNLEY, S73 8BF			MS N. BROMLEY					
Drawing Title.			Date.	Scale.				
PLANS & ELEVATIONS			FEB 2021	1:50 @A2				
			Ref.	Dwg. No.	Rev.			
			20-248	01	D			
Date	Suffix	Description	Date	Suffix	Description			
18/02/2021	A	REVISED TO CLIENTS REQUIREMENTS						
19/02/2021	B	DOORS ADDED						
22/02/2021	C	DOORS MOVED						
16/04/2021	D	REVISED FOR PLANNING						