


Site at 4 Robin Lane, Royston, Barnsley.
Proposed Erection of Detached Bungalow.

Existing Site Layout Plan.
Plan Scales 1:1250 & 1:500

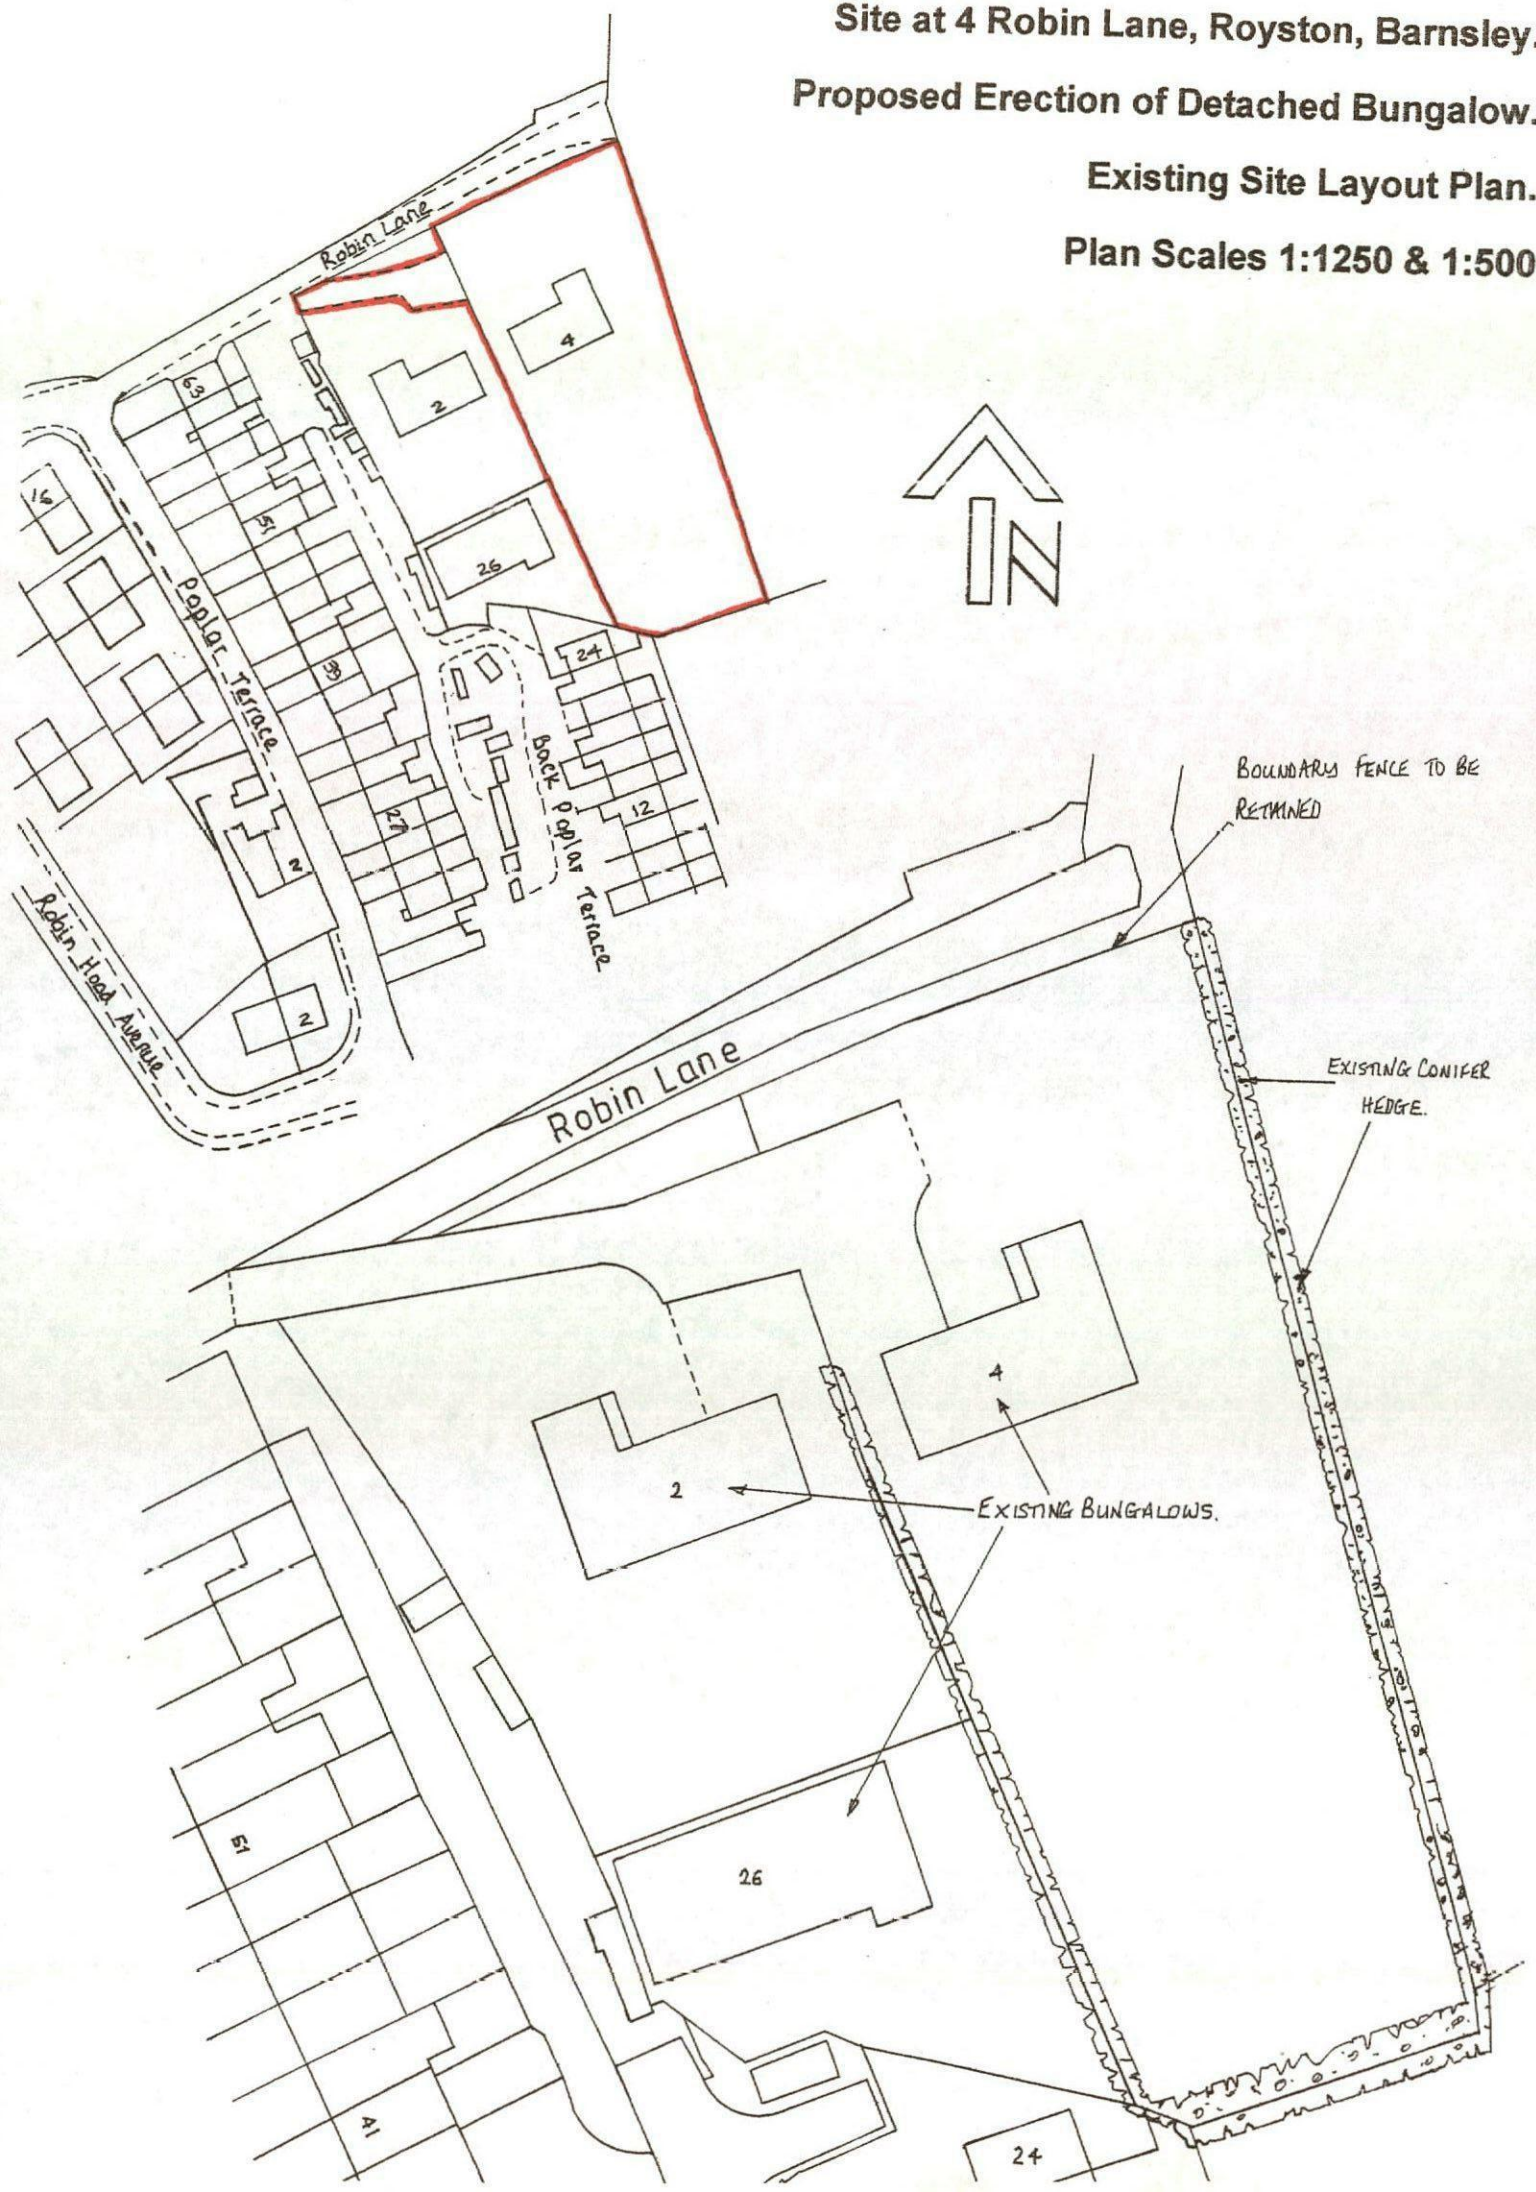



Site at 4 Robin Lane, Royston, Barnsley.

Proposed Erection of Detached Bungalow.

Proposed Site Layout Plan.

Plan Scales 1:1250 & 1:500

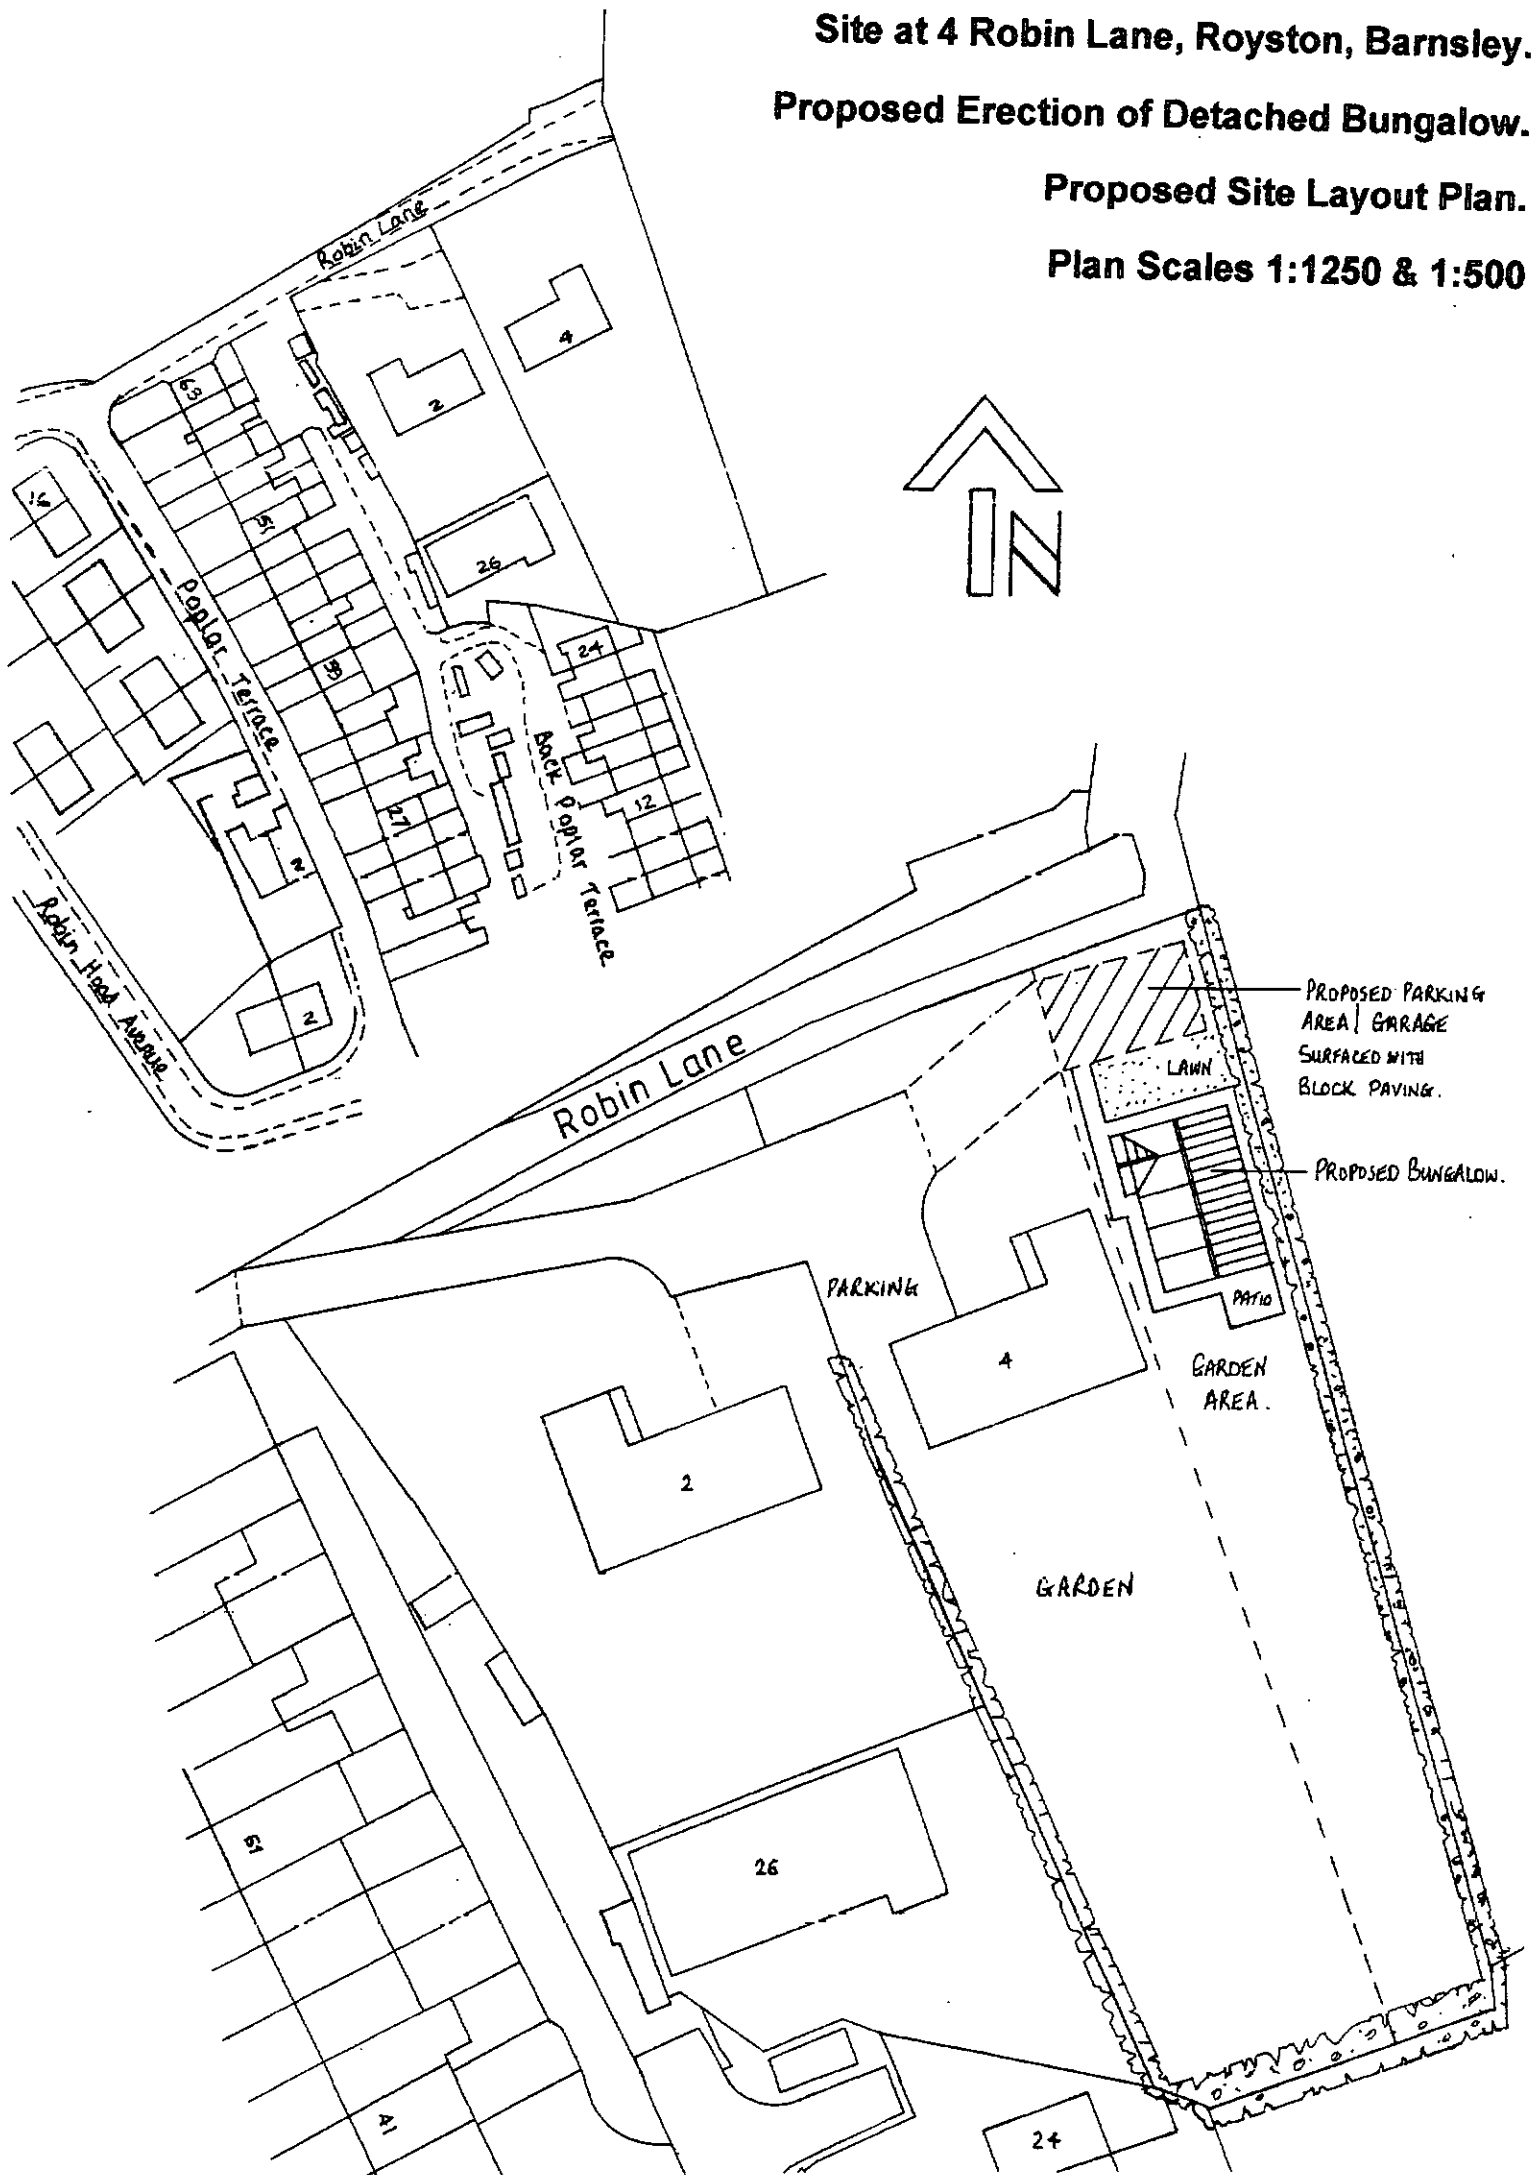


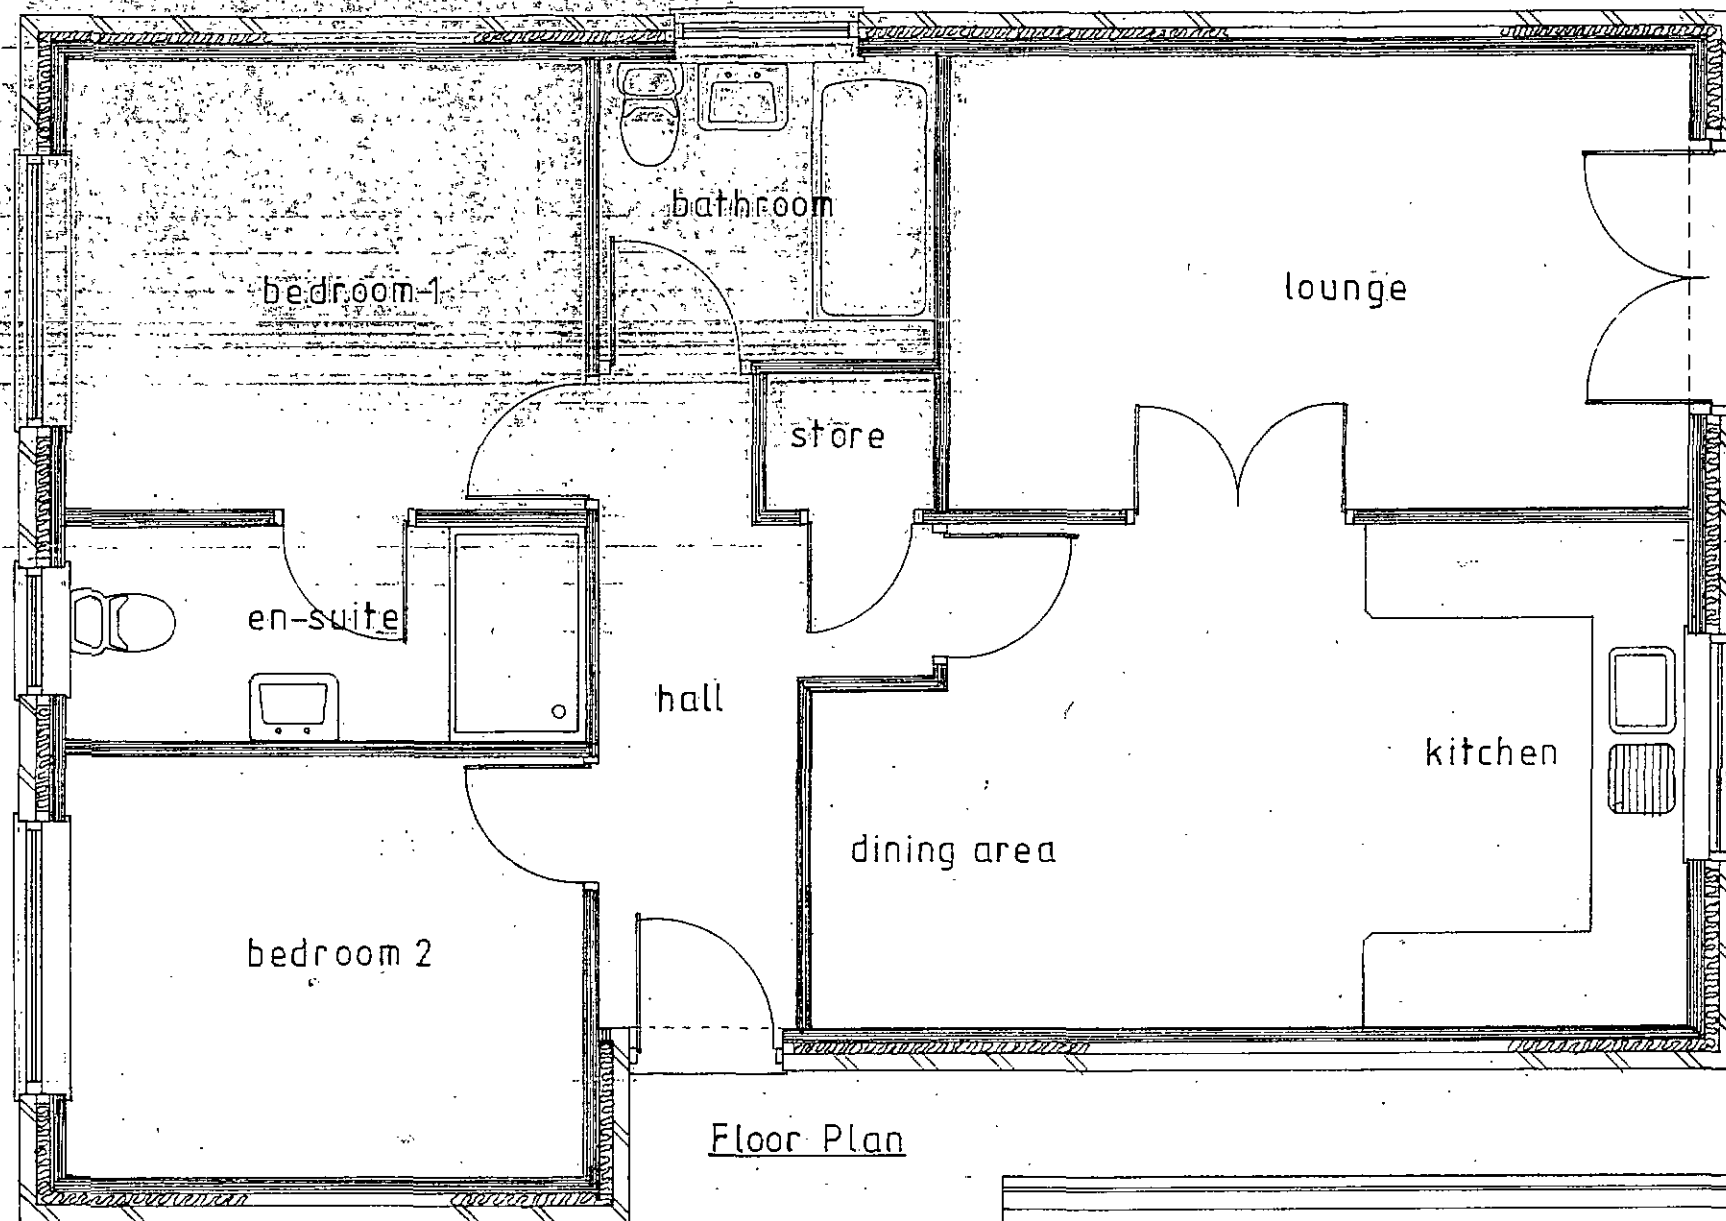


Floor Plan




Front View

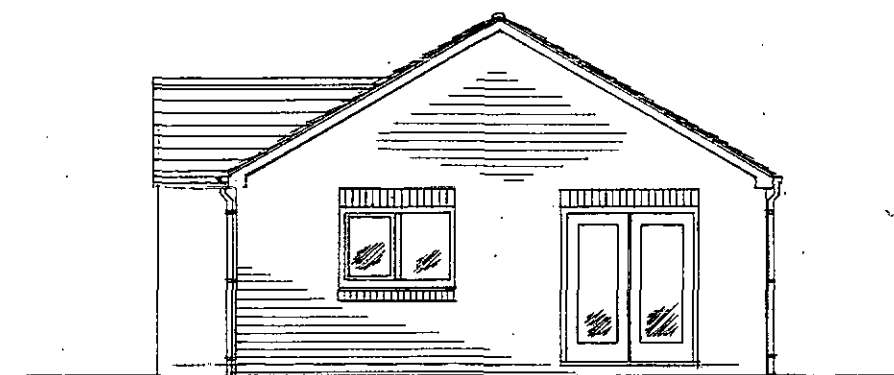

Rear View

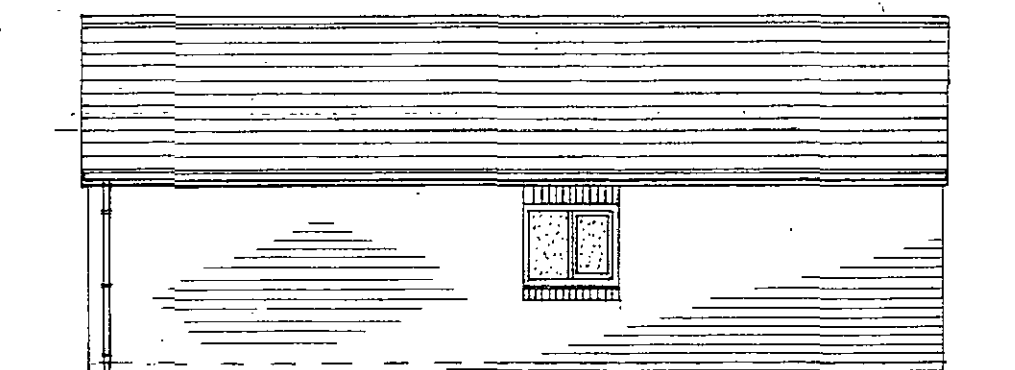

Side View

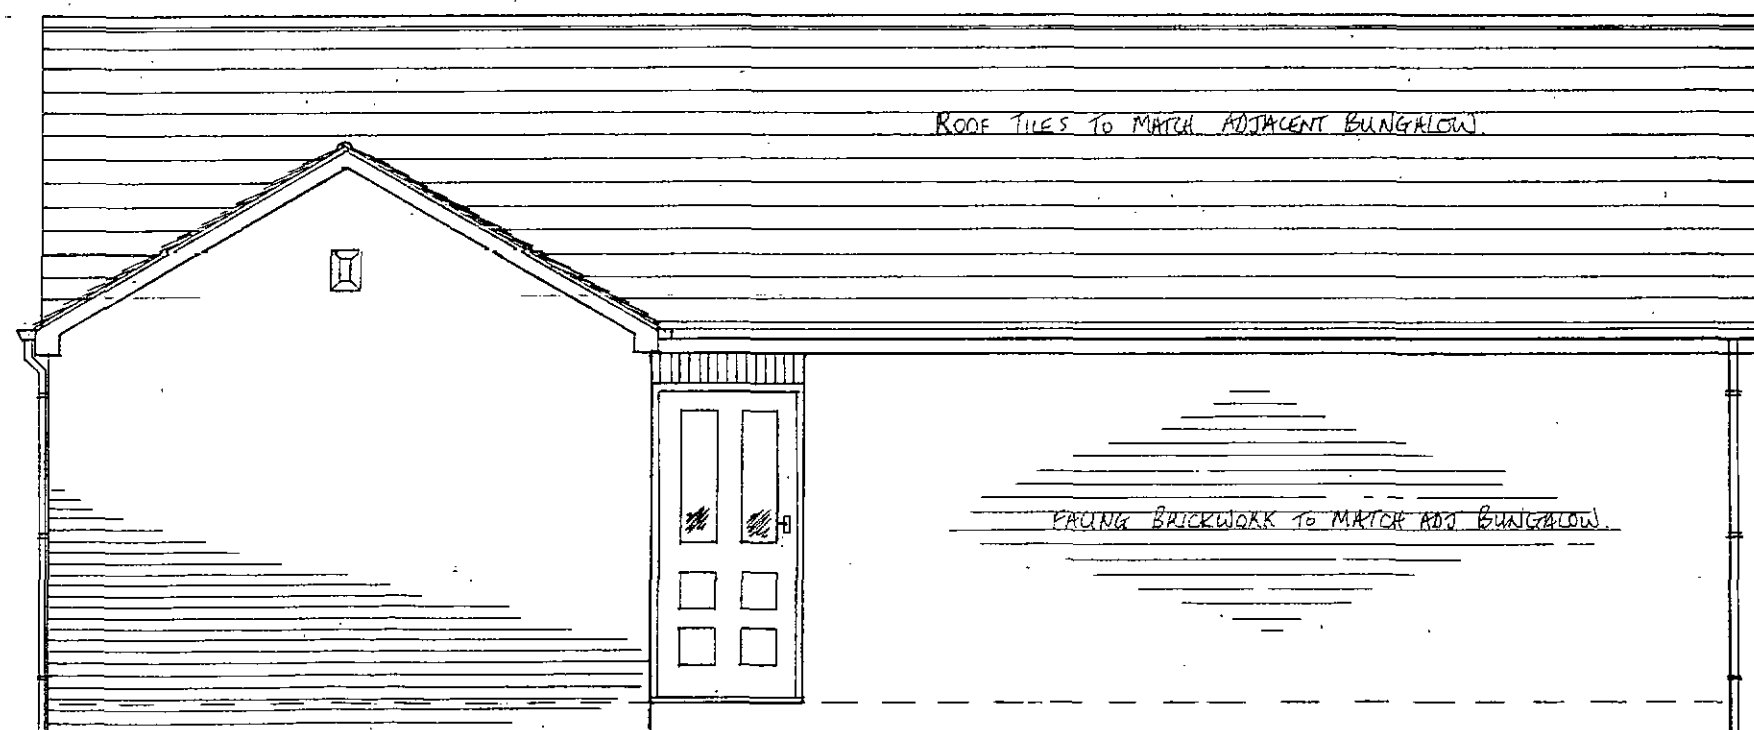

Side View

SITE AT 4, ROBIN LANE, ROYSTON
 PROPOSED BUNGALOW - June 2016
 Plan Scale 1:50 & 1:100