


APPENDIX A
PLANS & DRAWINGS

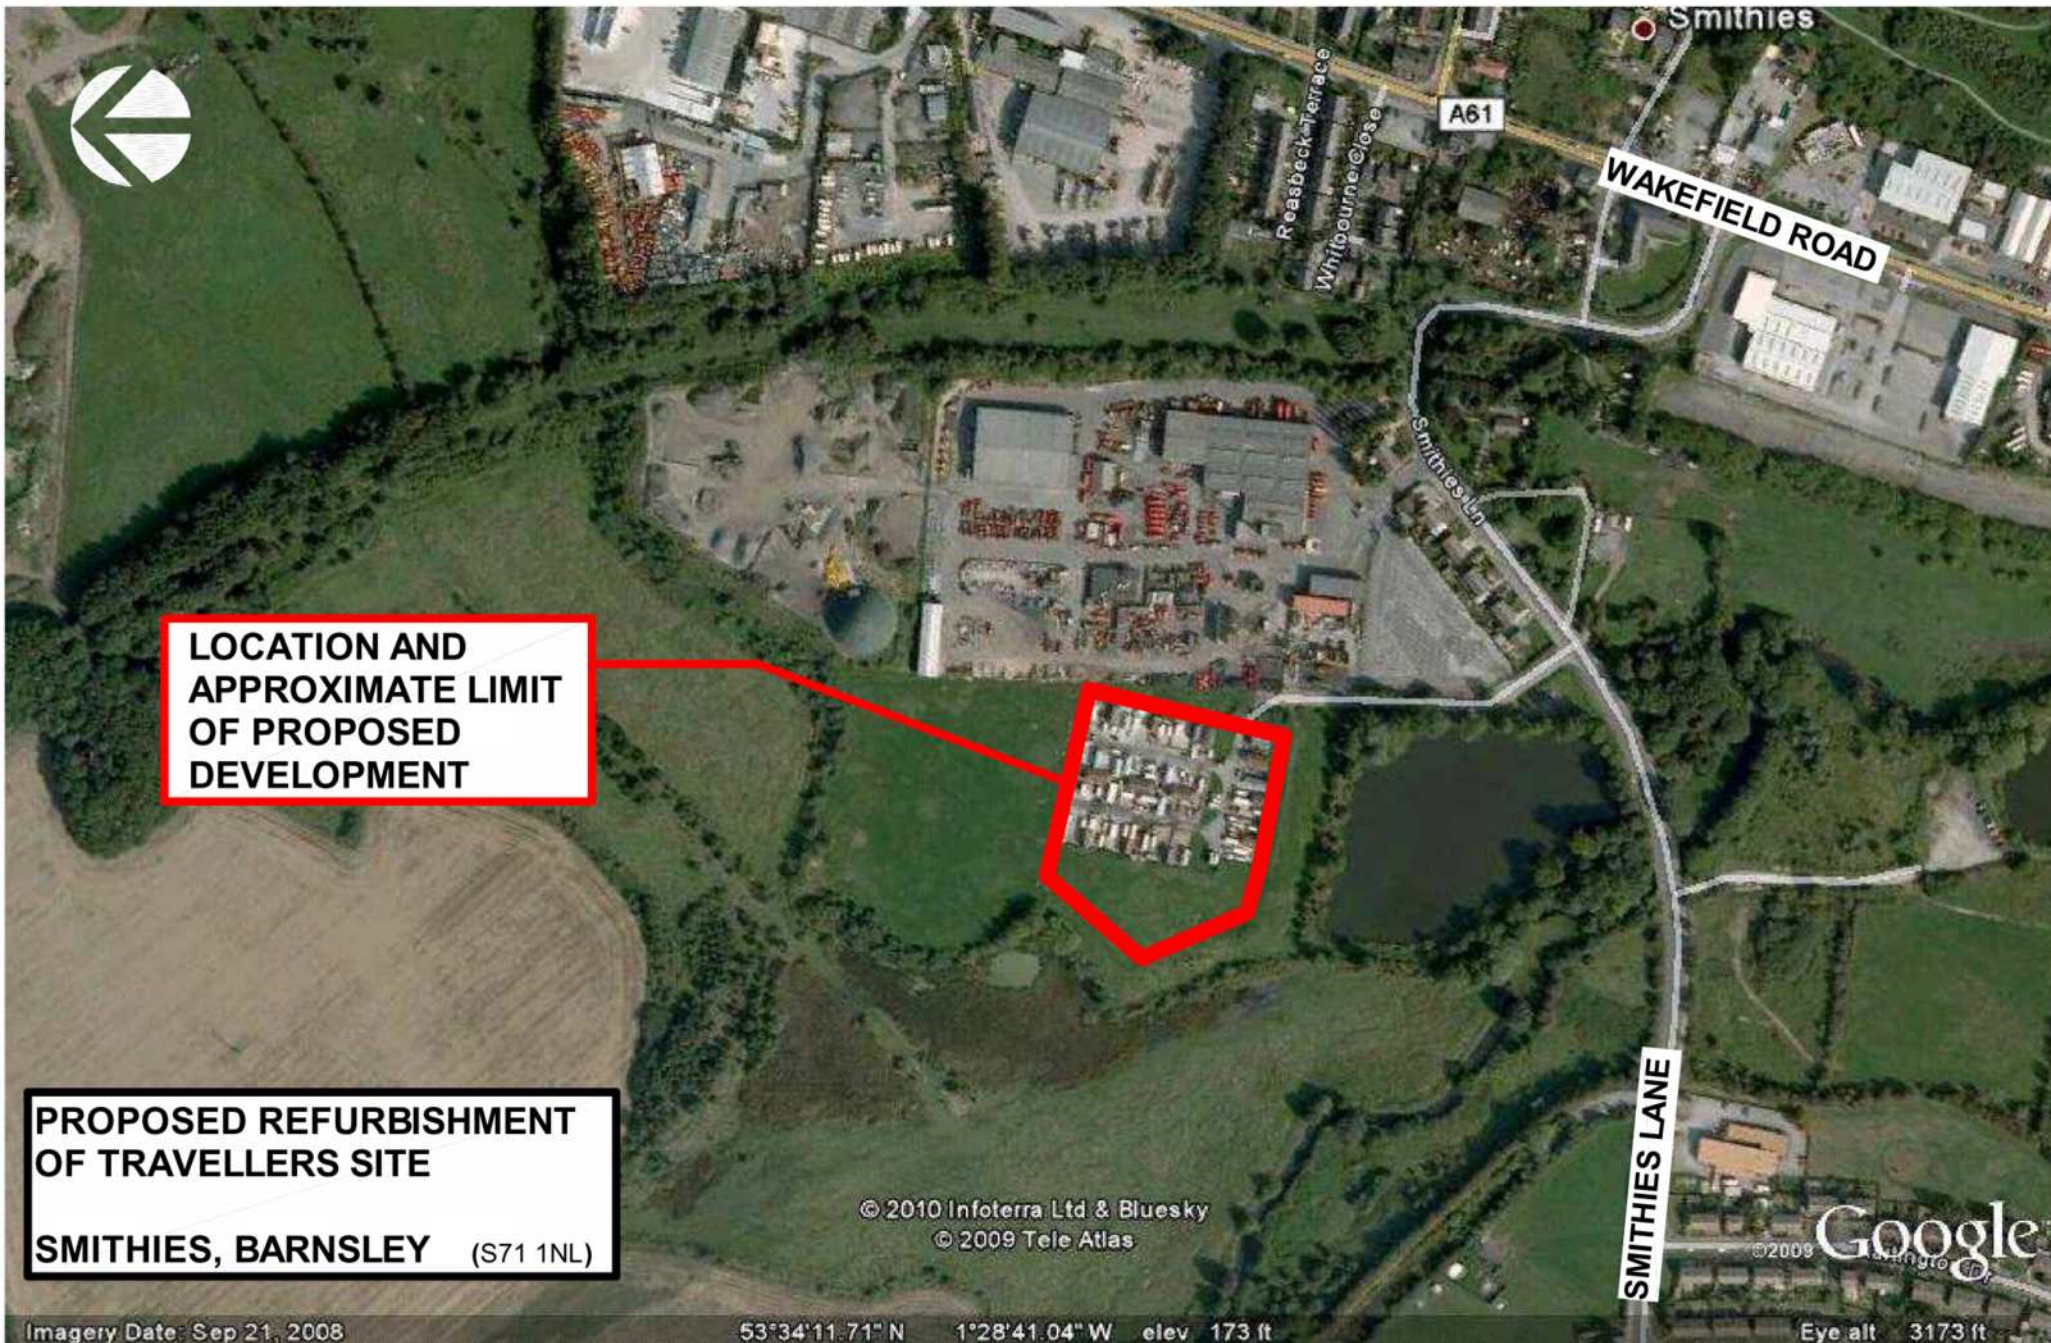

LOCATION AND
APPROXIMATE LIMIT
OF PROPOSED
DEVELOPMENT

PROPOSED REFURBISHMENT
OF TRAVELLERS SITE
SMITHIES, BARNSLEY (S71 1NL)

© 2010 Infoterra Ltd & Bluesky
© 2009 Tele Atlas

Google
©2008

Existing Site Layout

Total Site Area: 1.538 Ha

Impermeable Area: 0.718 Ha
(total 7,386 sq m less 198sq m grassed island)


PLAN A




KEY



IMPERMEABLE SURFACE

 

PERMEABLE GROUND

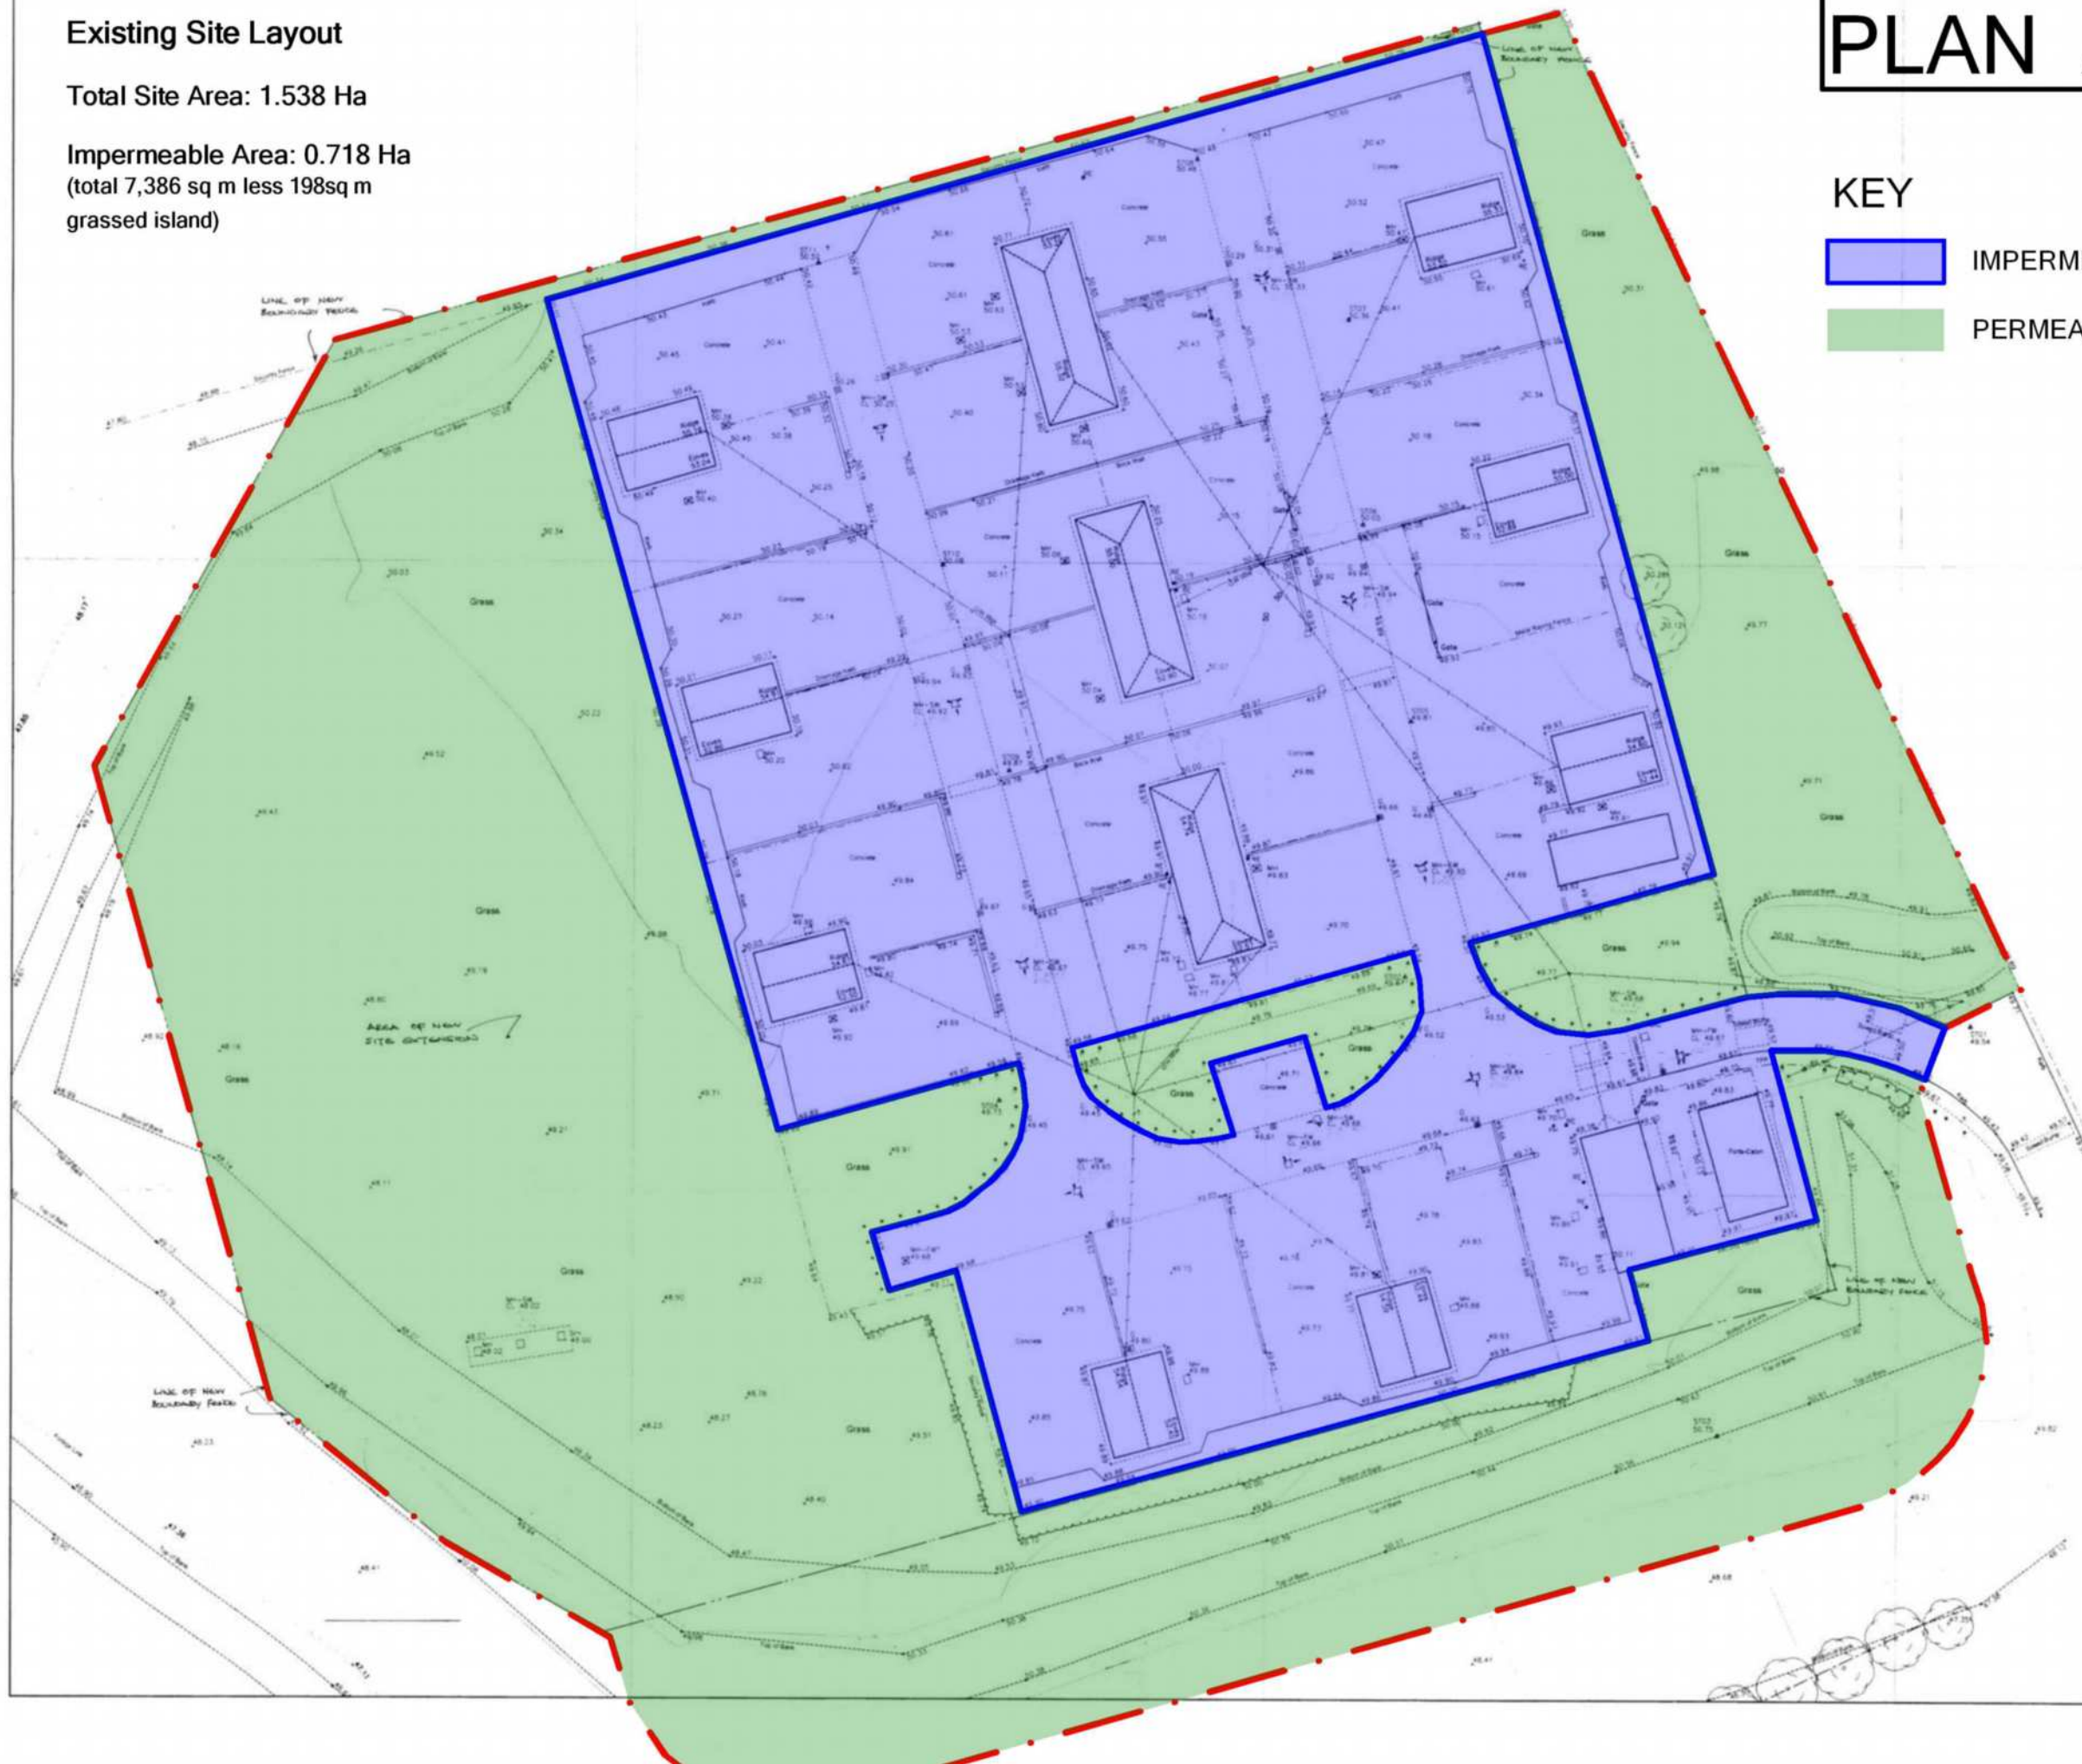

Revision	Description	By	Date
----------	-------------	----	------

Surv.	Drawn	Date	Chkd	Date	App'd	Date
GH/KH	GH	27/02/09	SH	27/02/09		

This drawing is the property of H&H Surveys. Copyright is reserved by them and the drawing is issued on the condition that it is not copied either wholly or in part without consent in writing of H&H Surveys. Figures dimensions to take preference over those scaled. All dimensions to be checked on site before commencement of any work or shop drawings. This drawing is to be read in conjunction with the specification when existing and all other consultative drawings.

Client:
B.M.B.C

Title: **SITE PLAN**
Site: **Travellers Site Smithies Barnsley**

H&H SURVEYS LTD
41 Brampton Crescent
Wombwell
Barnsley
Yorkshire S73 0SZ
Tel: 01226 734099 Fax: 01226 734102
Email: stephen@hhsurveys.co.uk

THIS IS A CAD DRAWING - DO NOT ALTER

Dwg No: **BC/416/SP**

Sheet No:

SCALE **1/250** REV: