




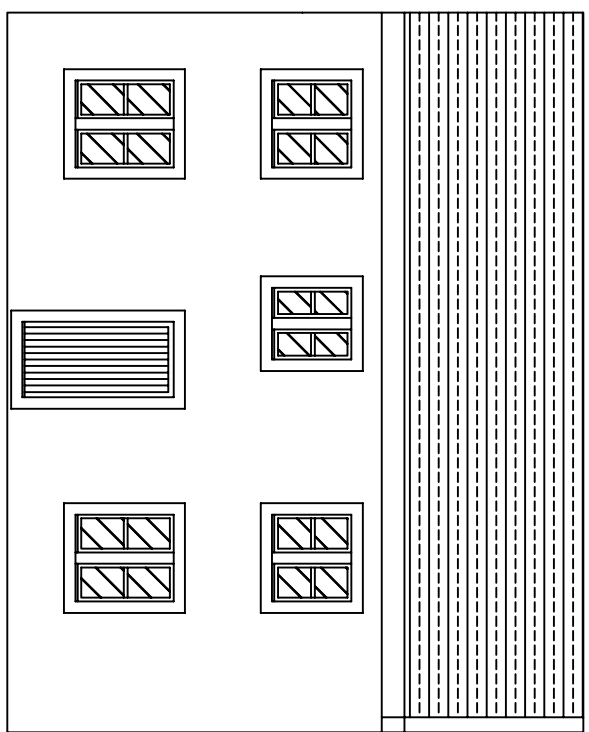


Existing Front Elevation

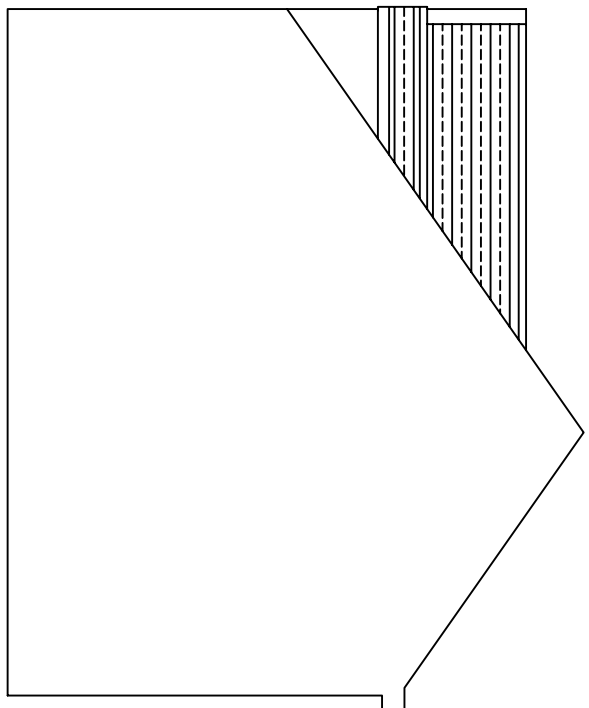


Existing Side Elevation

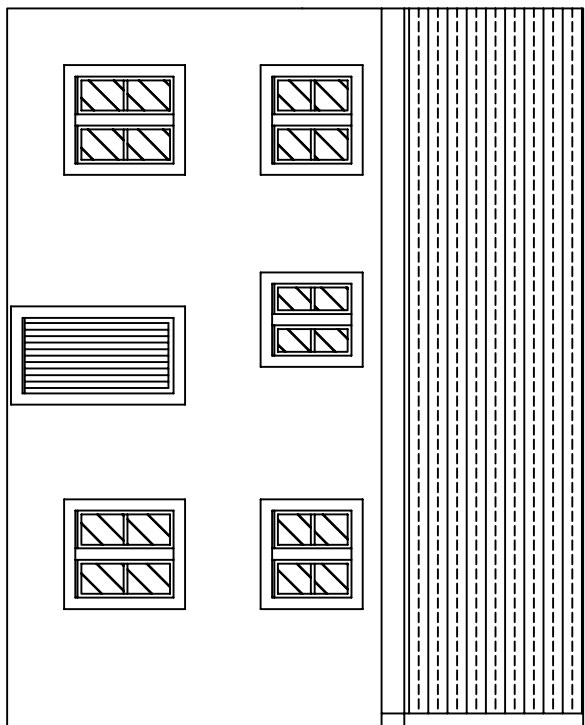


Proposed Front Elevation

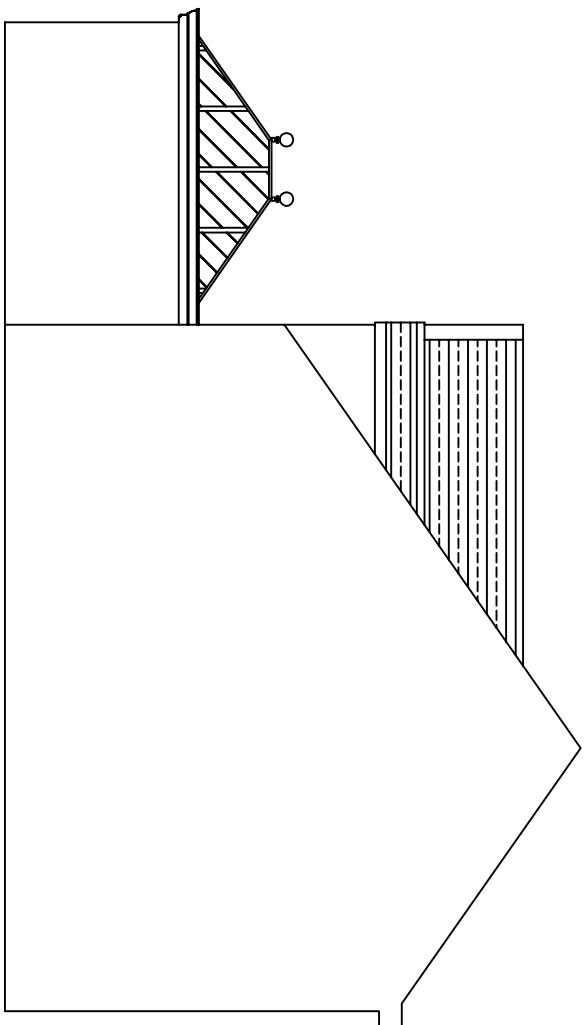


Proposed Side Elevation

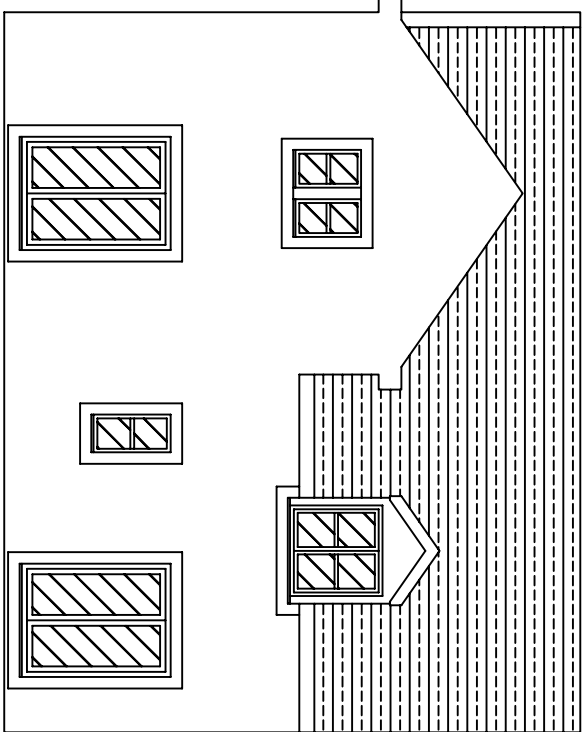


Existing Rear Elevation

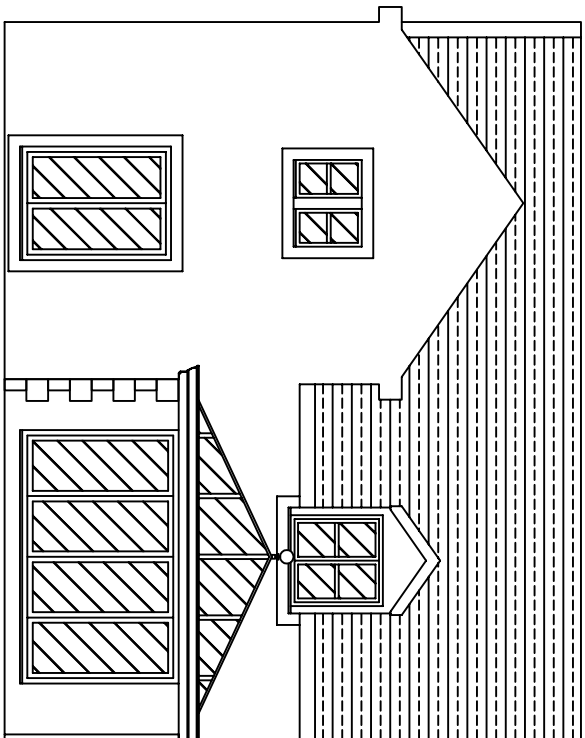


Proposed Rear Elevation

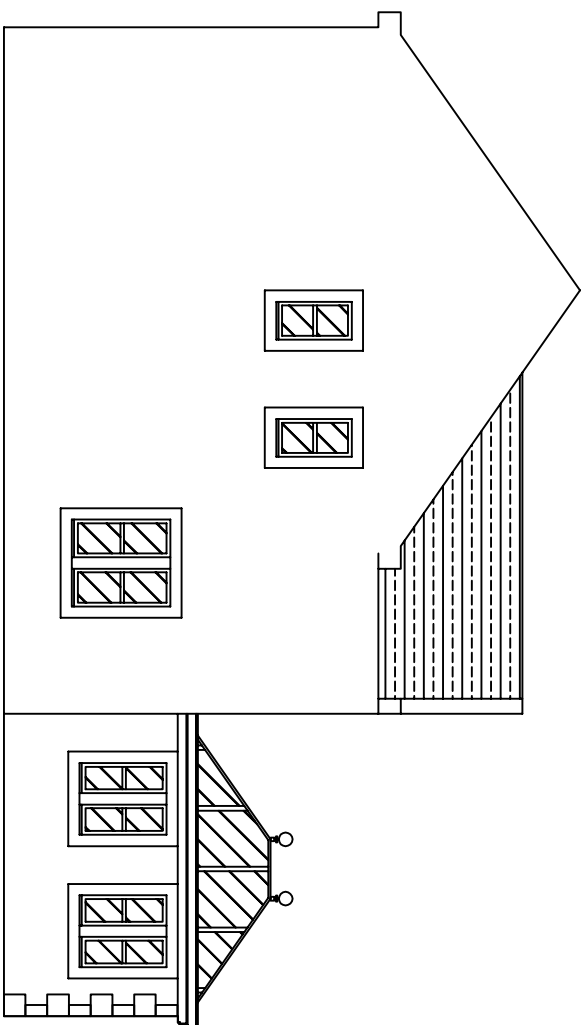


Proposed Side Elevation

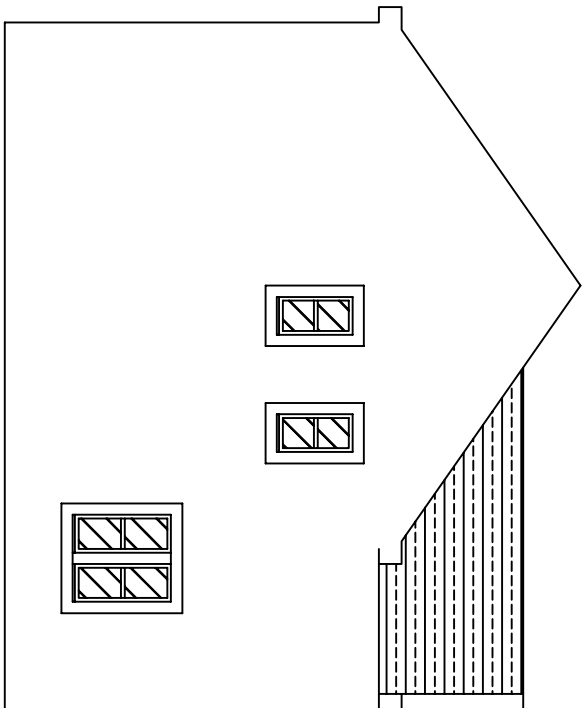


Existing Side Elevation

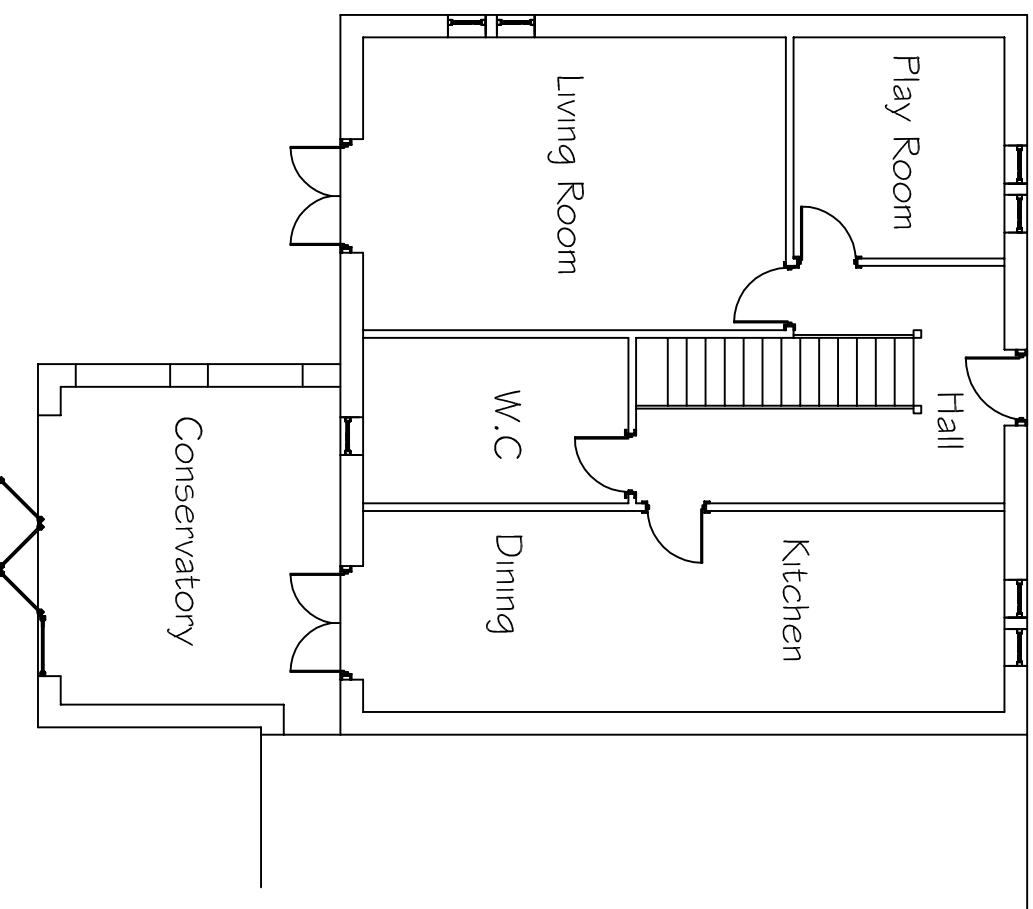


Proposed Ground Floor Plan

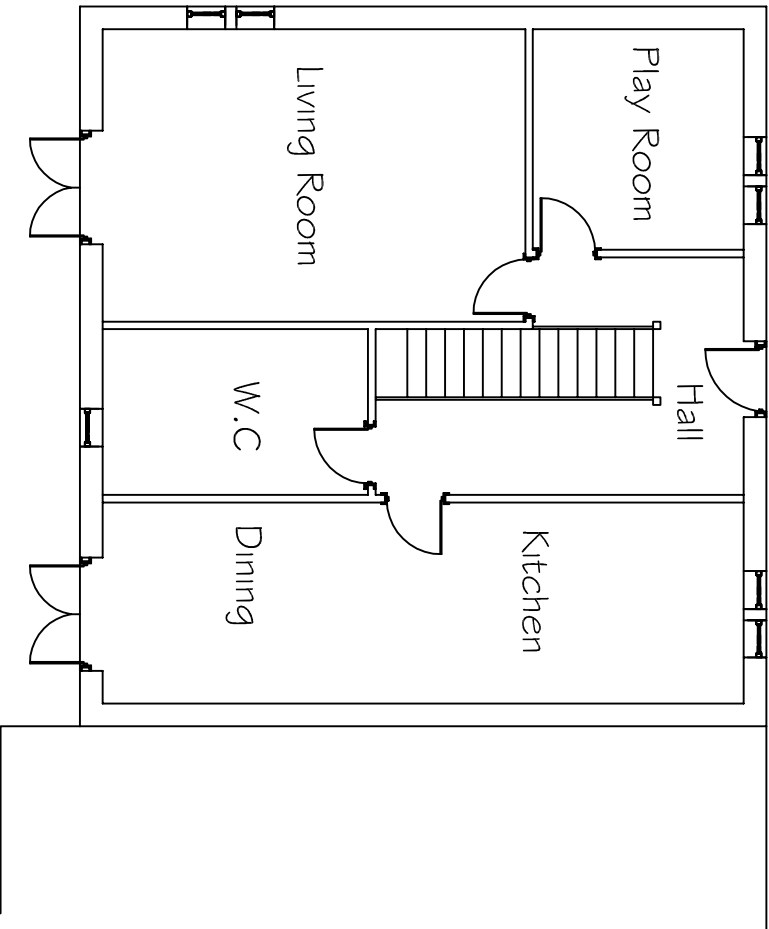

Existing Ground Floor Plan

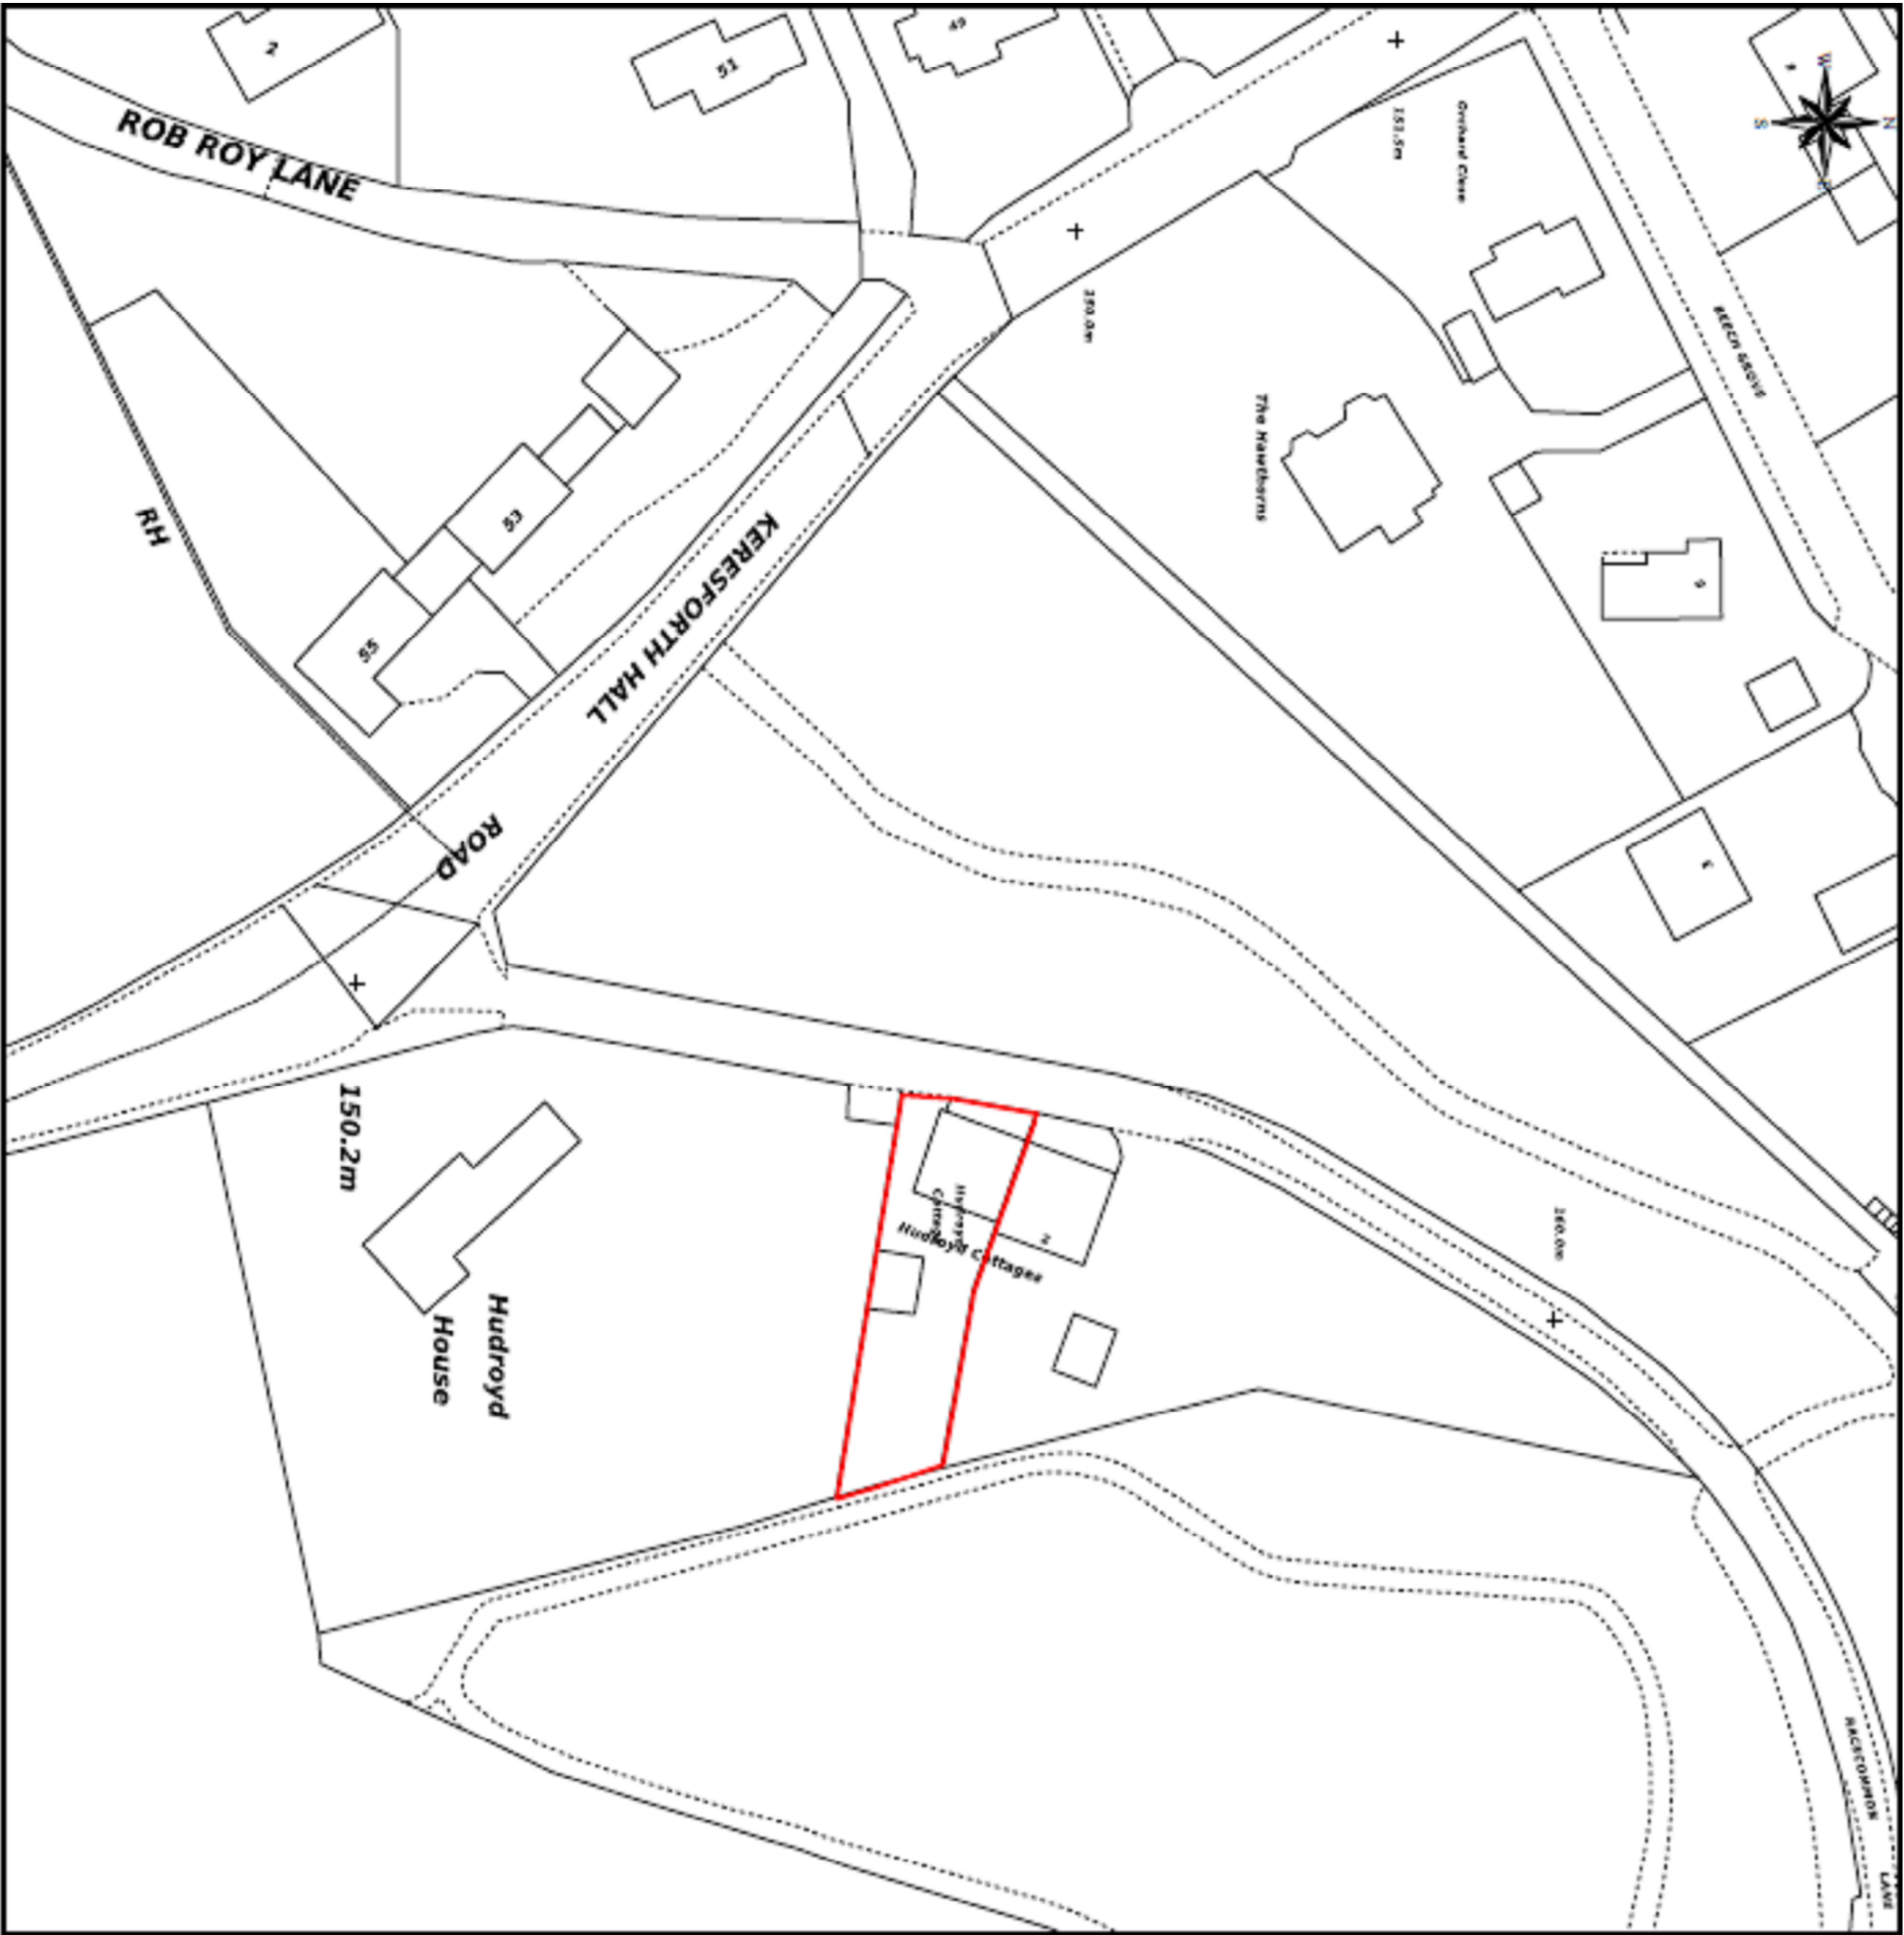


Site Plan Scale 1:500

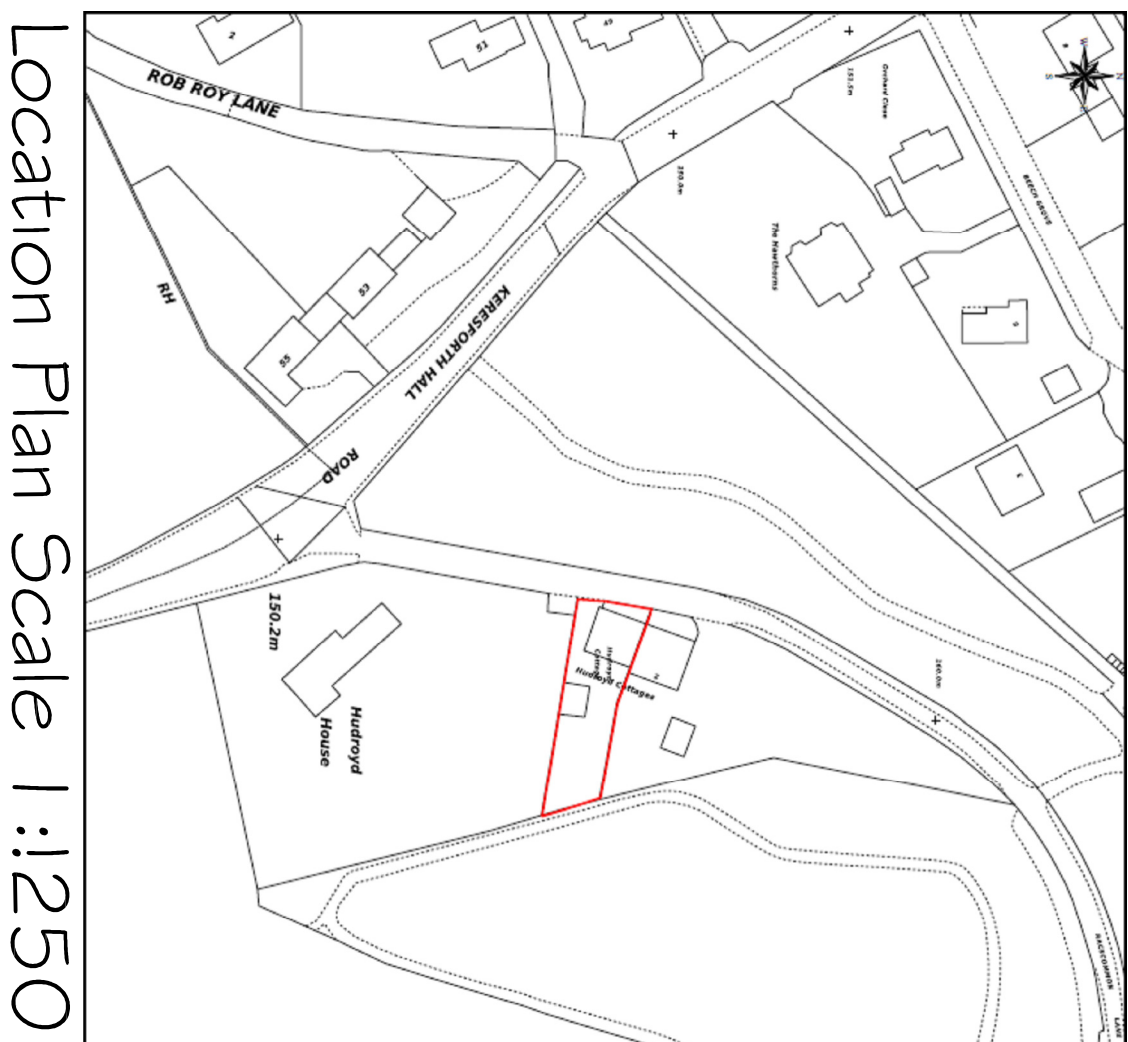

Location Plan Scale 1:1250

Notes

Proposed conservatory to rear of property to be built from stone to match existing house walls. 4800mm wide x 4000mm projection from the property. High performance solar control glass in the roof. Stonework cills and mullions around new windows to match property.

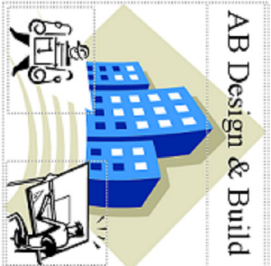

AB Design & Build

Thurniscoe

Rotherham

S63 0LE

Tel: 07966 488928

email:info@abdesignandbuild.co.uk

66 Low Grange Road

Thurniscoe

Rotherham

S63 0LE

Tel: 07966 488928

email:info@abdesignandbuild.co.uk

Project
Proposed conservatory
for:-

Miss Elliott
1 Hudroyd Cottages
Racecommon Lane
Barnsley
S70 6NN

Drawing

Existing and proposed Plan,
elevations, location plan and
site plan.

Drawn By	Date
Stuart Allen	20-4-14

Scale @A1 size
Plan & Elevations 1:100

Drawing Number
AB/PA2014/Elliott/O1