

copyright
this drawing and the design depicted thereon are the copy right
of Richard Lawton - Architect

all drawings and dimensions to be checked and any
discrepancies to be noted and reported to the client
immediately. It is the responsibility of the client to
ensure that all work is carried out in accordance with
the Building Regulations and the requirements of the Local Authority

Architect


REVISIONS

REF.	DESCRIPTION	BY	CHK	DATE




RICHARD LAWTON - ARCHITECT
3, KENSINGTON ROAD
BARNSLAY, SOUTH YORKSHIRE
S75 8TX
tel: 07432 114 386
fax: 01226 204103
web: www.richardlawton-architect.co.uk
e-mail: richard@richardlawton-architect.co.uk


CLIENT MR A DARLOW			
PROJECT ROCHA COTTAGE MANCHESTER ROAD MILLHOUSE GREEN			
DRG. TITLE PROPOSED EXTENSION & ALTERATIONS			
SCALES 1:100		DATE 26.10.11	DRAWN RAL
DRG. No. 016/04		REV	CHKD

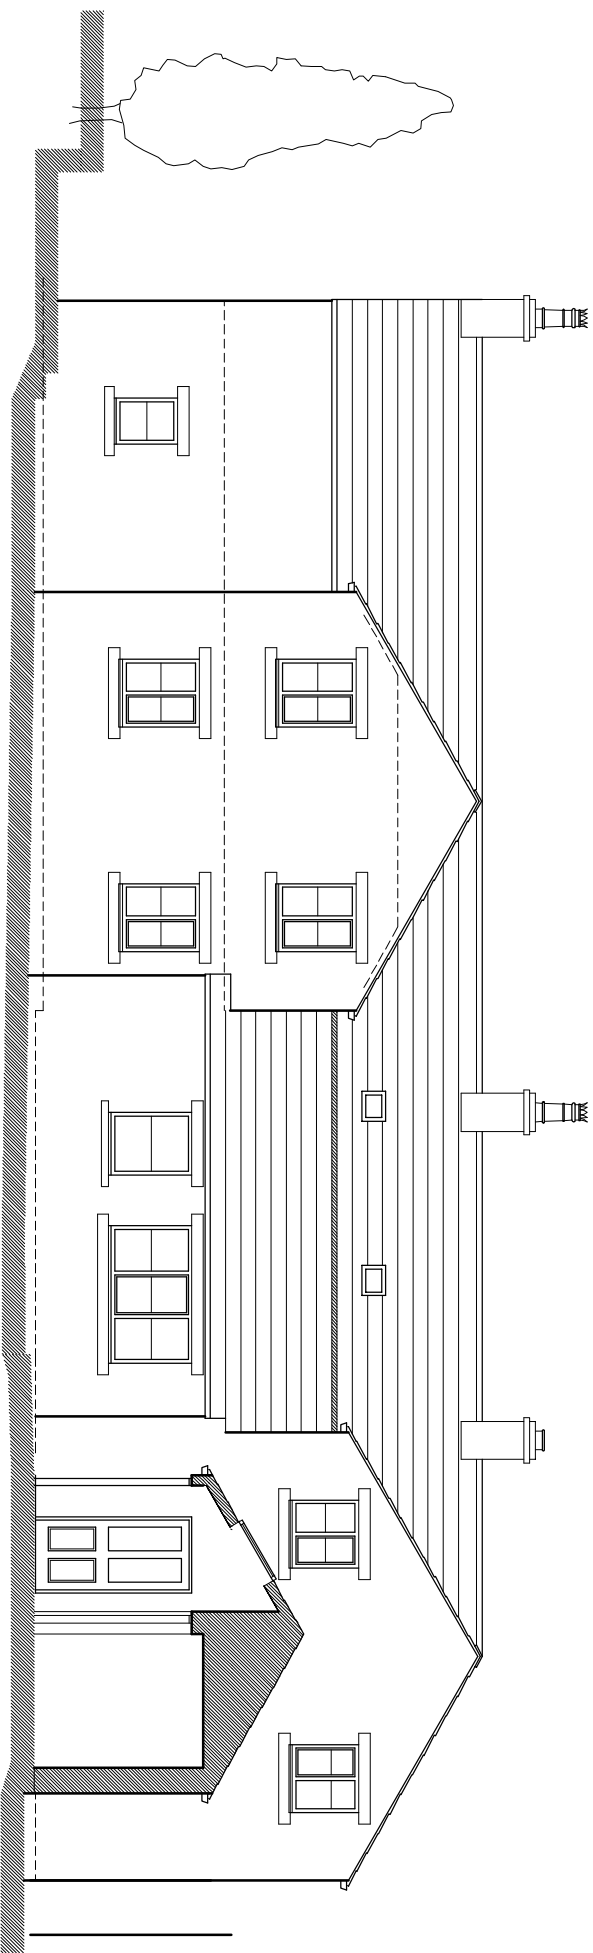


West Elevation

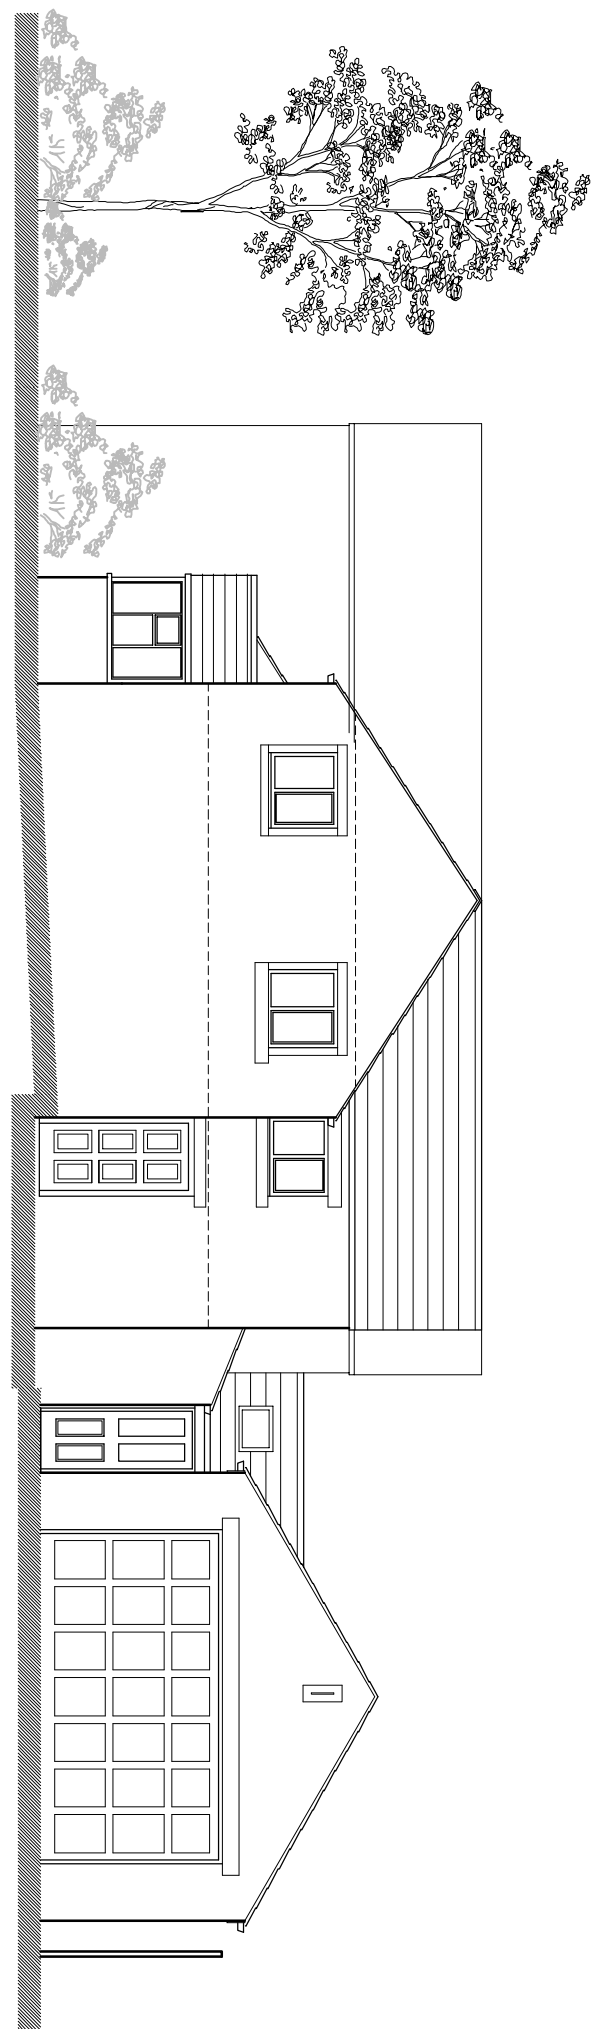

North Elevation

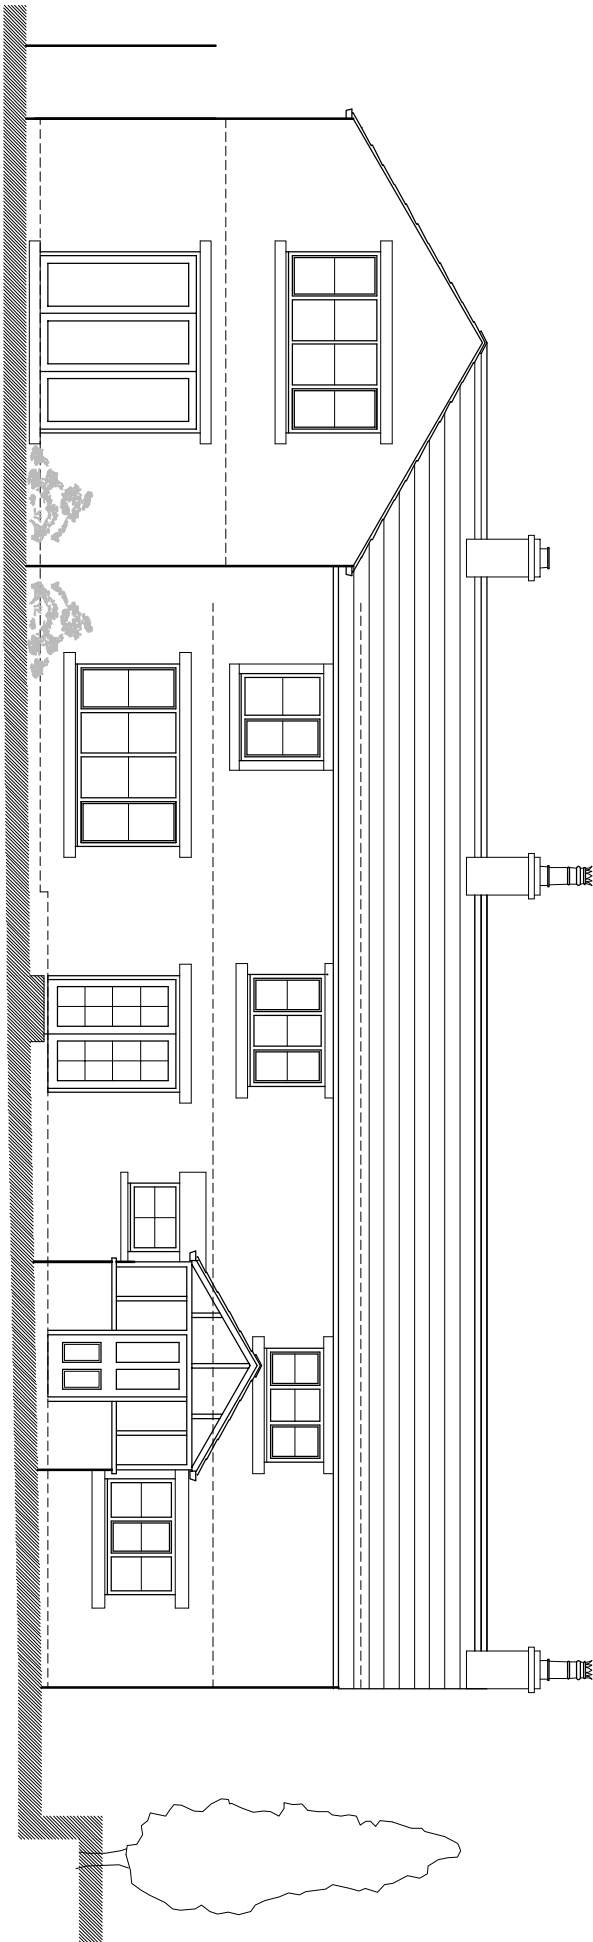


East Elevation

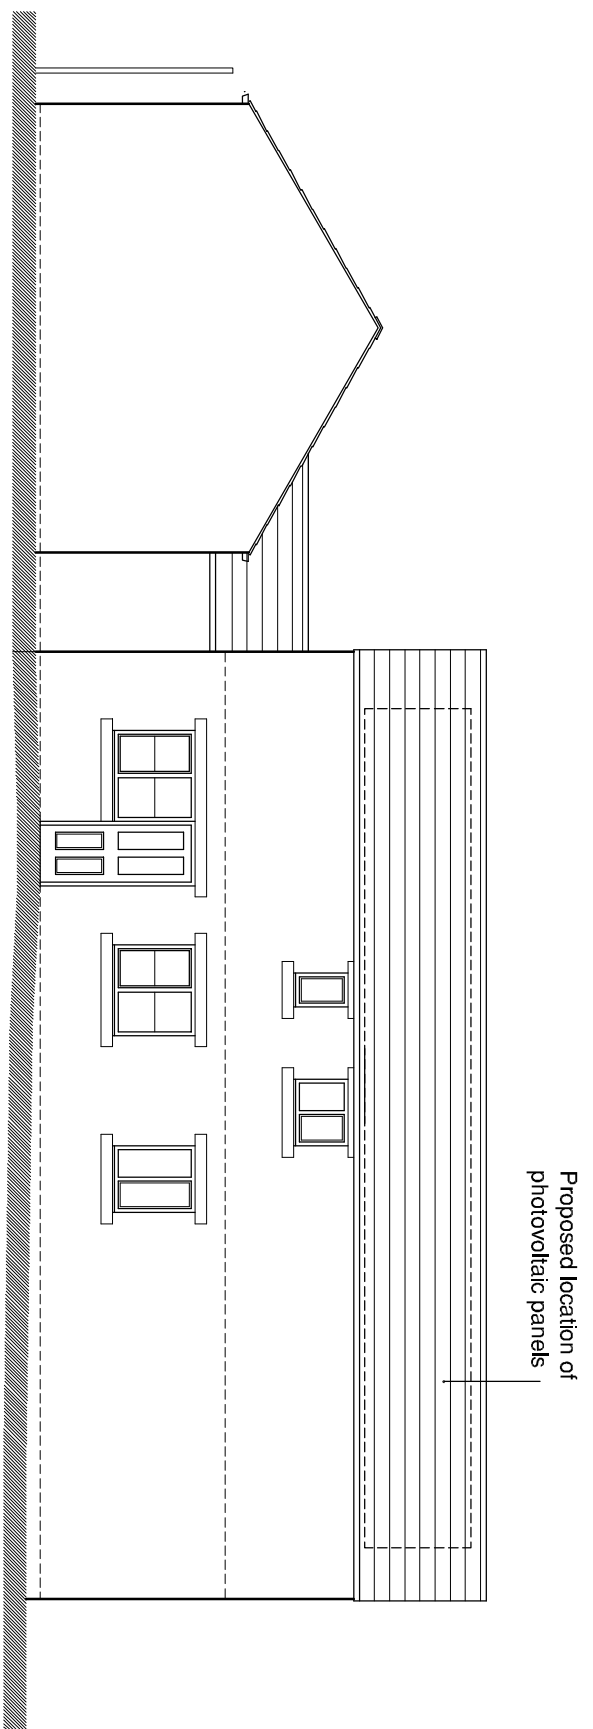


West Elevation



Block Plan - 1:500

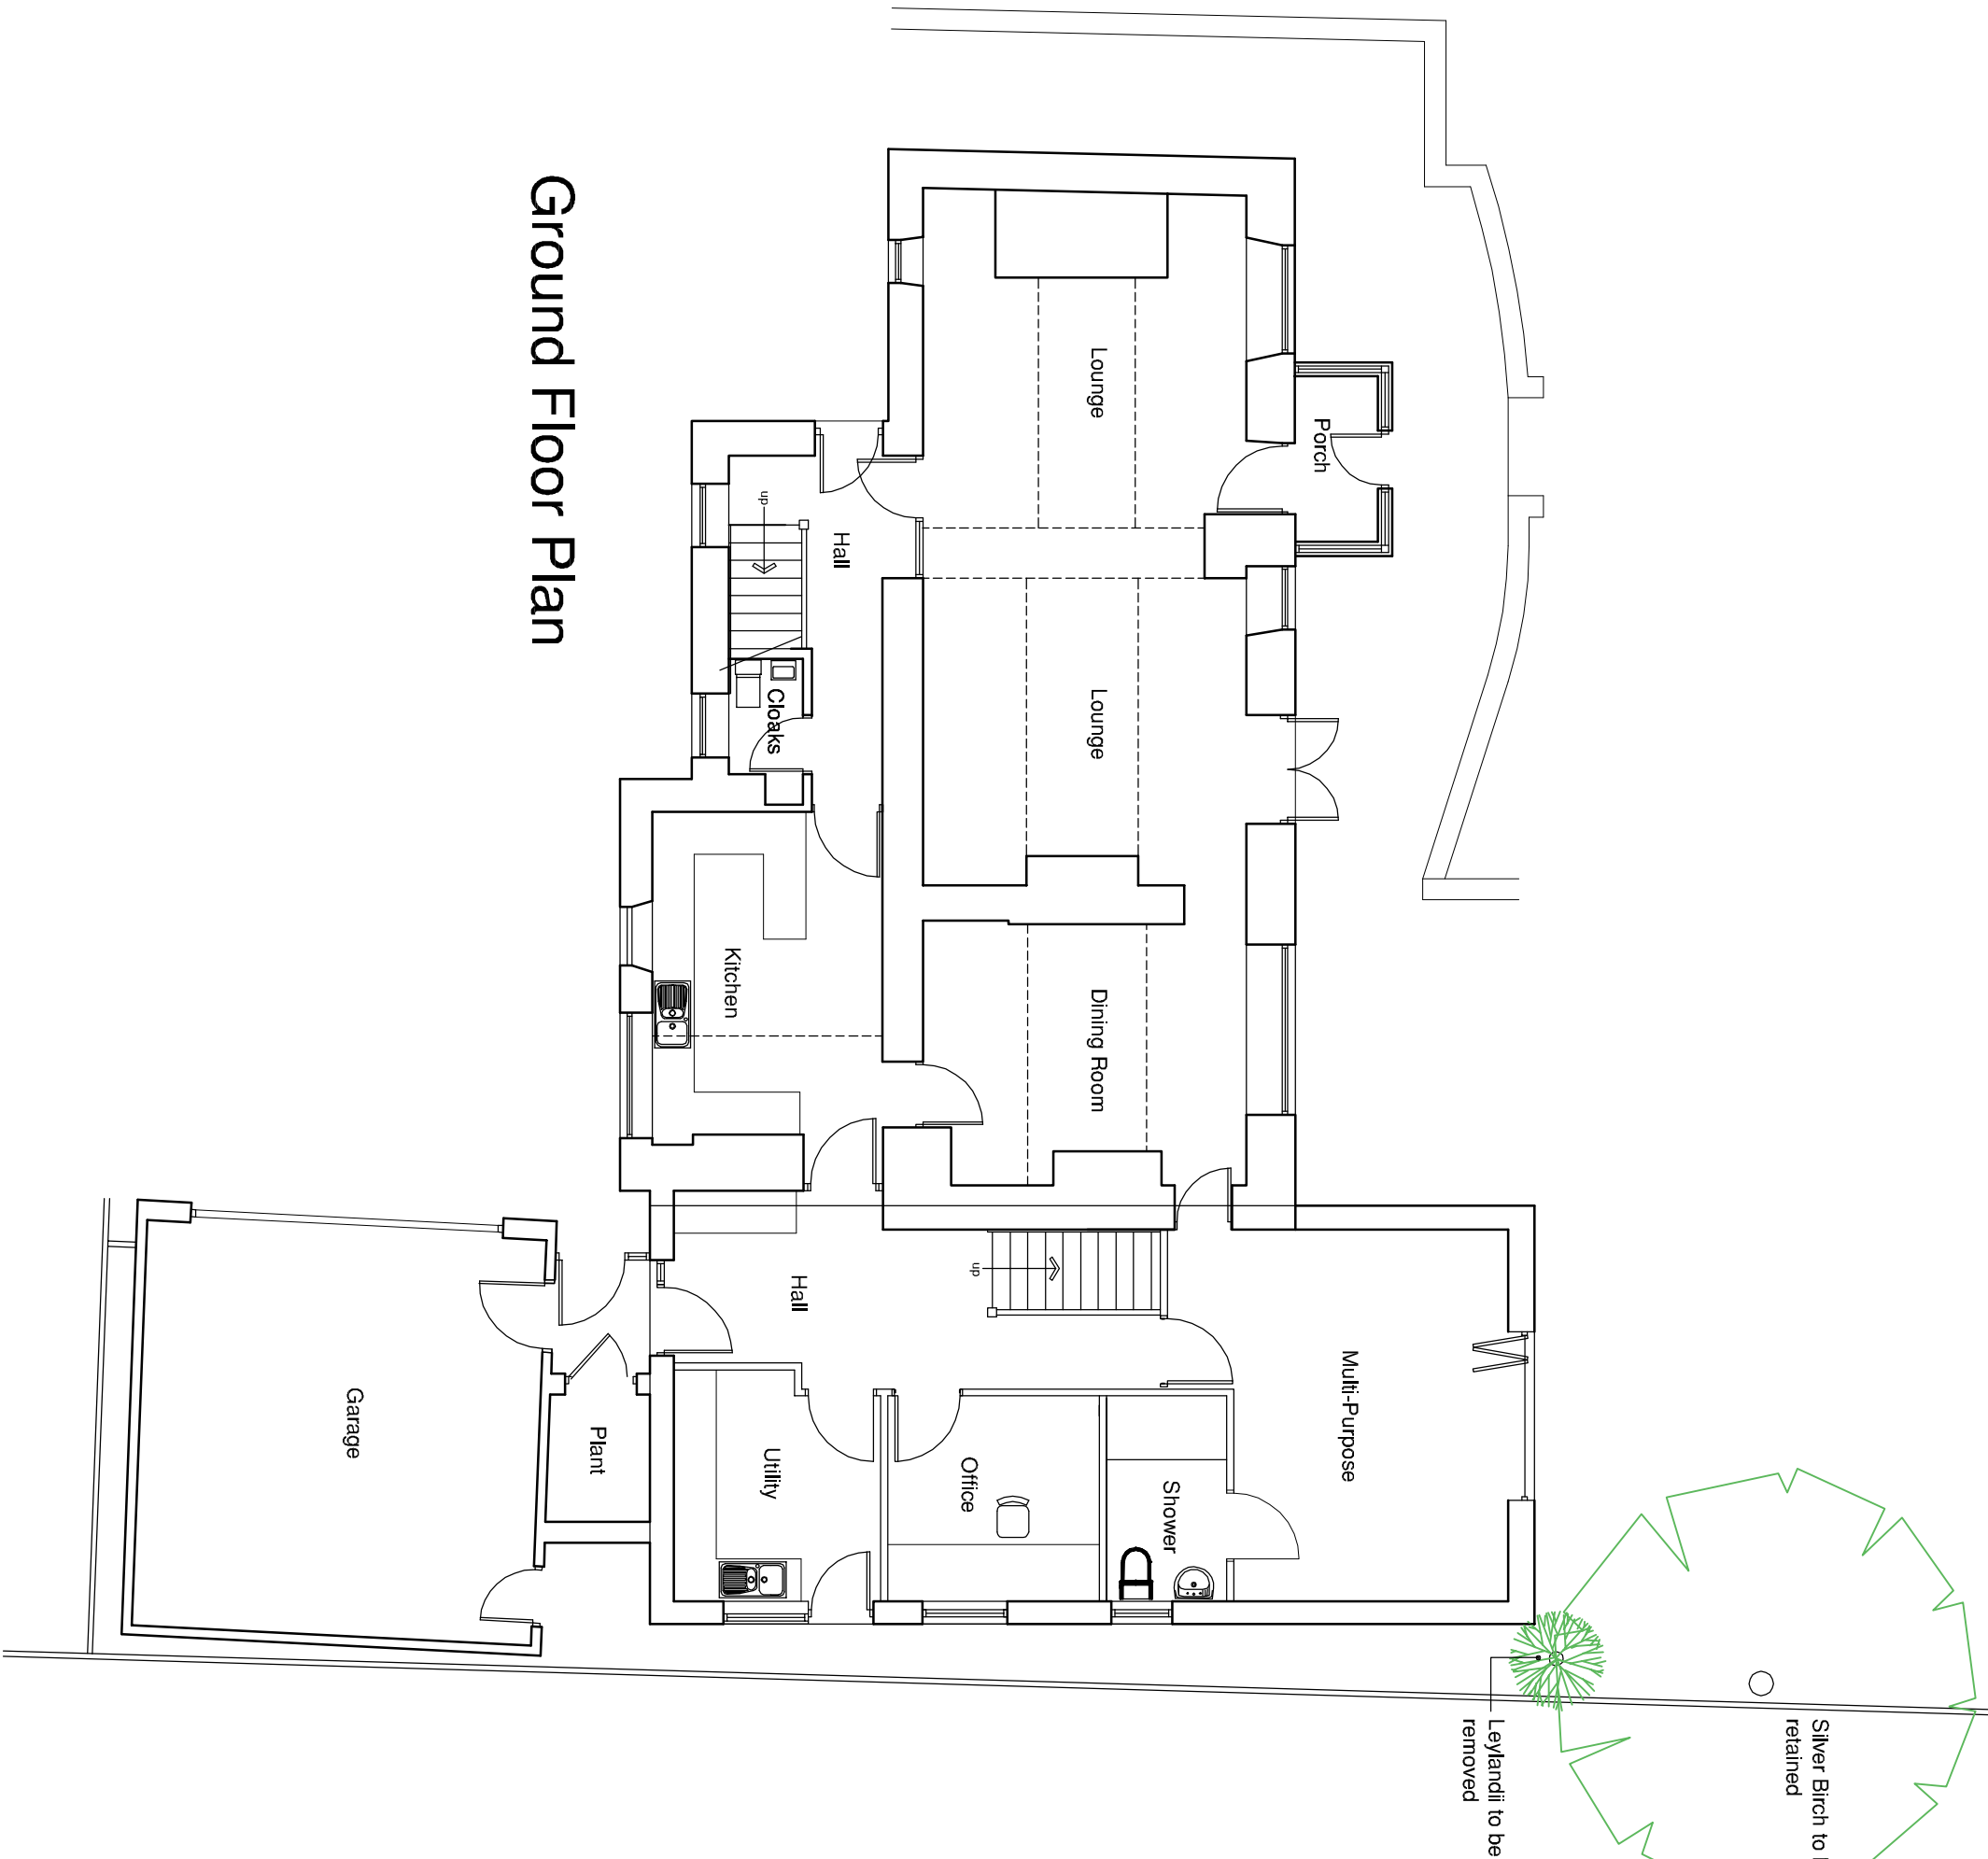

Ground Floor Plan

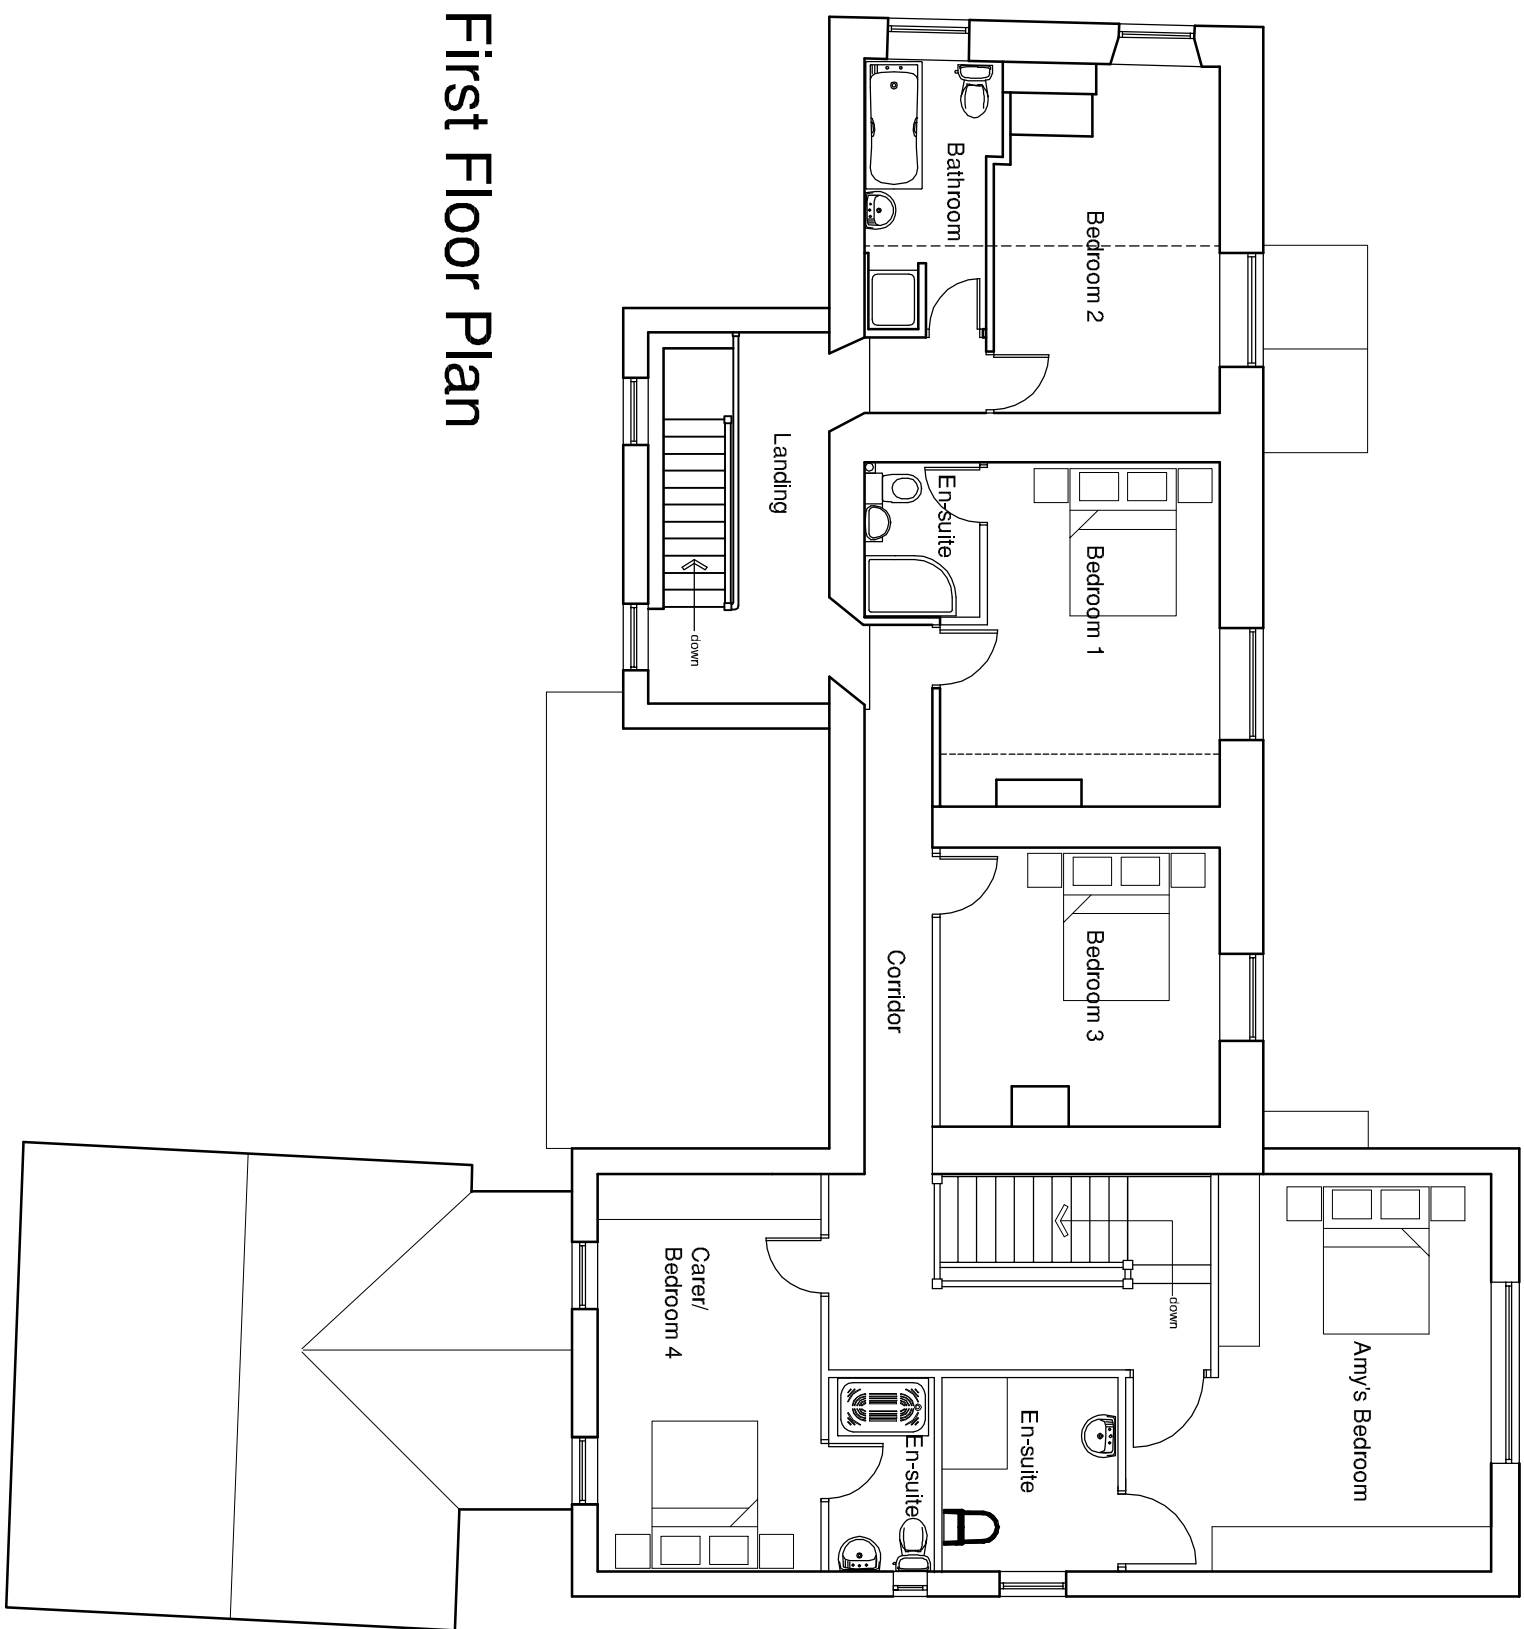

First Floor Plan