



FRONT ELEVATION






SIDE ELEVATION



REAR ELEVATION



SIDE ELEVATION

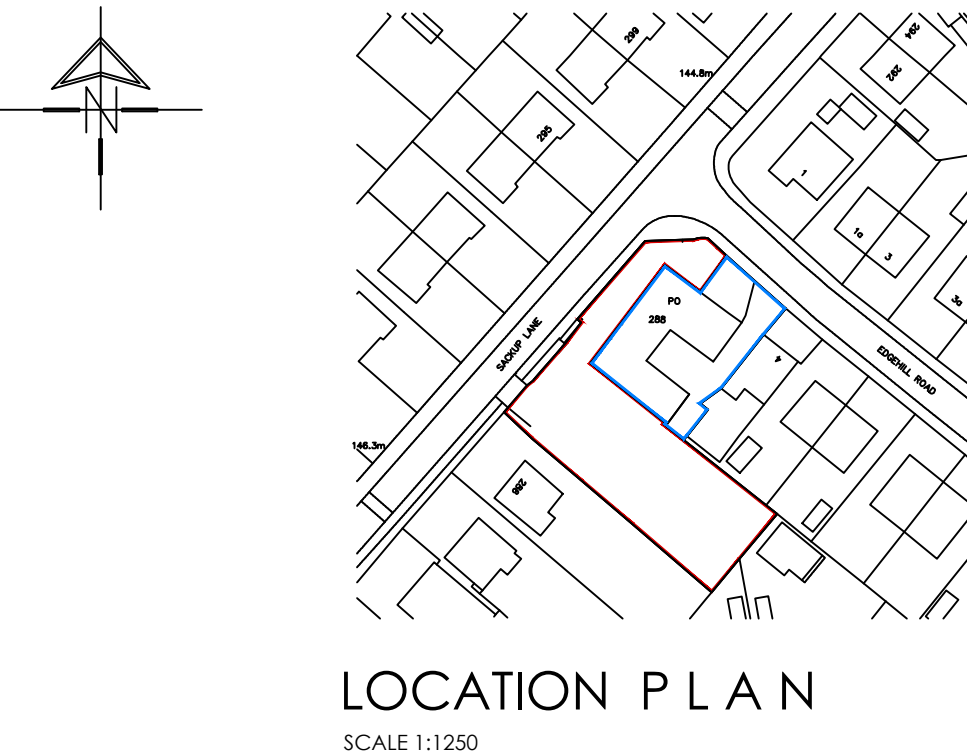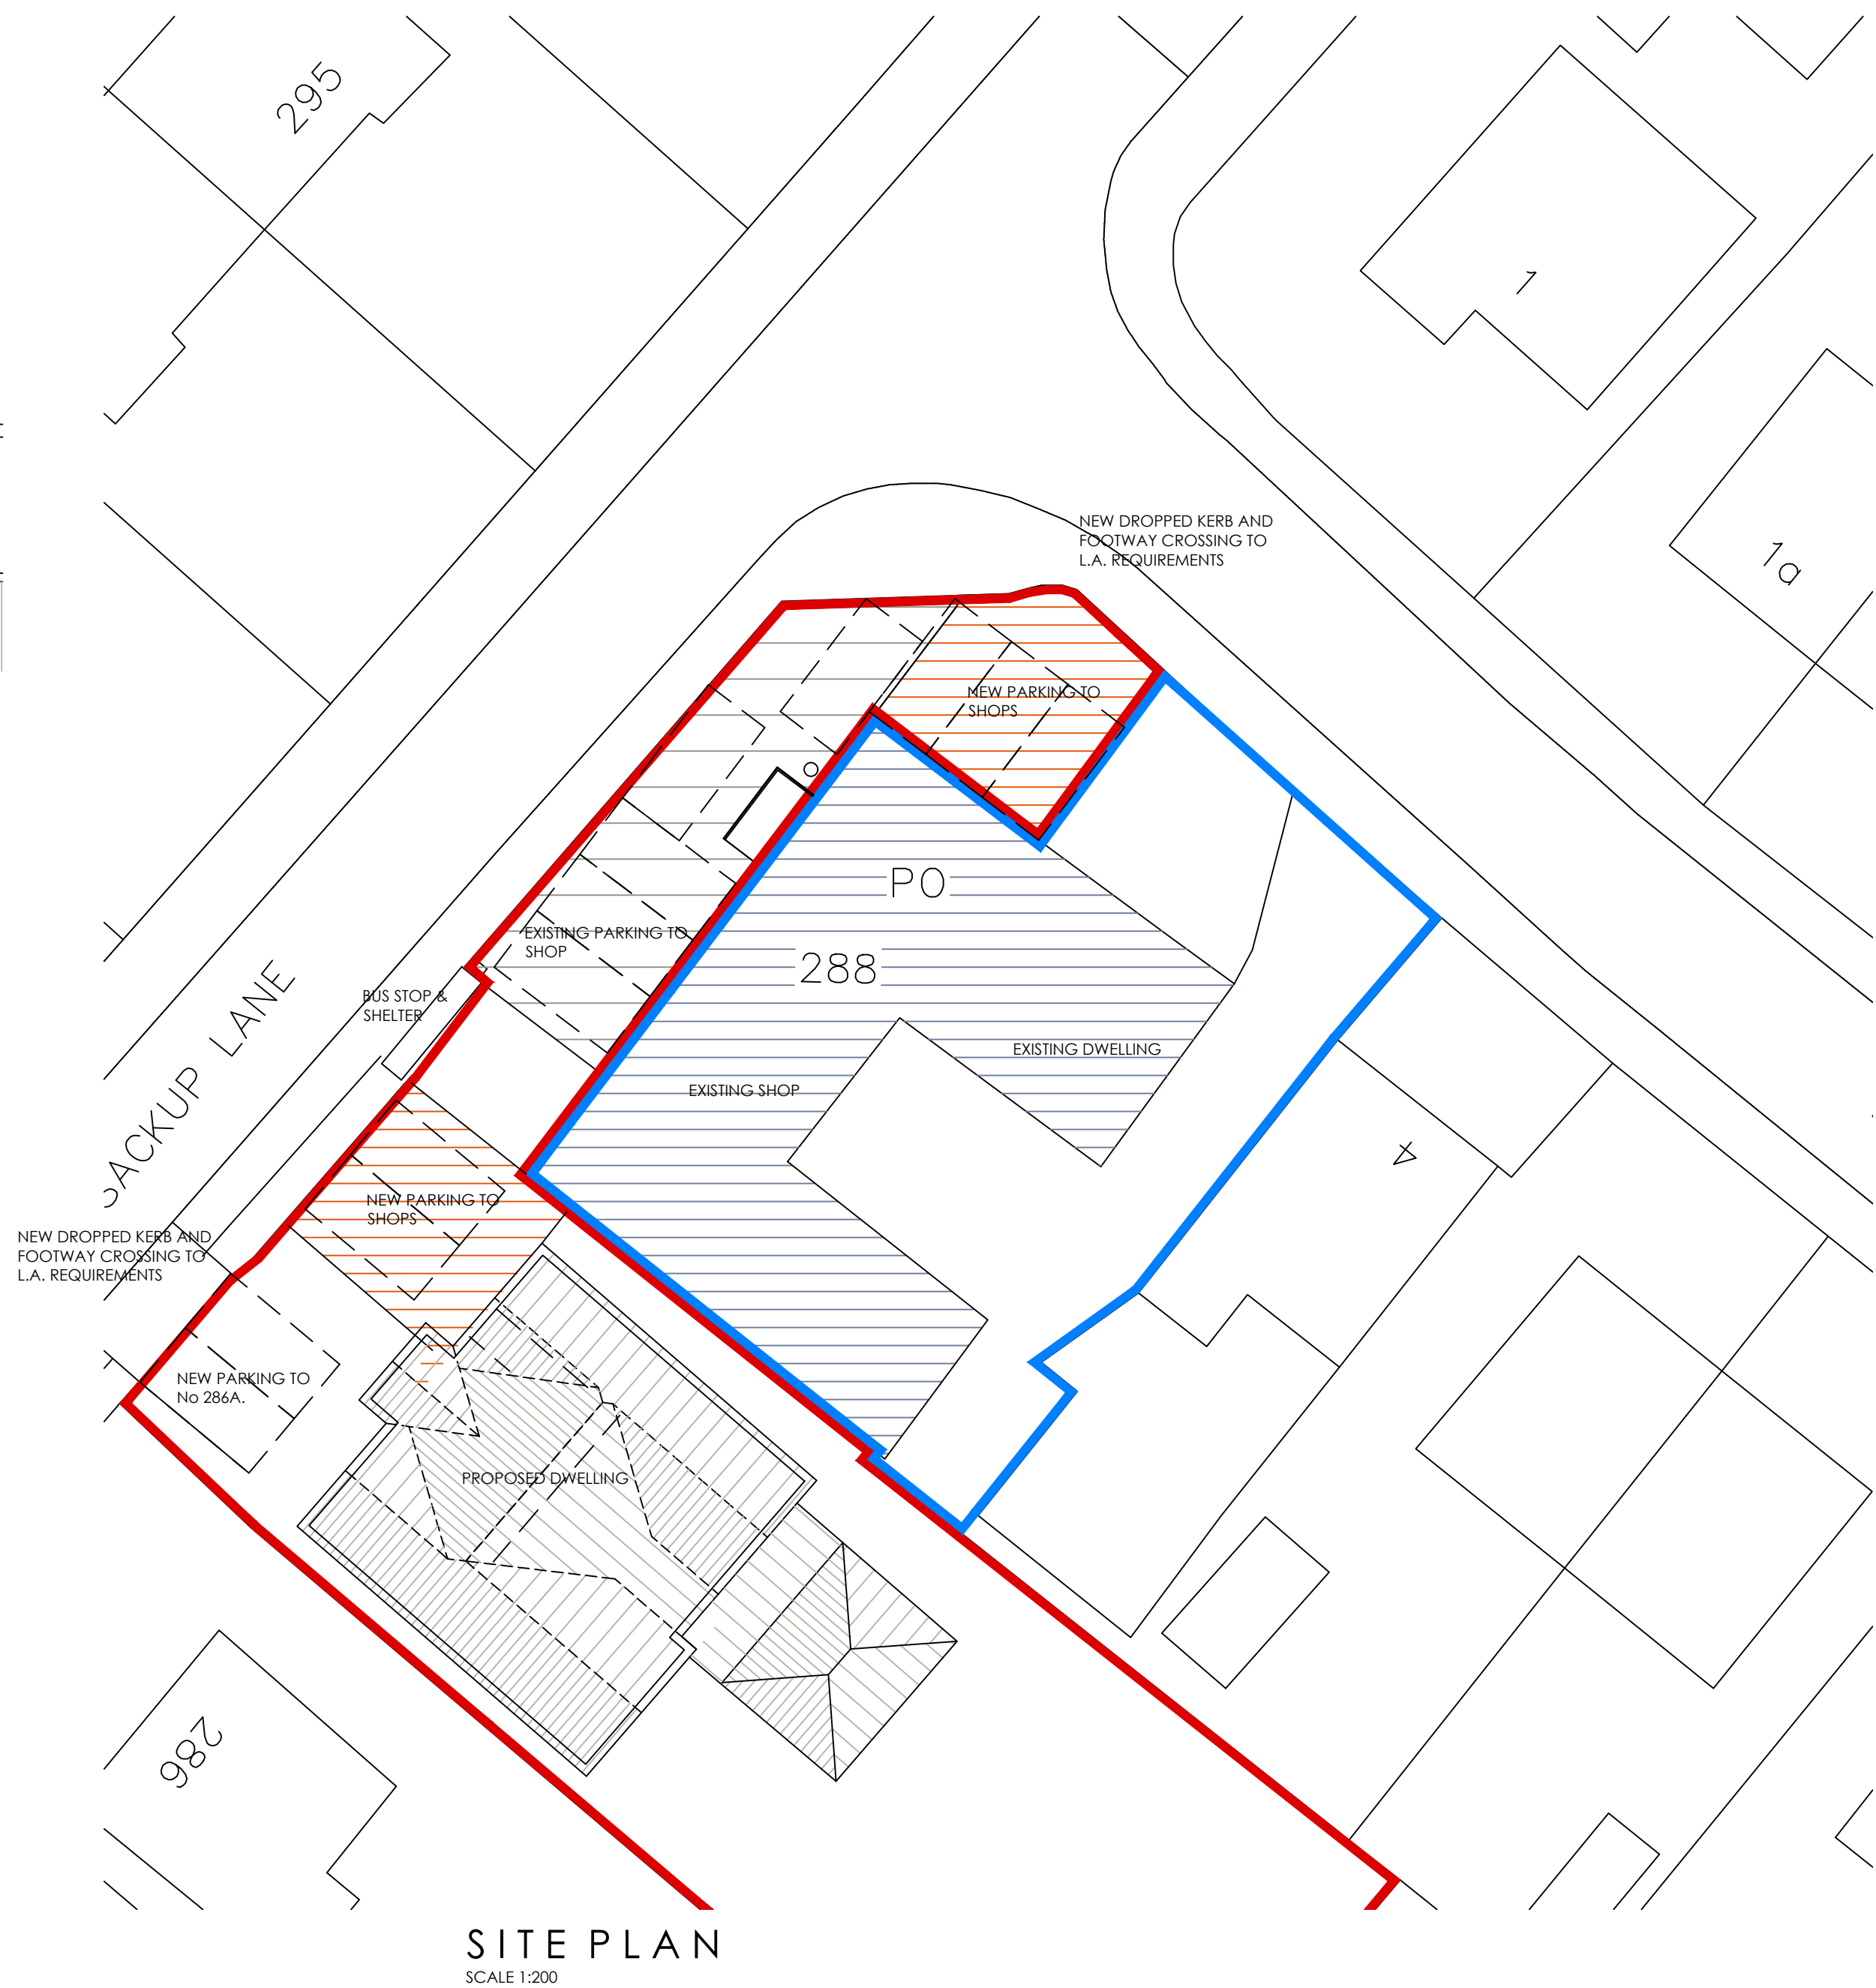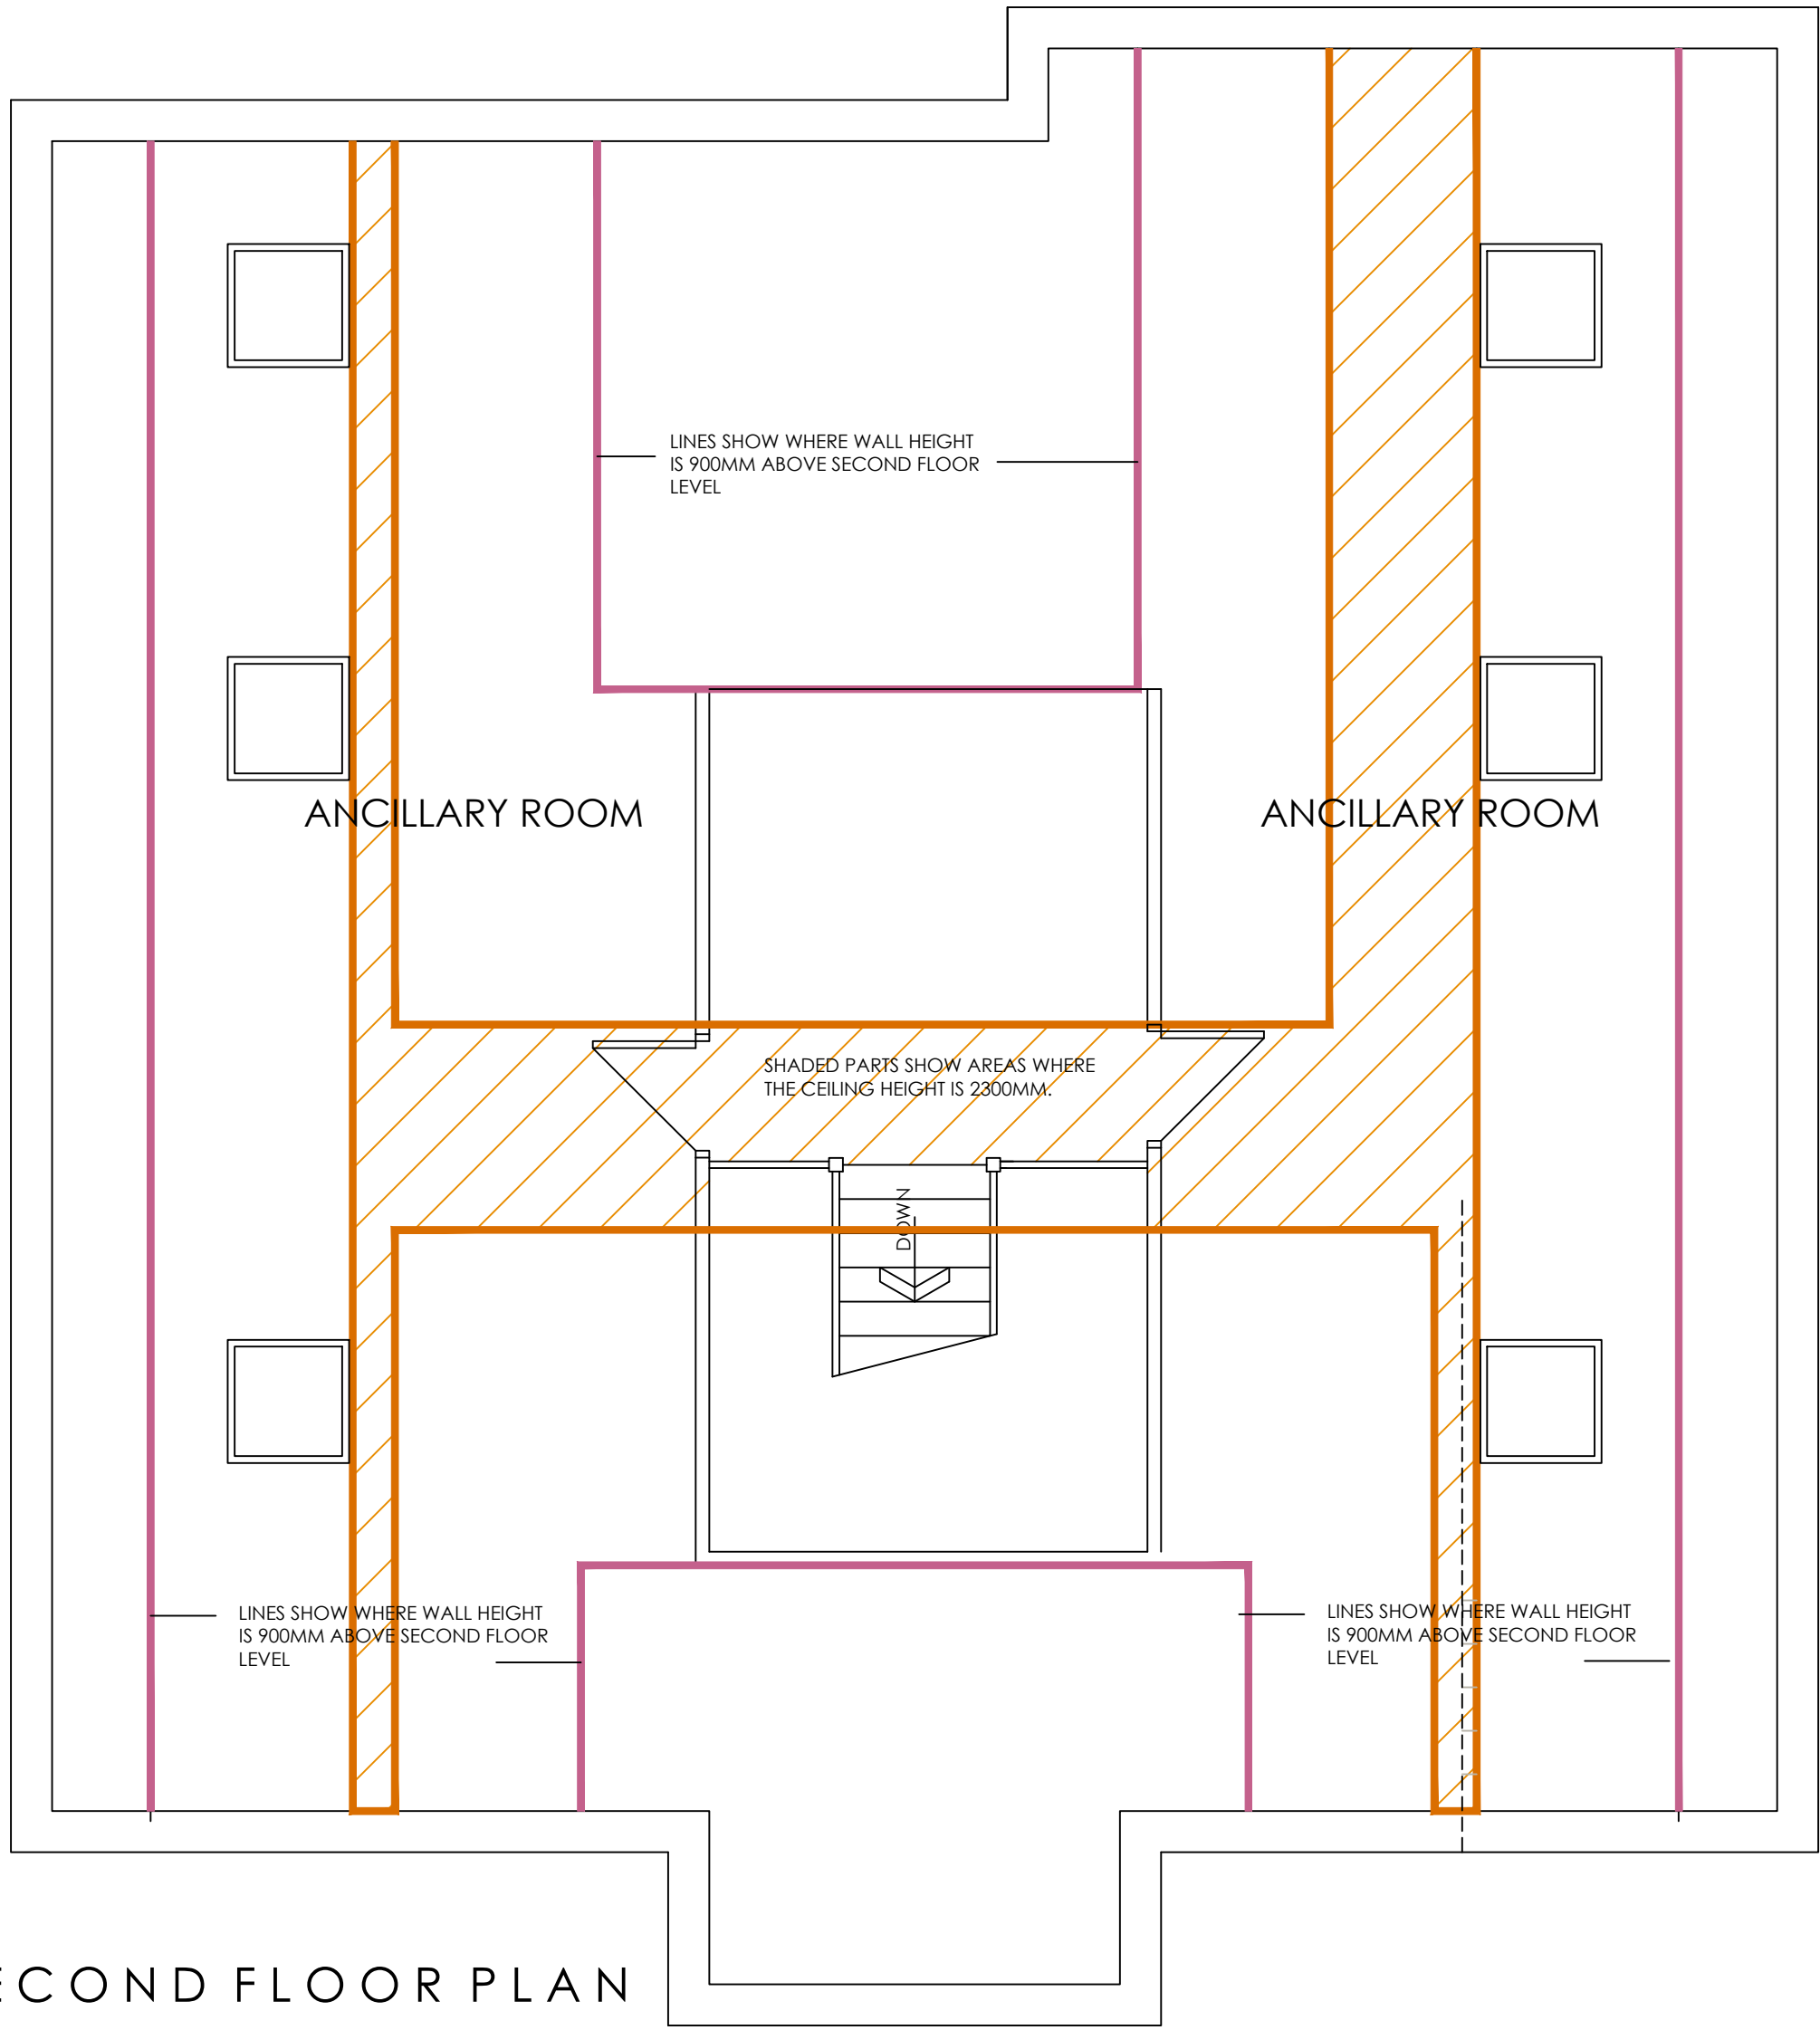

OFFICE ONE,
34 VICTORIA ROAD,
BARNSELEY,
S70 2BU

Phone: 01226 208482
Email: info@whiteaguspartnership.co.uk
Web: www.whiteaguspartnership.co.uk

ARCHITECTURAL SERVICES

Project:
PROPOSED DWELLING & RETAIL UNITS AT
286A SACKUP LANE, STAINCROSS,
BARNSELEY S75 5BA

Client:
MRS RAJBIR BAINES

Drawing
Title:
SECOND FLOOR PLAN & ELEVATIONS

Date:
SEPT 2018

Scale:
1:50 & 1:100 @ A1

Ref:
17-198

Dwg. No.:
05

Rev.:
F

Date	Suffix	Description	Date	Suffix	Description
07-11-18	A	GENERAL REVISIONS	08-04-19	F	ART STONE SURROUNDS ADDED TO EXTERNAL OPENINGS
14-01-19	B	REVISED TO CLIENTS REQUIREMENTS	09-04-19	G	ELEVATIONS CORRECTED
13-05-19	C	REVISED FOLLOWING MEETING WITH P.O.			
29-05-19	D	EXTERNAL MATERIALS ADDED			
01-04-19	E	QUIRNS REMOVED AS DEMANDED BY P.O.			