






Proposed Front Elevation

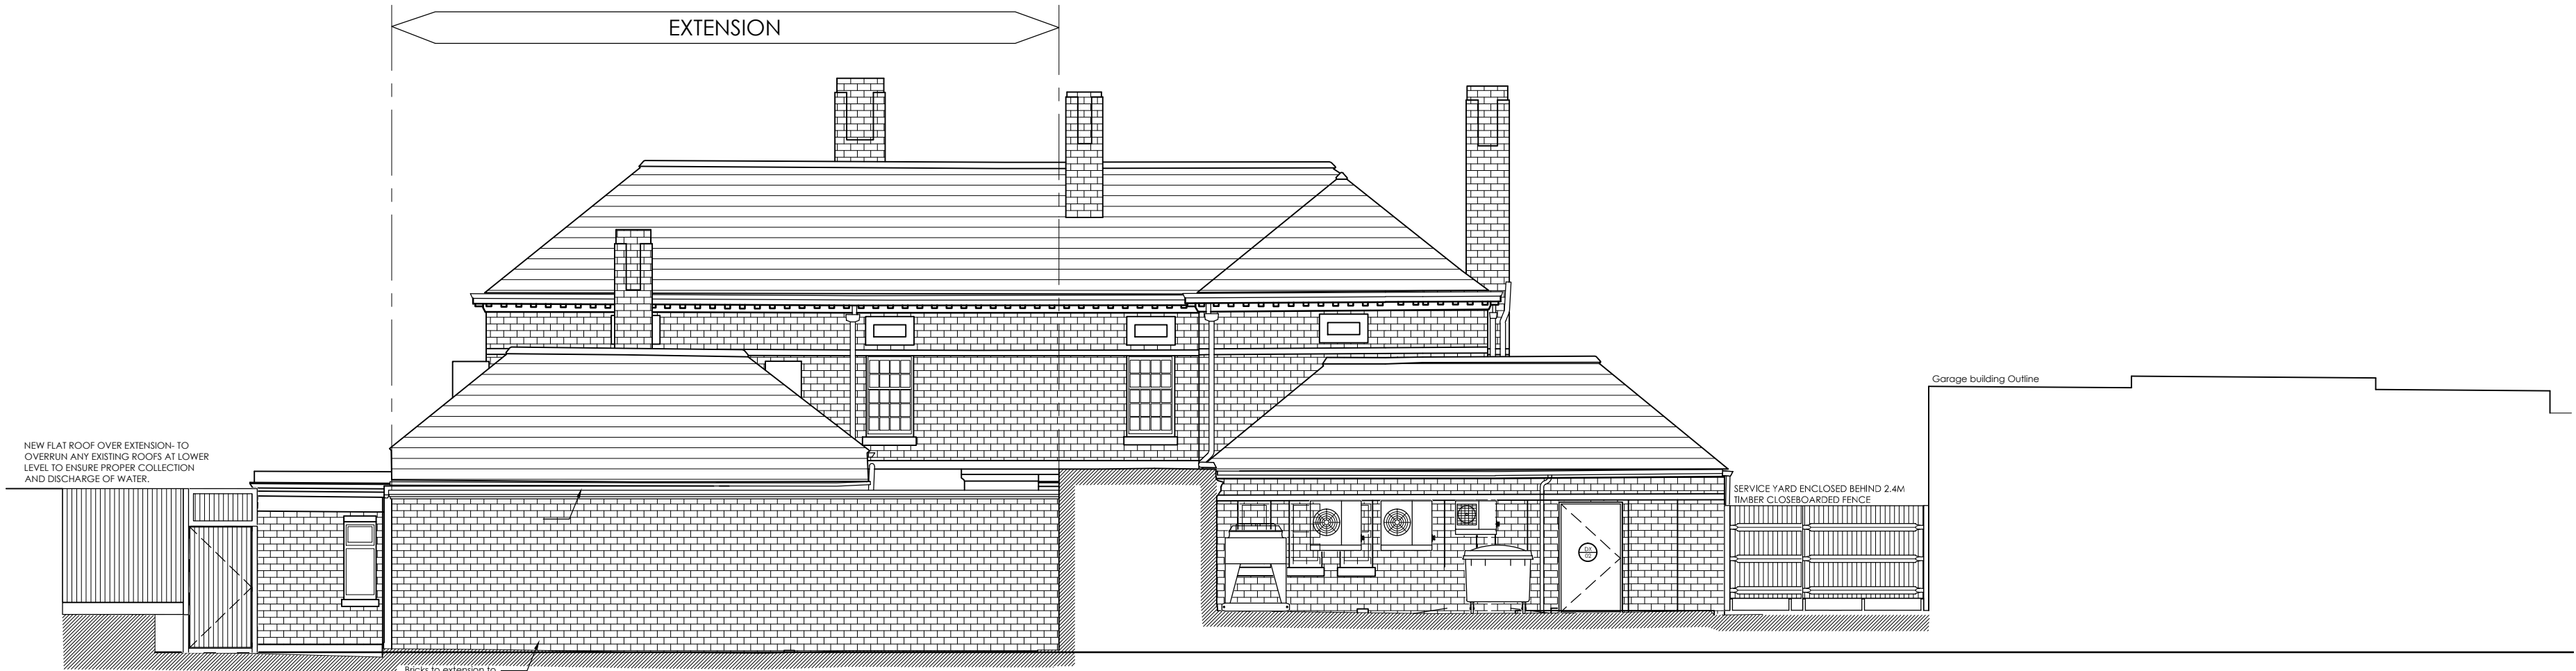

Proposed Rear Elevation

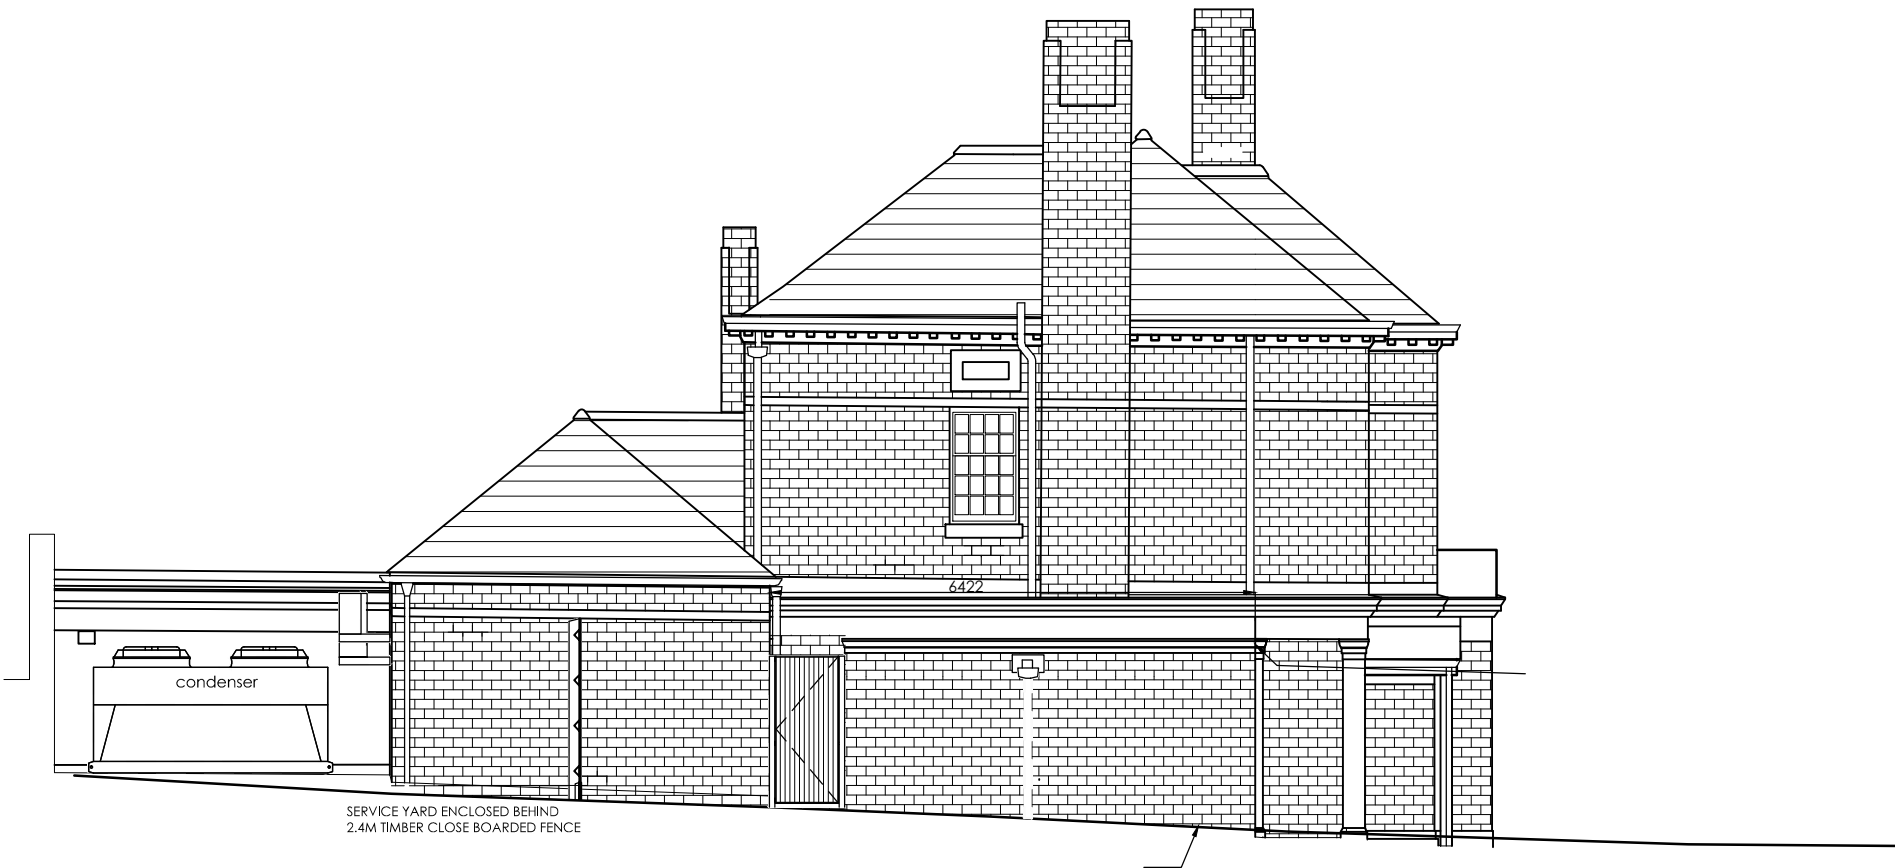

Proposed side Elevation from the North

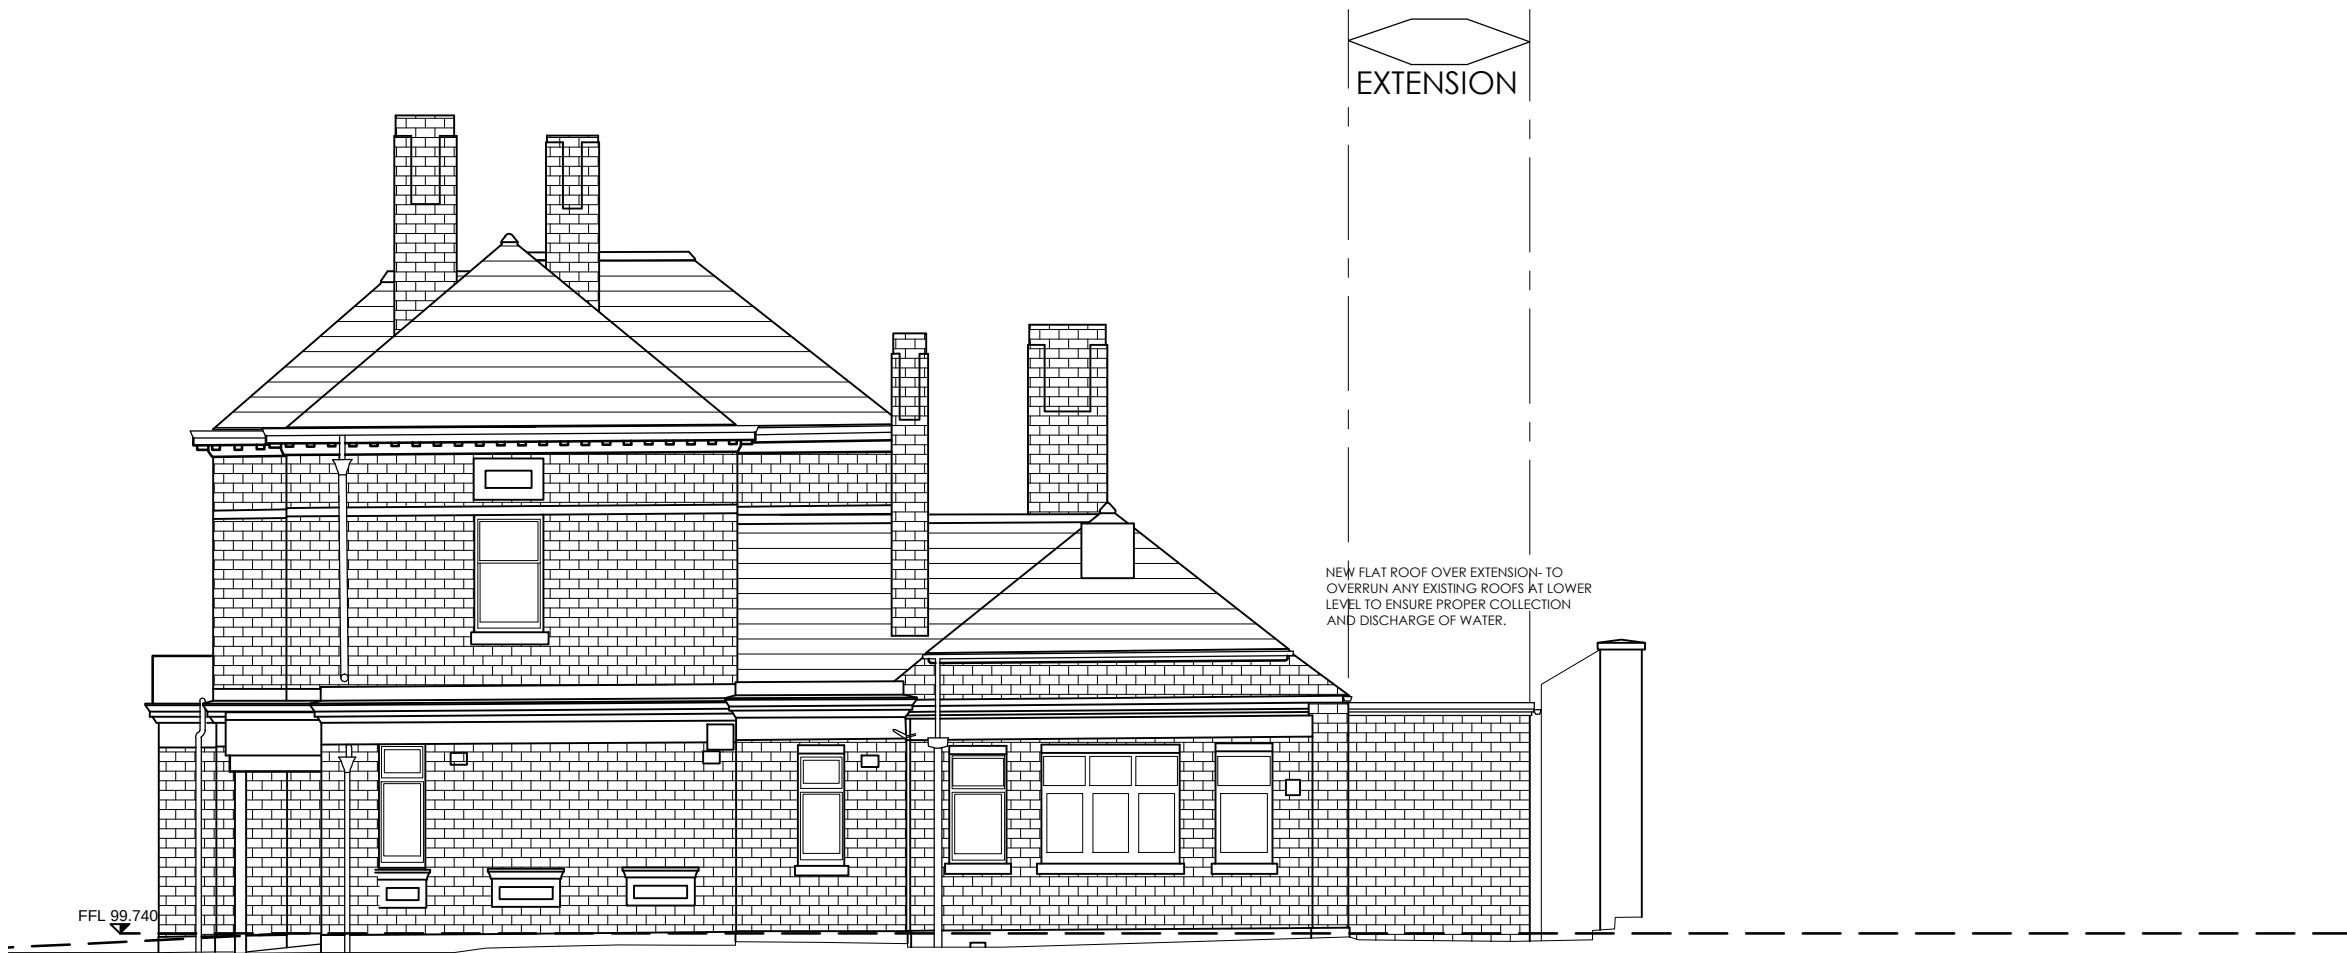

Proposed side Elevation from the South

For PLANNING Purposes

Revision: By Approved

Office 7, Gateway 1000
Arlington Business Park
Whittle Way
Stevenage
Hertfordshire
SG1 2FP
t: 01438 749400
f: 01438 749591
e: arc@archer.uk.com
www.archerarchitects.co.uk

archer
architects

Client:
TESCO express

Project:
**THE WILTHORPE PH
HUDDERSFIELD ROAD, BARNSELY**
Drawing Title:
**PROPOSED BUILDING
ELEVATIONS**

Scale:	Date:	Drawn:	Checked:
1:100@A1	07.09.12	RSK	
Project No:	Drawing No:	Revision:	
4582	(P) 203		