



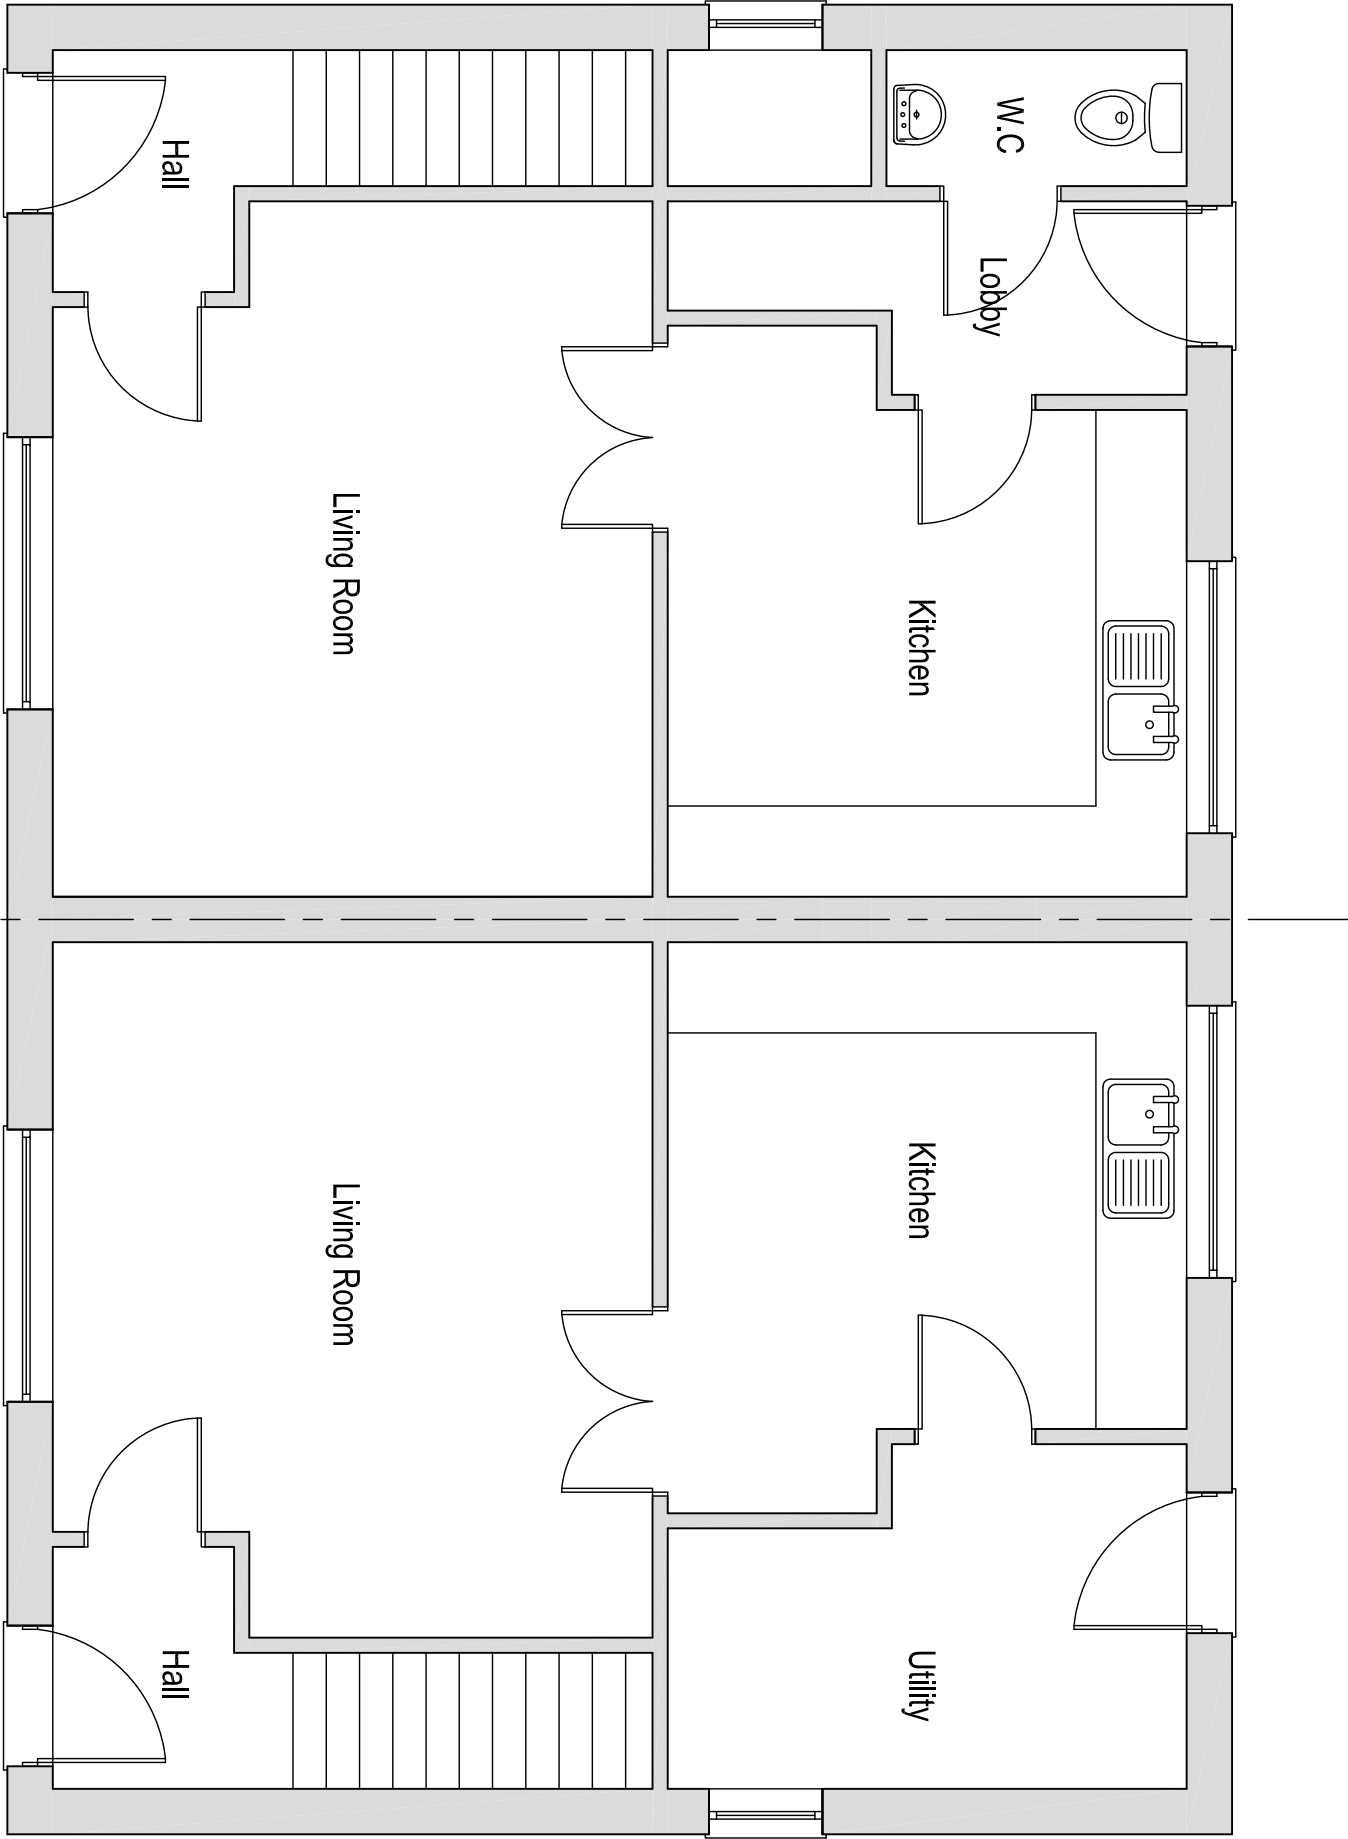


Existing Ground Floor Plan

Scale 1:50

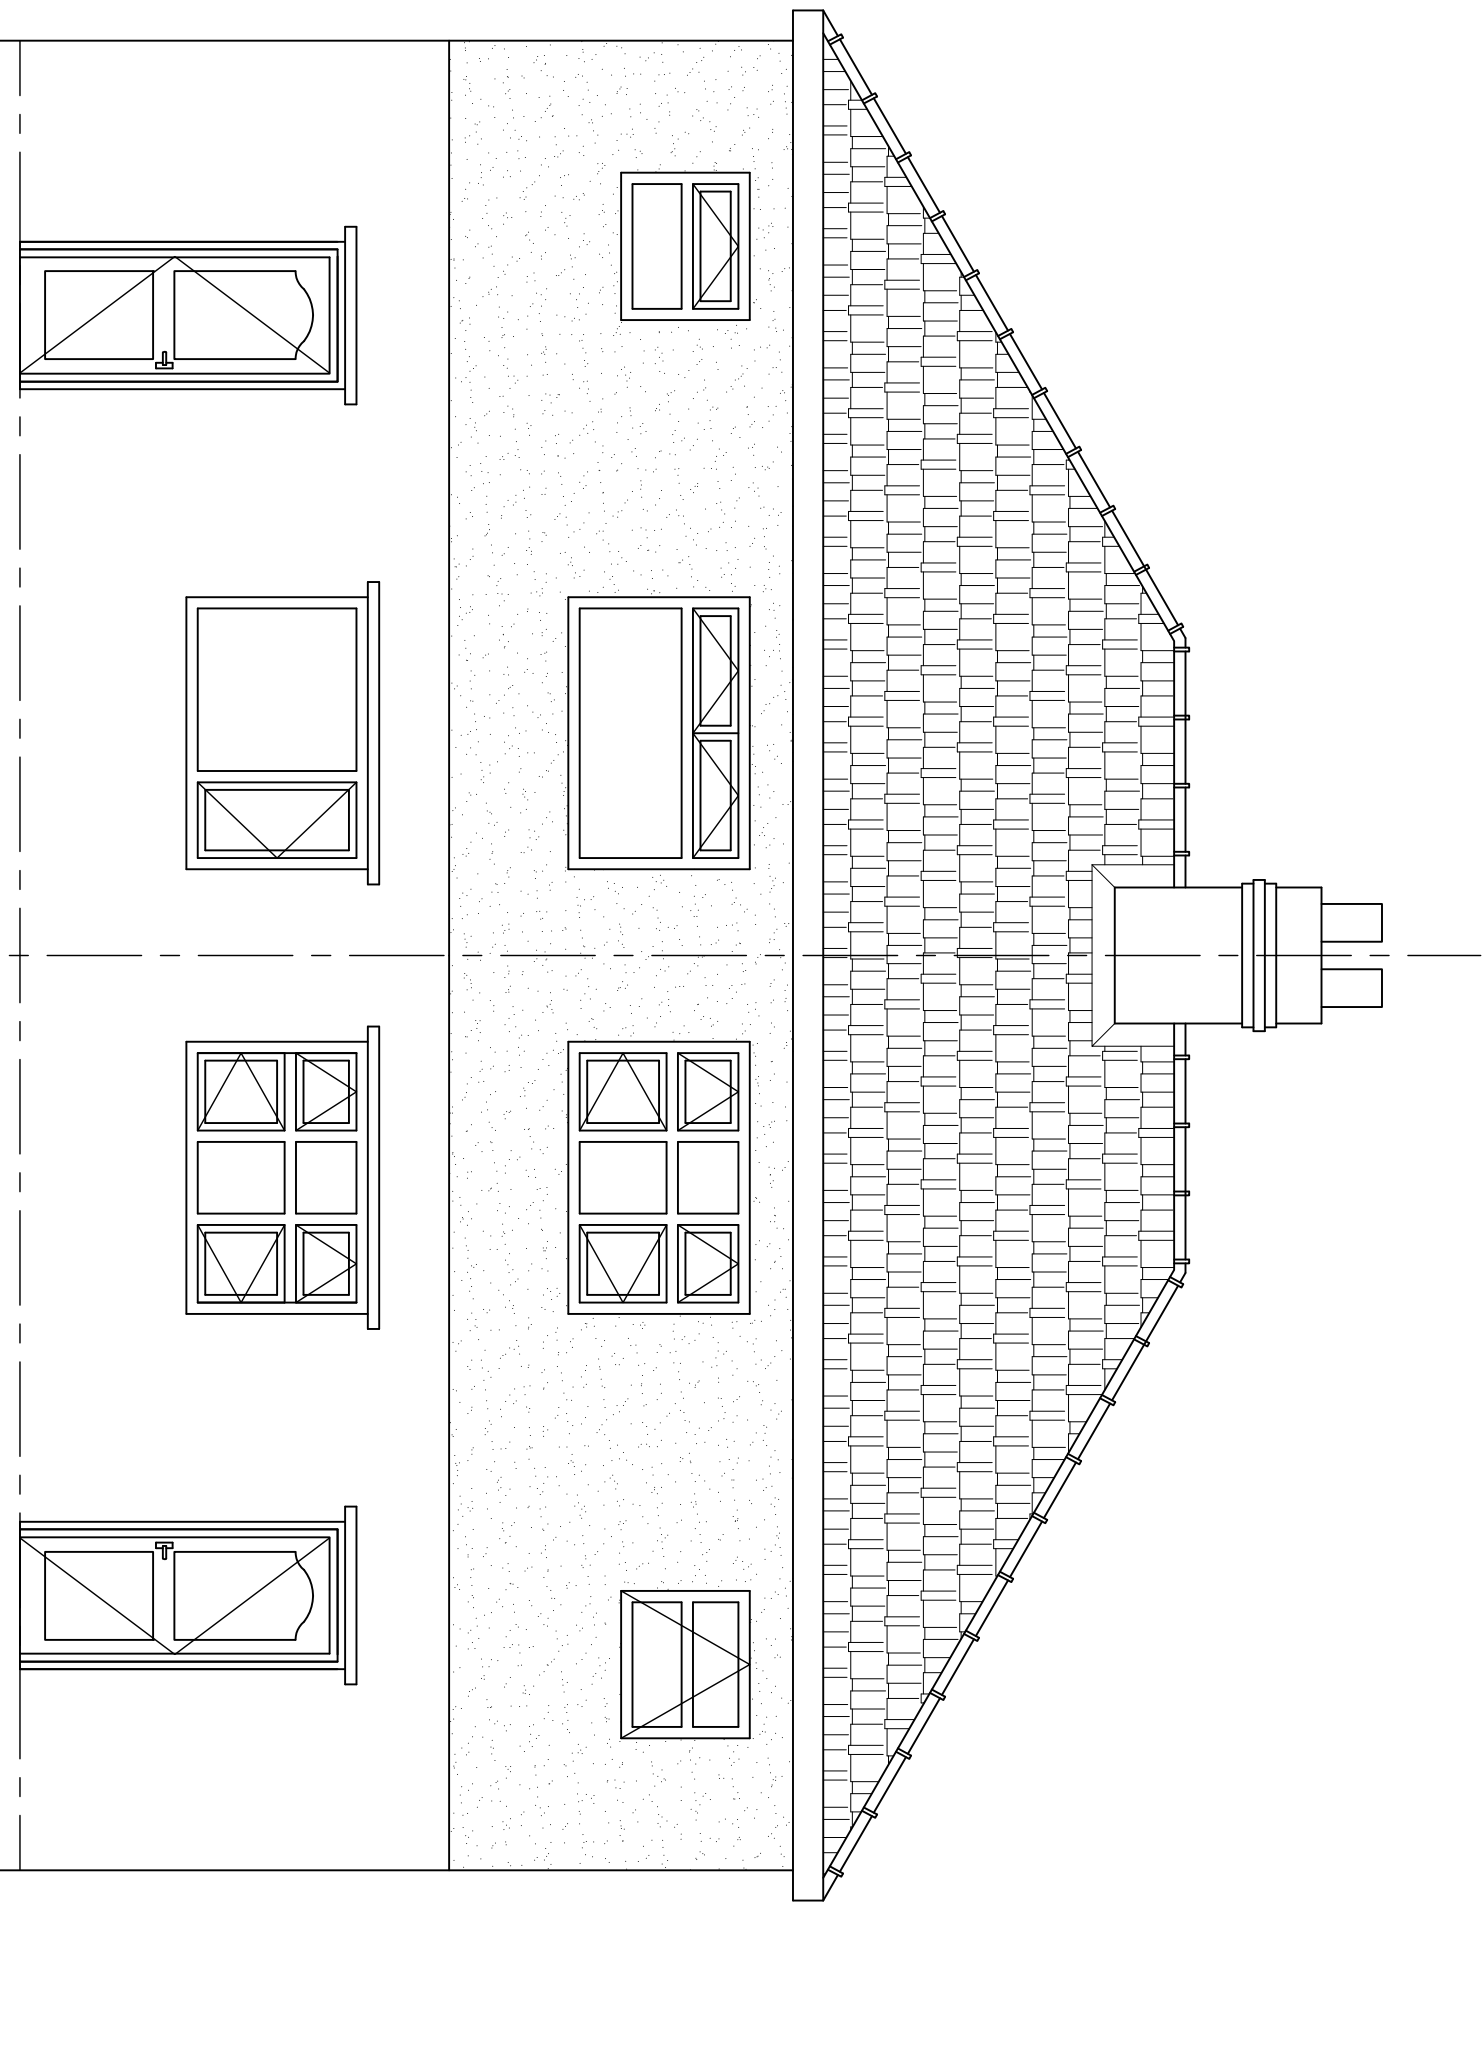

Existing Rear Elevation

Scale 1:50

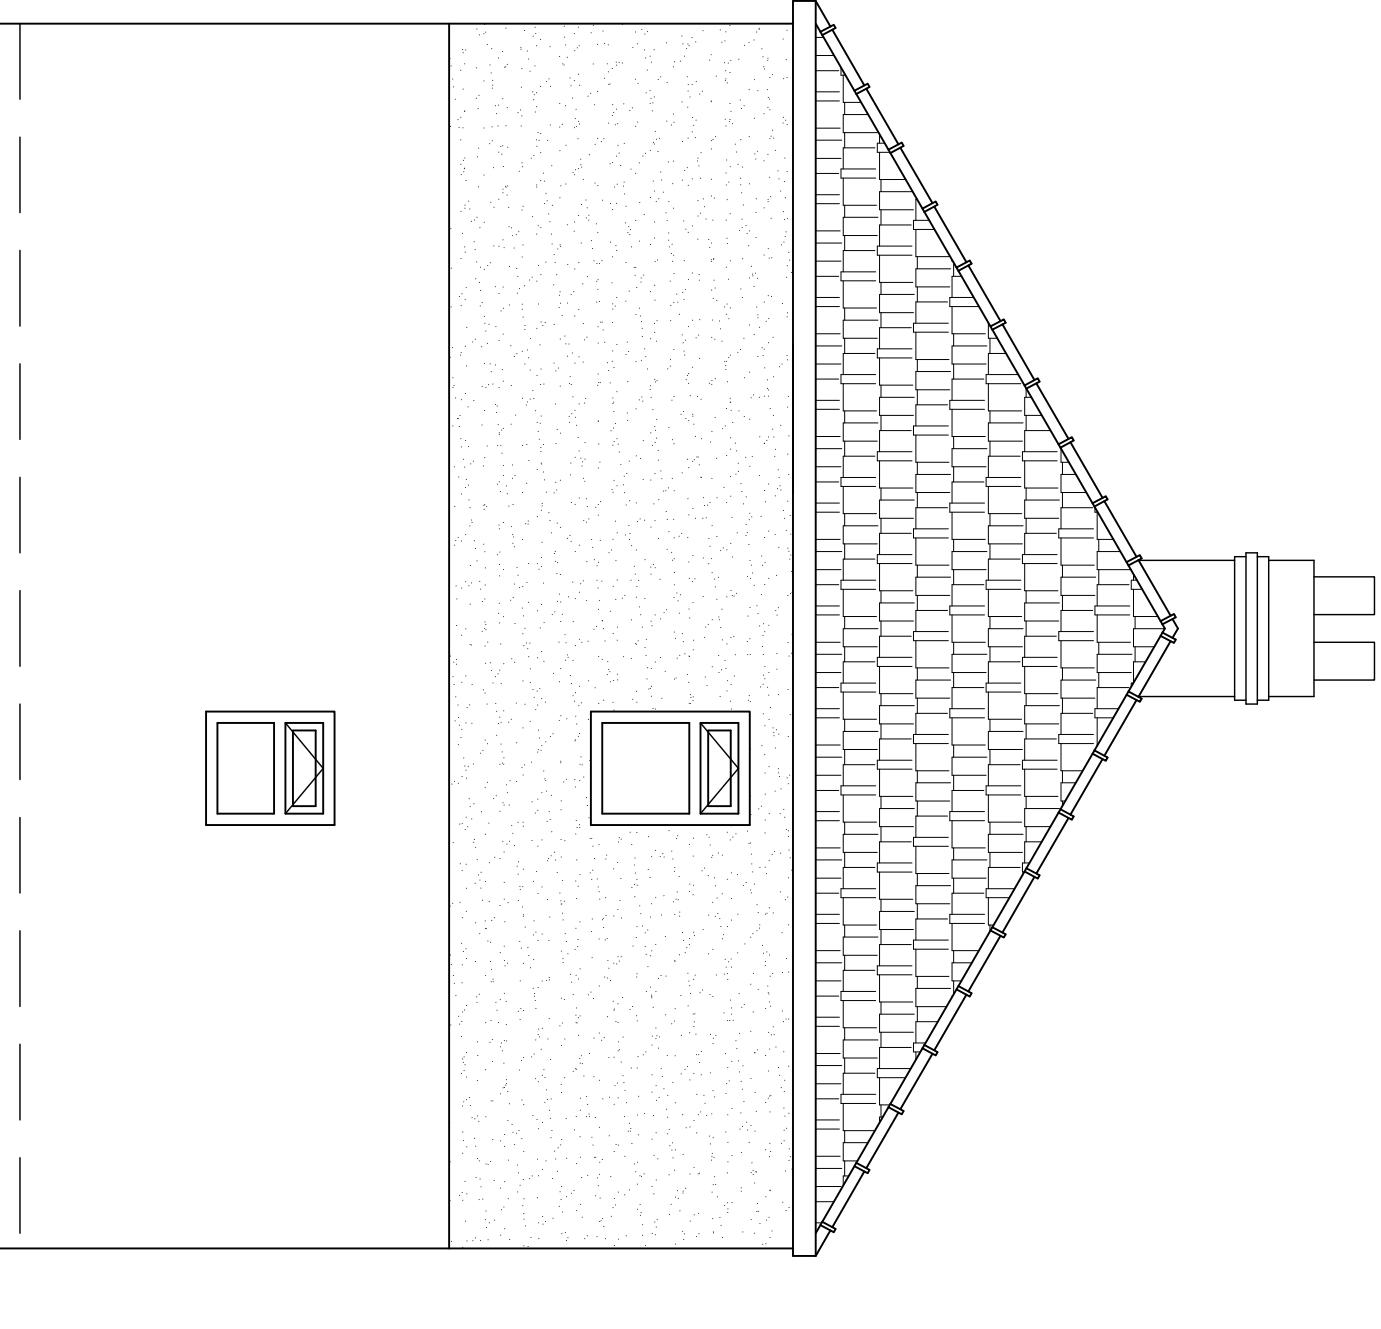

Existing Side Elevation

Scale 1:50

E2A Designs Ltd
8 Pennine View
Blacker Hill
Barnsley
South Yorkshire
S74 6PL
Tel: 01226 889841
Mobile: 073 406 5744



PROJECT:
Proposed Single Storey Rear Extension
83 Stratford Avenue, Elsecar
Barnsley, South Yorkshire, S74 8AL

CLIENT:
Mr Charlesworth

TITLE:
Planning Application - Existing

SCALE: 1:50 @ A1	DRAWN BY: CV	CHECKED BY: CV	DATE: April 2012	DATE: April 2012	REV: -
------------------	--------------	----------------	------------------	------------------	--------