


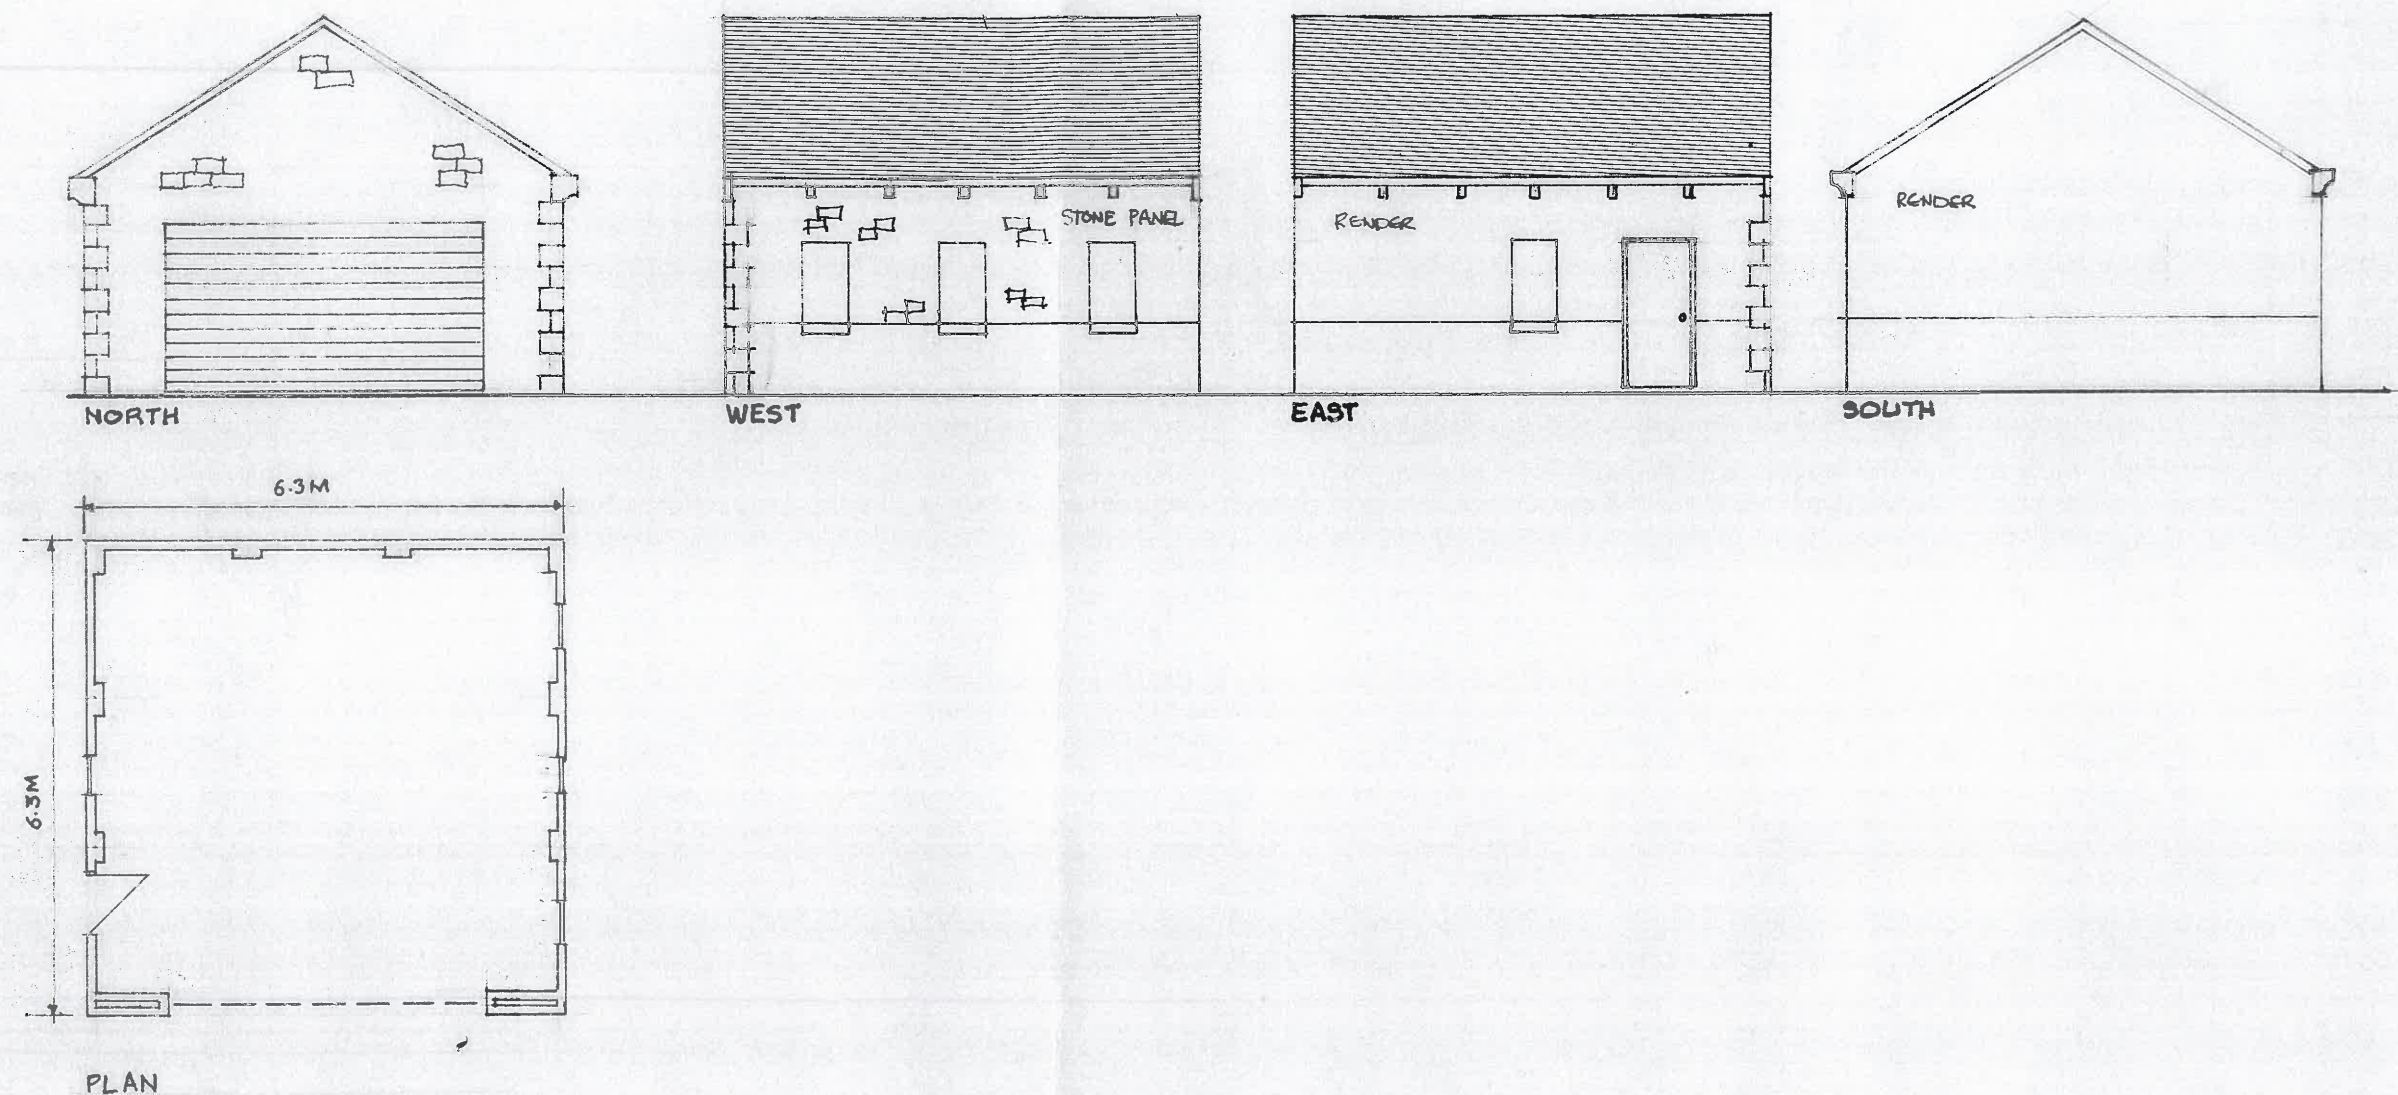

GARAGE AT THE GREEN PENISTONE PLAN AND ELEVATIONS SCALE 1:100 DRG A1 11/2018

AMENDED STONE CLADDING TO WEST ELEVATION 12/19

Michael A. Clynh
 Architect, Town Planner, Property Consultant
 DIP.ARCH. DIP. T.P. A.R.I.B.A. F.R.S.A.

14 Huddersfield Road, Ingbirchworth, Penistone
 Sheffield S36 7GF

Tel: 01226 766308