




Existing Rear.

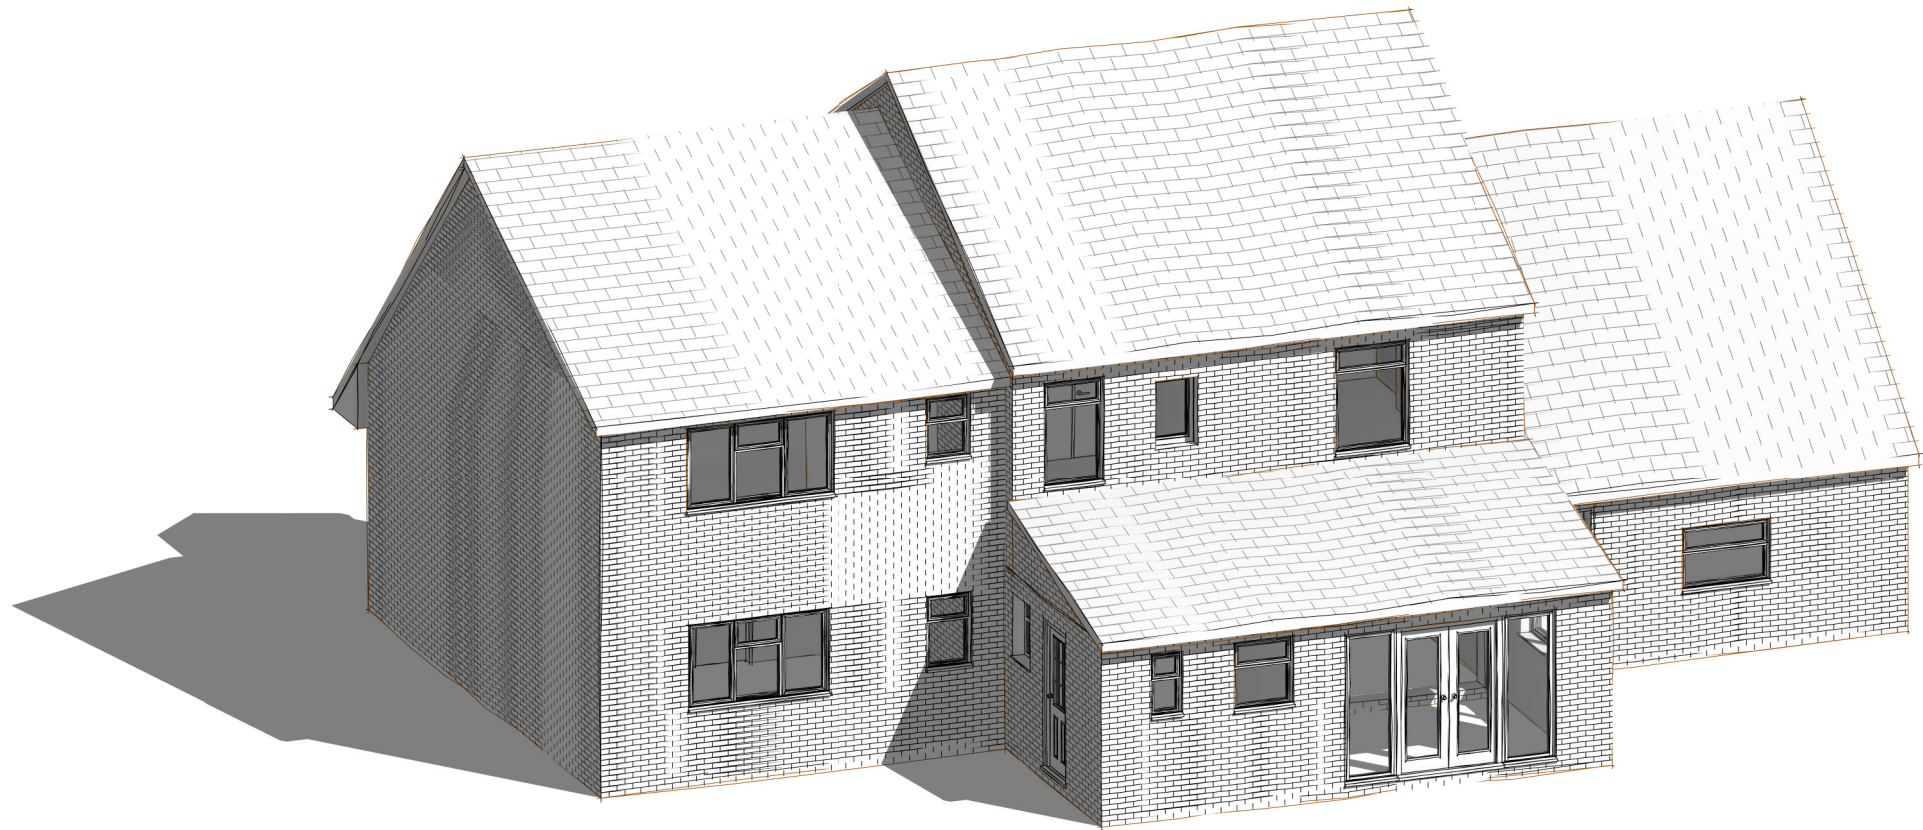

Proposed Rear.

MBAS Drawing Register

Sheet	Sheet Name	Revision	Revision Date	By	Current Revision Description
00	TITLE SHEET				
01	EXISTING PLANS				
02	EXISTING ELEVATIONS				
03	PROPOSED PLANS				
04	PROPOSED ELEVATIONS				
05	PERSPECTIVES				
06	ROOF PLAN				
07	BLOCK PLANS				



scale @A3-

drawn- MRB

date: Jan 22

Client: Mr & Mrs CADMAN

Project: 33 Staincross Common, BARNSELY, S75 6JD

Drawing: TITLE SHEET

Status: Planning Application

DWG No: P 021 016 -00

Rev: