



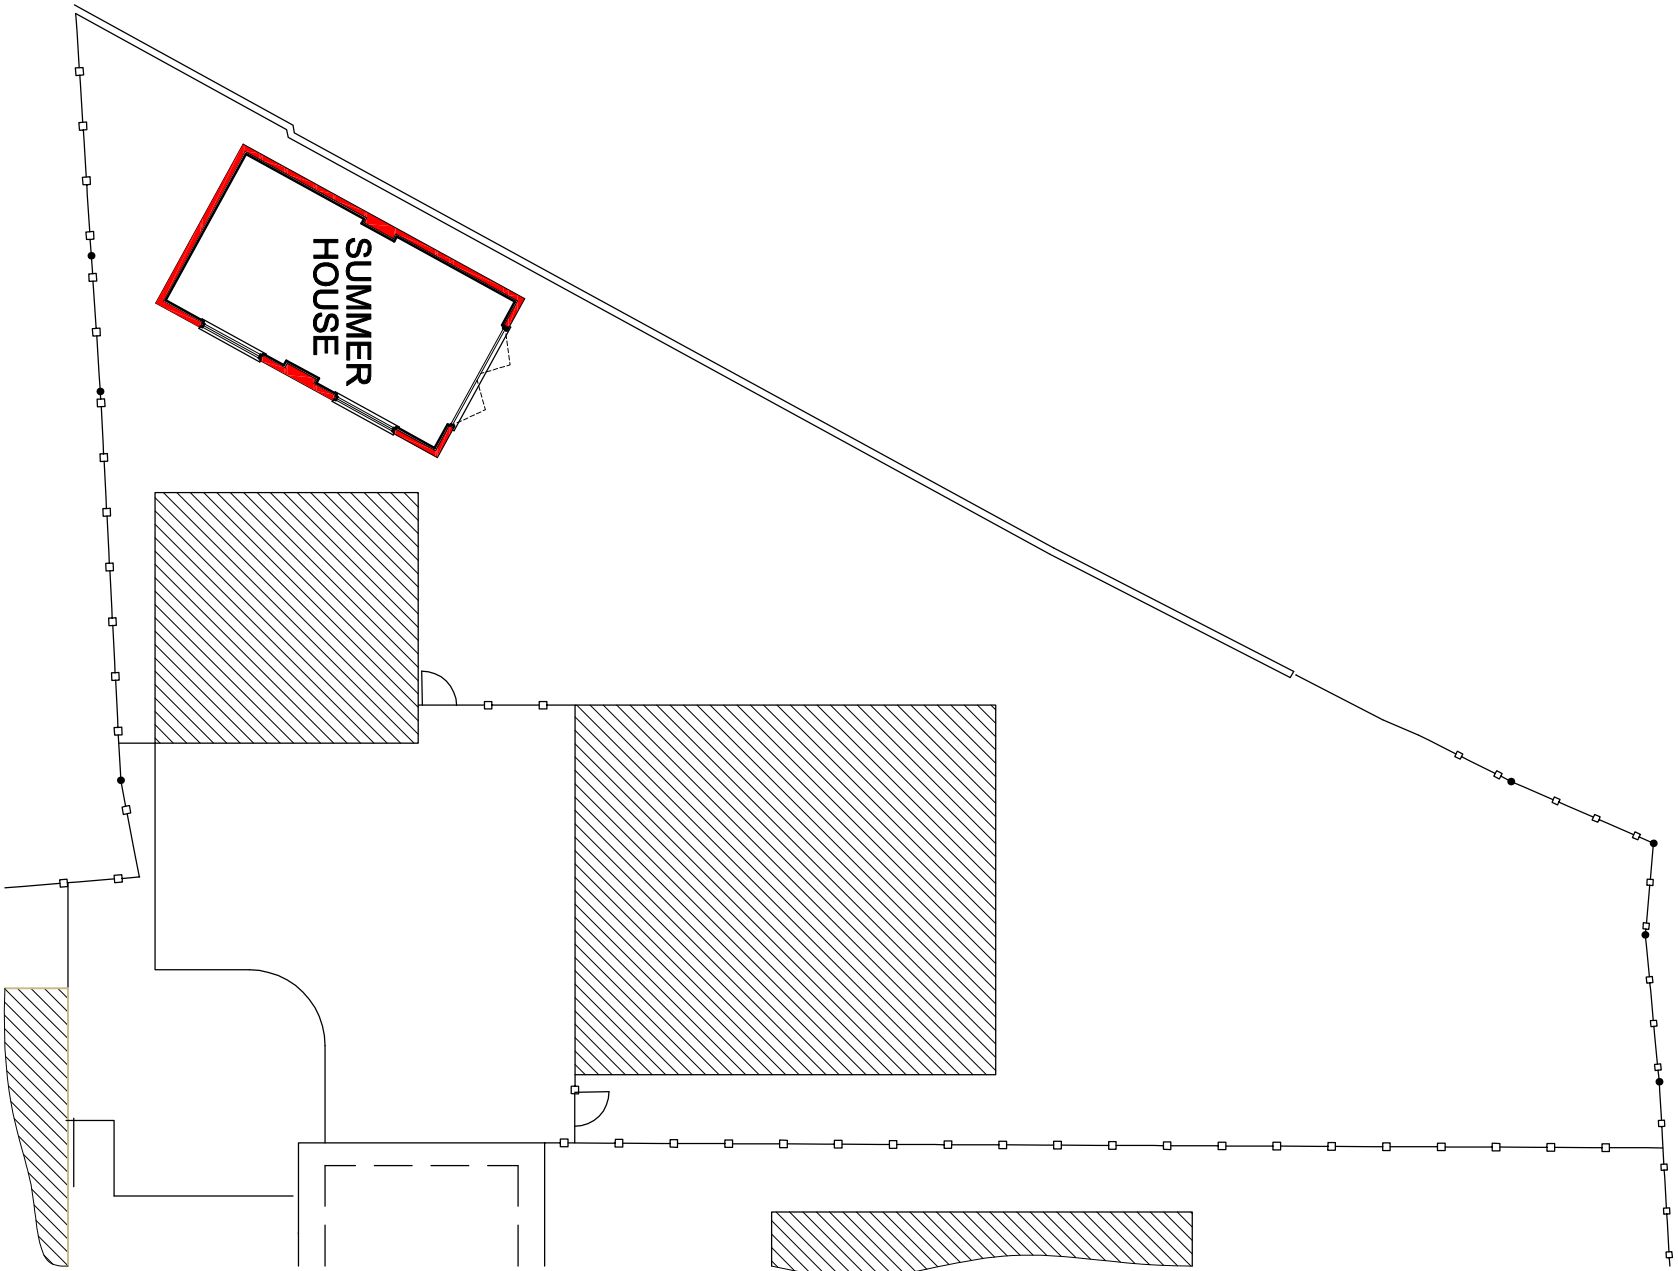


SITE PLAN


SCALE 1:200

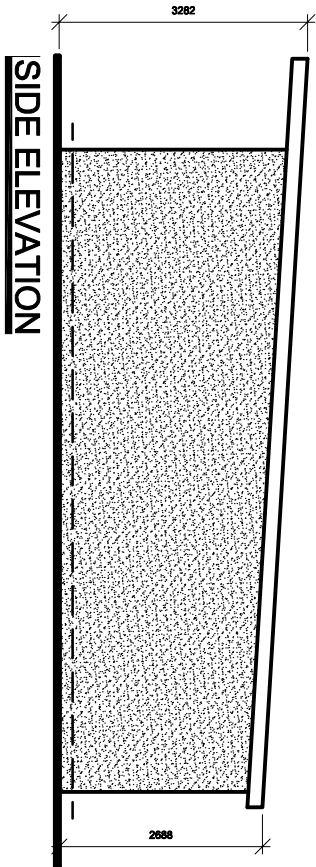


SIDE ELEVATION

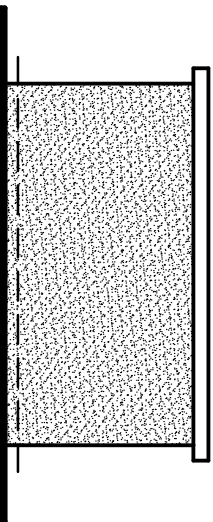


REAR ELEVATION

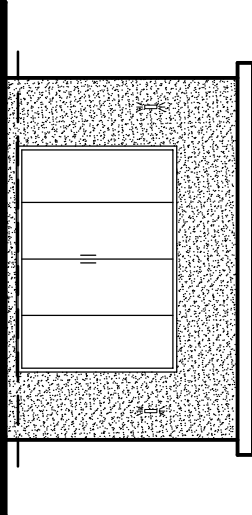

FRONT ELEVATION

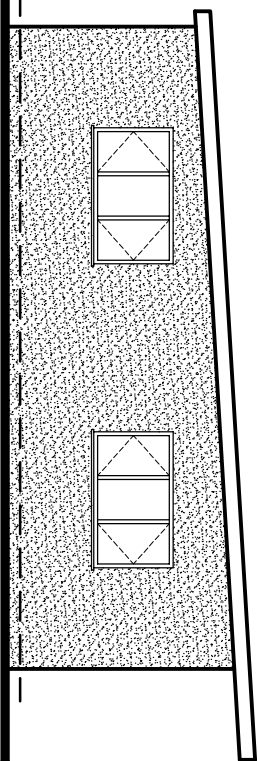

SIDE ELEVATION

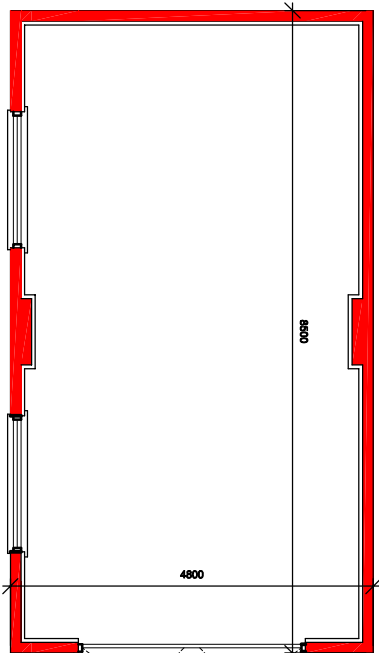

PLAN

MATERIALS

WALLS:
LIGHT GREY RENDER
ROOF:
FLAT ROOF SYSTEM, COLOUR TO
MATCH ADJOINING GARAGE
WINDOWS/DOORS:
WHITE UPVC TO MATCH EXISTING
SOFFITS / FASCIA :
WHITE TO MATCH EXISTING

PROJECT:

PROPOSED SUMMER HOUSE

DATE:

22-10-20

DRAWING TITLE:

PROPOSED PLANS
AND ELEVATIONS

CLIENT:

MR S.DAINTY

ADDRESS:

4 GREEN TOP CLOSE,
BARNSELEY, S75 2SZ

DWG No.

2020-10-17

SCALE

1:100 &
1:200 &

REV

0

SCALE 1:100