


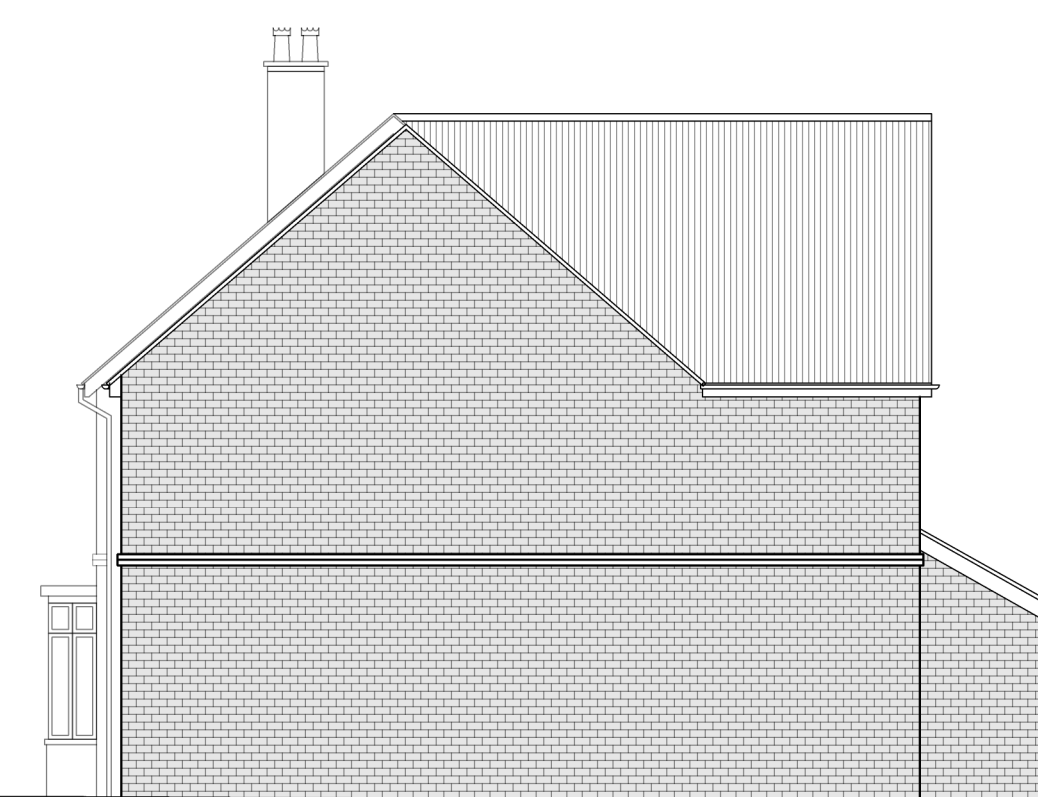

Existing Front Elevation


Existing Side Elevation

Existing Rear Elevation


Proposed Front Elevation

Proposed Side Elevation


Proposed Rear Elevation

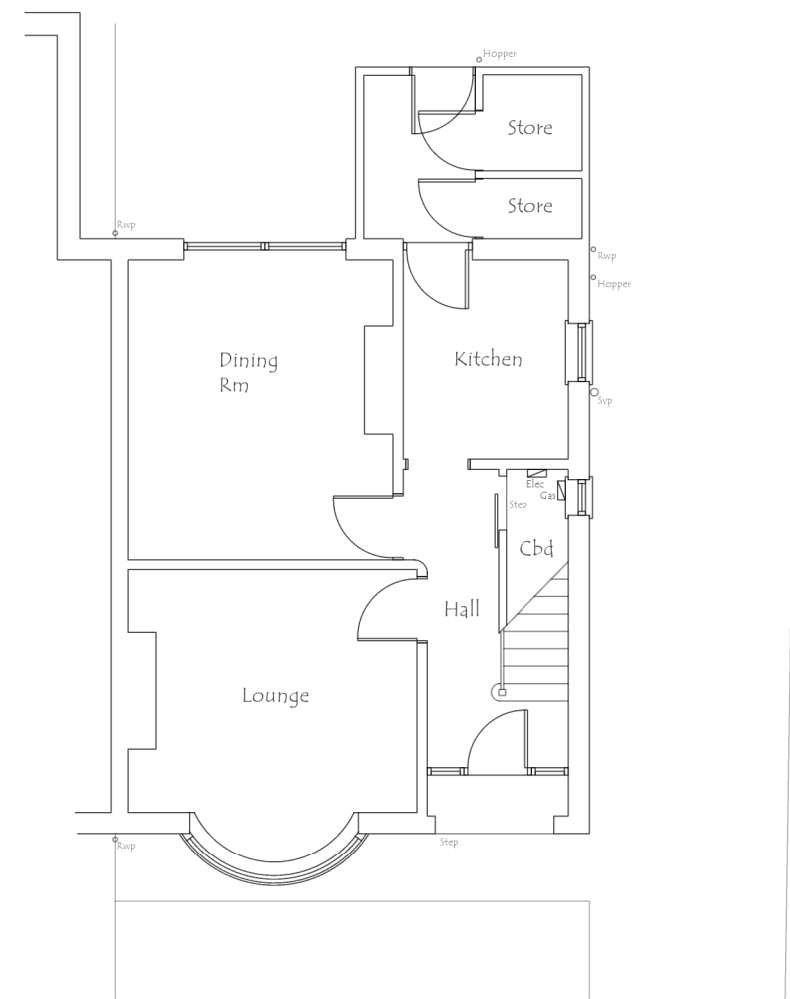


Existing Ground Floor Plan

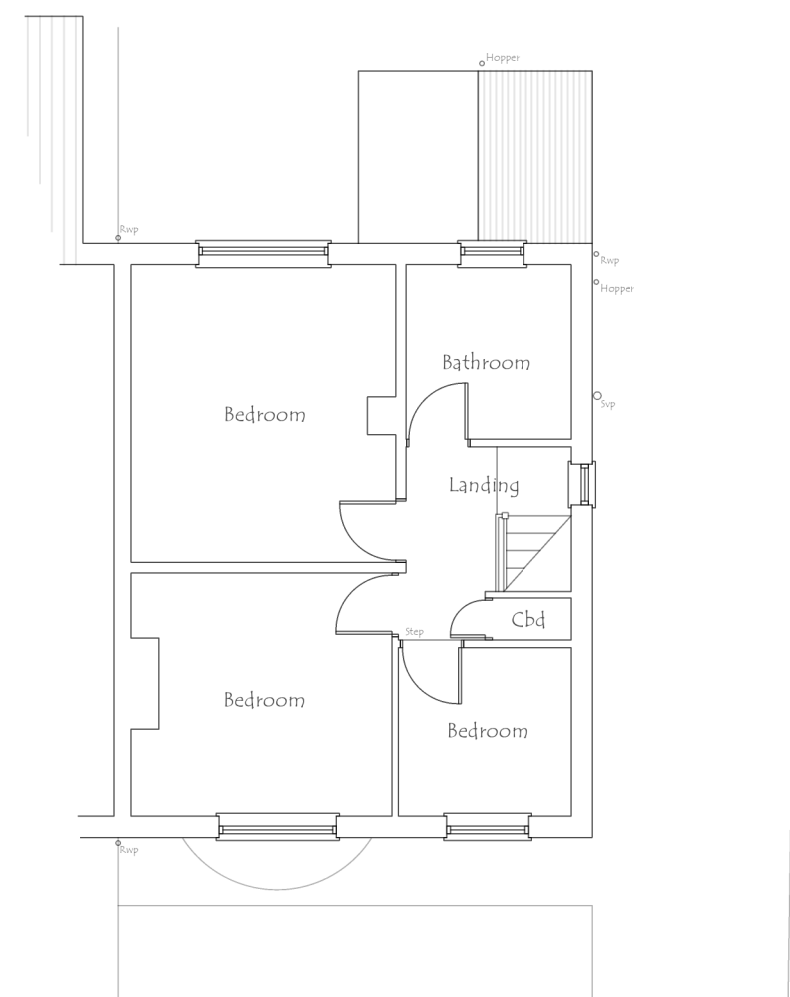

Existing First Floor Plan

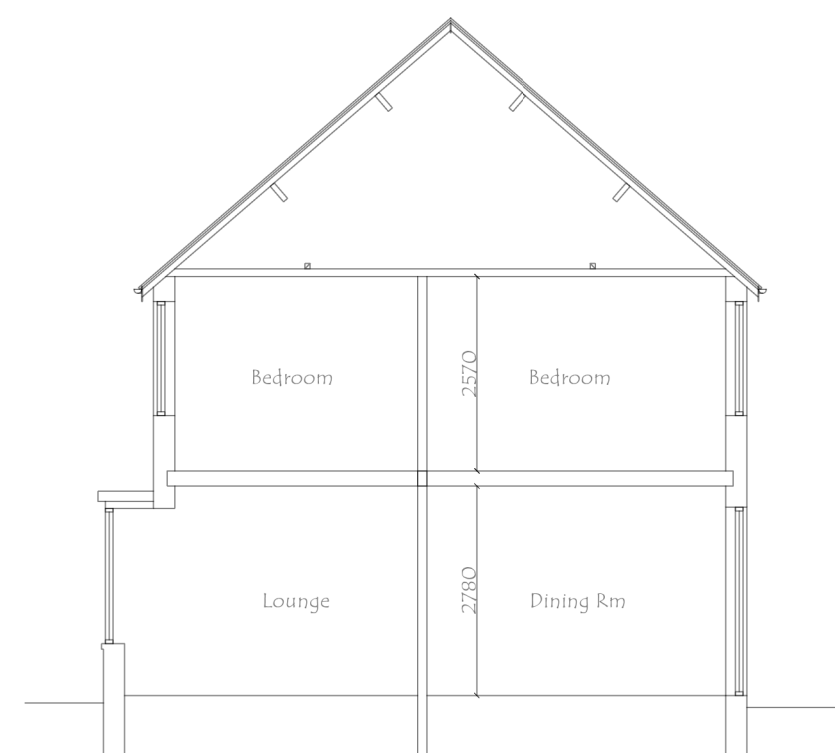


Existing Section

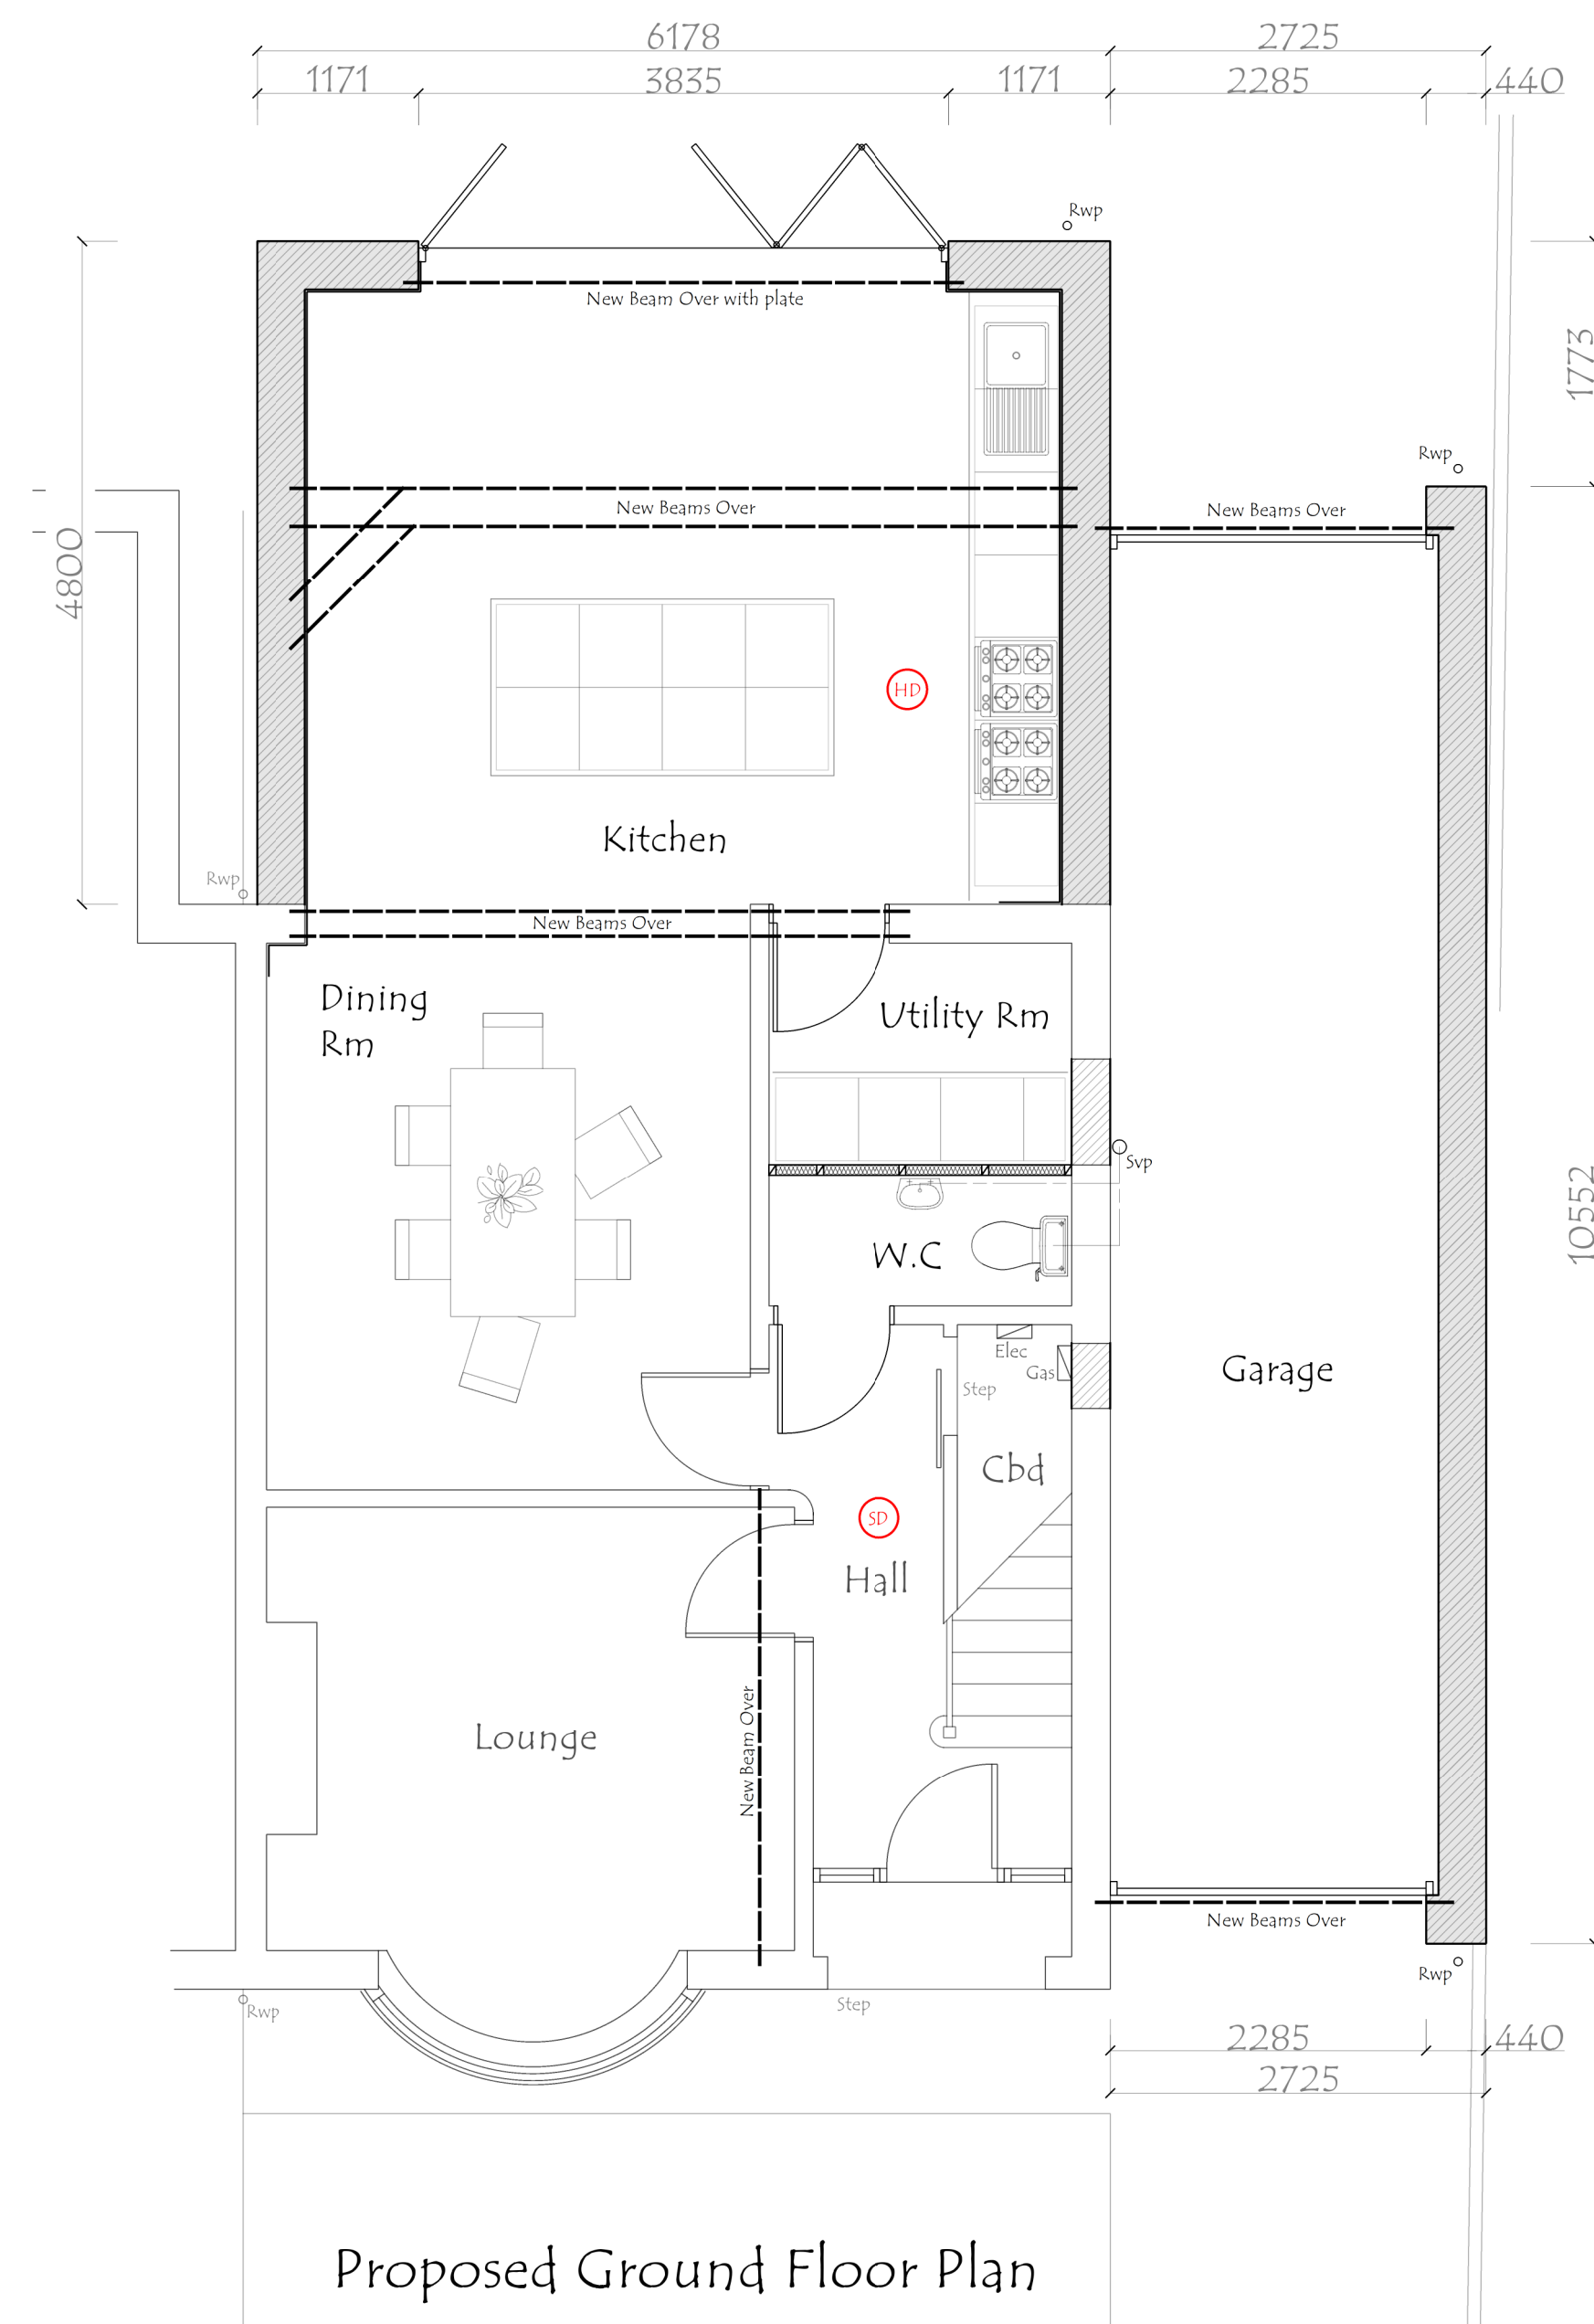

Proposed Ground Floor Plan



Proposed First Floor Plan

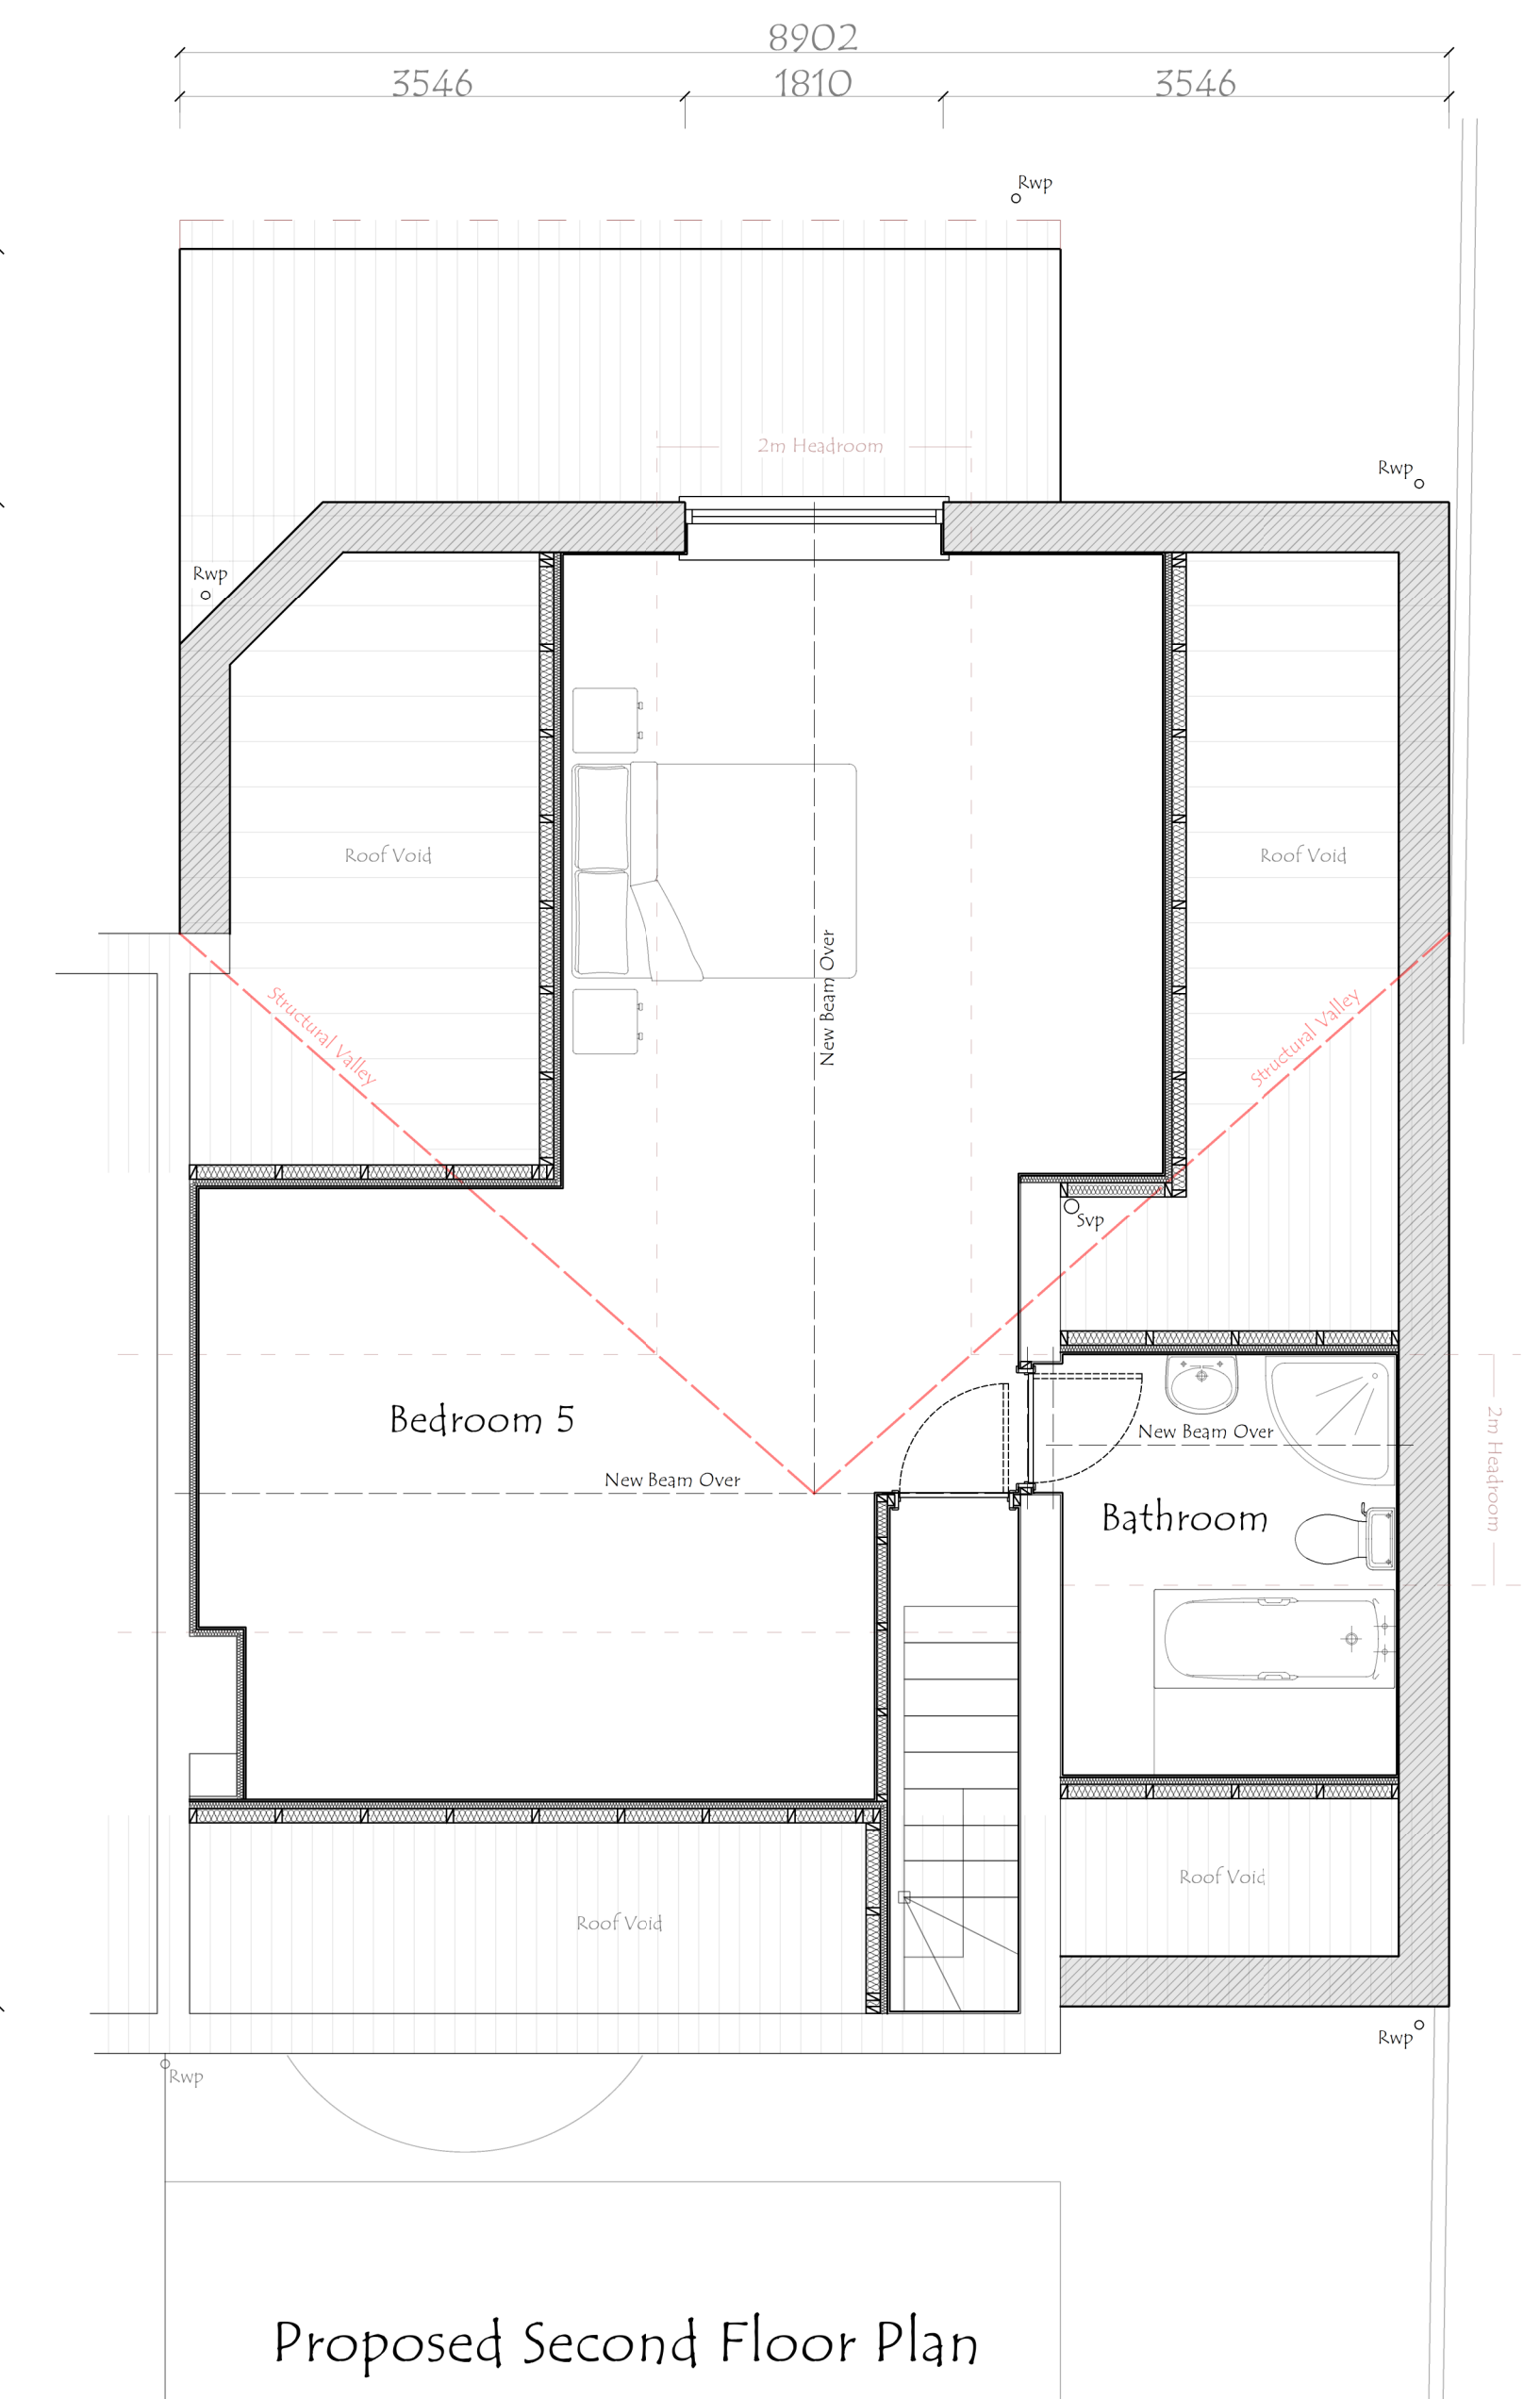

Proposed Second Floor Plan

						JDS DESIGNS LTD The art and science of design TEL - 0785944373077 EMAIL - JDS.DESIGNSDH@GMAIL.COM	DRAWING TITLE Existing and Proposed Plans	
C	At request of PD reduce window in attic bedroom and show site elevation	10.02.23	DS					
B	Single Storey floor reduced from 6m to 4.8m at request of PO following email dated end Jan / Feb 23	6.02.23	DS			PROJECT NO. 2022.00280.000	DWS NO. PLOORI	
A	Set back to accommodate 45 degree line adjacent neighbour at PO request	20.11.22	DS			SCALE: 1:50 / 100	REV.	PLOOI
REY	DESCRIPTION	DATE	DRWN					C