




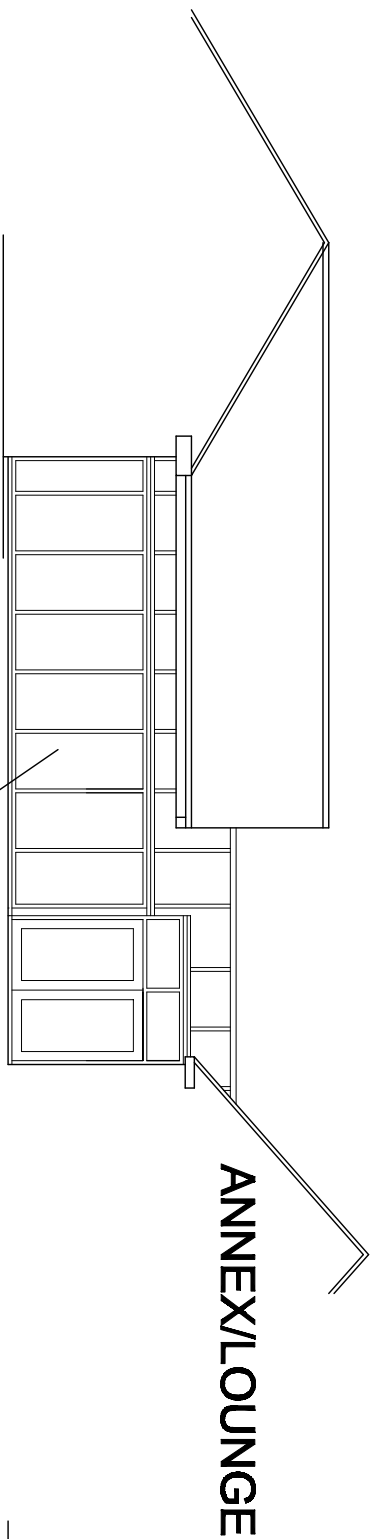


ELEVATION A
AS PROPOSED

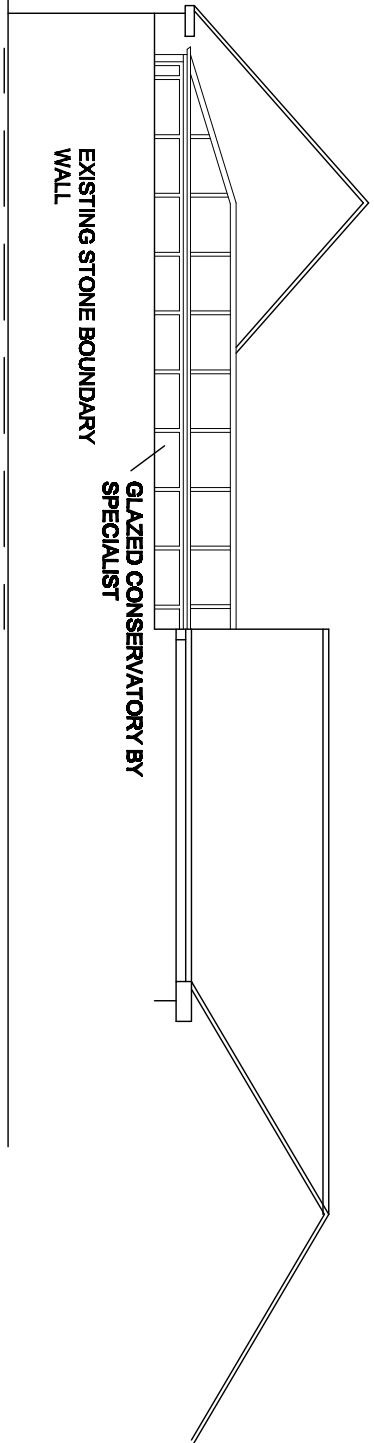

ELEVATION C
AS PROPOSED

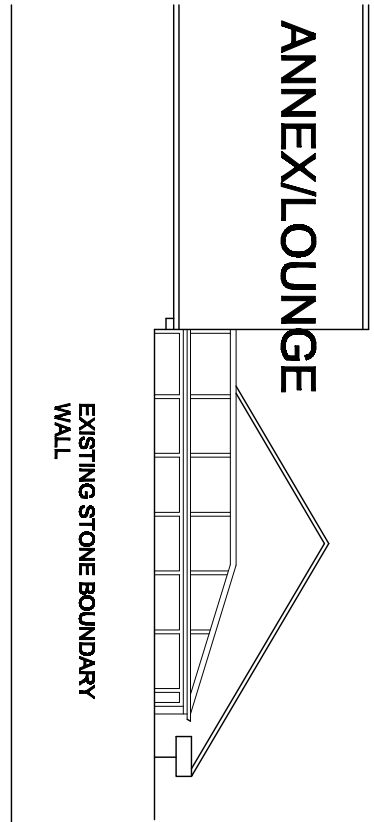


ELEVATION B
AS PROPOSED

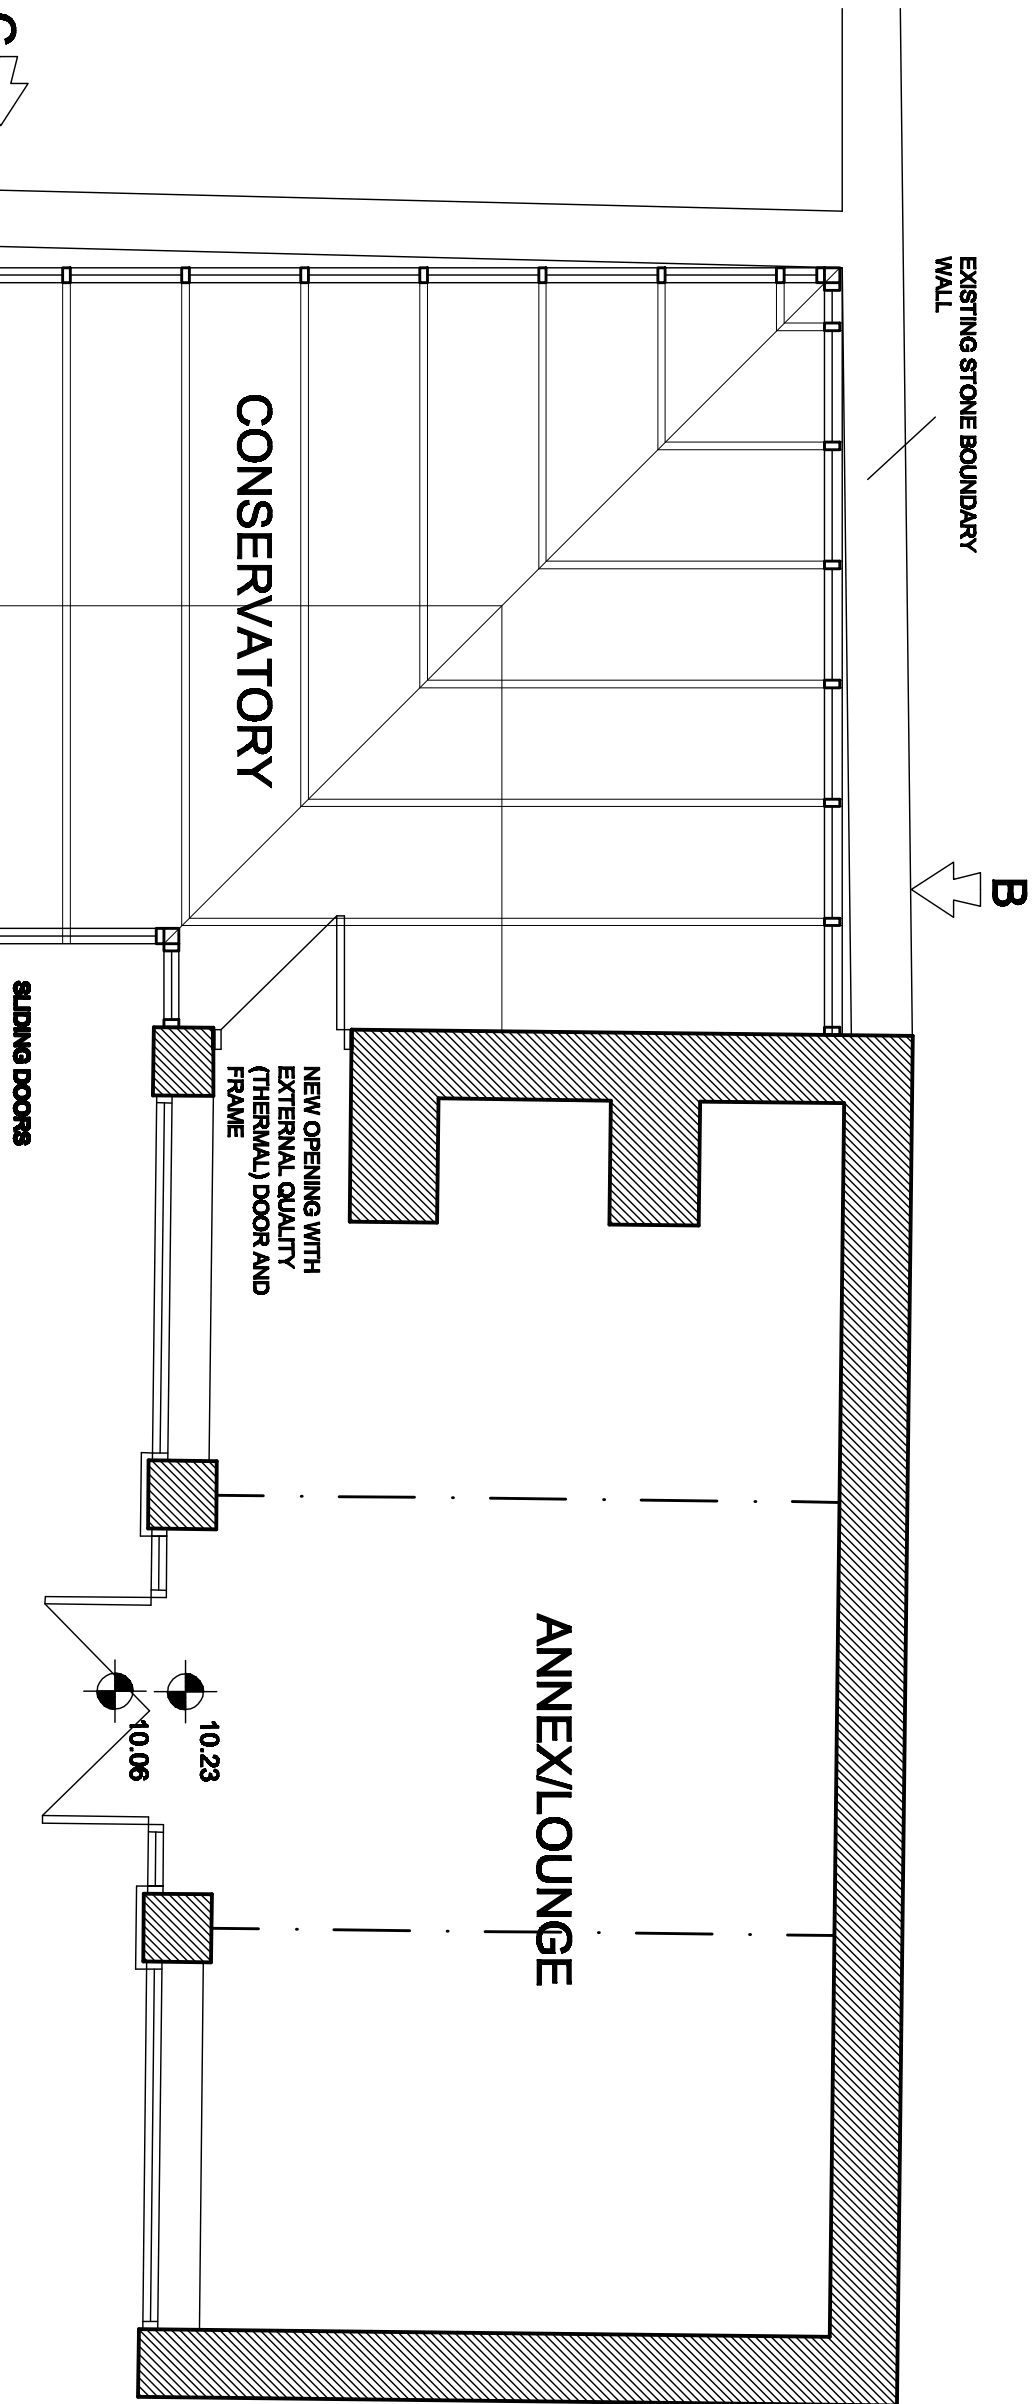


ELEVATION B
AS EXISTING

TO EXISTING DWELLING FROM WITHIN COURTYARD

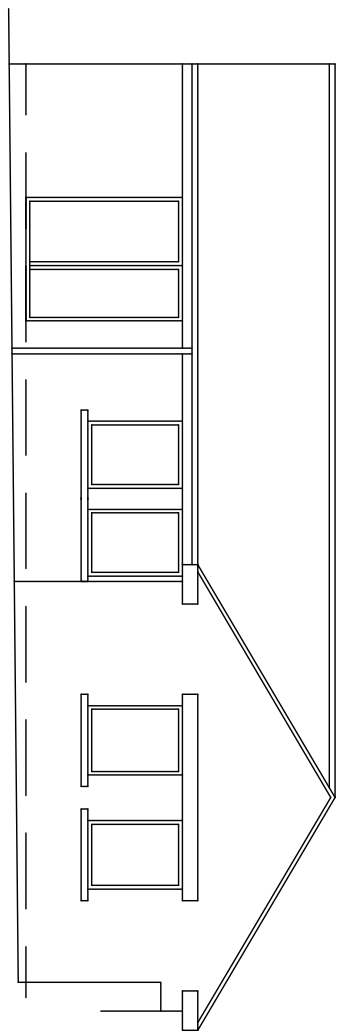


ELEVATION A
AS EXISTING

TO EXISTING DWELLING FROM WITHIN COURTYARD

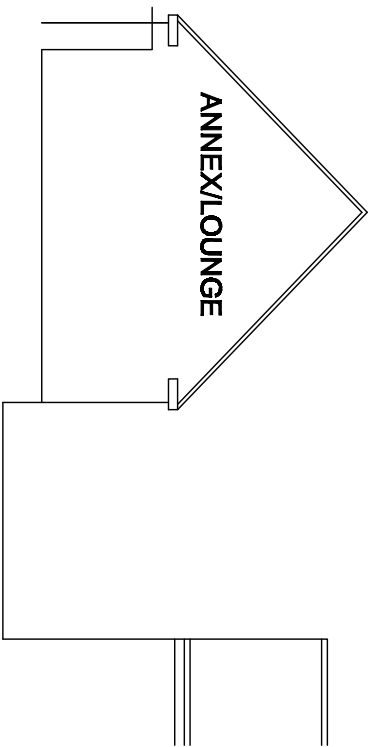


ELEVATION C
AS EXISTING

TO EXISTING DWELLING FROM WITHIN COURTYARD

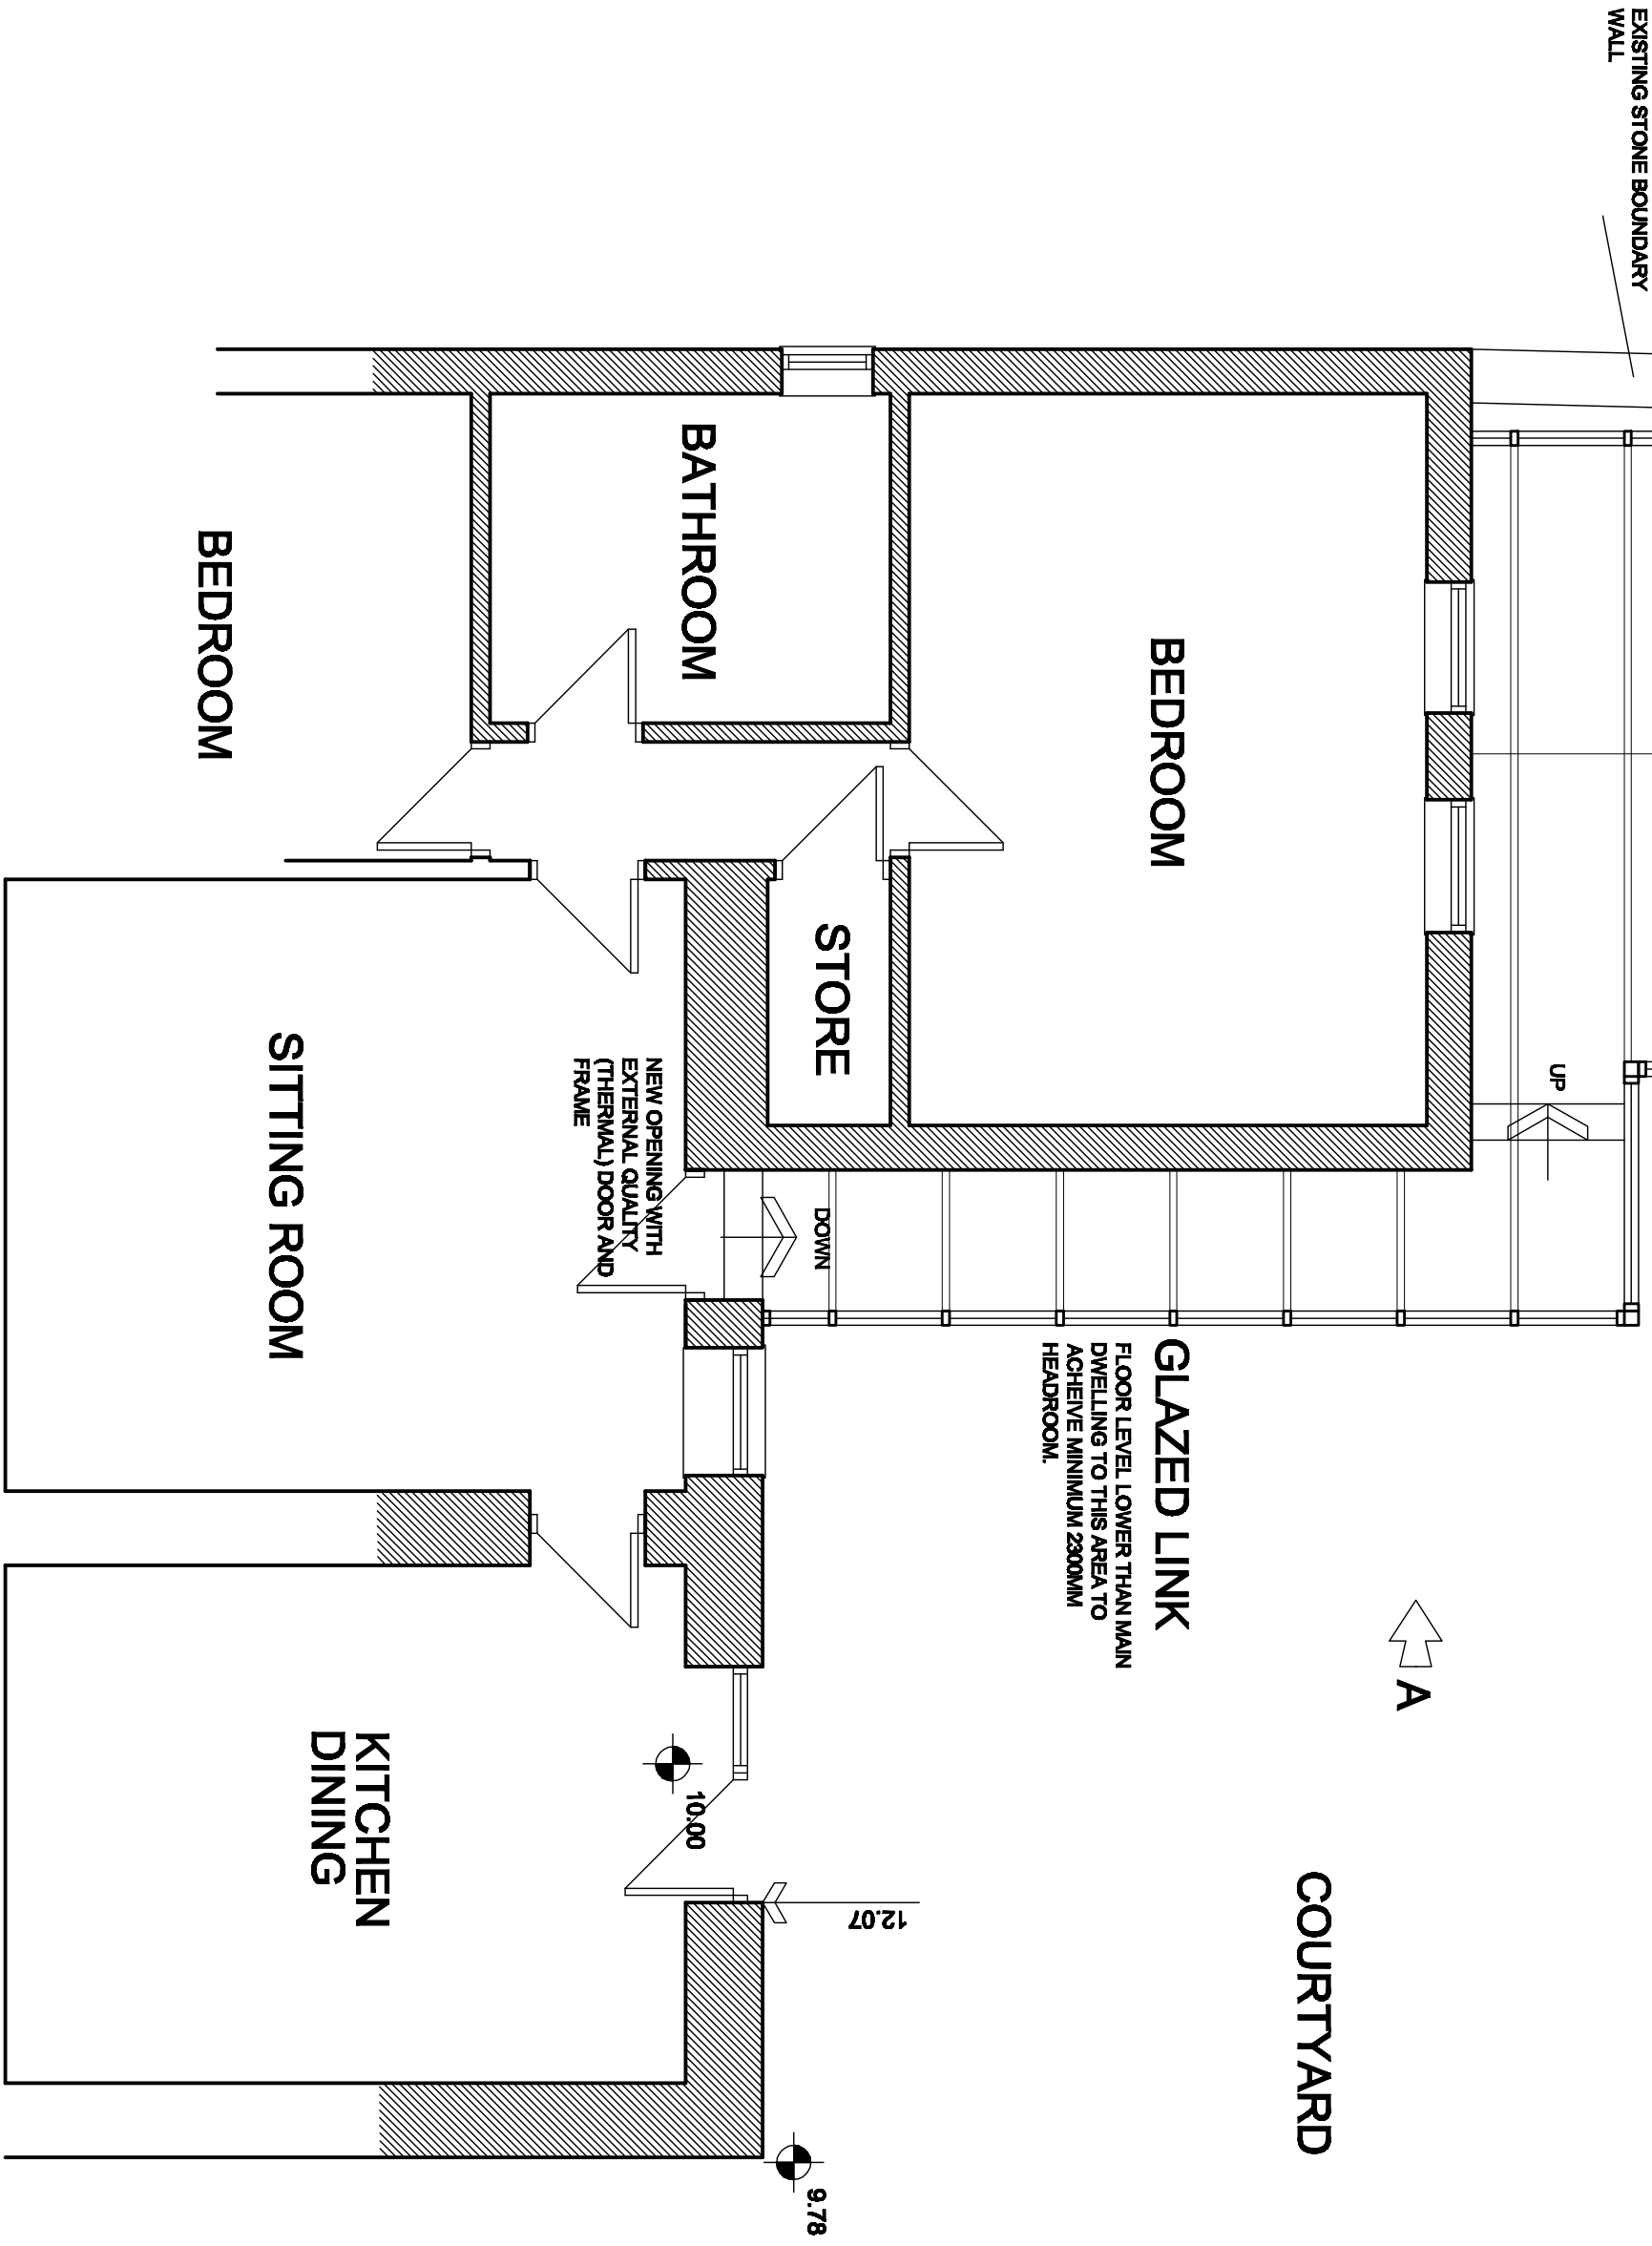

GROUND FLOOR PLAN
AS PROPOSED

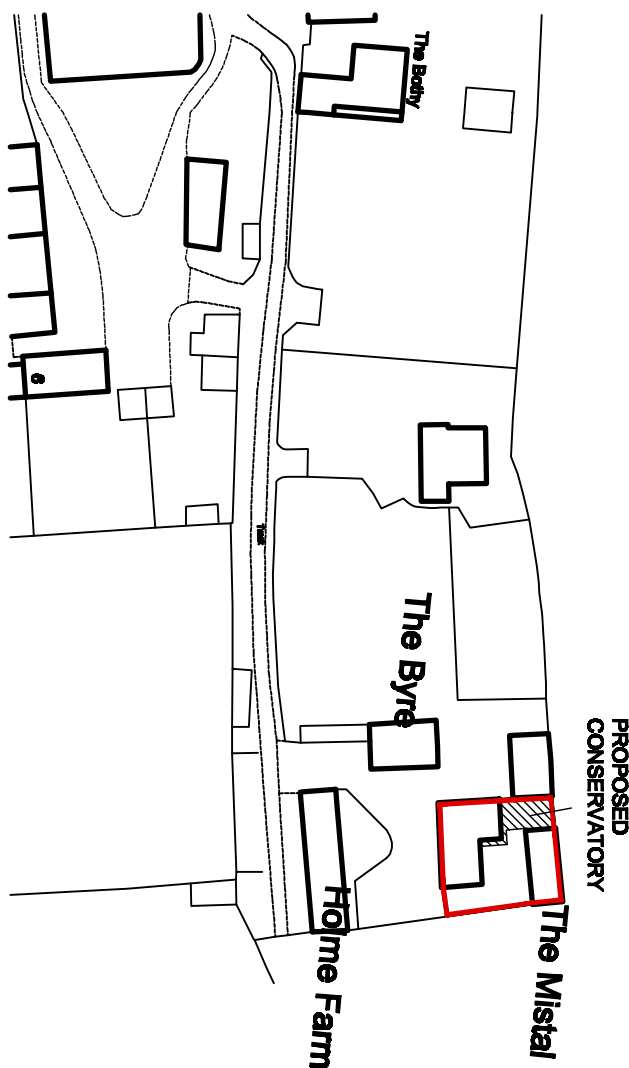

LOCATION PLAN
SCALE 1:1250

White Agus Partnership				PROVIDENCE VILLA, 42 SACKVILLE STREET, BARNESLEY, S10 2DB SURVEYORS AND BUILDING DESIGN CONSULTANTS			
Project: PROPOSED EXTENSION THE MISTAL, DONCASTER ROAD DARFIELD, S73 9HQ				Client: MRS D. MAYTOR			
Drawing Title: PLANS AND ELEVATIONS				Date: MARCH 2011 Ref: 10-084 Dwg. No: 04 Rev: A			
Date: 11-04-11	Author: A	Suffix: UPDATED FOR PLANNING APPLICATION	Description:	Date:	Scale: 1:50 & 1:100 @ A1	Rev:	Description: