


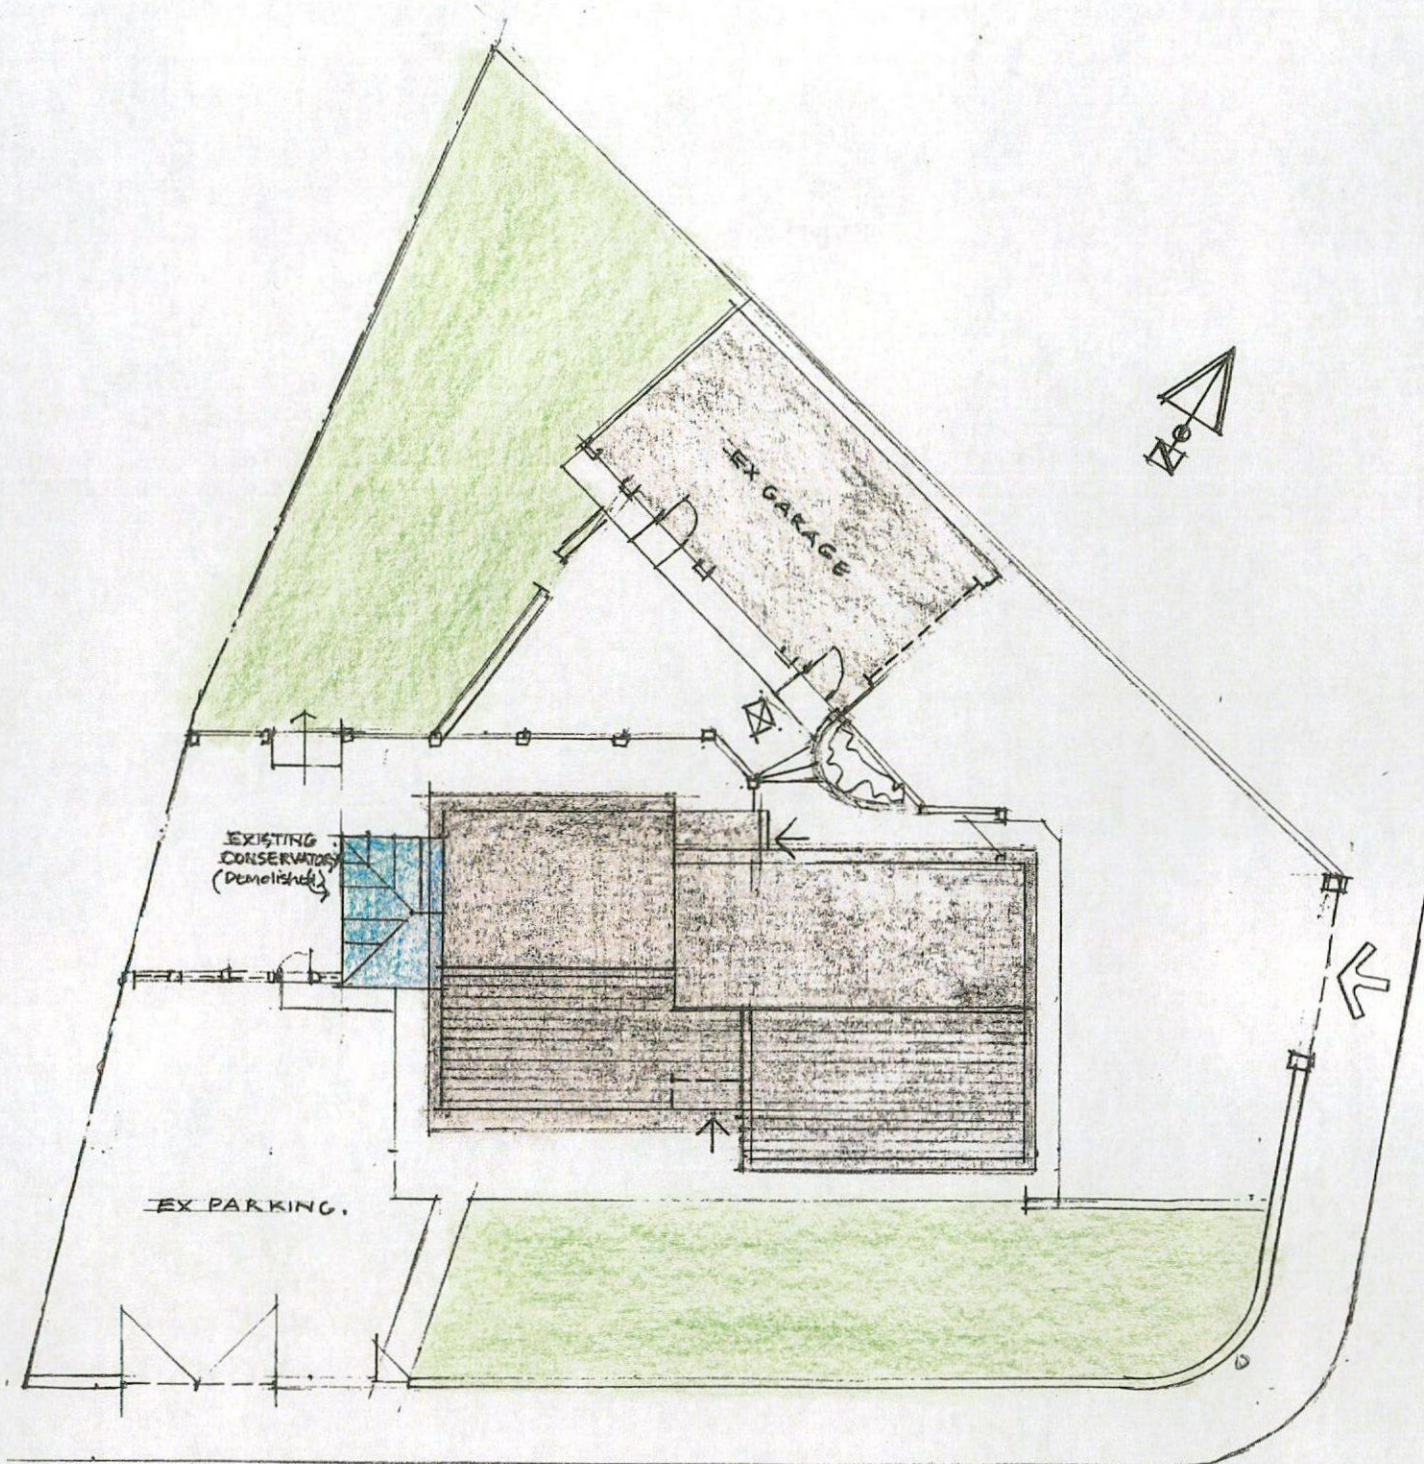

SUMMER ROAD.


MR J CONNOLLY

PROPOSED
ALTERATIONS &
EXTENSION AT
2 SUMMER ROAD,
ROYSTON, S71 4HY

SITE PLAN AS EXISTING

SCALE 1:200 @ A4	DATE DEC 2017	DRAWING SR/01
DRAWN AL.	CHECKED	REVISION

ANTHONY LIGHTOWLER RIBA
ARCHITECT
PROJECT MANAGEMENT
Cotton Road, Weymouth, Dorset, DT9 1LH
Tel: 01305 410339
alarchitect@hotmail.co.uk

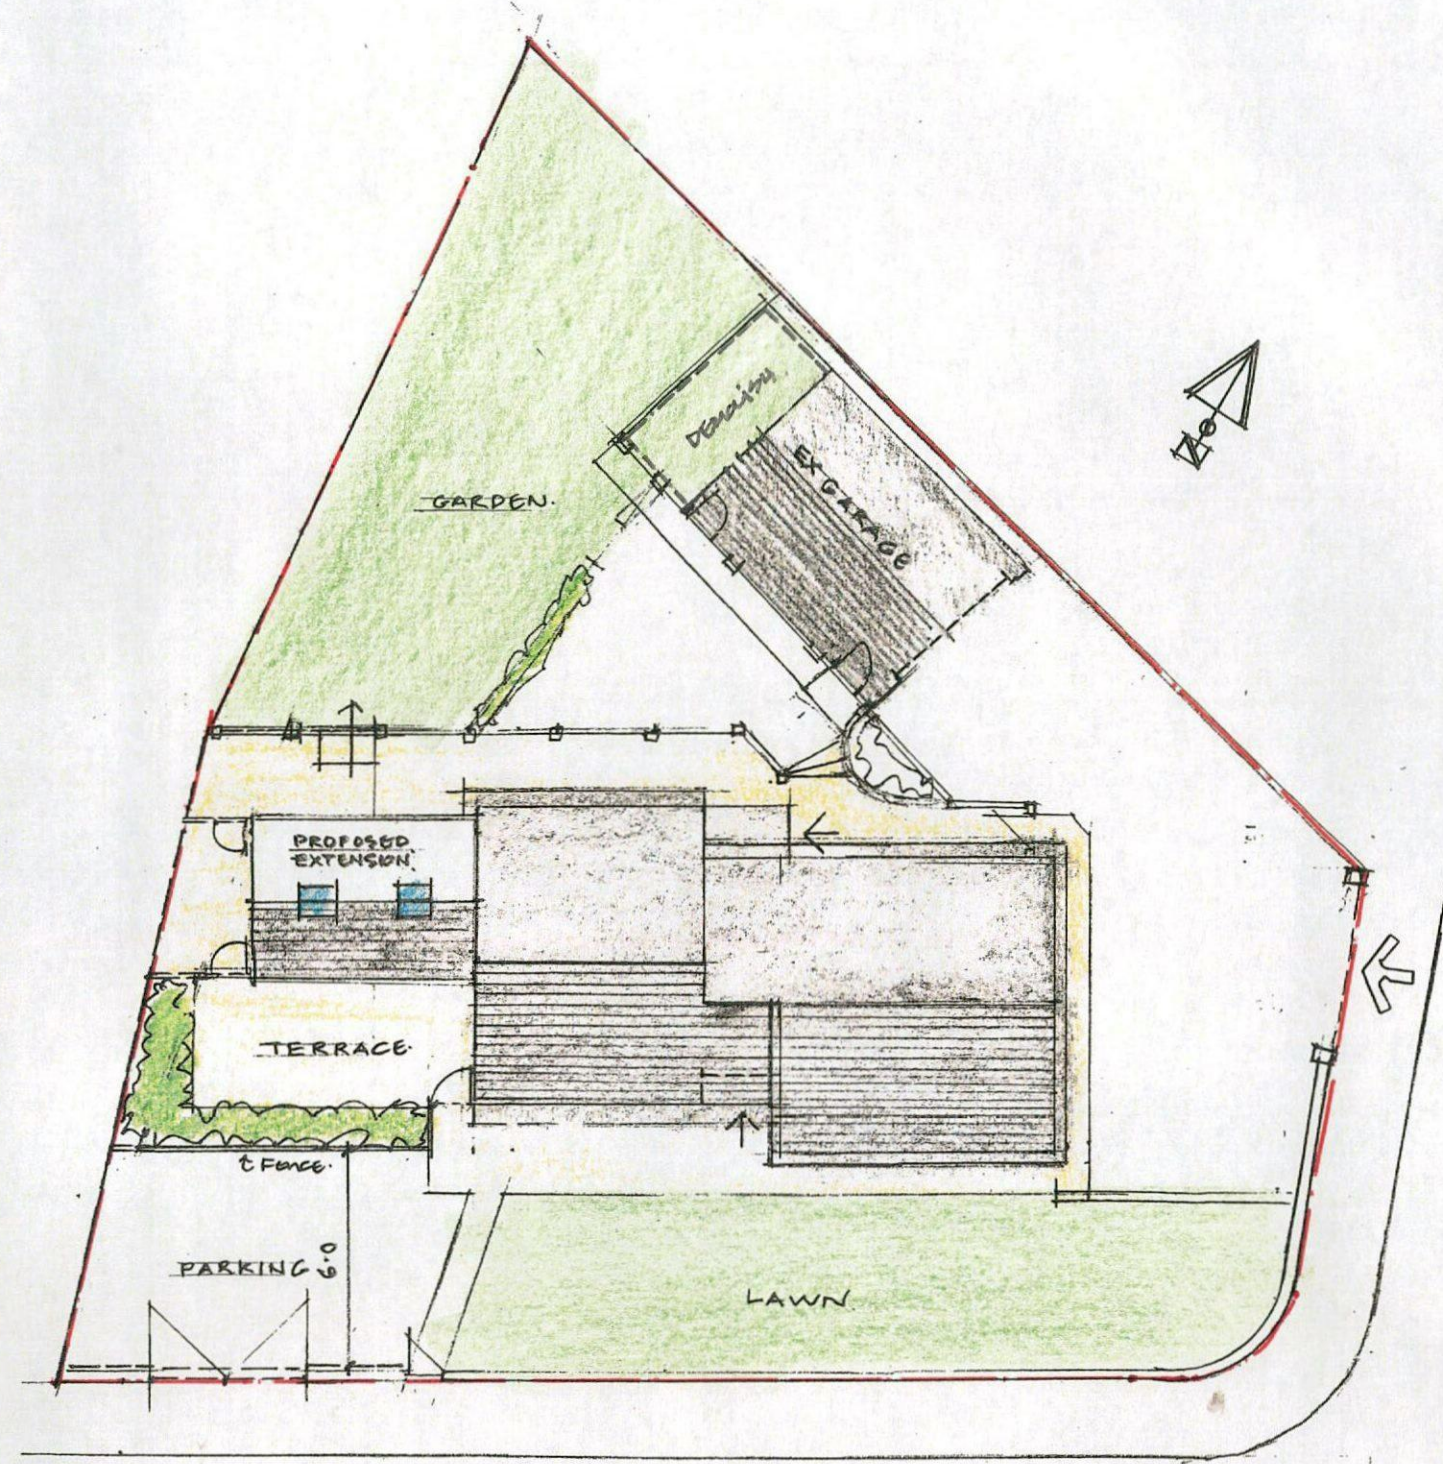

SUMMER ROAD.



MR J CONNOLLY

PROPOSED
ALTERATIONS &
EXTENSION AT
2 SUMMER ROAD,
ROYSTON, S71 4HY


SITE PLAN AS PROPOSED

SCALE 1:200 @ A4	DATE DEC 2017	DRAWING SR/01/A
DRAWN AL	CHECKED	REVISION

ANTHONY LIGHTOWLER RIBA
ARCHITECT
PROJECT MANAGEMENT
Cotton Road, Weymouth, Dorset, DT9 1LH
Tel: 01305 410339
alarchitect@hotmail.co.uk

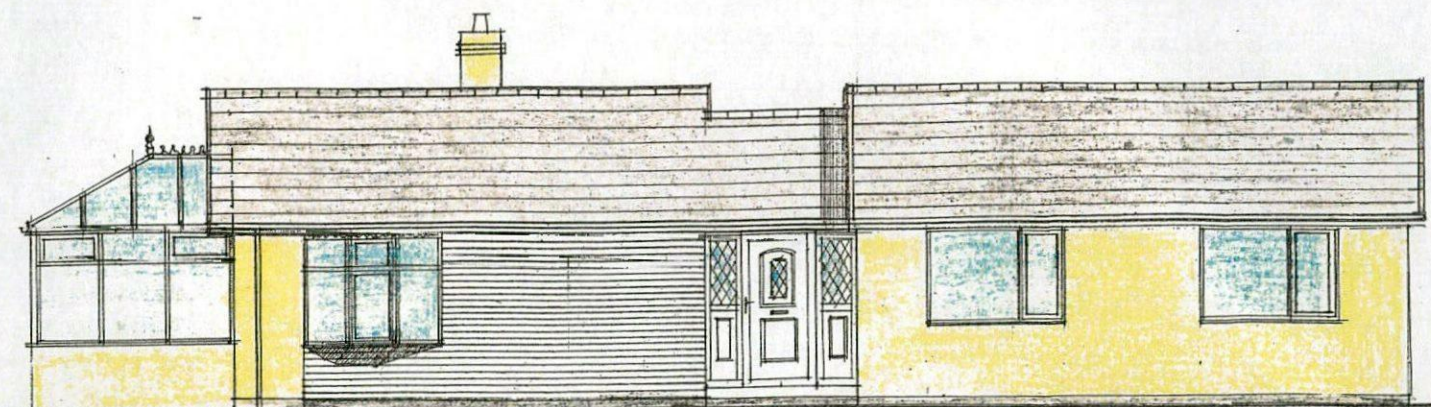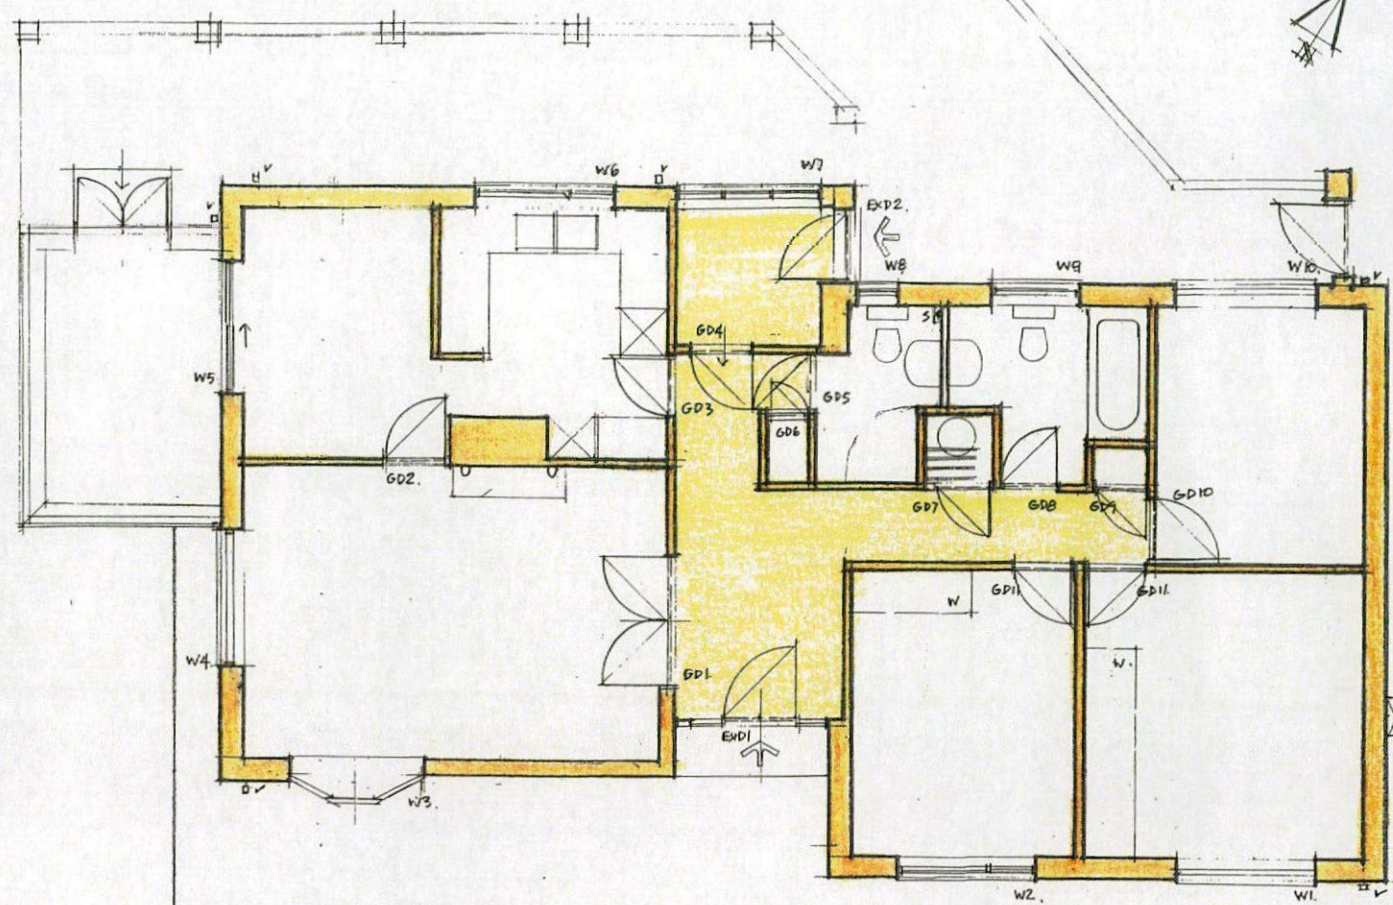


SOUTH

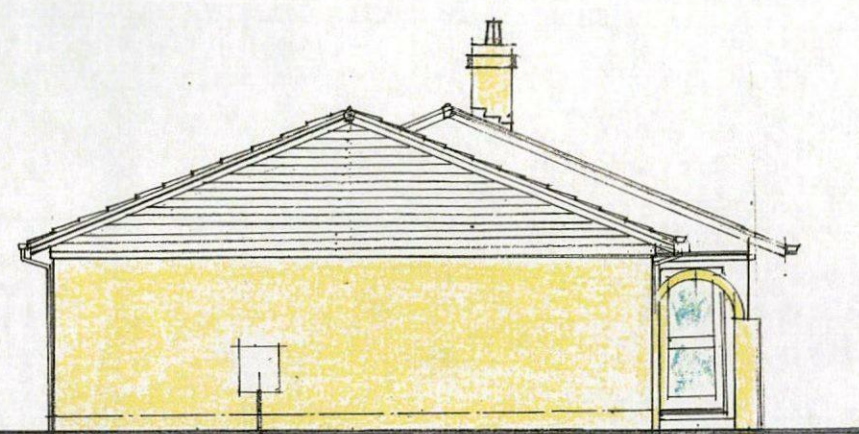

EAST



NORTH

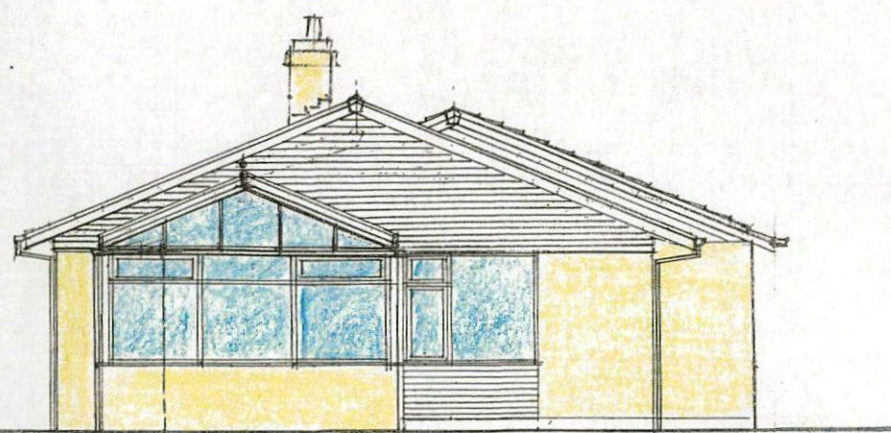

WEST

SUMMER ROAD

SCALE 1:100 @A4.
0 1 2 3 4 5

MR J CONNOLLY
PROPOSED ALTERATIONS & EXTENSION AT 2 SUMMER ROAD, ROYSTON, S71 4HY
GROUND FLOOR LAYOUT

SCALE 1:100@A4	DATE DEC 2017	DRAWING SR/02
DRAWN AL	CHECKED	REVISION


ANTHONY LIGHTOWLER RIBA
ARCHITECT
 PROJECT MANAGEMENT
 Carlton House, Sandy Walk, Wakefield, WF1 2DZ
 mob: 07946 410339
 alarchitect@hotmail.co.uk

0 1 2 3 4 5

MR J CONNOLLY
PROPOSED ALTERATIONS & EXTENSION AT 2 SUMMER ROAD, ROYSTON, S71 4HY
ELEVATIONS AS EXISTING

SCALE 1:100@A4	DATE DEC 2017	DRAWING SR/3/4
DRAWN AL	CHECKED	REVISION

ANTHONY LIGHTOWLER RIBA
ARCHITECT
 PROJECT MANAGEMENT
 Carlton House, Sandy Walk, Wakefield, WF1 2DZ
 mob: 07946 410339
 alarchitect@hotmail.co.uk

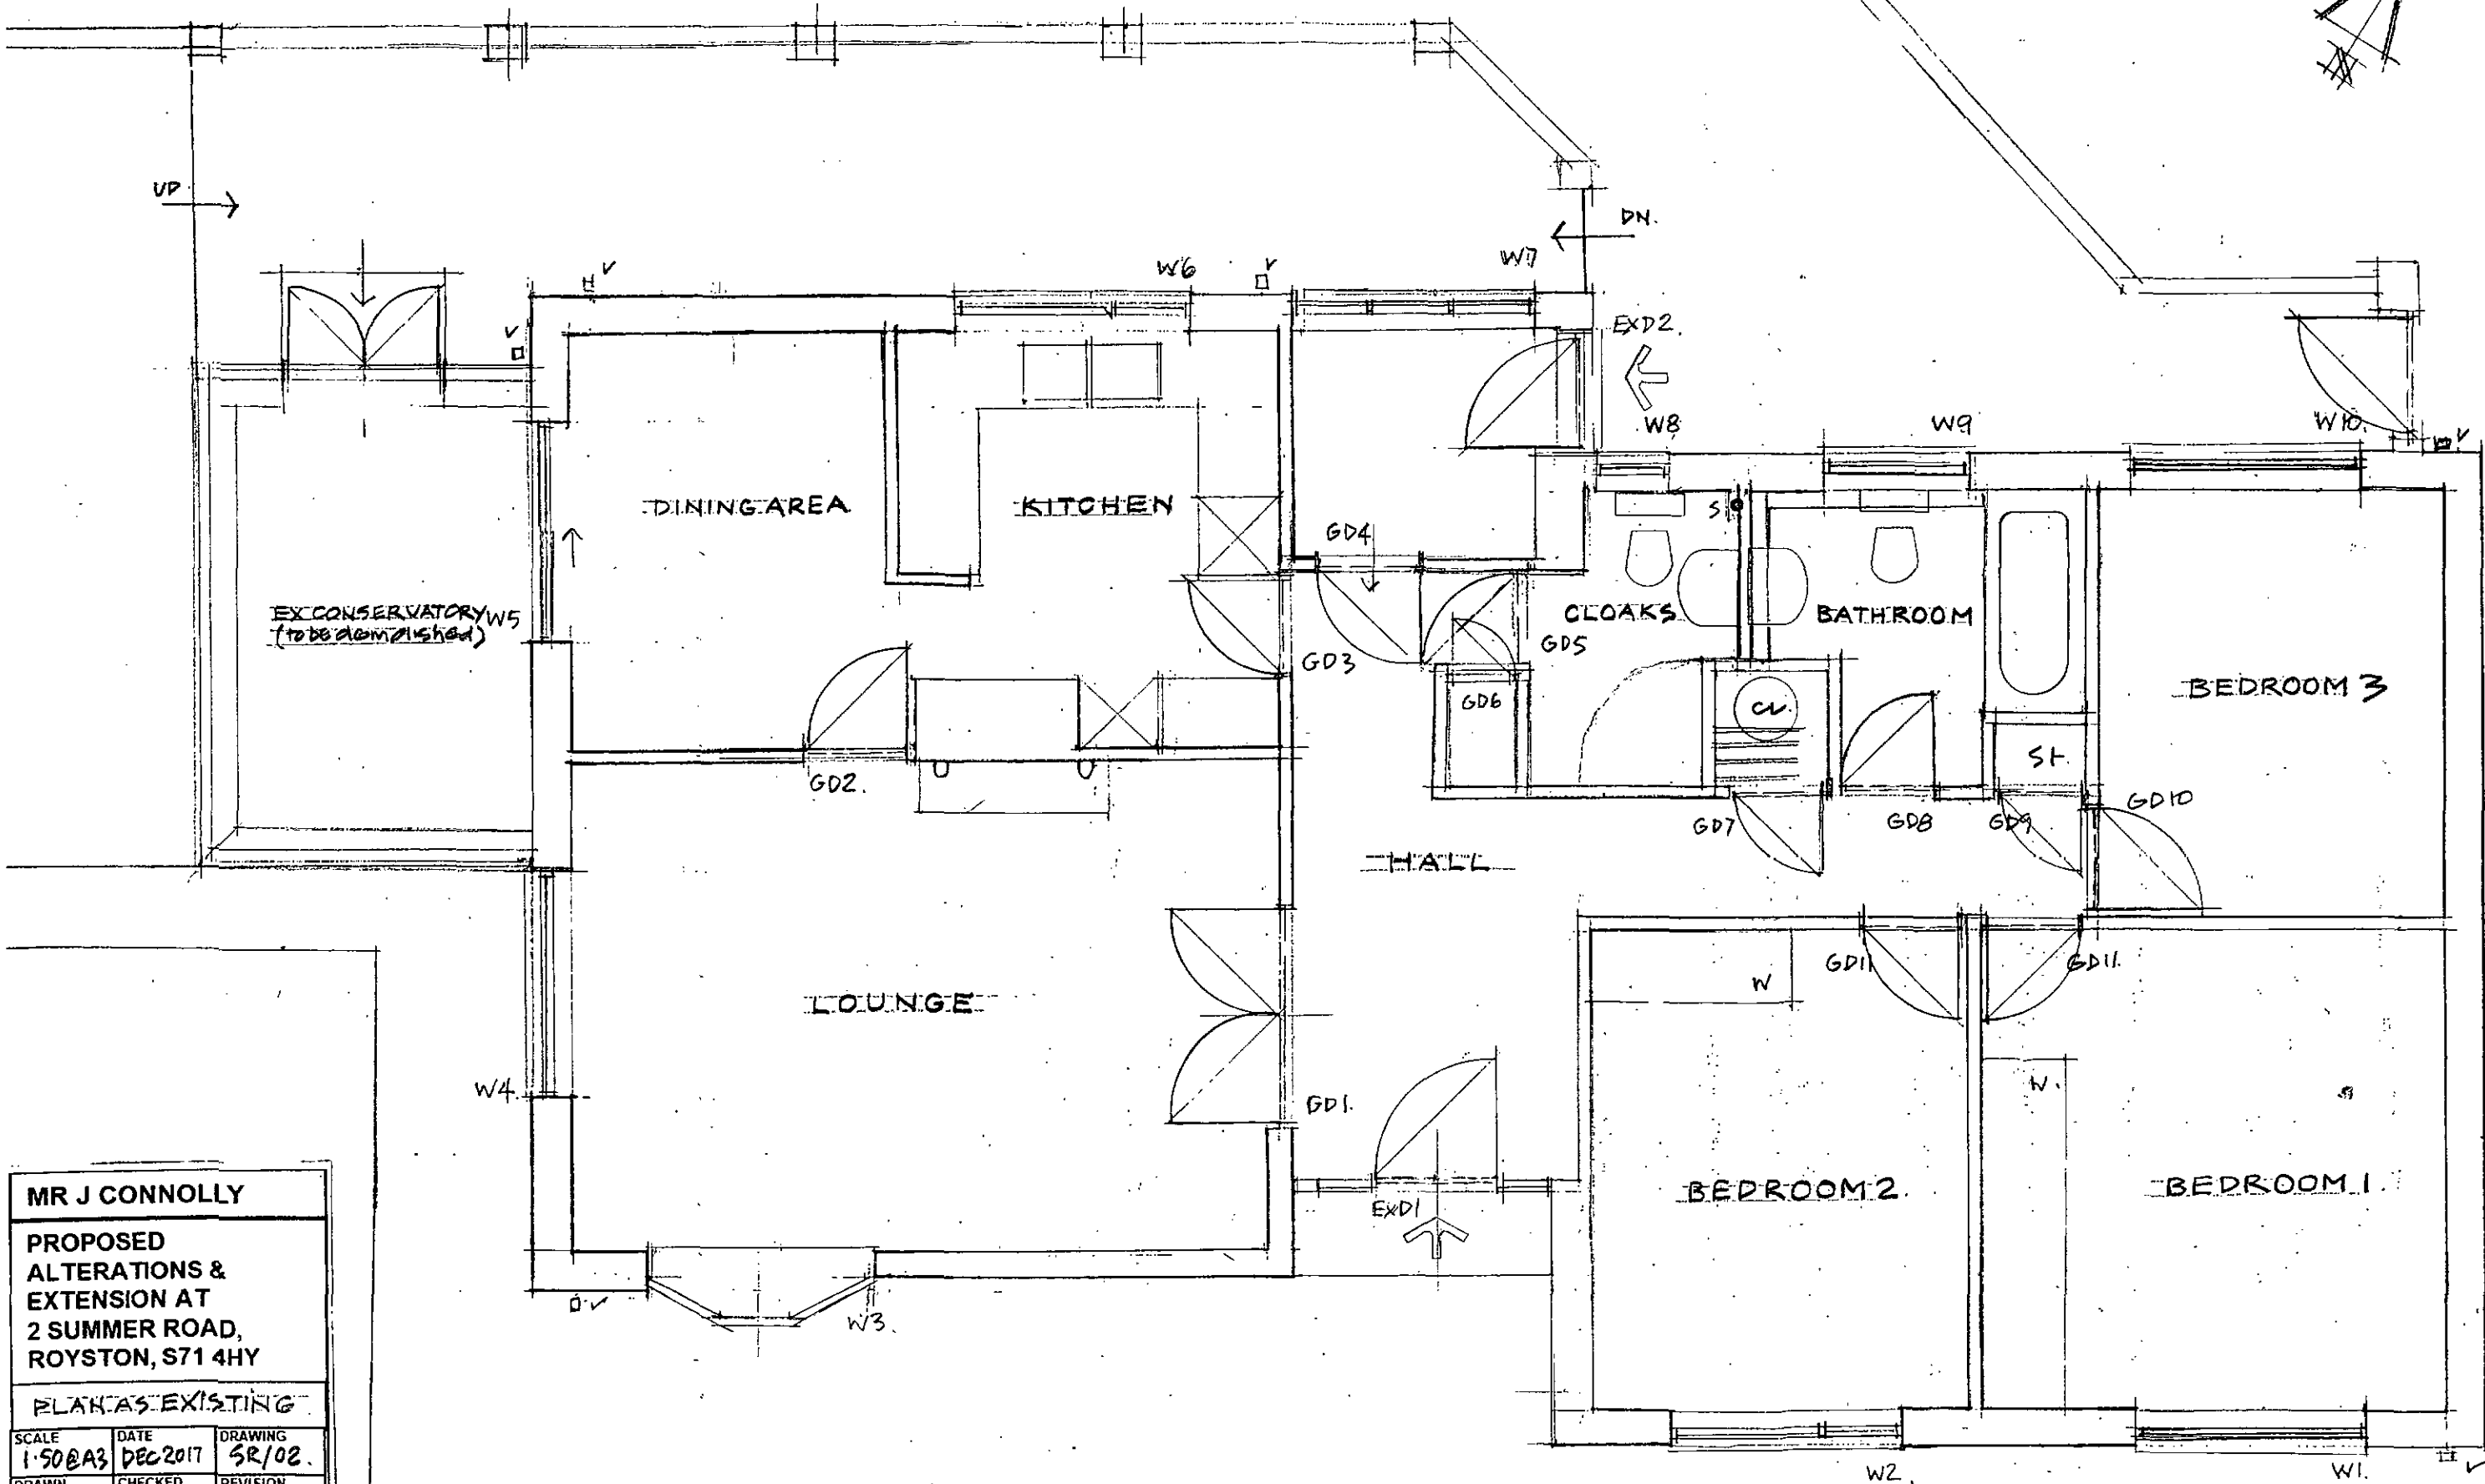

MR J CONNOLLY

PROPOSED ALTERATIONS & EXTENSION AT 2 SUMMER ROAD, ROYSTON, S71 4HY

PLAN AS EXISTING



SCALE 1:50 @ A3	DATE DEC 2017	DRAWING SR/02
DRAWN AL	CHECKED	REVISION

ANTHONY LIGHTowler RIBA

ARCHITECT

PROJECT MANAGEMENT

111, 112, 113,1000

 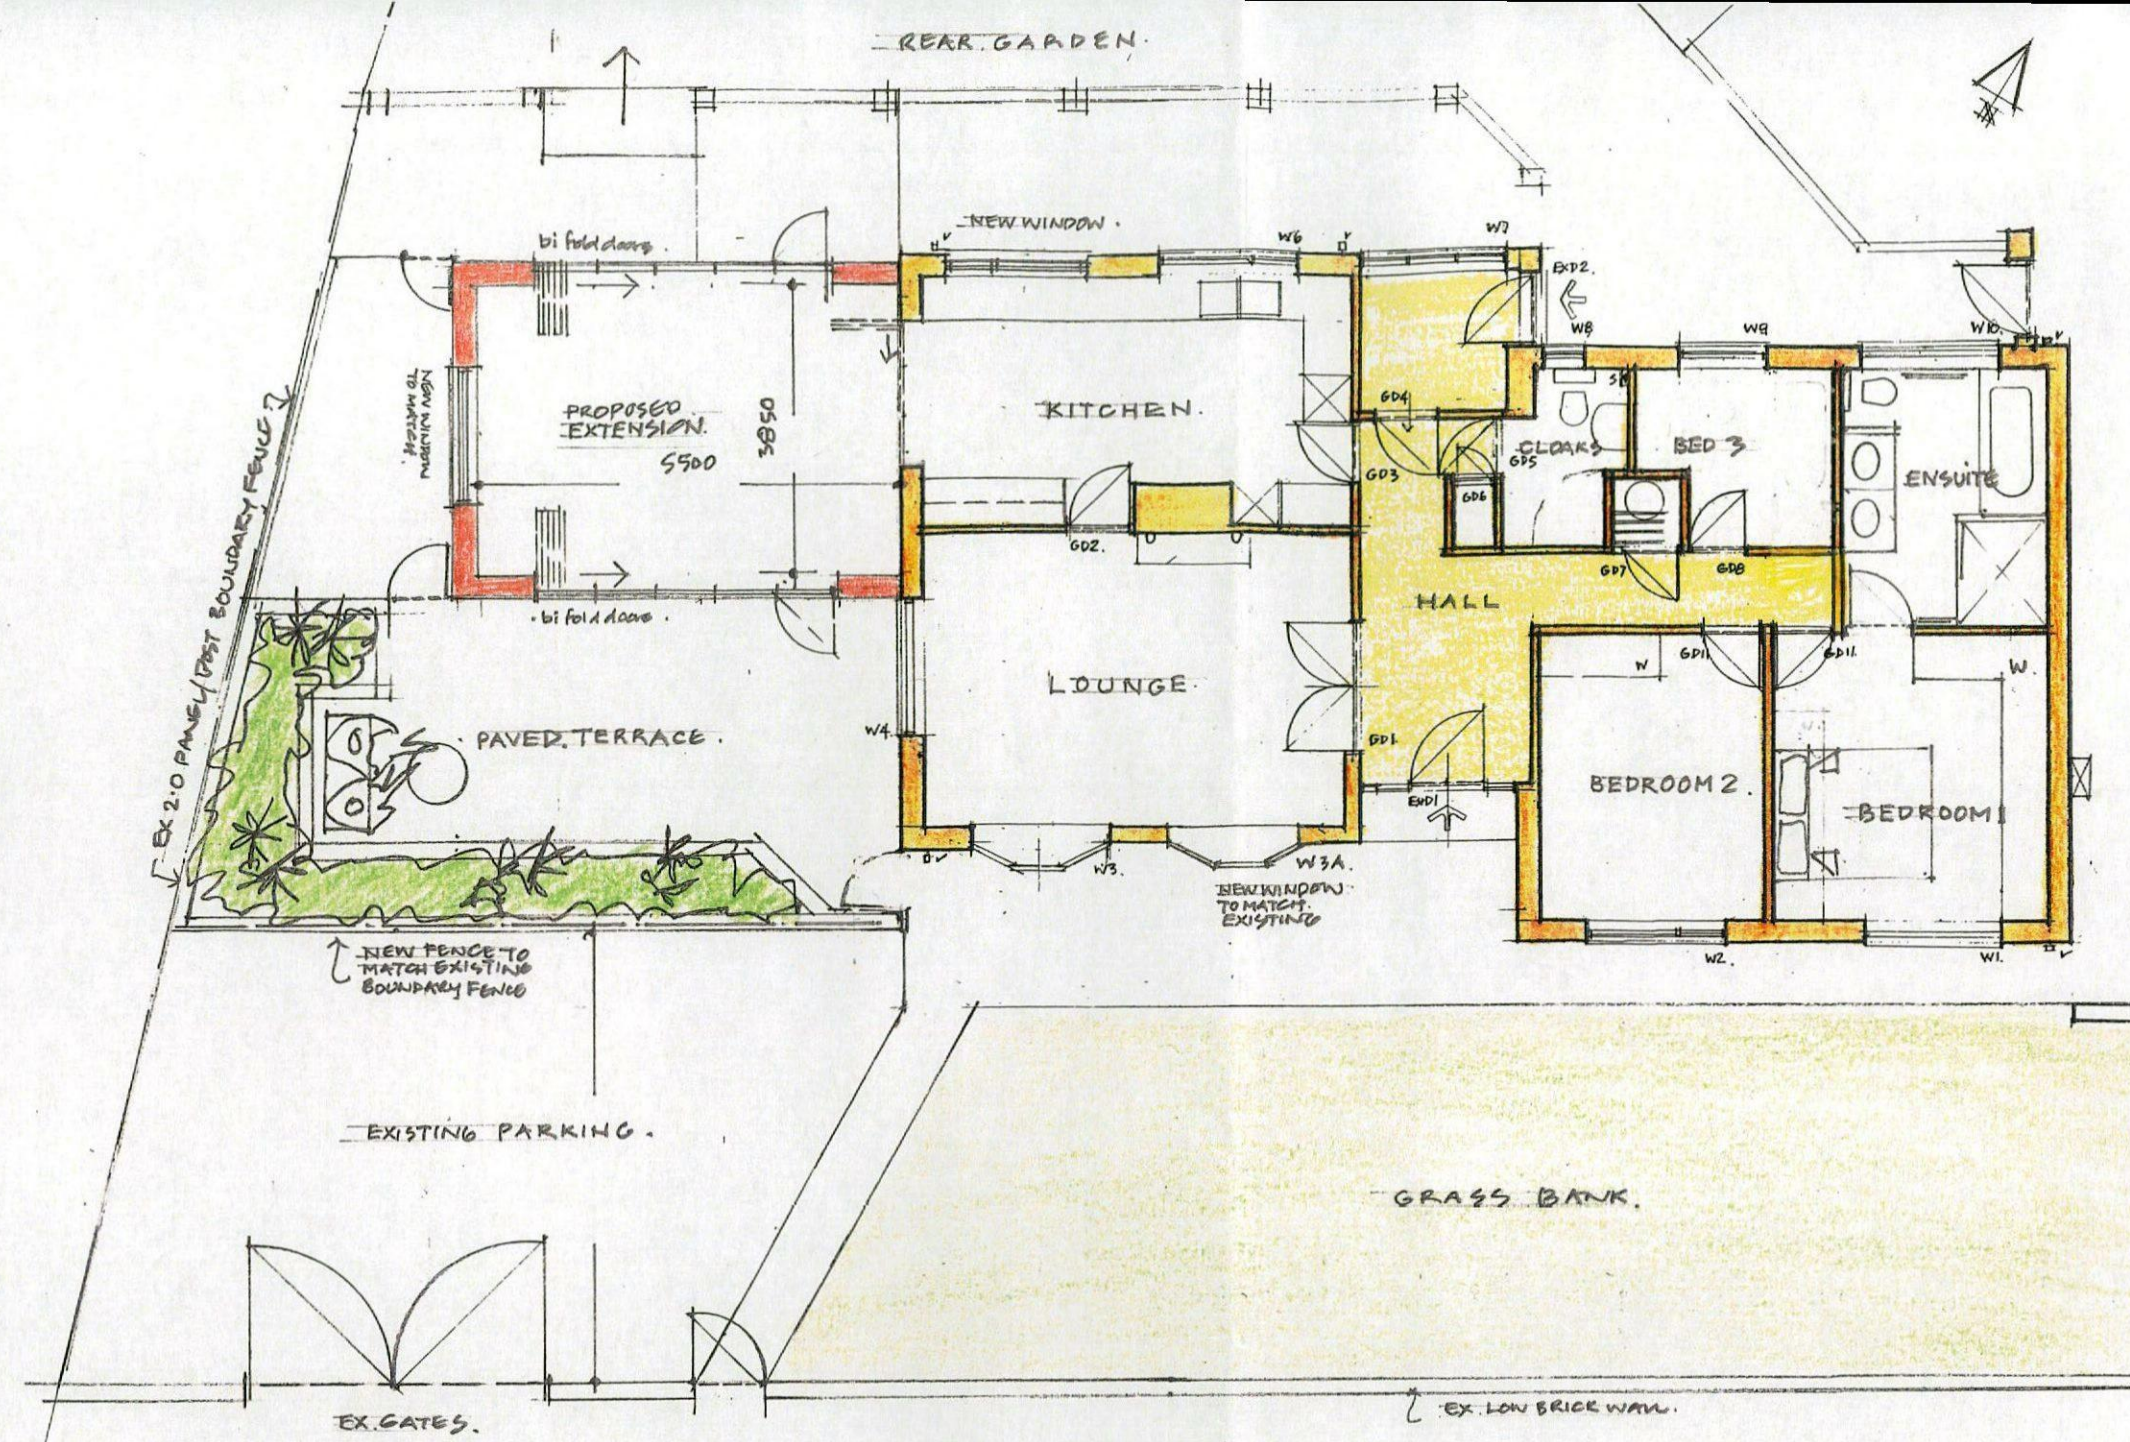

MR J CONNOLLY

**PROPOSED
ALTERATIONS &
EXTENSION AT
2 SUMMER ROAD,
ROYSTON, S71 4HY**

GROUND FLOOR LAYOUT

SCALE 1:100@A4	DATE DEC 2017	DRAWING SR/02
DRAWN AL	CHECKED	REVISION

ANTHONY LIGHTowler RIBA


ARCHITECT

PROJECT MANAGEMENT

Carlton House, 100, Park Road, Royston, S71 2DZ

07946 610339

alarchitect@hotmail.co.uk

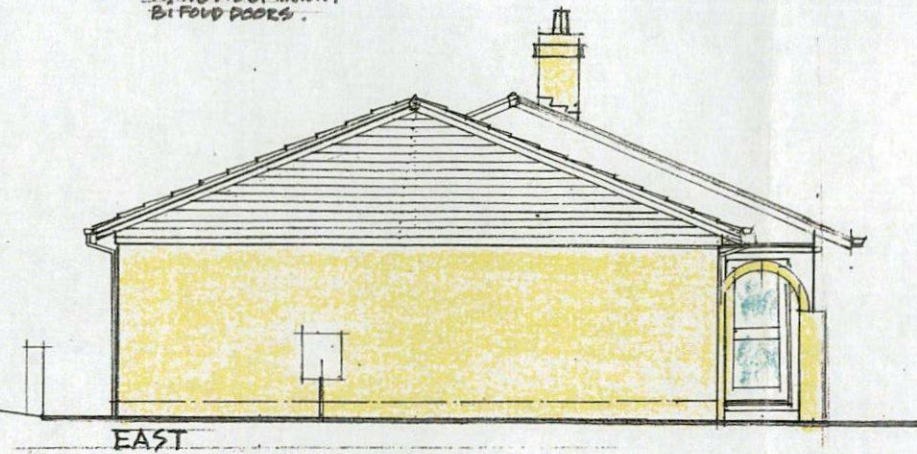

MR J CONNOLLY

PROPOSED ALTERATIONS & EXTENSION AT 2 SUMMER ROAD, ROYSTON, S71 4HY

ELEVATIONS AS PROPOSED.

SCALE 1:100 @ A4	DATE DEC 2017	DRAWING SR/3/4.
DRAWN AL.	CHECKED	REVISION

ANTHONY LIGHTOWLER BBA

ARCHITECT

PROJECT MANAGEMENT

Carton House, Sandy Way, St Albans, Herts AL1 2LJ

Mobile: 07946 410339

alarchitect@hotmail.co.uk