


Notes_

PLANNING

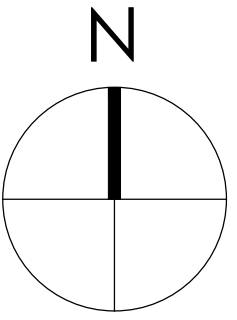

0 25 50 75 100 125 m
SCALE 1:2500

Note:
Surrounding contextual buildings and information are based on received ordinance survey drawings and are shown for illustrative purposes only. assumed site boundary is subject to confirmation legal confirmation

Note:
Information is based on OS map and received information and is subject to full topographical survey. Assumed site boundary and site constraints subject to legal confirmation. All Legal easements and extent of existing underground services locations are subject to confirmation.

C	24/04/23	Tuning head amended to highways comments	Jat.	Jat.
B	01/03/23	Levels added to proposed site plan	Jat.	Jat.
A	07/02/23	Red line boundary updated	Jat.	Jat.
Rev.	Date	Amendments	By	App'd

Eight_OneTwo

Architects

Tel_ +44 [0]7761 570735
Email_ mail@eightonetwo.co.uk
www.eightonetwo.co.uk
Studio A5_Brooke's Mill_Armitage Bridge_Huddersfield_HD4 7NR

Drawing Status_

PLANNING

Client_

MR + MRS STOREY

Project_

PROPOSED DETACHED DWELLING_ 43 BARNLEY ROAD_ BARNLEY

Drawing Title_

AS EXISTING + PROPOSED SITE PLAN

Drawing Scale_

1:250

Drawn By_

Jat

Checked By_

Jat

Paper Size_

A1

Drawn Date_


DEC 2022

Checked Date_


DEC 2022

Drawing Number_

21_810 101 C

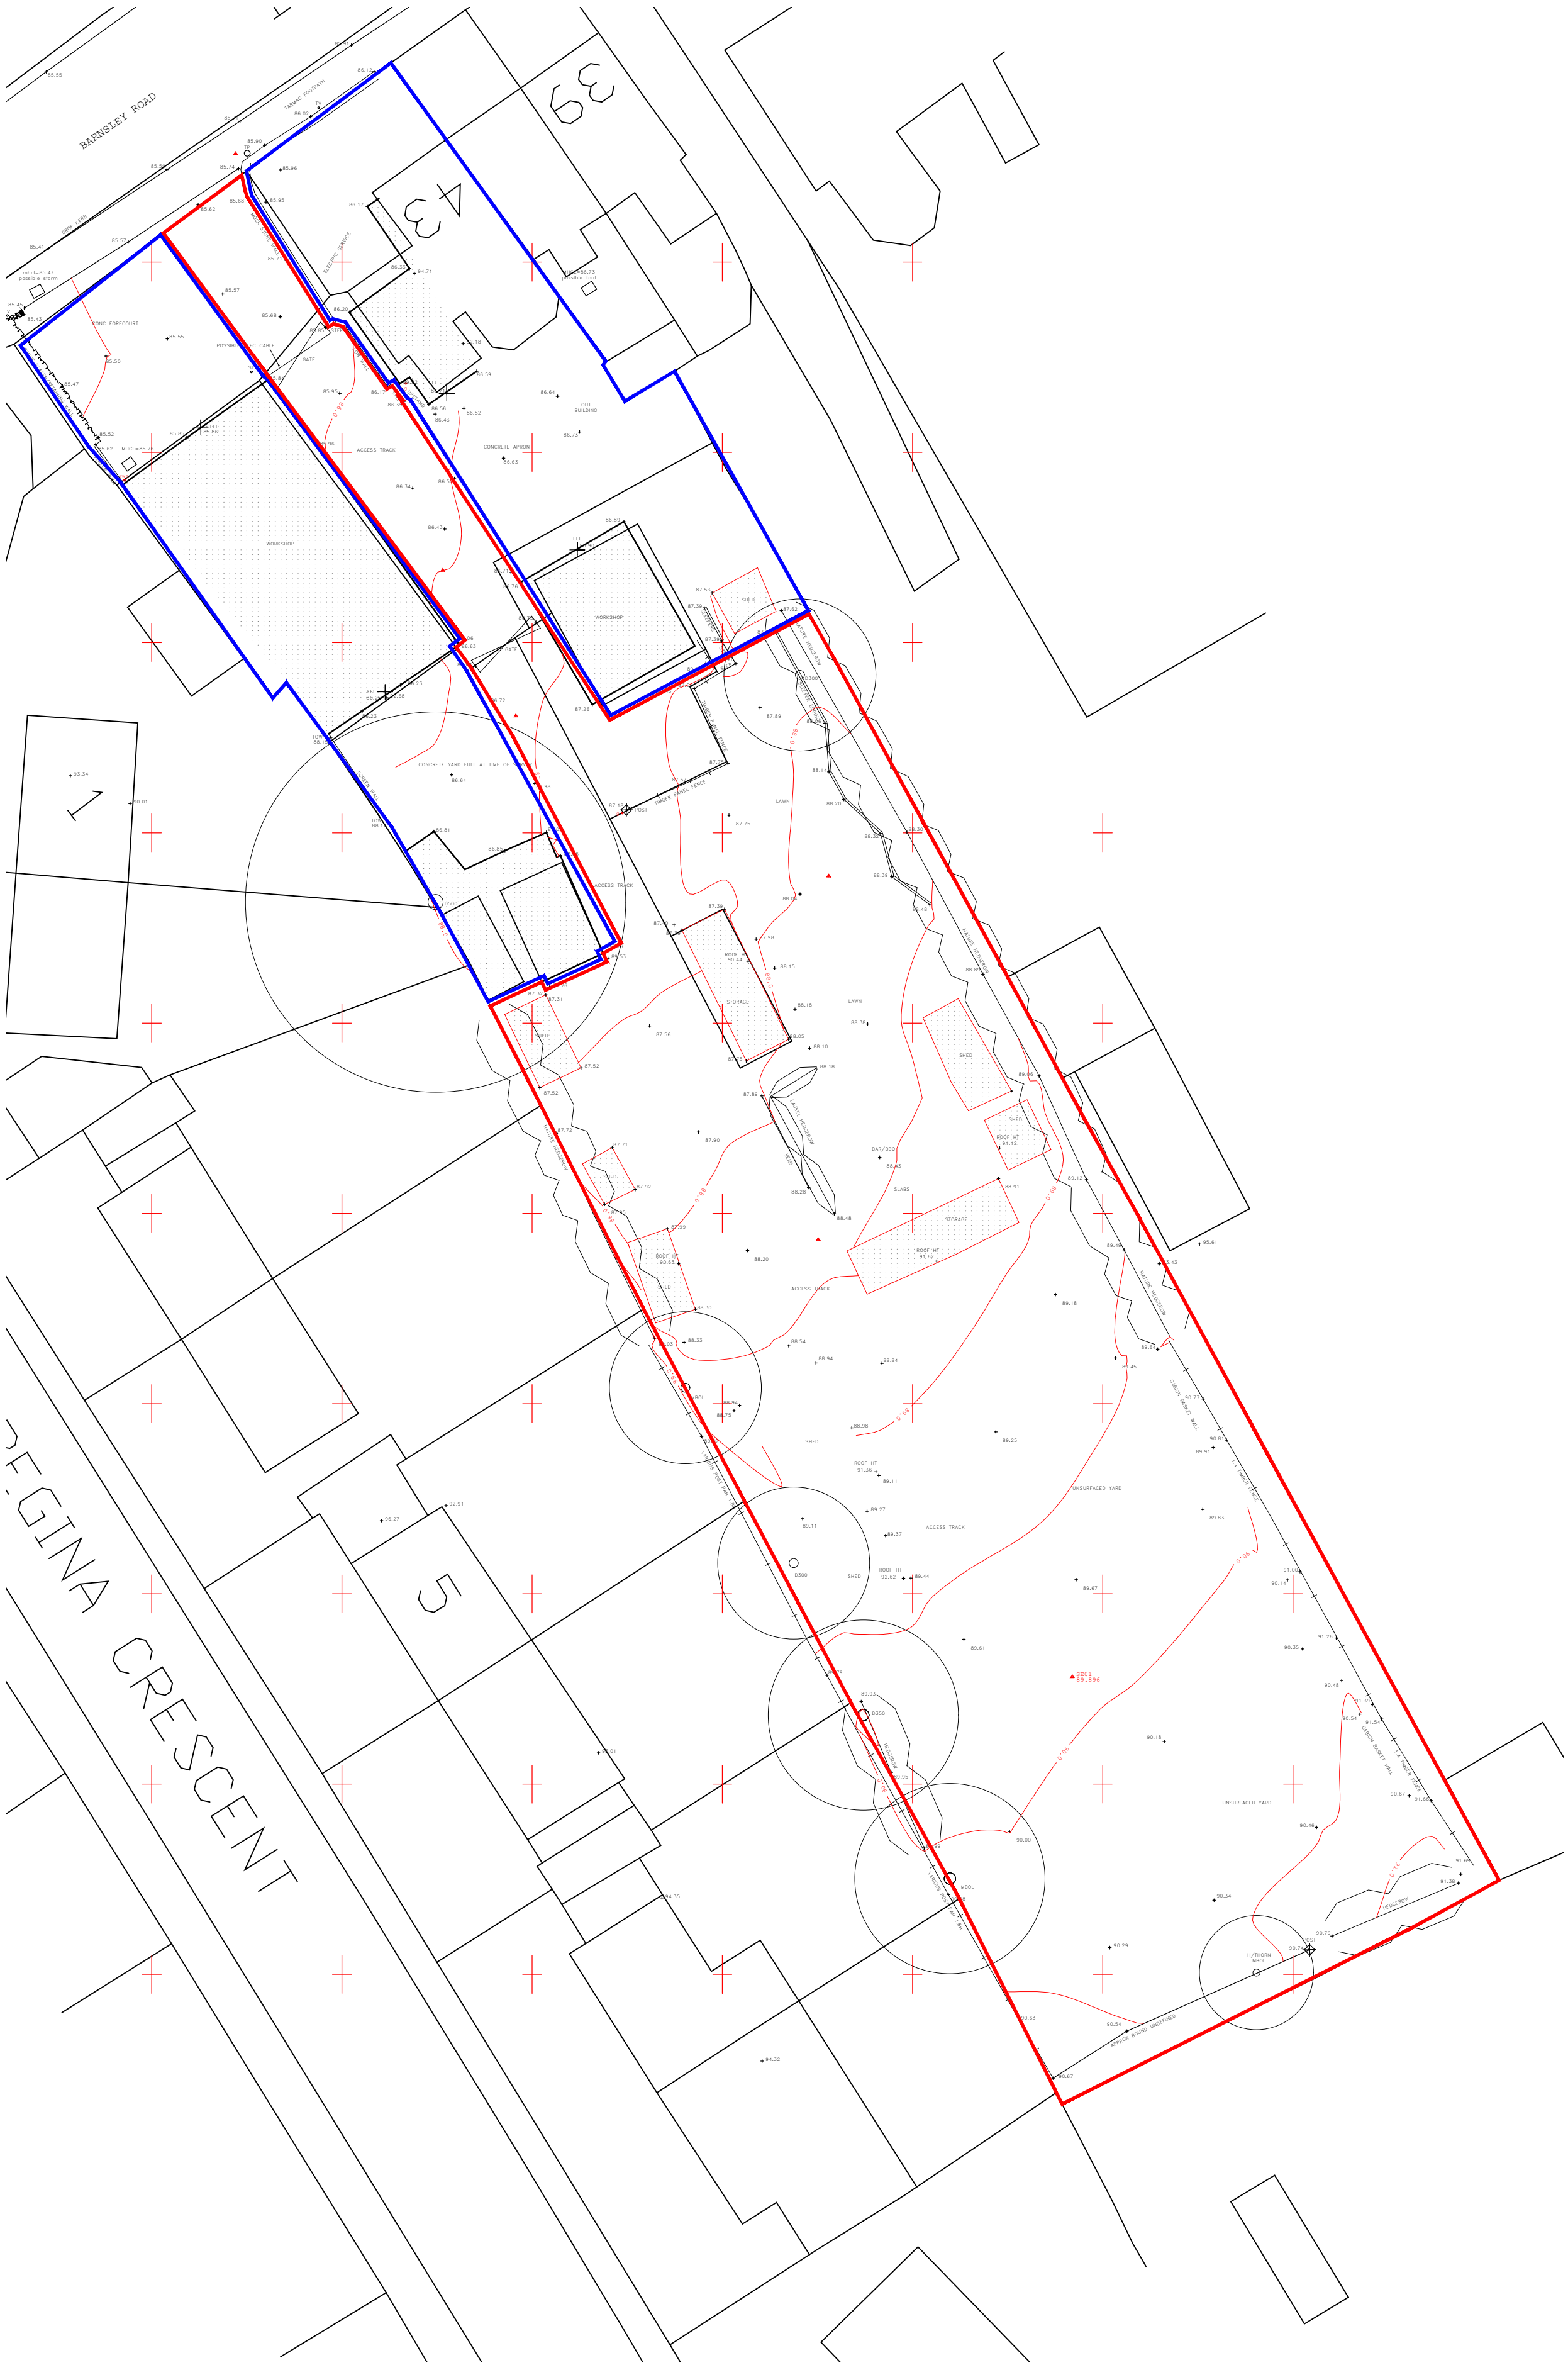

SITE PLAN_
AS EXISTING
Scale 1.250

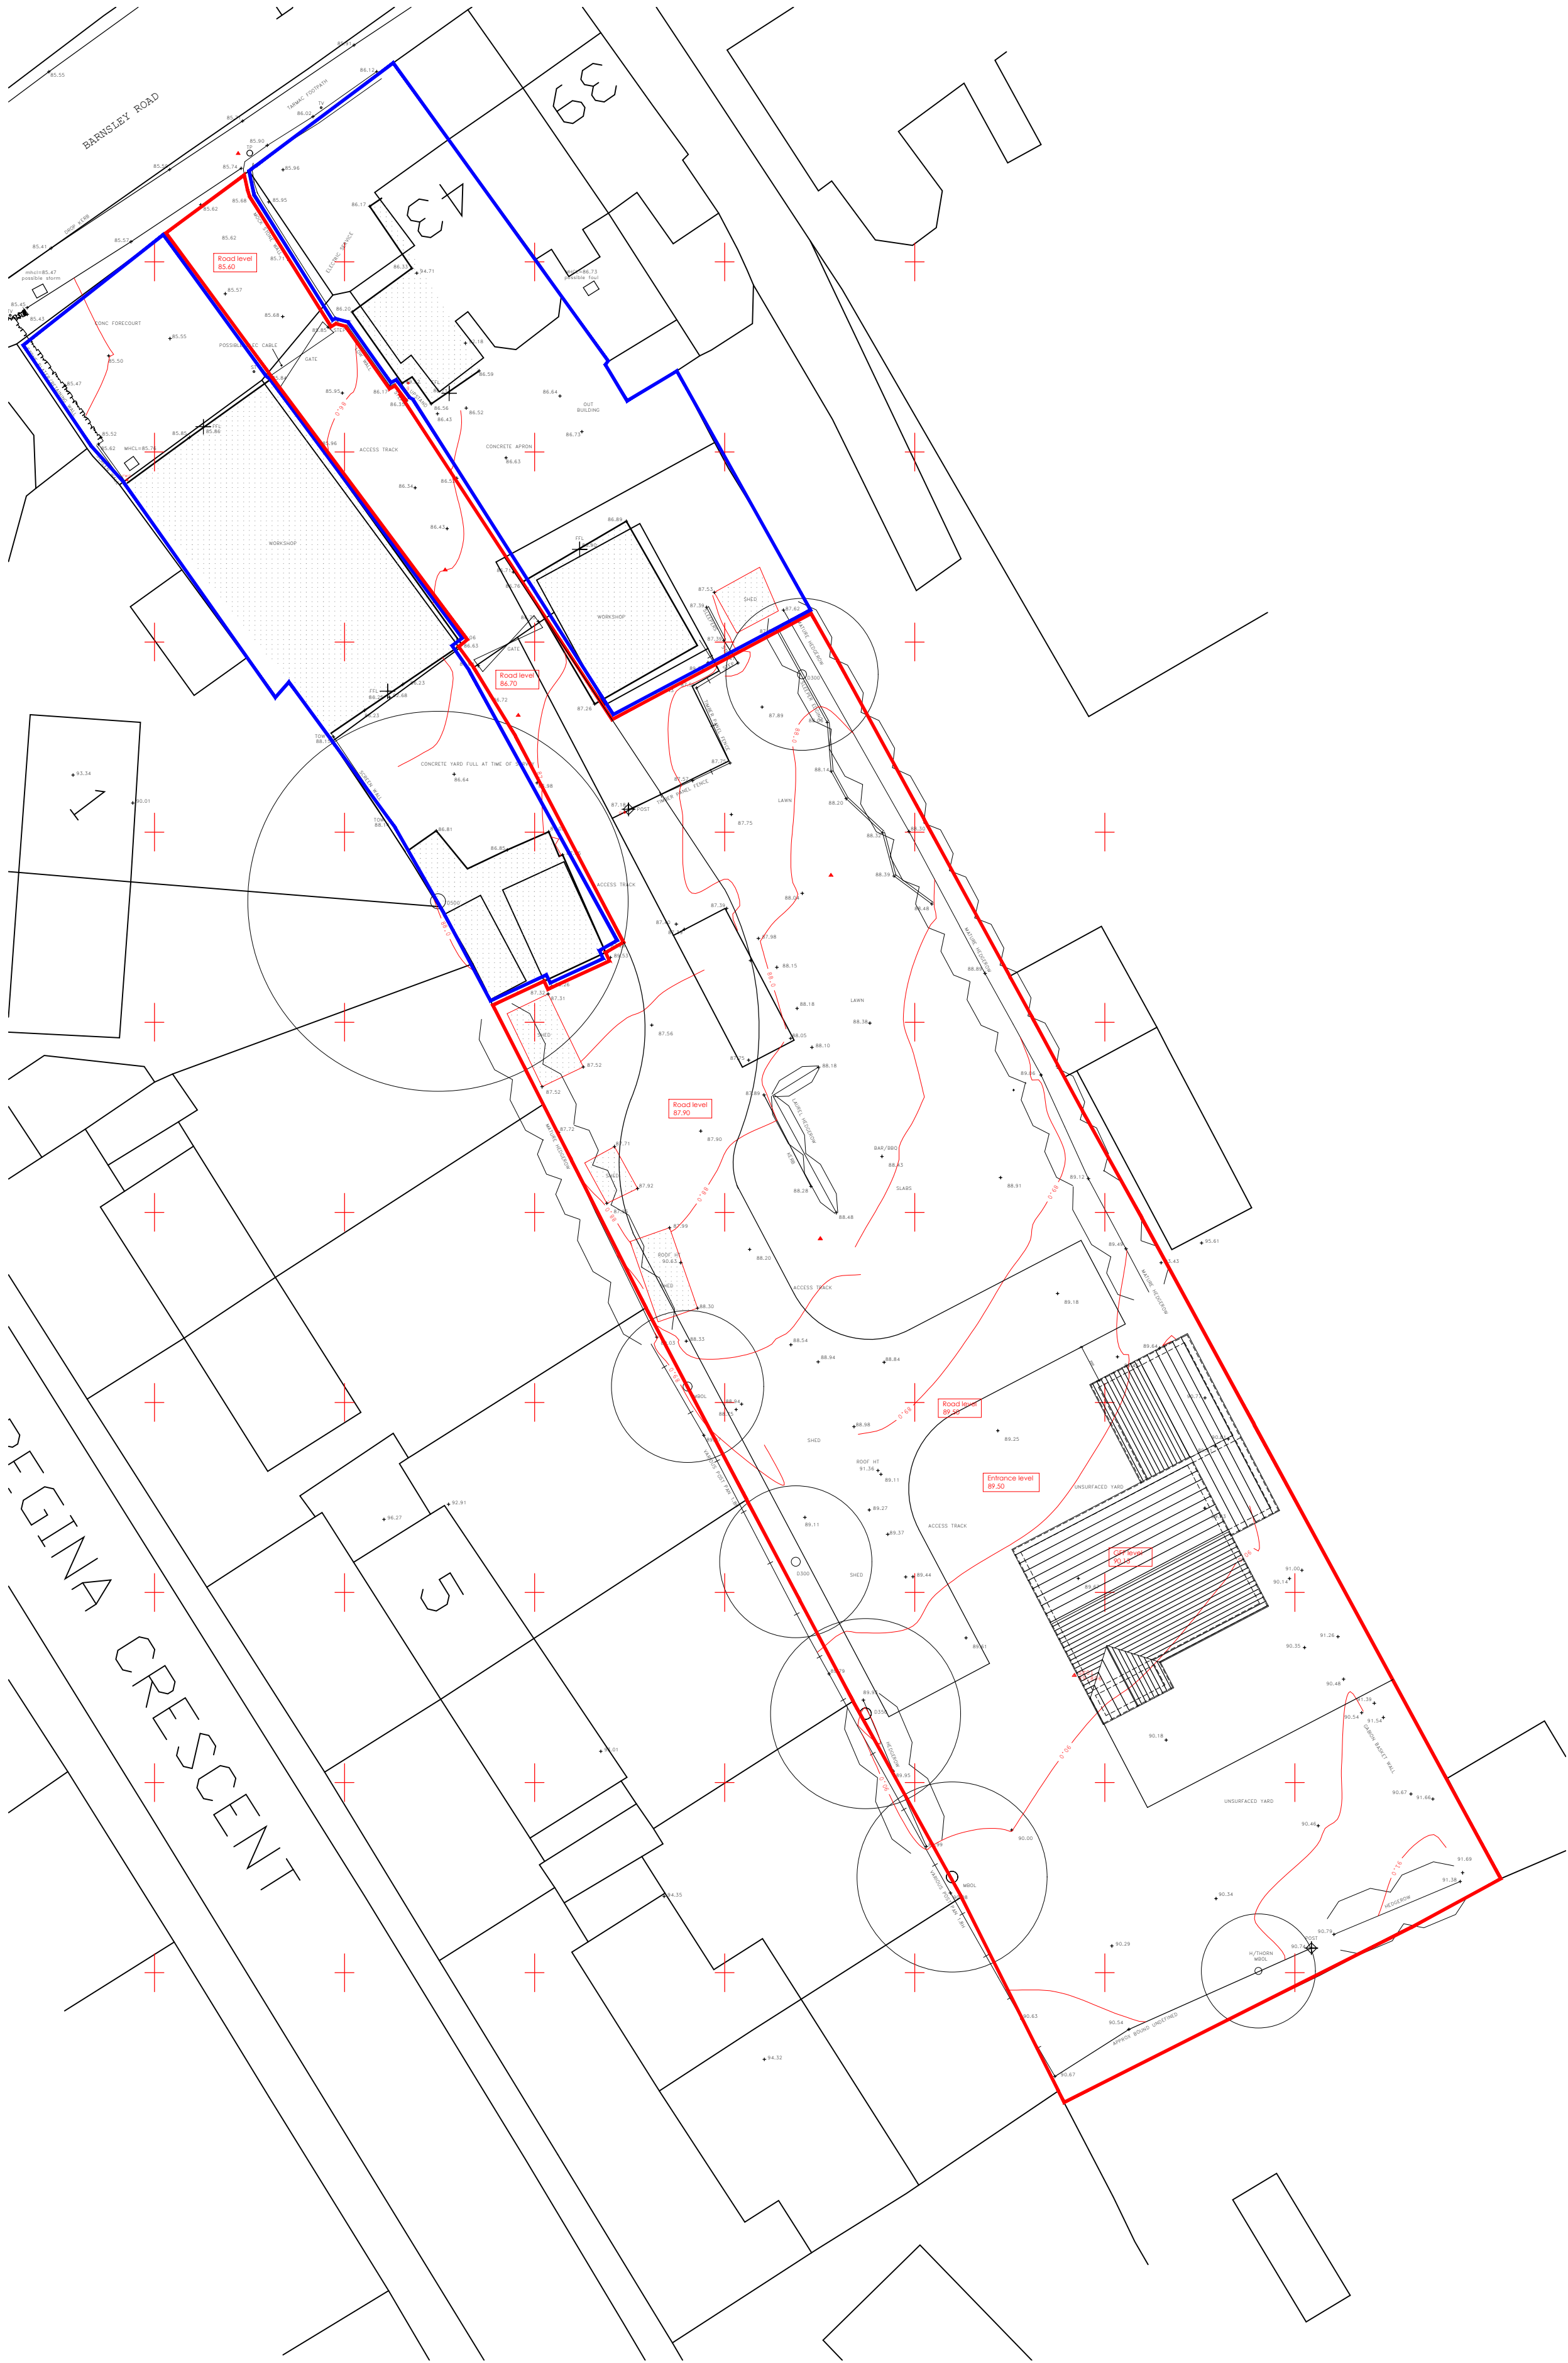

SITE PLAN_
AS PROPOSED
Scale 1.250