

1) This drawing and the design and details depicted thereon are the copyright of Peter Dimberline Chartered Architect.
2) All dimensions on this drawing are to be checked by the Contractor and any discrepancies are to be reported to the Architect.
3) Do not scale critical dimensions off this drawing.
4) Contractor to ensure that all Health & Safety requirements (CDM Regulations) in relation to this project will be complied with.




existing northeast elevation at 1:100




existing northwest elevation at 1:100




existing southwest elevation at 1:100

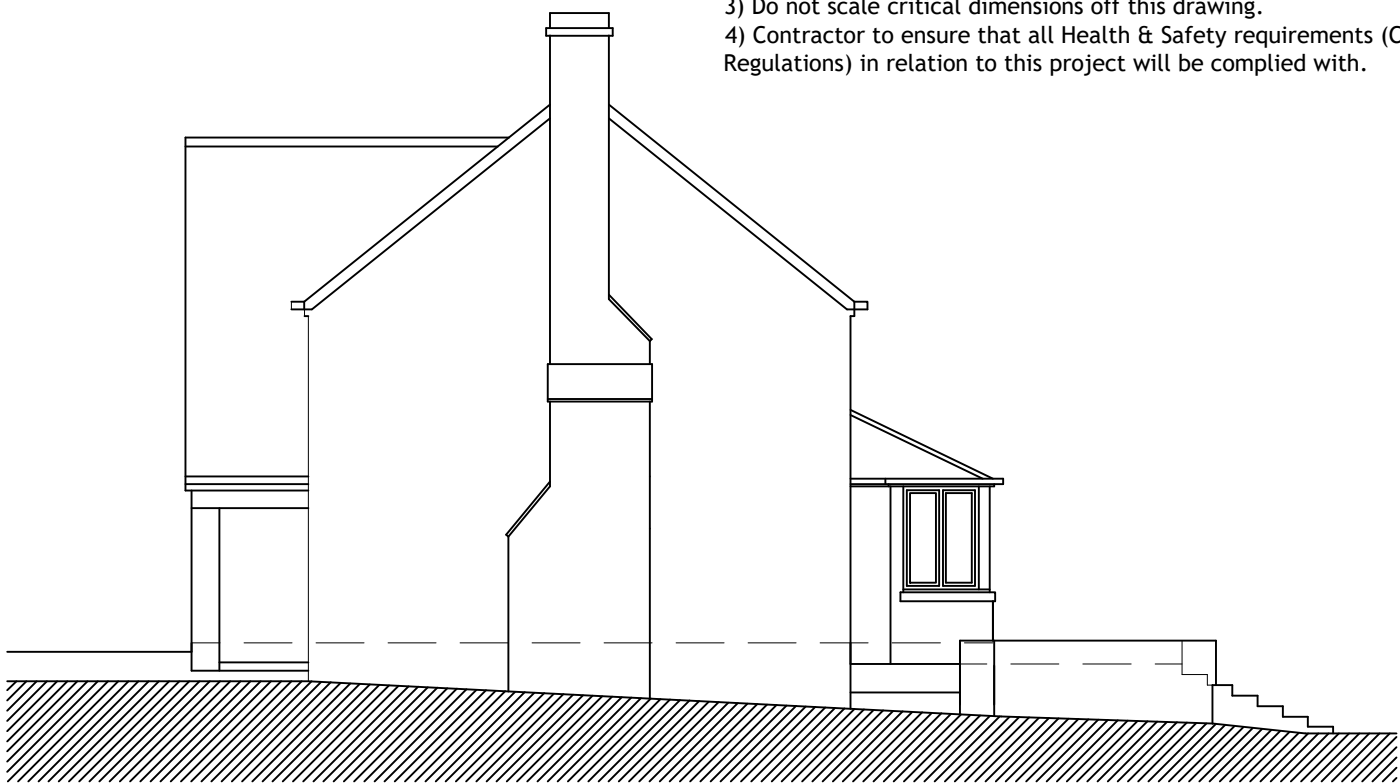


existing southeast elevation at 1:100

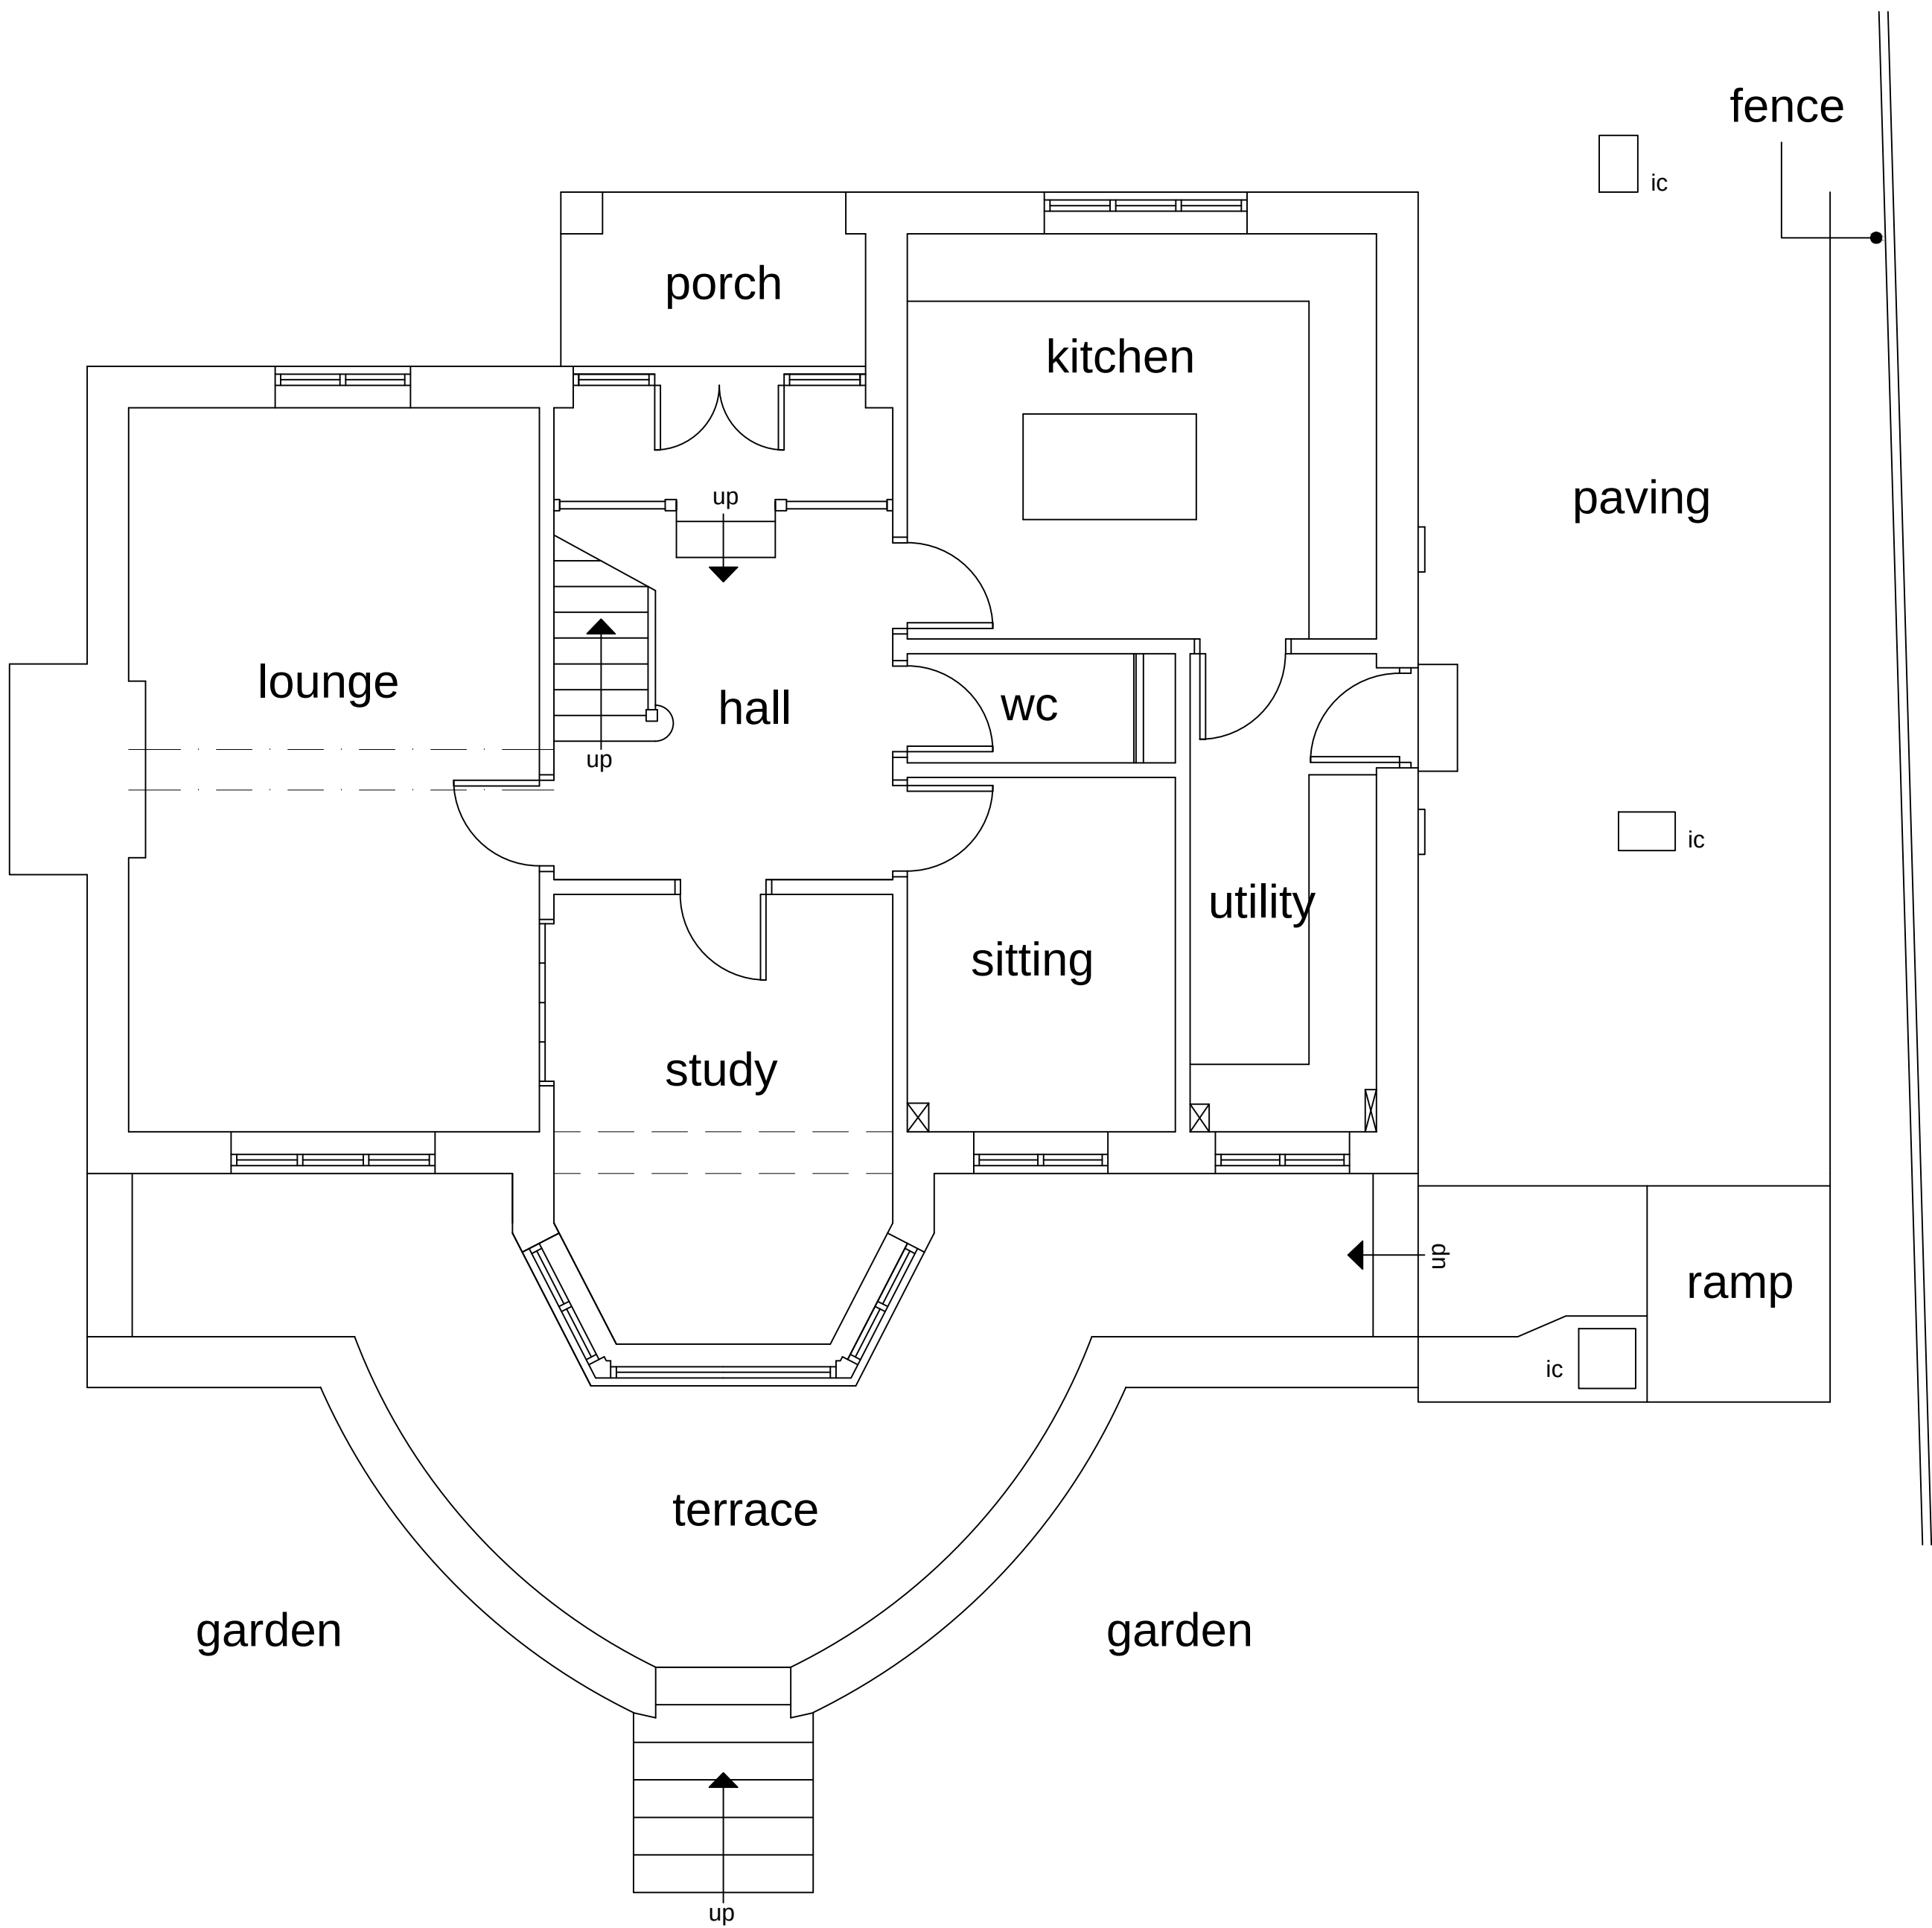

existing ground floor layout at 1:50

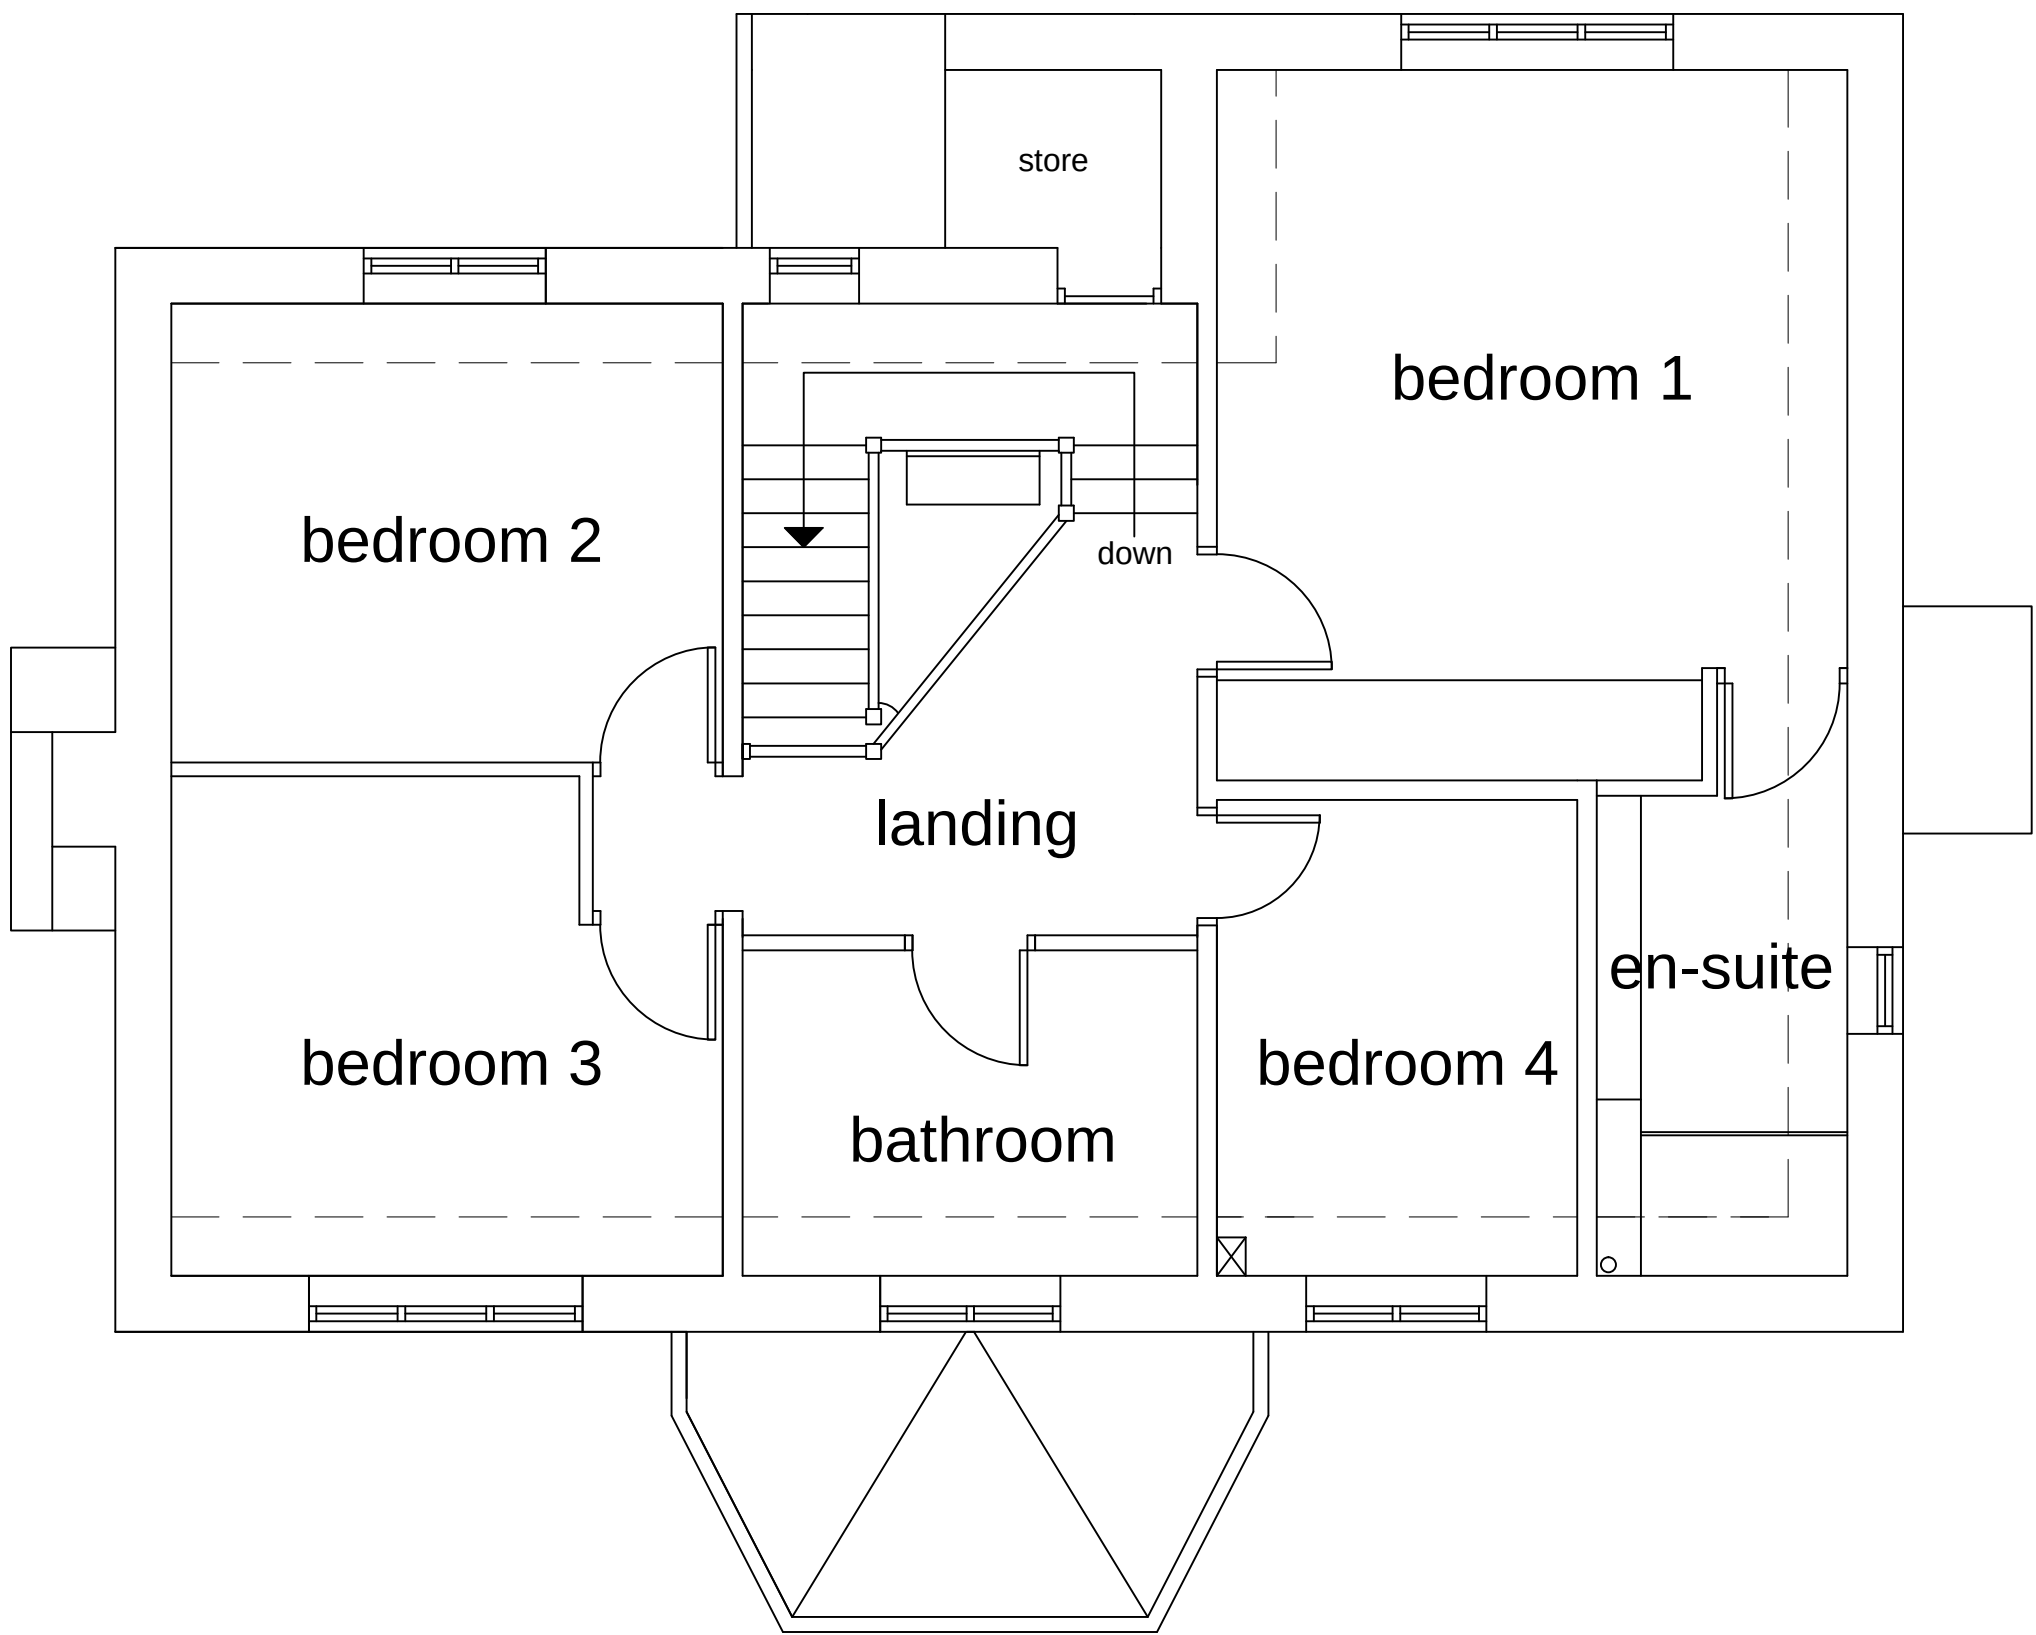

existing first floor layout at 1:50

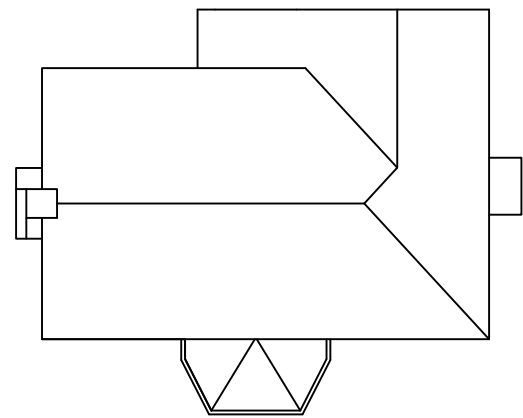

existing roof plan at 1:200

REVISIONS

PETER DIMBERLINE Dip Arch, RIBA CHARTERED ARCHITECT	
2 TIPSEY COURT, STAINCROSS BARNSELEY, S75 6FZ	
tel/fax (01226) 390947 email: pdimberline@tiscali.co.uk	
CLIENT	Mr and Mrs Ibbotson
PROJECT	Proposed extensions and alterations to existing dwelling
LOCATION	1 Greenside Gardens, Hoylandswaine, Barnsley S36 7LG
DRAWING	Existing details
SCALES 1:50, 1:100 and 1:200	DATE Dec' 17
DRWG No. 2017/27/01	DRAWN BY PD
REV.	