




Block 3

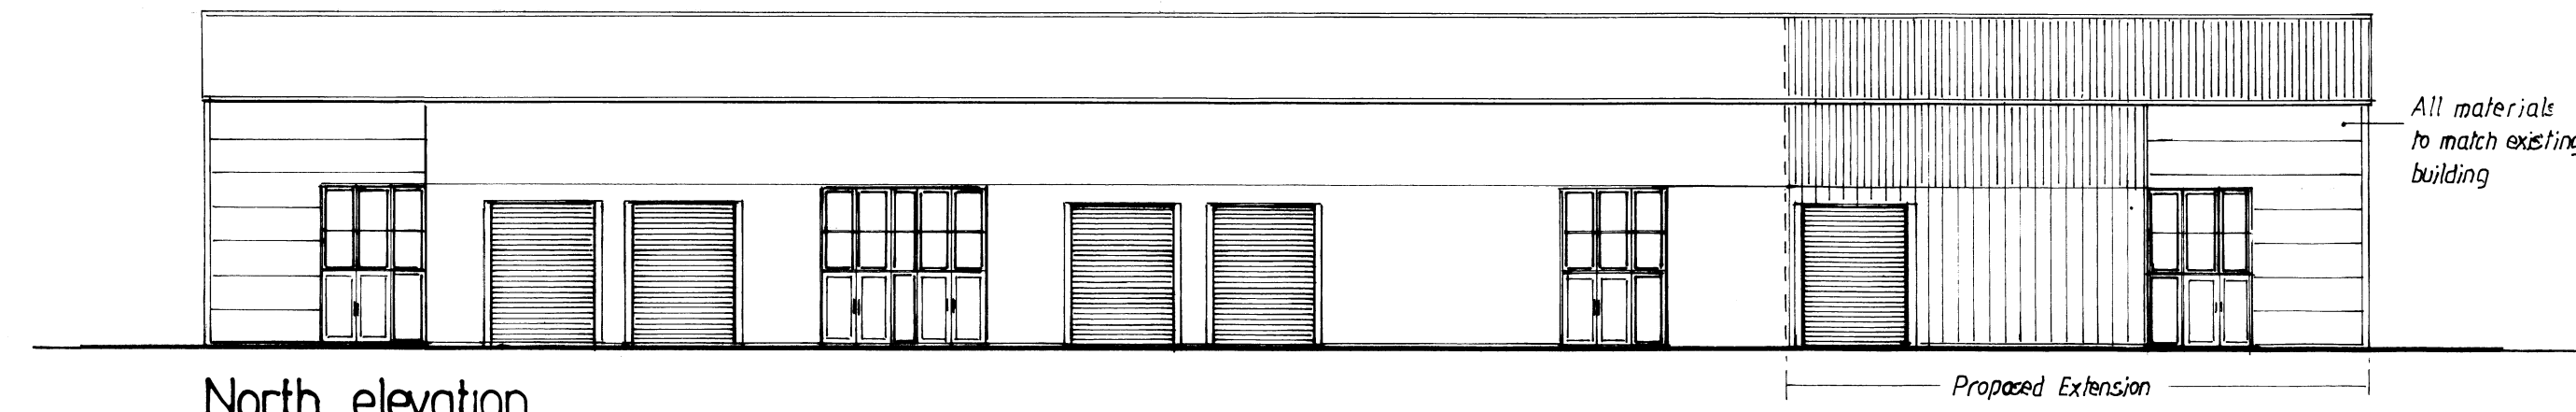


North elevation

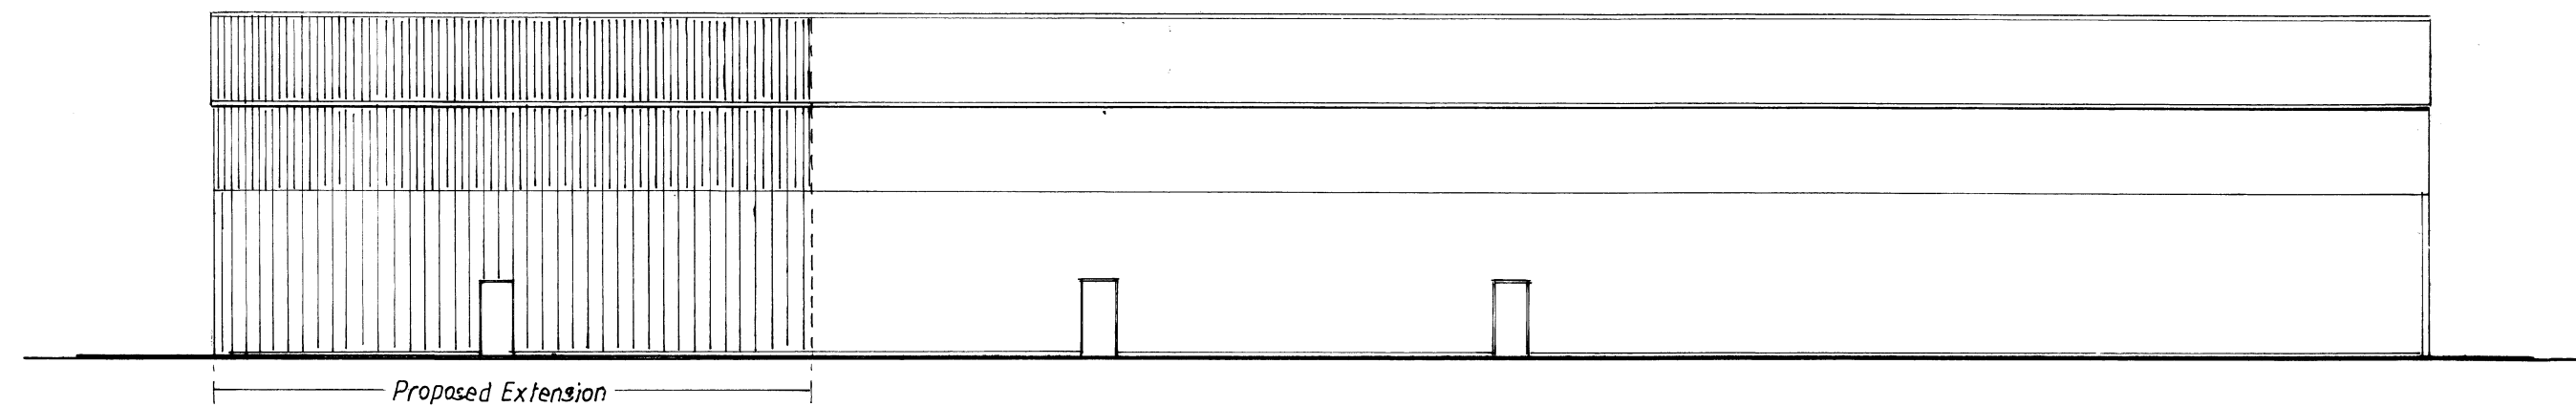


South elevation

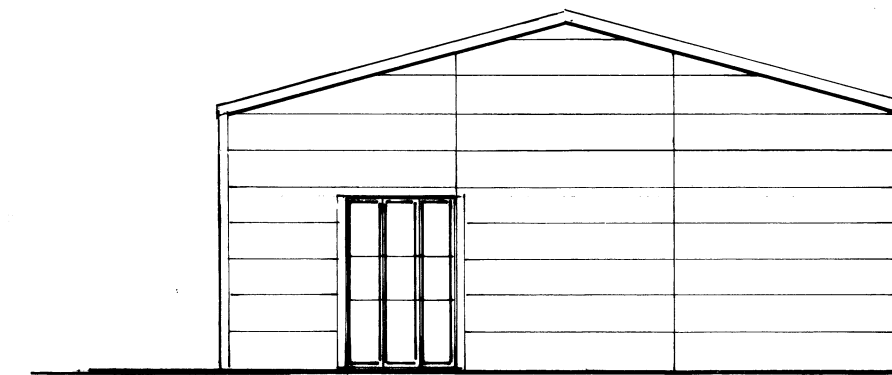

East elevation

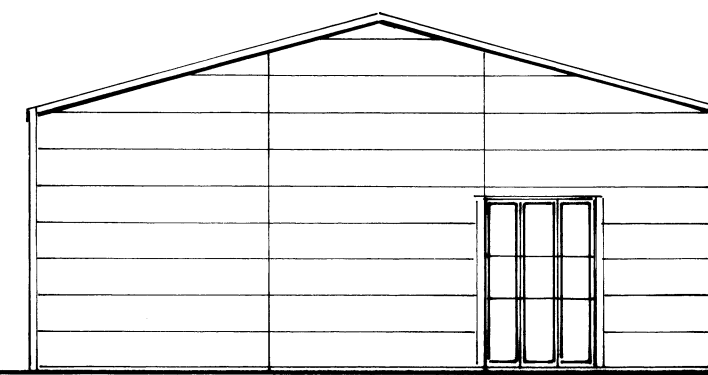


West elevation *As existing*

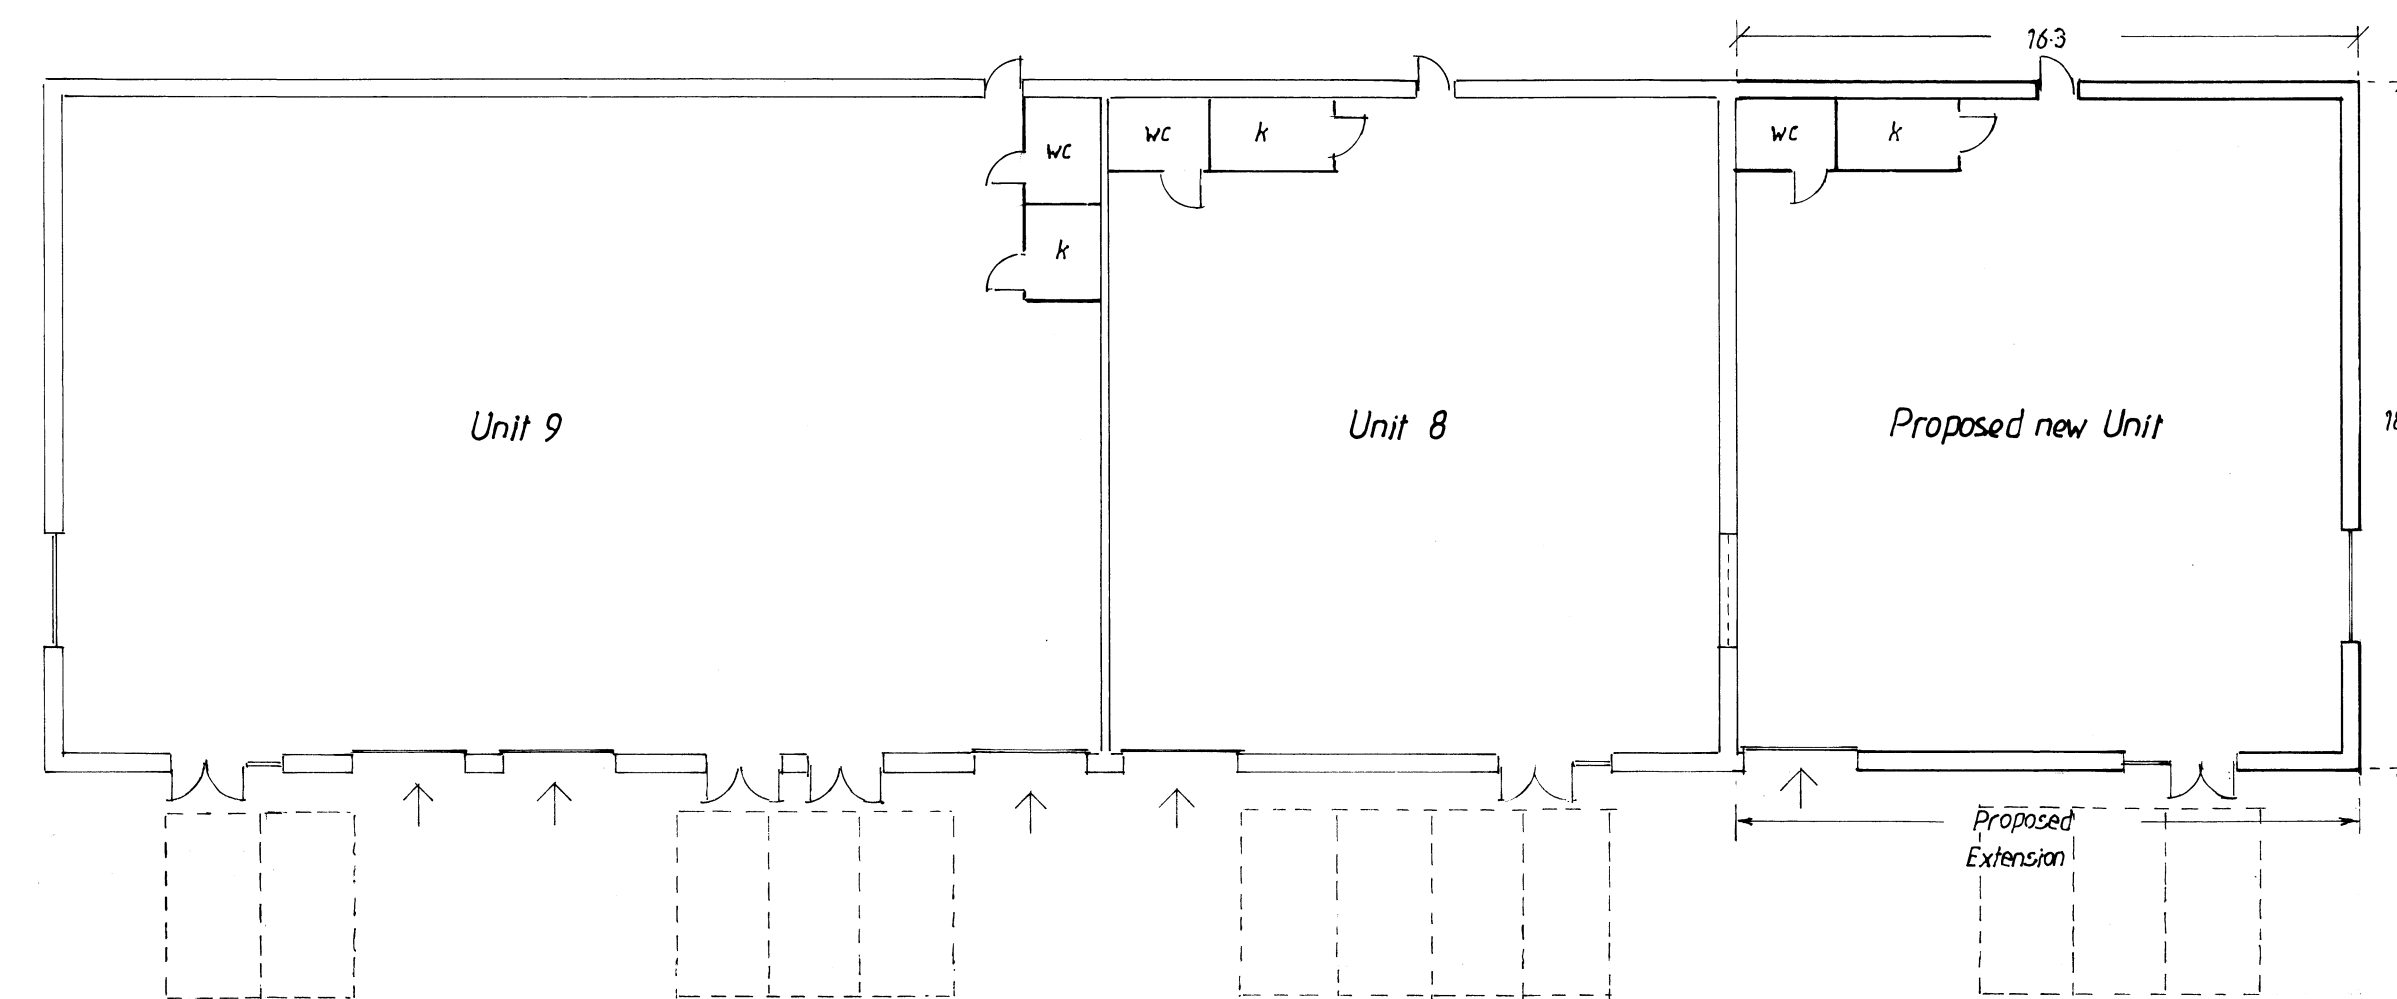

Floor plan

Site Layout
Revised turning area

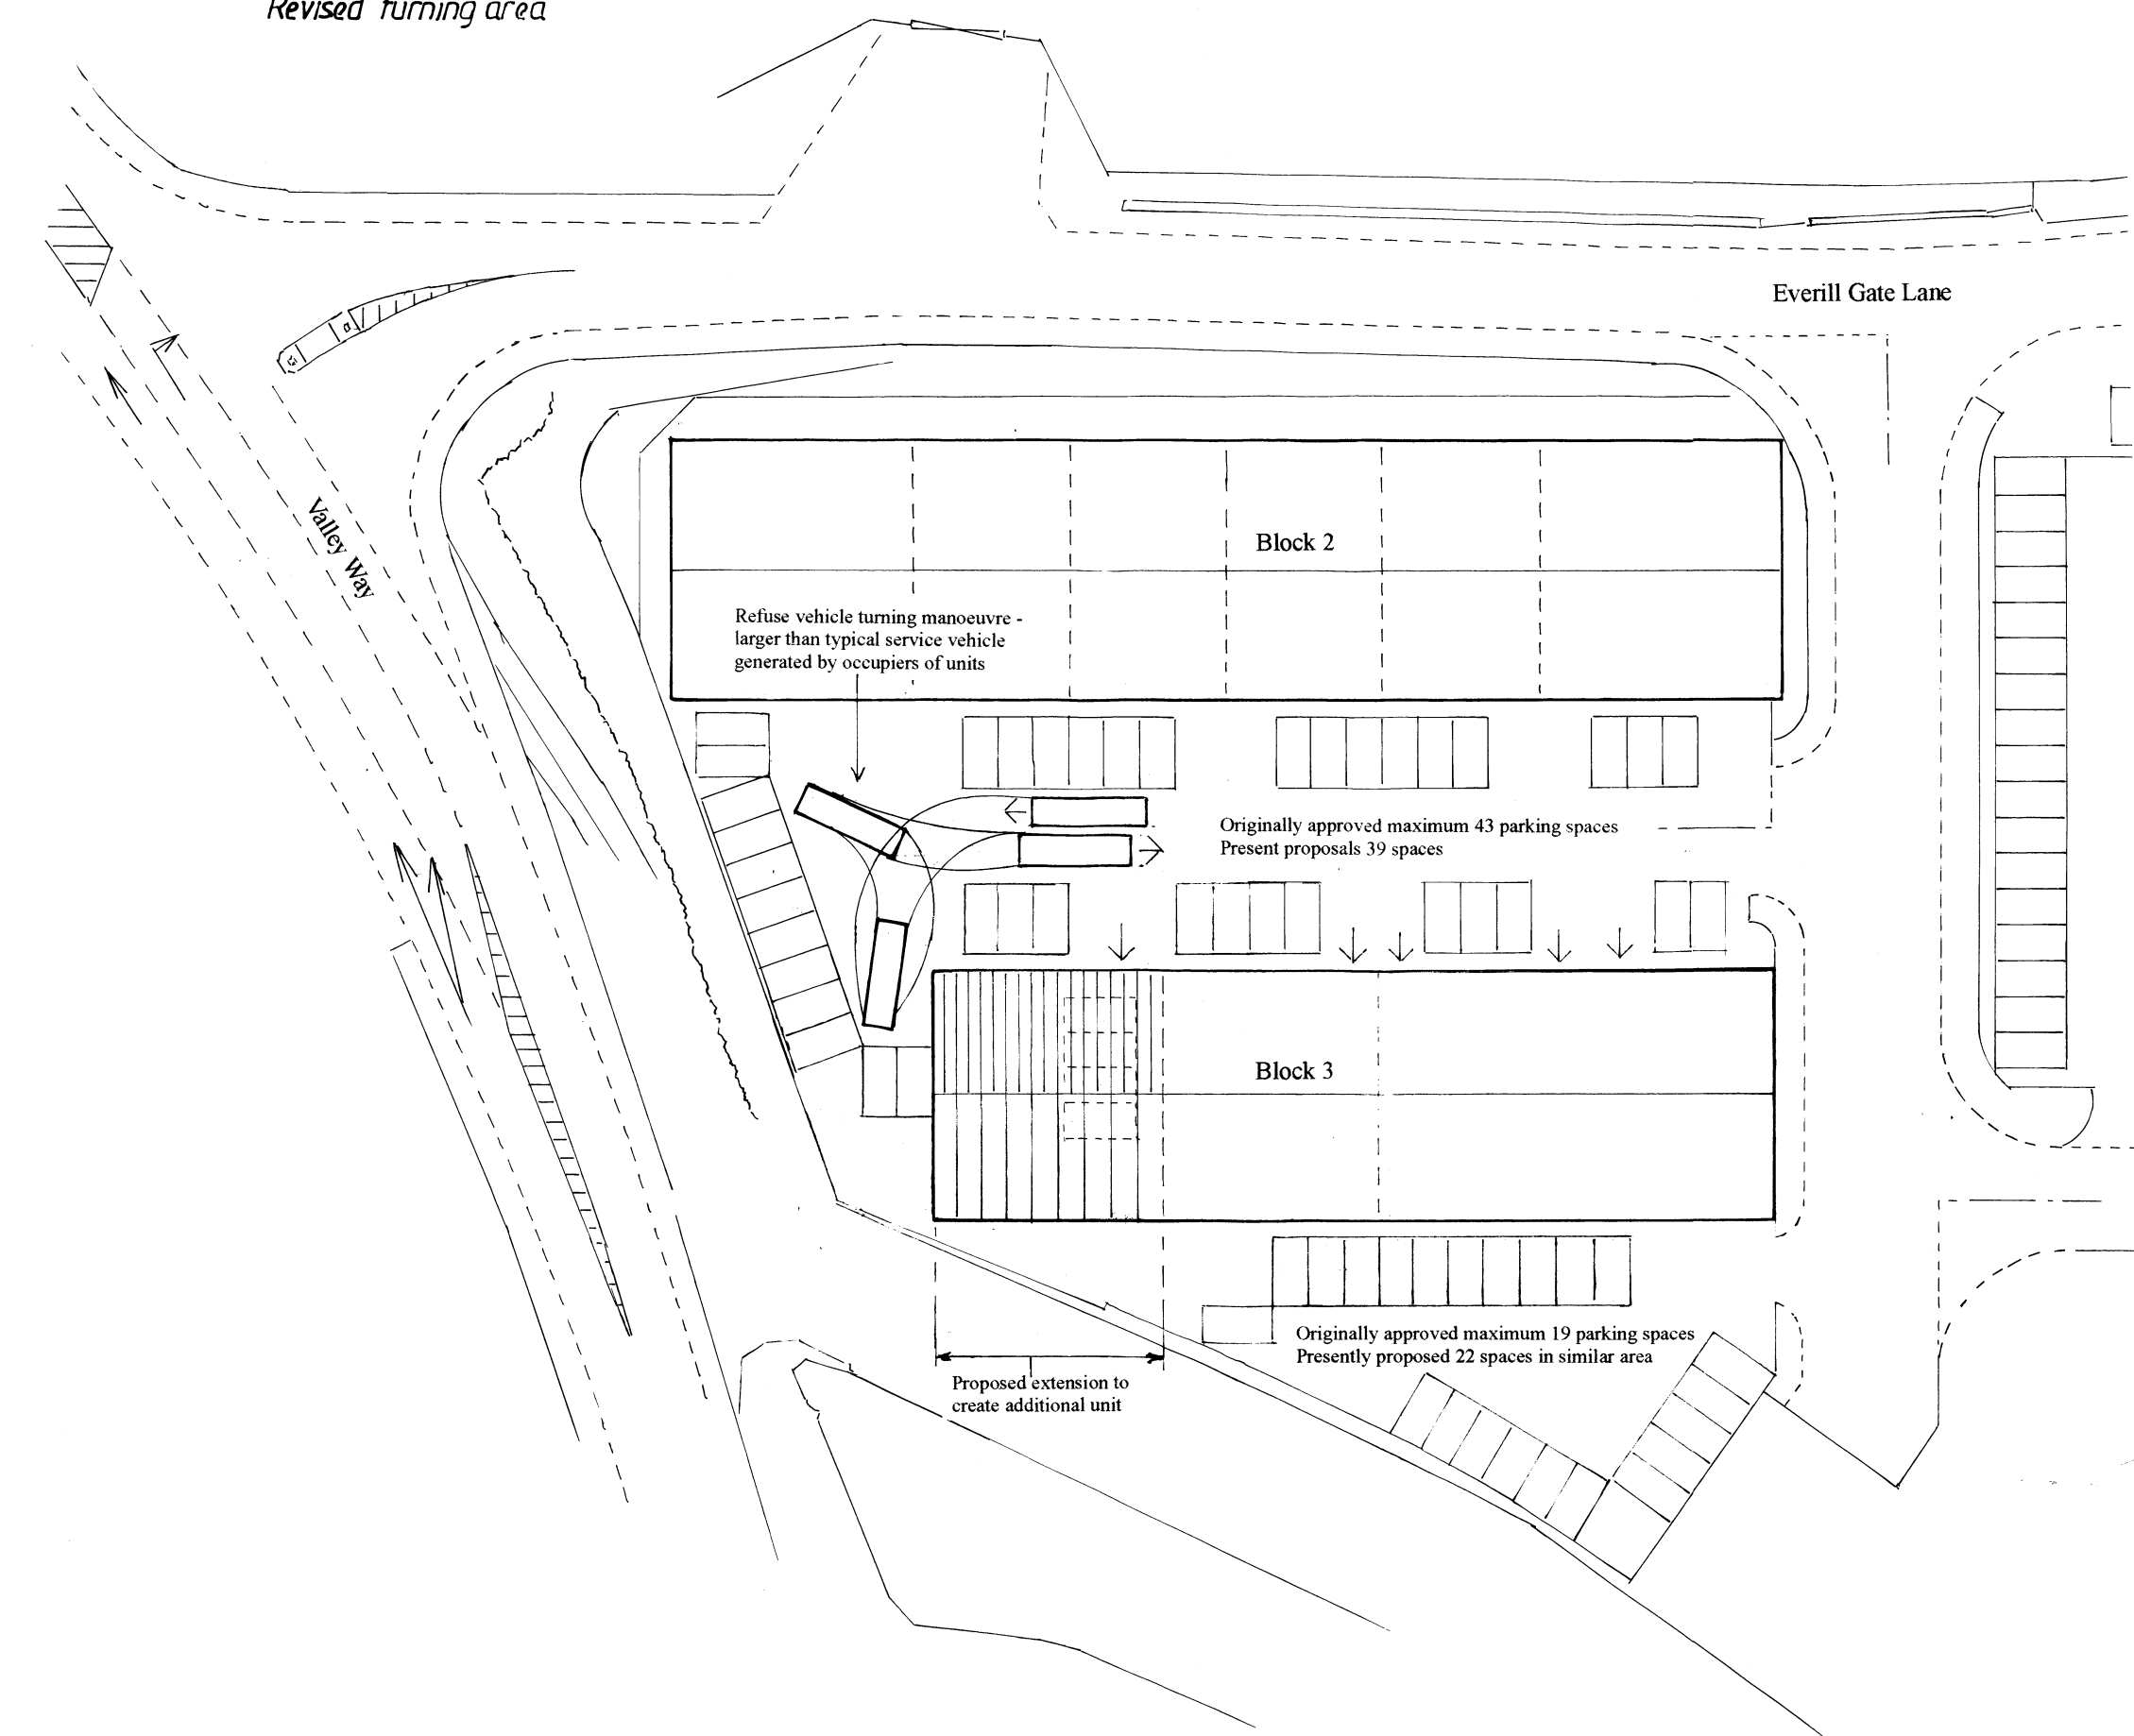

Proposal: *Erection of Extension to Block 3 to create new unit*
Everill Gate
Barnsley


Applicant: **Lazarus Properties Ltd**

Dwg. Title: **Planning**

Dwg. No. **115/22/1B**

Scale: **1:200 1:500**

Revision/Date: **November 2022 Rev B March 2023**

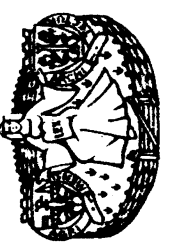

Tel: 01709 818747 E-mail: grplanning@gmail.com

Graham Raynor
Planning and Architectural Design Ltd.

Graham Raynor, B.Sc. Diploma in Town Planning, Member of the Royal Town Planning Institute

