


DO NOT SCALE
All dimensions in Millimetres
unless specified otherwise and
subject to verification on site

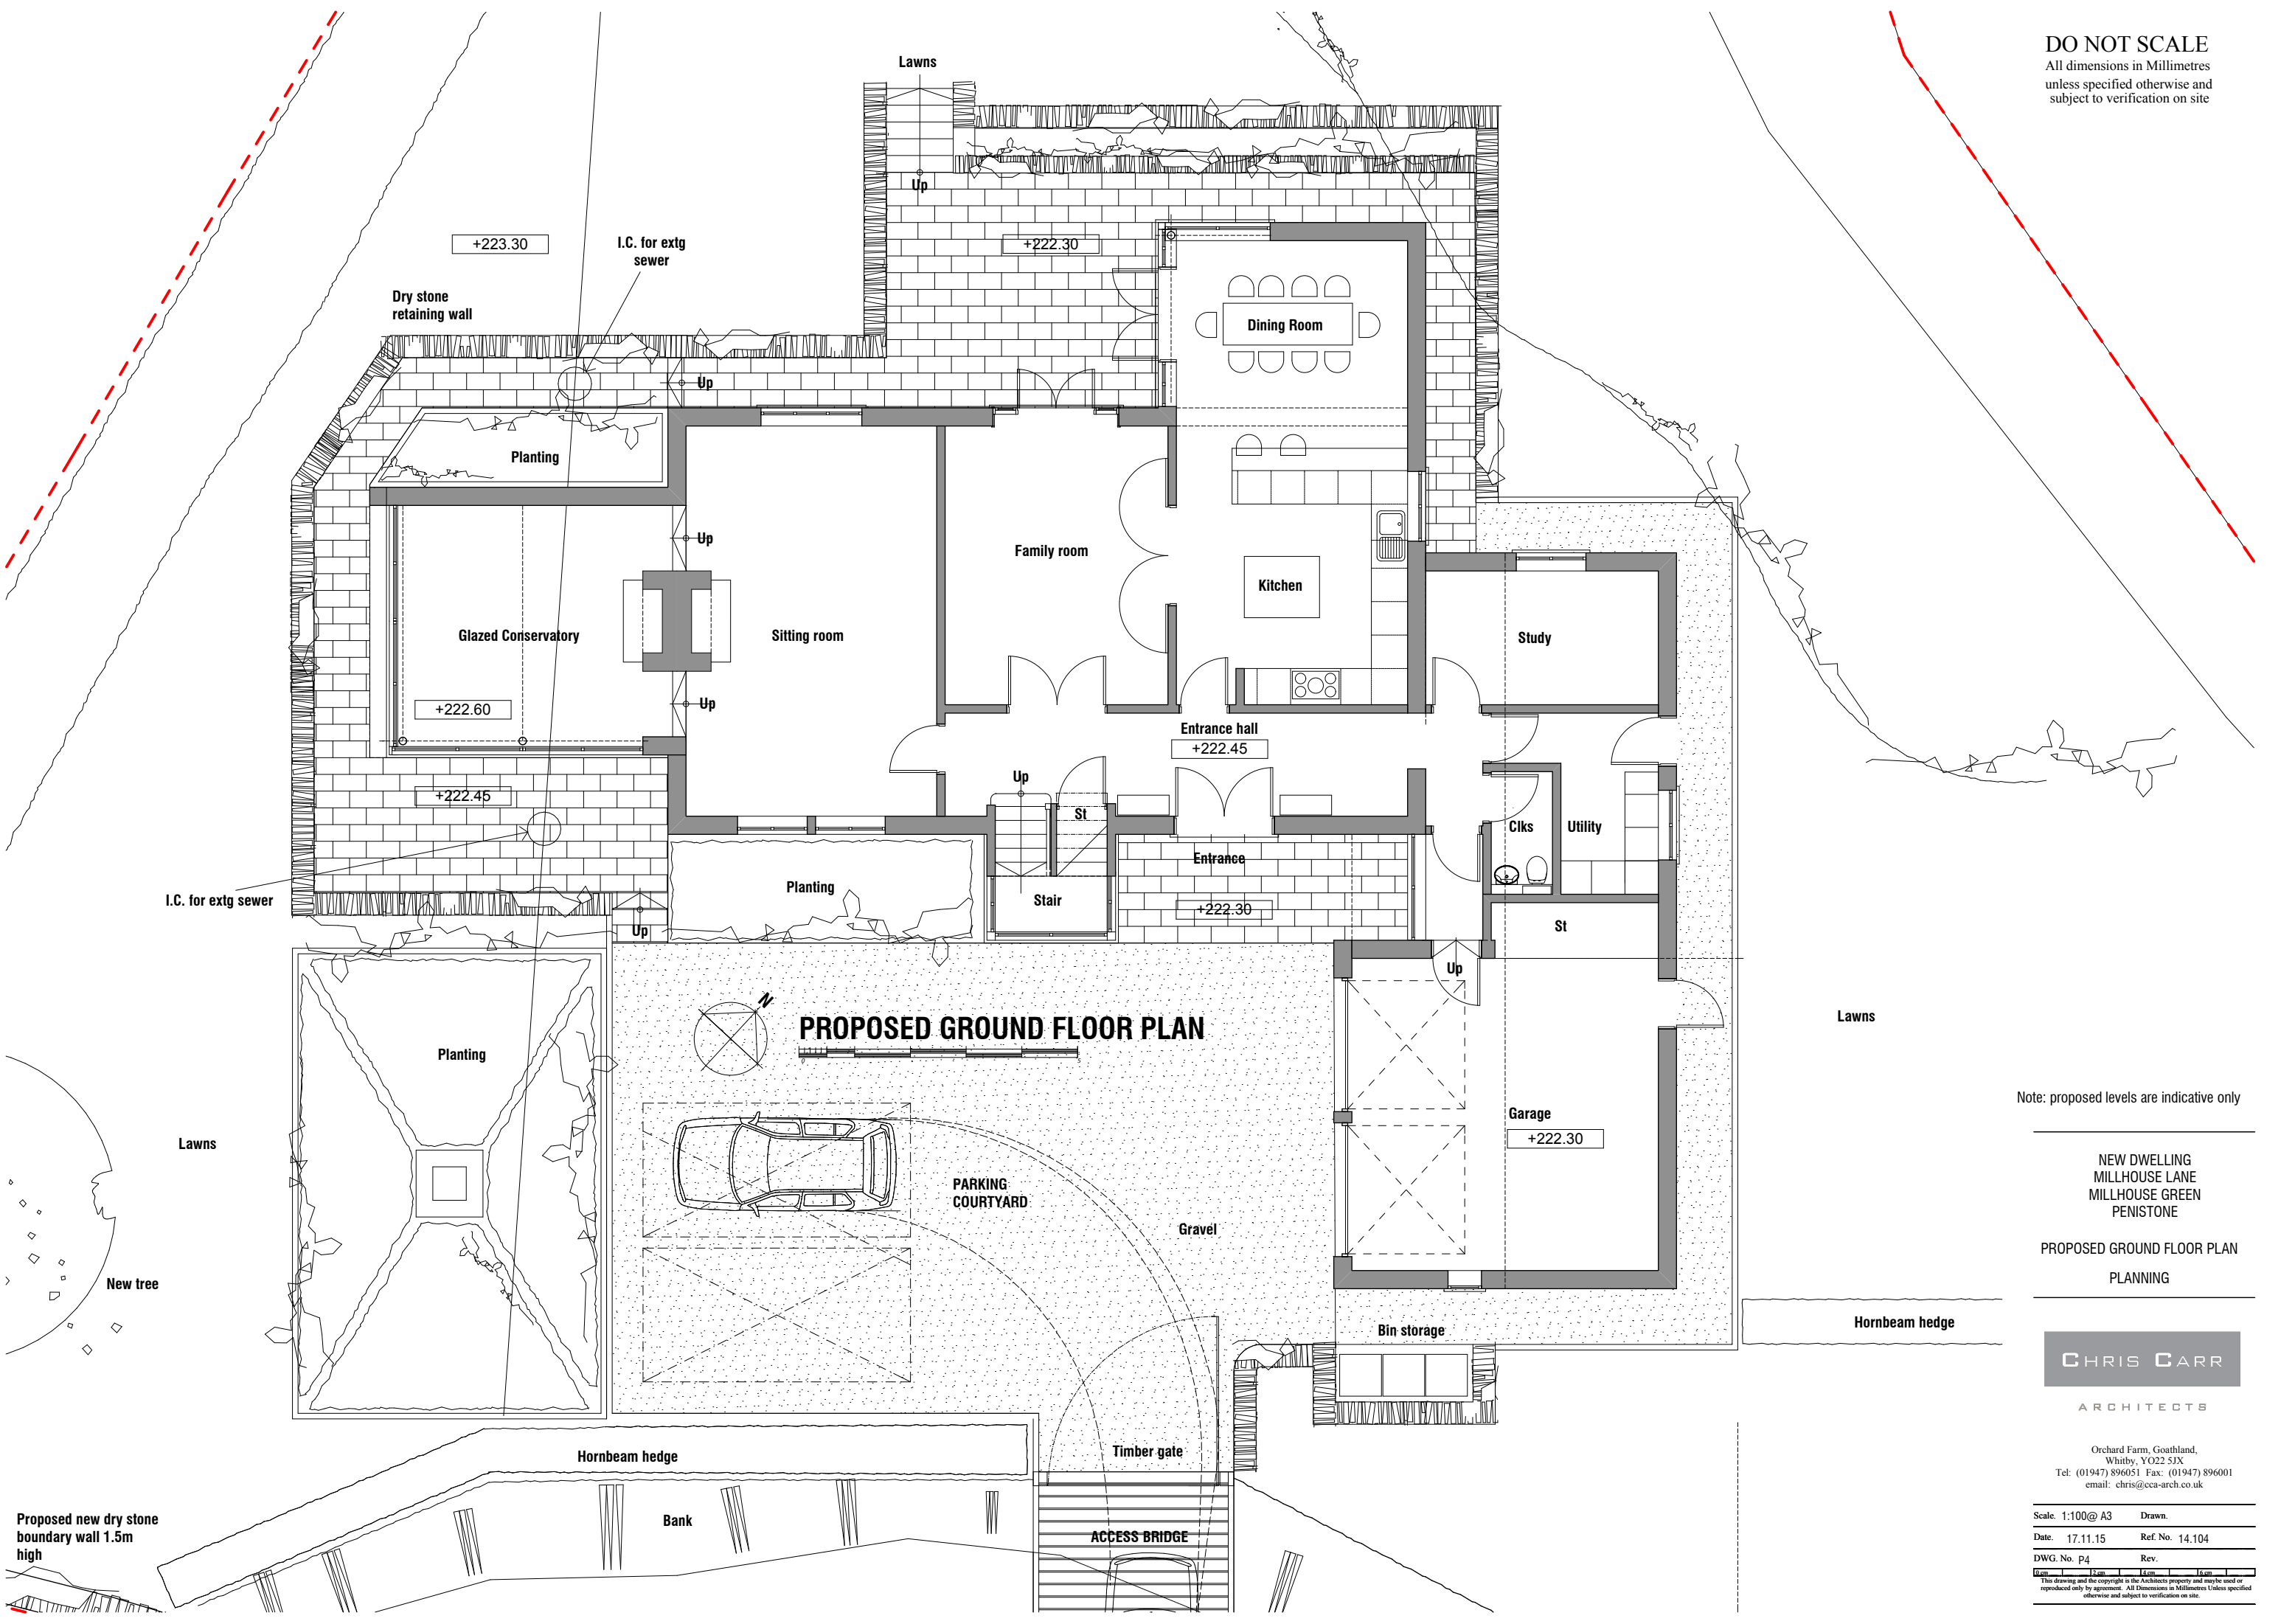

Note: proposed levels are indicative only

NEW DWELLING
MILLHOUSE LANE
MILLHOUSE GREEN
PENISTONE

PROPOSED GROUND FLOOR PLAN
PLANNING

CHRIS CARR
ARCHITECTS

Orchard Farm, Goathland,
Whitby, YO22 5JX
Tel: (01947) 896051 Fax: (01947) 896001
email: chris@cca-arch.co.uk

Scale: 1:100@ A3	Drawn.
Date: 17.11.15	Ref. No. 14.104
DWG. No. p4	Rev.
0mm	12mm
12mm	14mm
14mm	16mm
16mm	18mm
998mm	1000mm