


copyright
this drawing and the design depicted therein are the copy right
of Richard Lawton - Architect


all drawings and dimensions to be checked and any
discrepancies to be noted and reported to the client
immediately. It is the client's responsibility to ensure
no dimensions to be scaled from drawing unless approved by
Architect
all work to be carried out in accordance with the Building
Regulations and the requirements of the Local Authority

REVISIONS


REF.	DESCRIPTION	BY	CHK	DATE

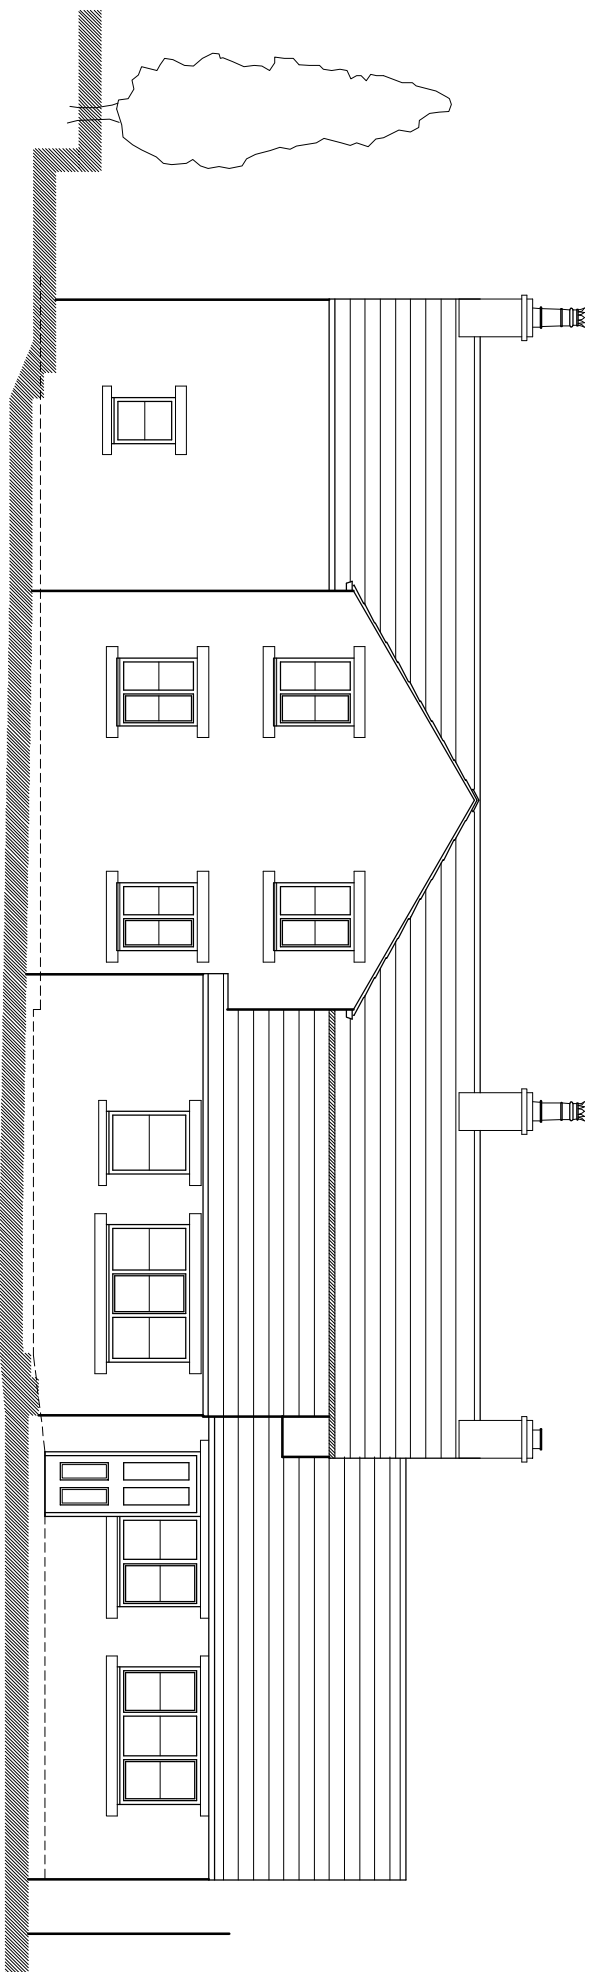


Existing West Elevation

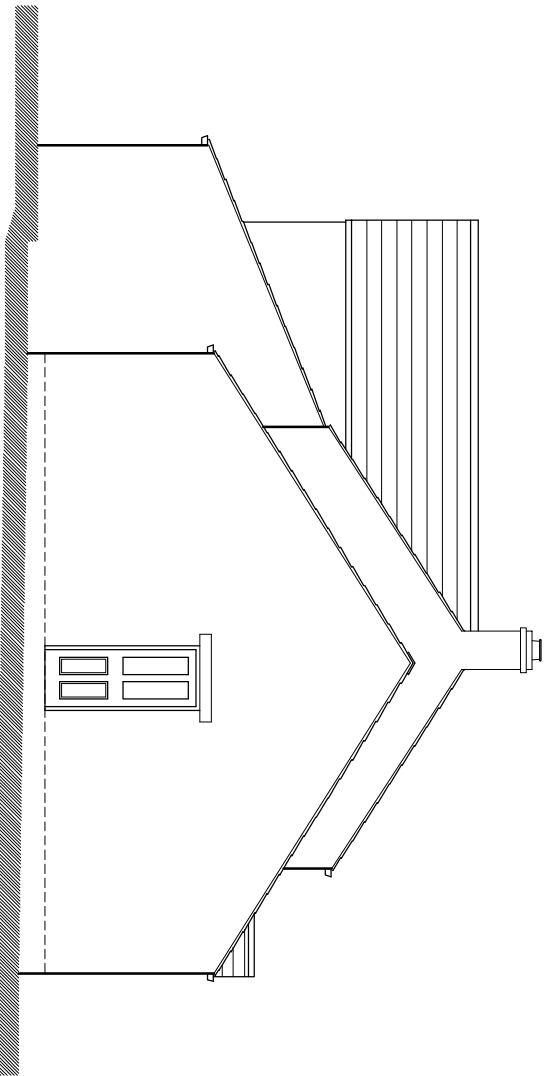


Existing South Elevation

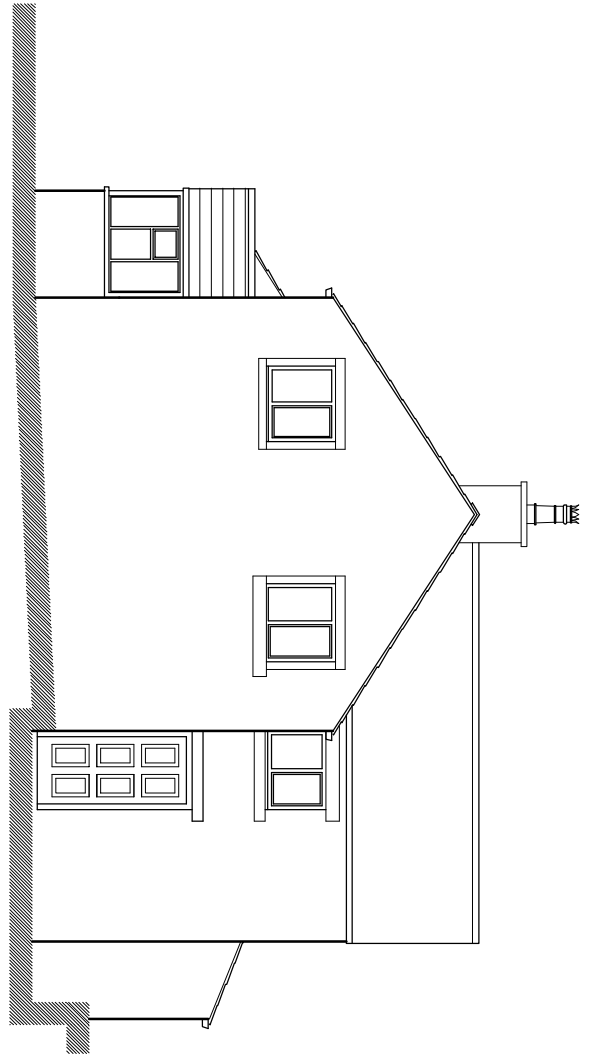


Existing North Elevation

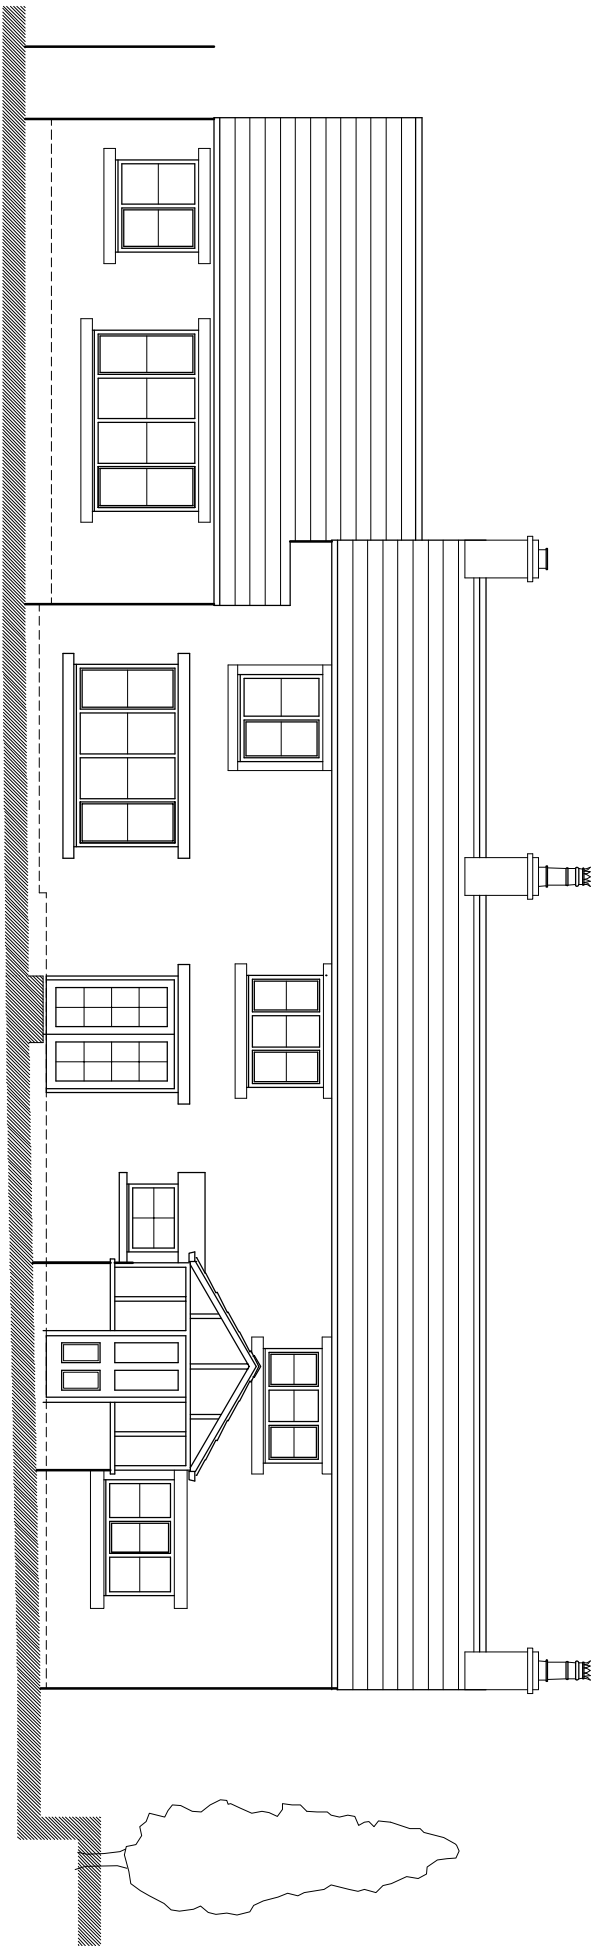


Existing East Elevation

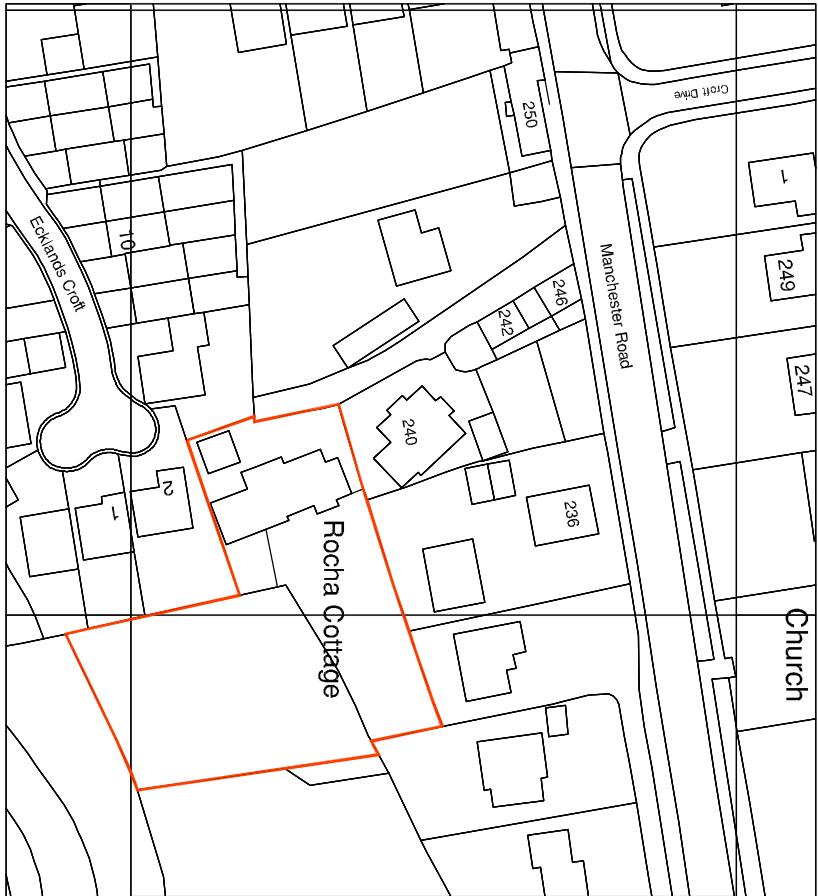

Location Plan - Scale 1:1250

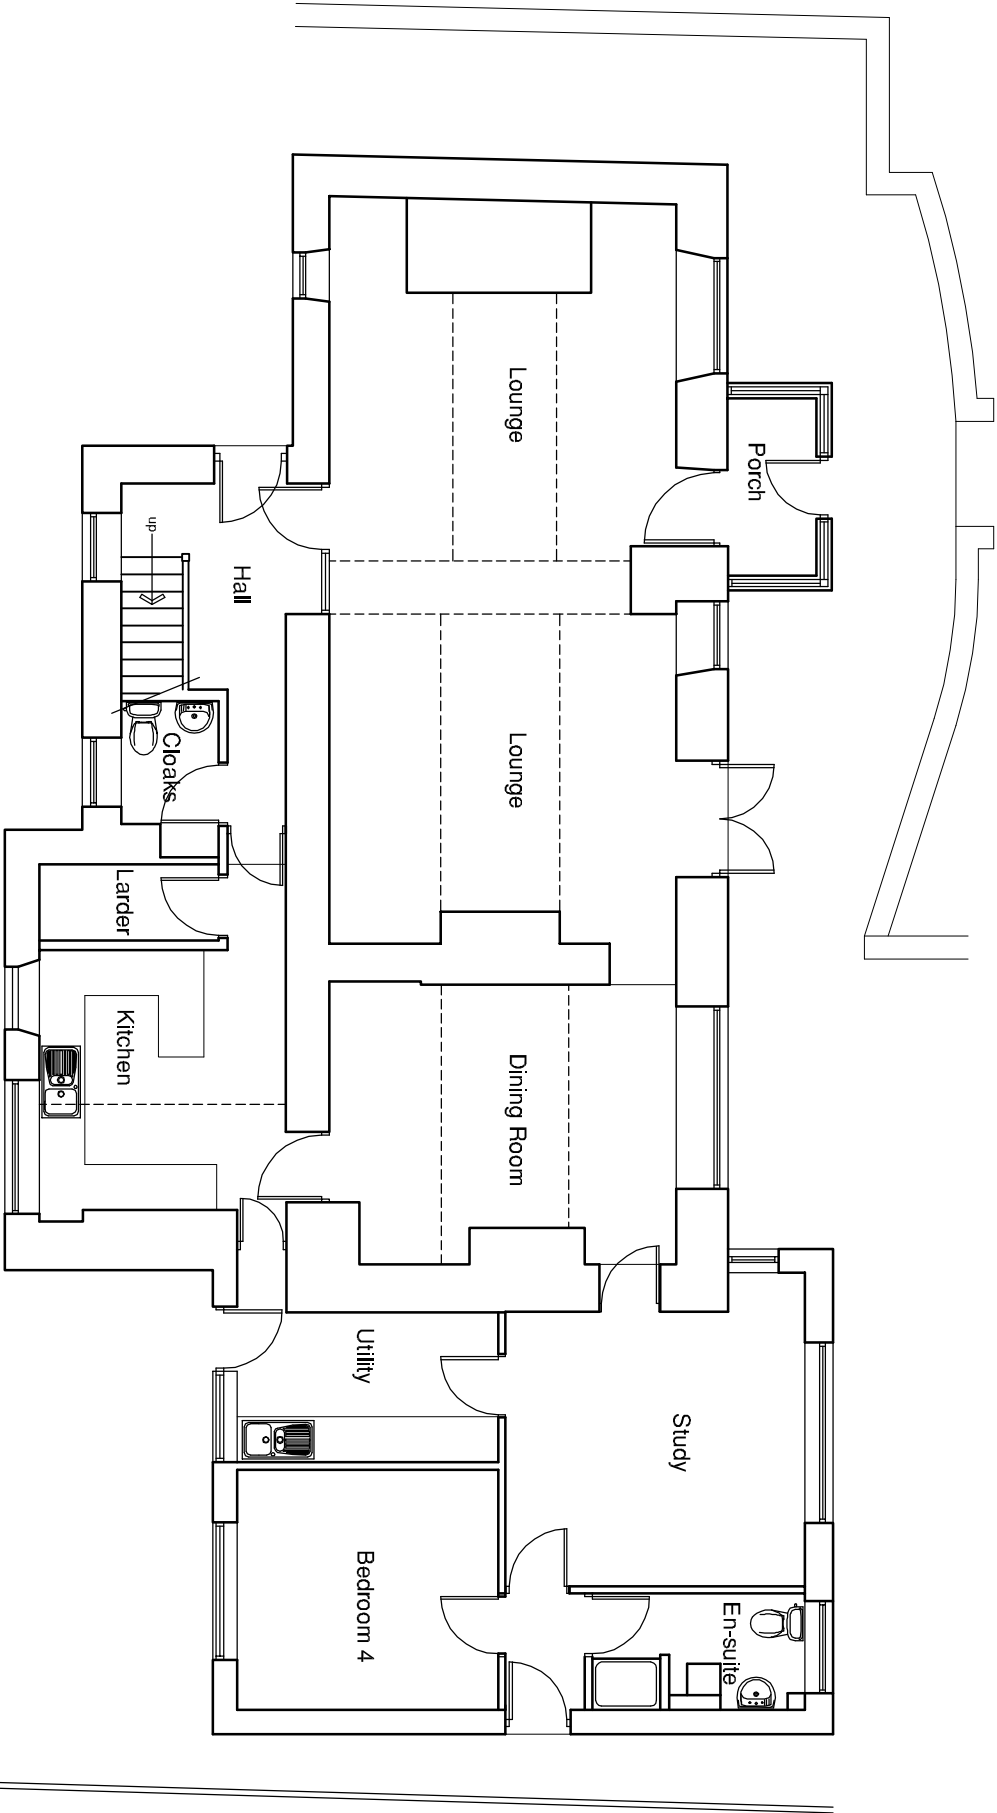

Existing Ground Floor Plan

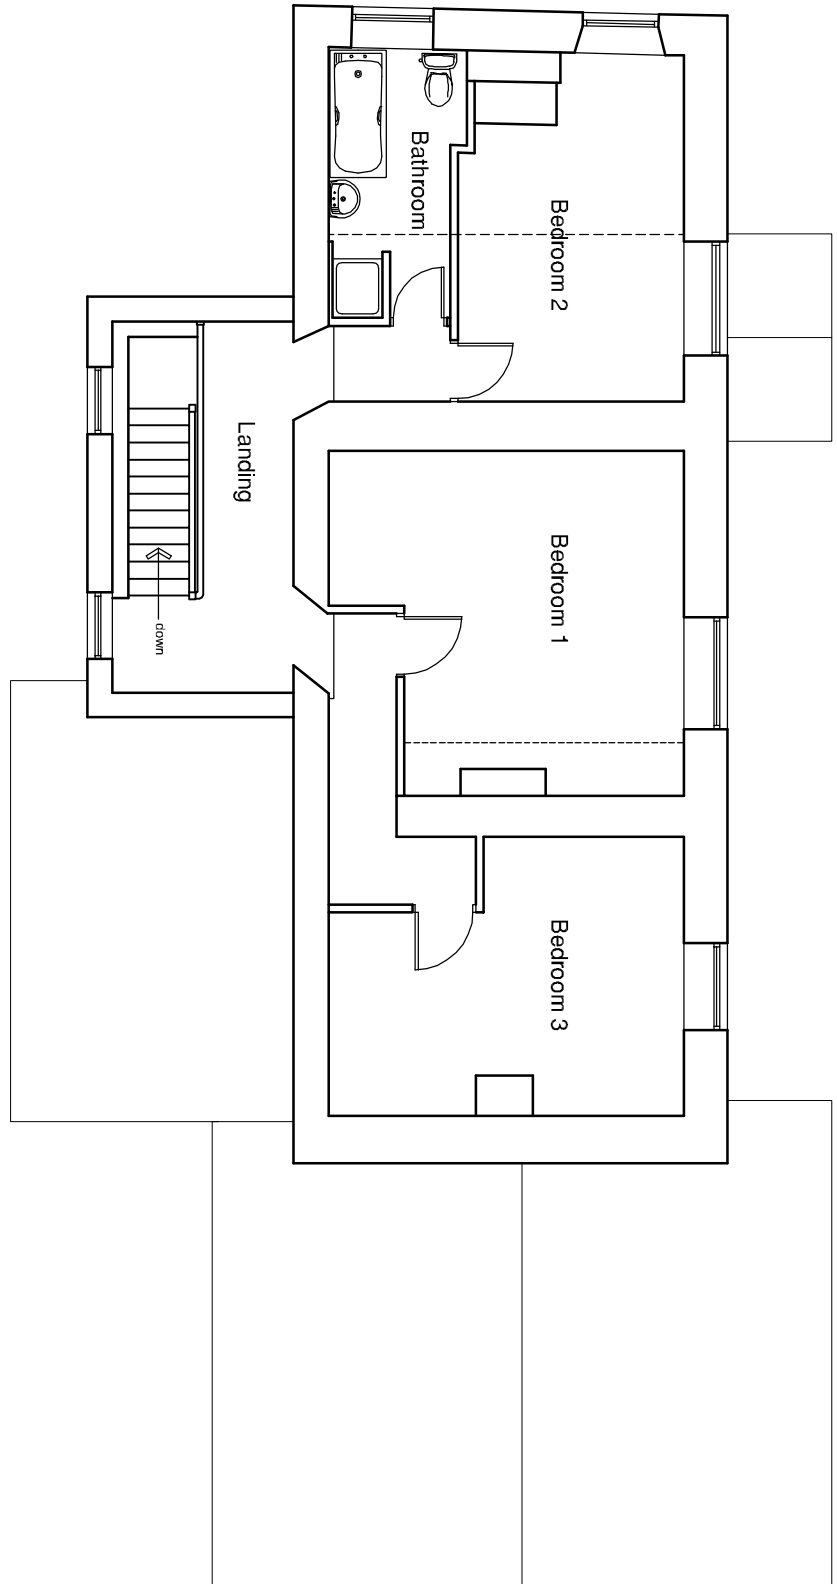

Existing First Floor Plan



RICHARD LAWTON - ARCHITECT
3, KENSINGTON ROAD
BARNSLAY, SOUTH YORKSHIRE
S75 5TX
tel: 07432 114 386
fax: 01226 204103
web: www.richardlawton-architect.co.uk
e-mail: richard@richardlawton-architect.co.uk

CLIENT
MR A DARLOW

PROJECT
PROPOSED EXTENSION & ALTERATIONS
ROCHA COTTAGE, MANCHESTER ROAD
MILLHOUSE GREEN

DRG. TITLE
EXISTING PLANS & ELEVATIONS

SCALES	DATE	DRAWN	CHKD
1:100	22.11.11	RL	
DRG. No.		REV	
016/01			