




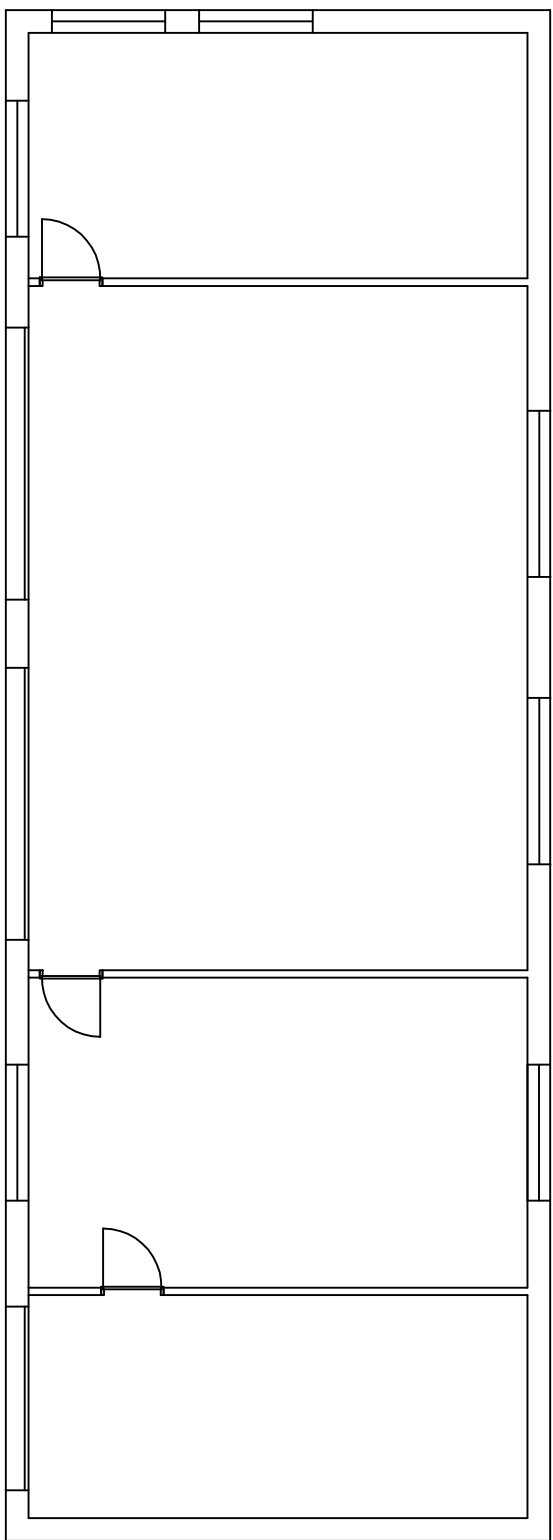


PLAN

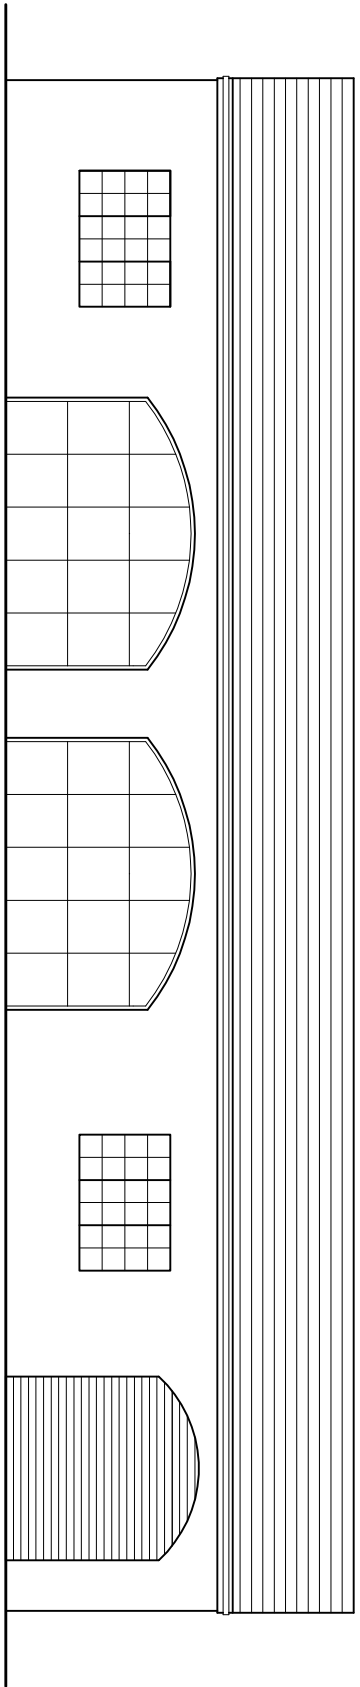


FRONT ELEVATION (SOUTH)

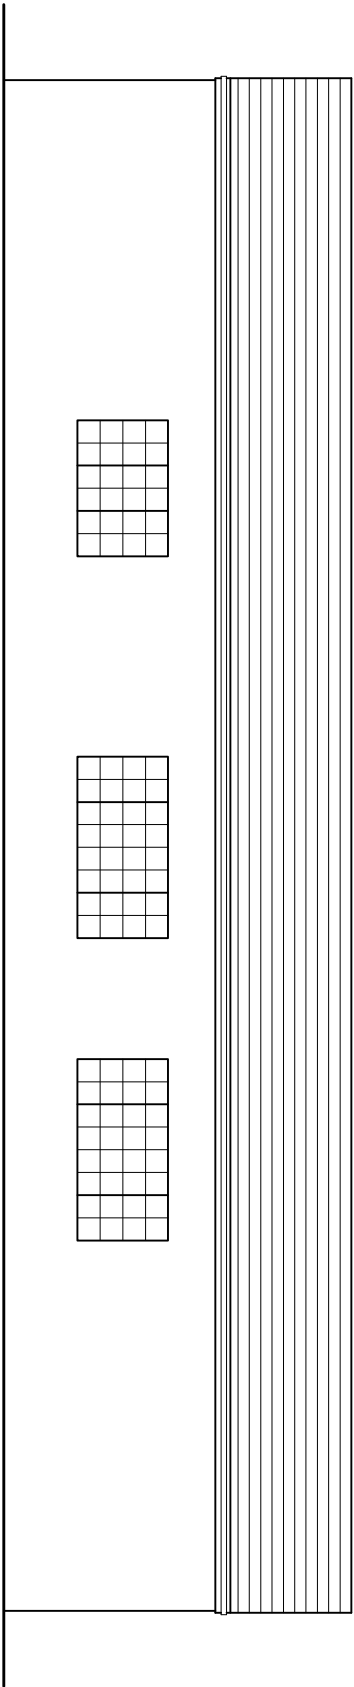

REAR ELEVATION

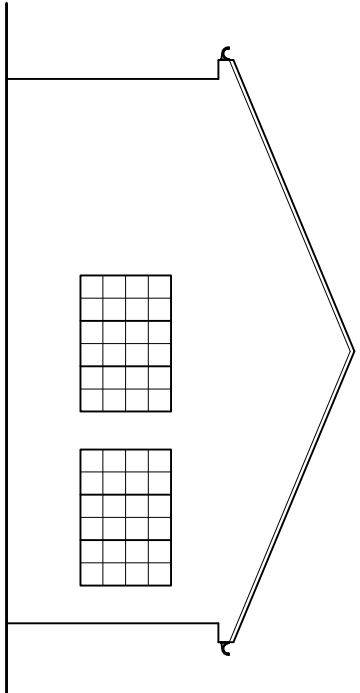


WEST ELEVATION

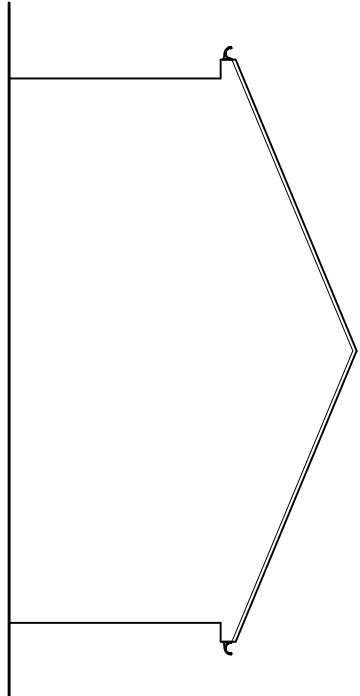


EAST ELEVATION


EXISTING

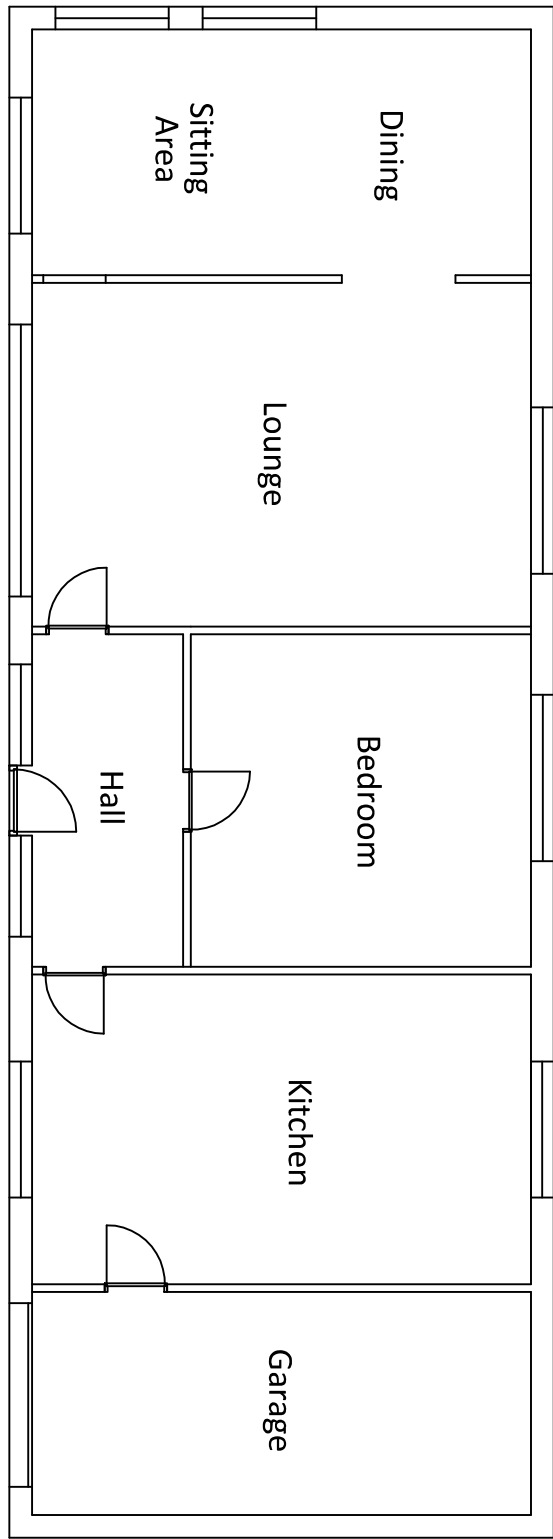


PLAN

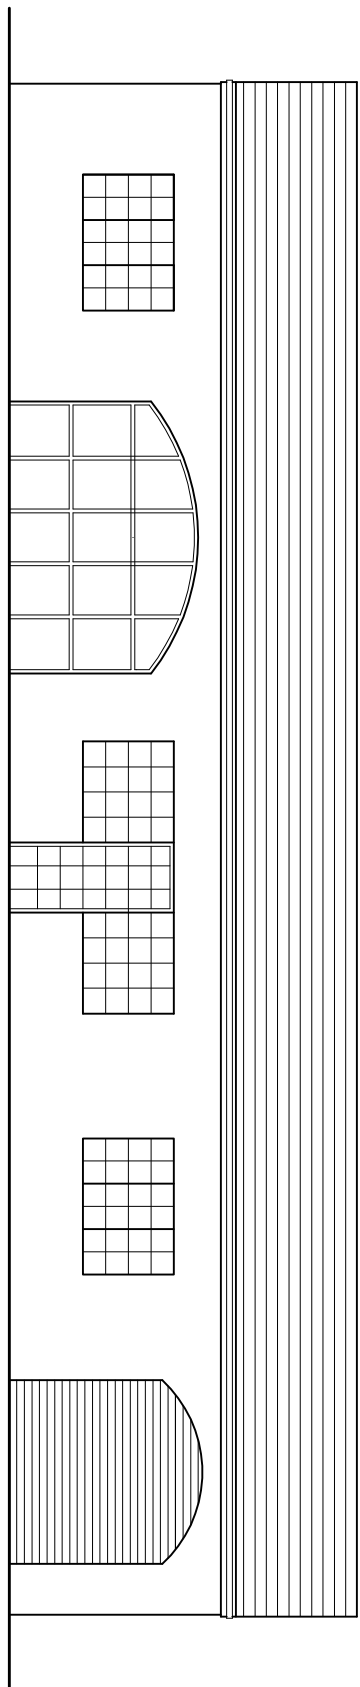


FRONT ELEVATION (SOUTH)

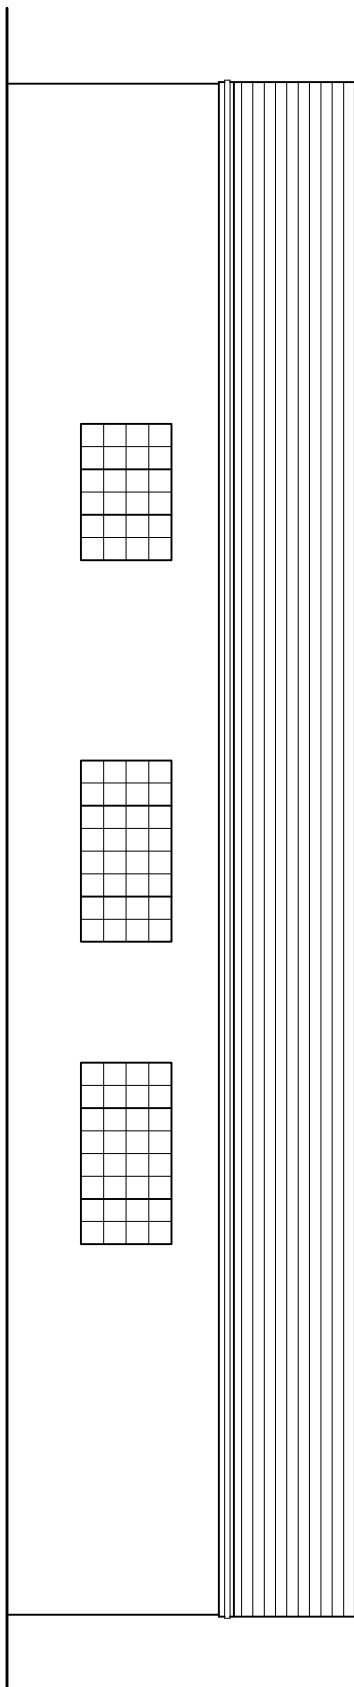

REAR ELEVATION

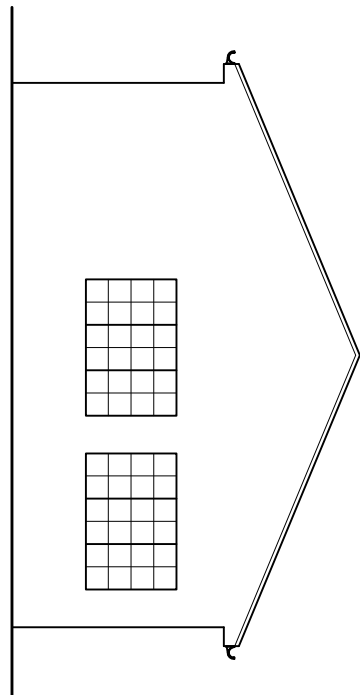

WEST ELEVATION

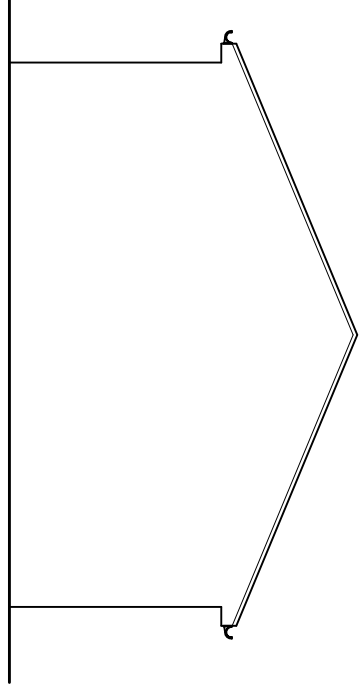

EAST ELEVATION

PROPOSED

TITLE			
EXISTING PLAN AND ELEVATIONS PROPOSED PLAN AND ELEVATION			
PROJECT			
CHANGE OF USE OF EXISTING OUTBUILDING TO SINGLE RESIDENTIAL DWELLING			
CLIENT			
MR. R. AUCKLAND SCOUT BRIDGE FARM 17, HODDERSFIELD ROAD PENSTONE S36 7BX			
DESIGN AND BUILDING SERVICES			
M. J. COATES & COMPANY 2 UNITY HALL COURT HAGGMAN ROAD WATFORD WD17 1ED			
LAND SURVEYS - COMPUTER AIDED DESIGN - QUANTITY SURVEYS BUILDING SERVICES			
TELEPHONE 0113 2525825			
MJC			
SCALE PLAN DRAWING 1:100			
DRAWN BY			
MJC			
CHECKED			
JUNE 2013			
DATE			
DRAWING NO			
287-P02			
REVISION			