



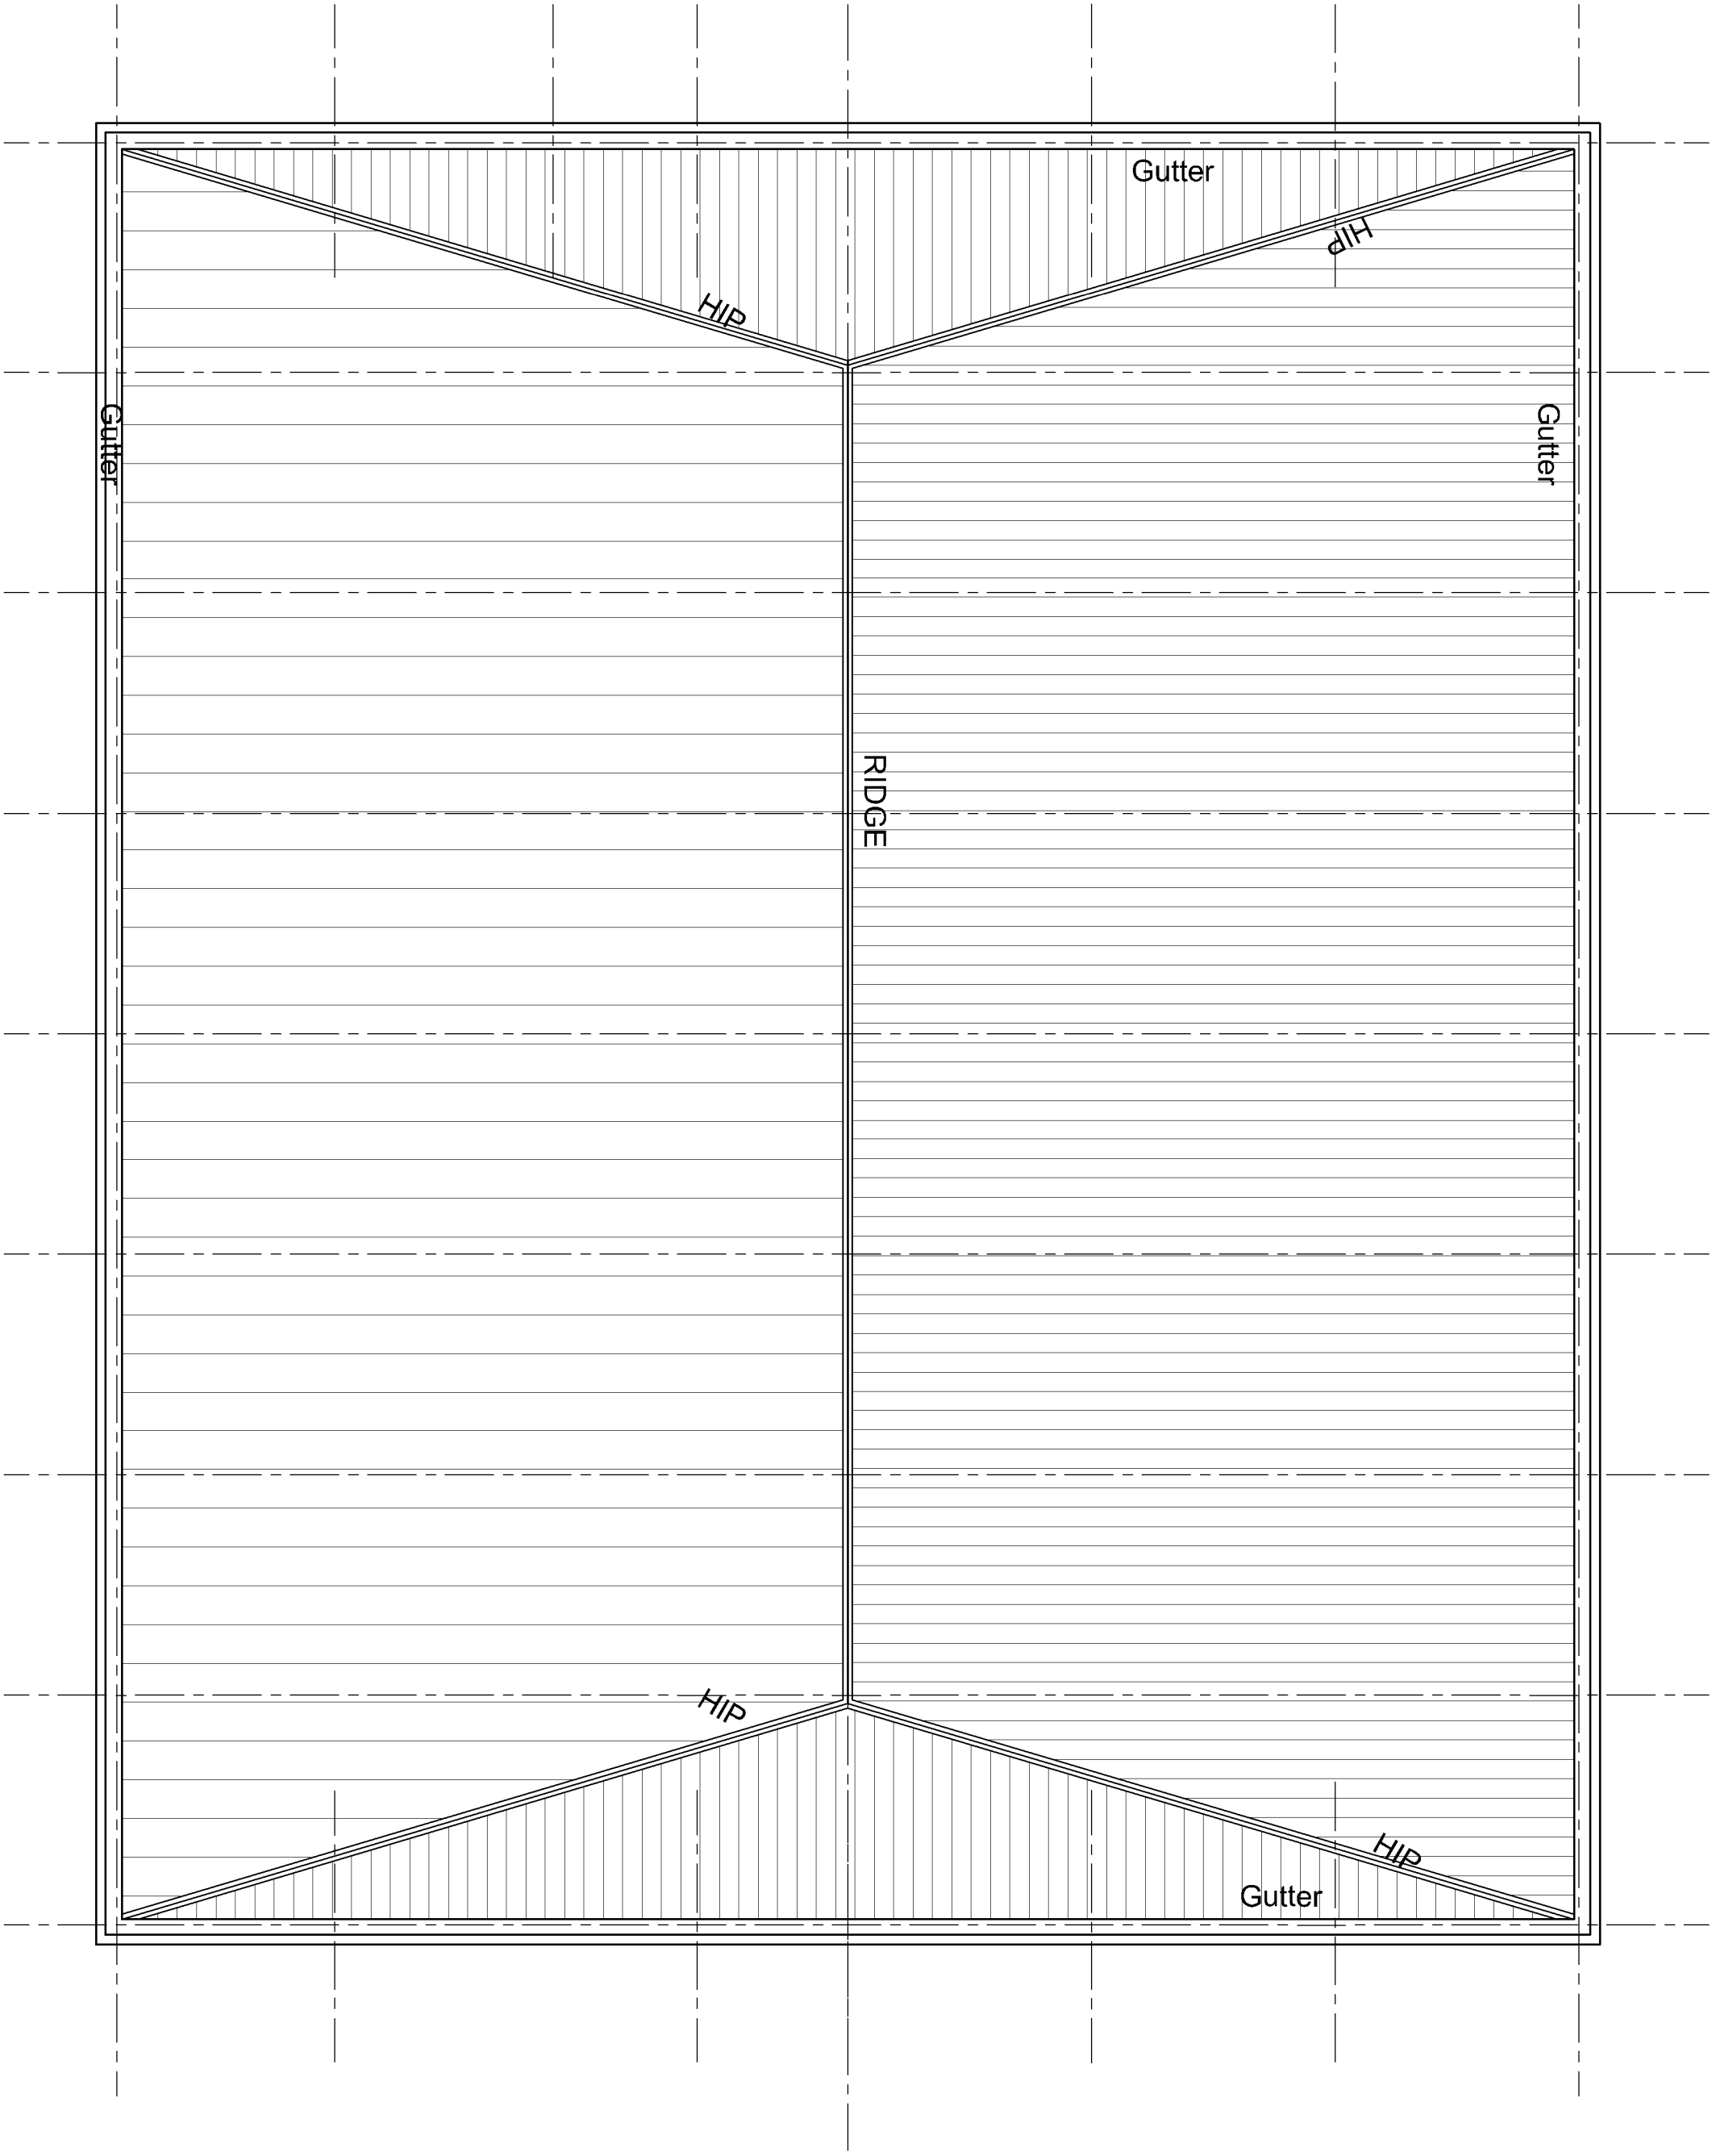

NOTE
Rooflights Not indicated for Clarity.
Construction to be of composite profile metal roof
or built up cladding system. Colour goosewing
grey BS 10-A-05

 

A		07/01/15		Roof specification update at client's request		AJB		JMR	
Rev	Date	Description		Rev By	Chk'd By				
Project Title		Proposed Development							
		Deanne Valley Parkway Barnsley							
Client		Hanworth Estates							
Status		Reserved Matters							
Scale		1:200		Drawing Size		A2			
Drawn By		IP		Checked By		JAMES I		Date	
								Dec/14	
Drawing Title		Proposed Unit 3 Roof Plan							
Job Dwg No		11462A-116						Rev	A

- THE HARRIS PARTNERSHIP WAKEFIELD
2 St. Johns North, Wakefield, WF1 3QA
t. 01724 291 800 f. 01724 290 0721
- THE HARRIS PARTNERSHIP MANCHESTER
2nd Floor, Carvers Warehouse, 1, 2MCS
77 The Quadrant, Manchester, M2 3BB
t. 0161 238 8555 f. 0161 244 5809
- THE HARRIS PARTNERSHIP MILTON KENNES
Newport Road, MK1 6AA
t. 01708 211 577 f. 01708 211 7221
- THE HARRIS PARTNERSHIP READING
101 London Road, Reading, RG1 5SR
t. 0118 950 7700 f. 0118 956 8642



A R C H I T E C T S
www.harrispartnership.com