




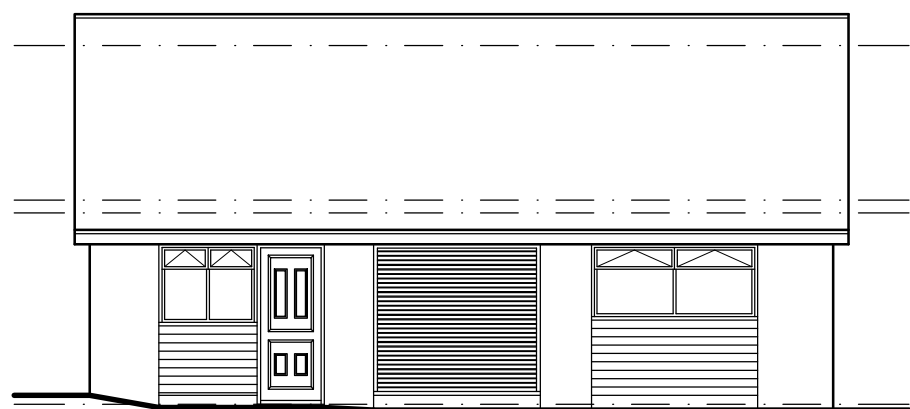


EXISTING FRONT ELEVATION
SCALE 1:100

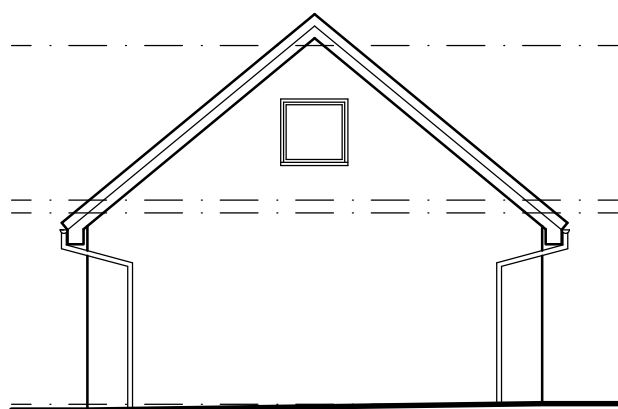


EXISTING SIDE ELEVATION
SCALE 1:100

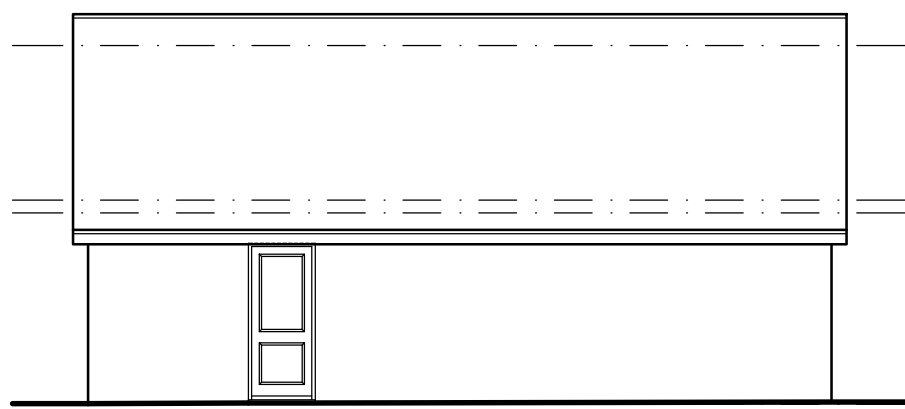


EXISTING REAR ELEVATION
SCALE 1:100

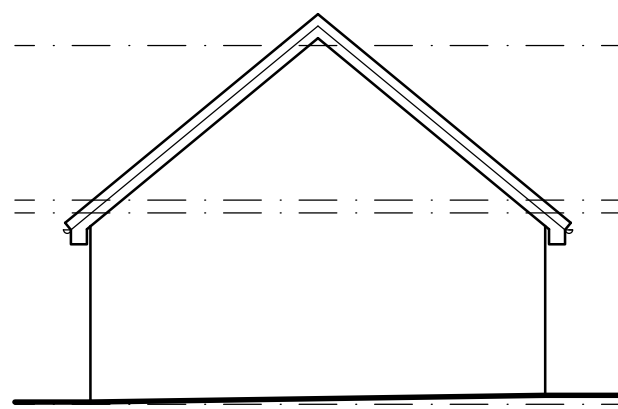


EXISTING SIDE ELEVATION
SCALE 1:100

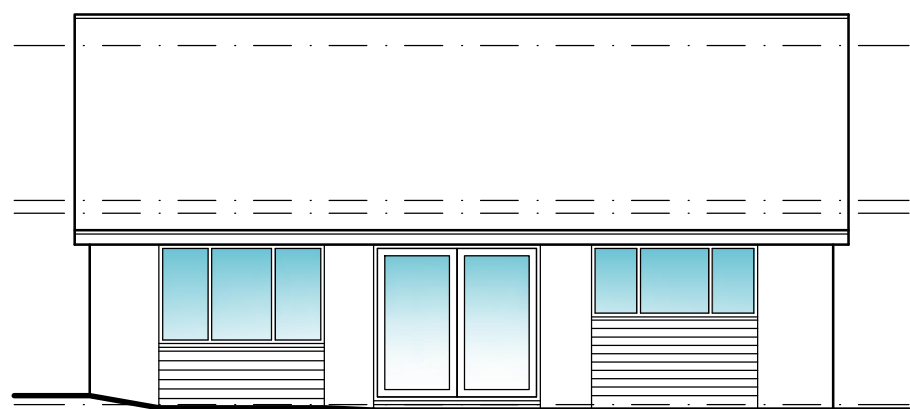


PROPOSED FRONT ELEVATION
SCALE 1:100

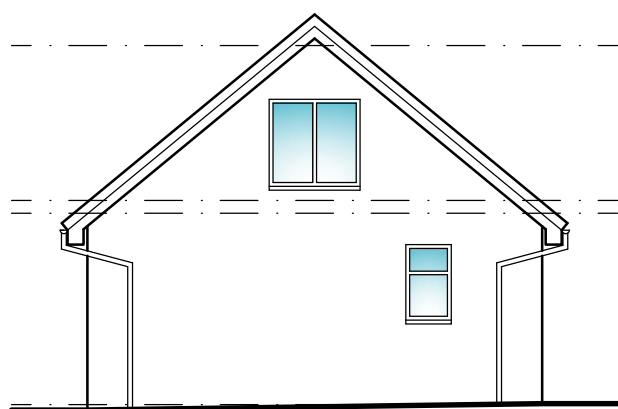


PROPOSED SIDE ELEVATION
SCALE 1:100

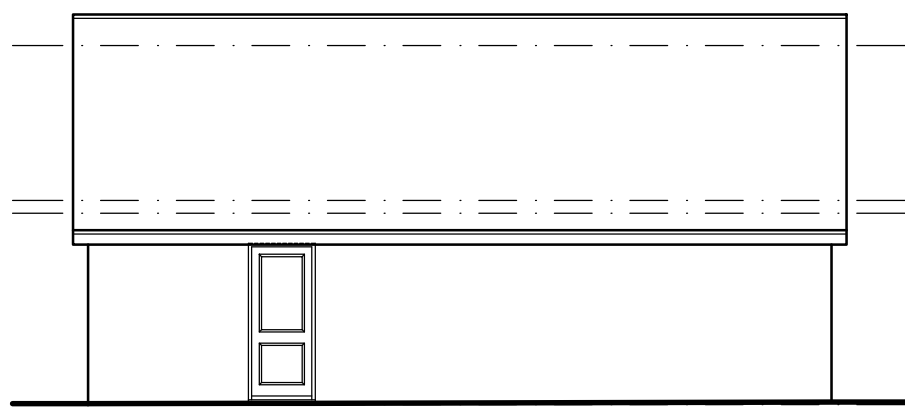


PROPOSED REAR ELEVATION
SCALE 1:100

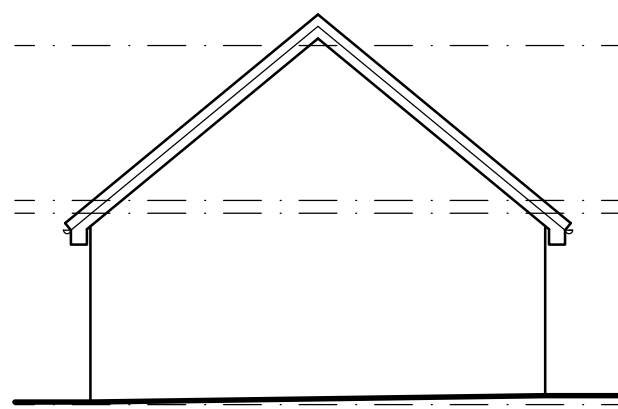


PROPOSED SIDE ELEVATION
SCALE 1:100

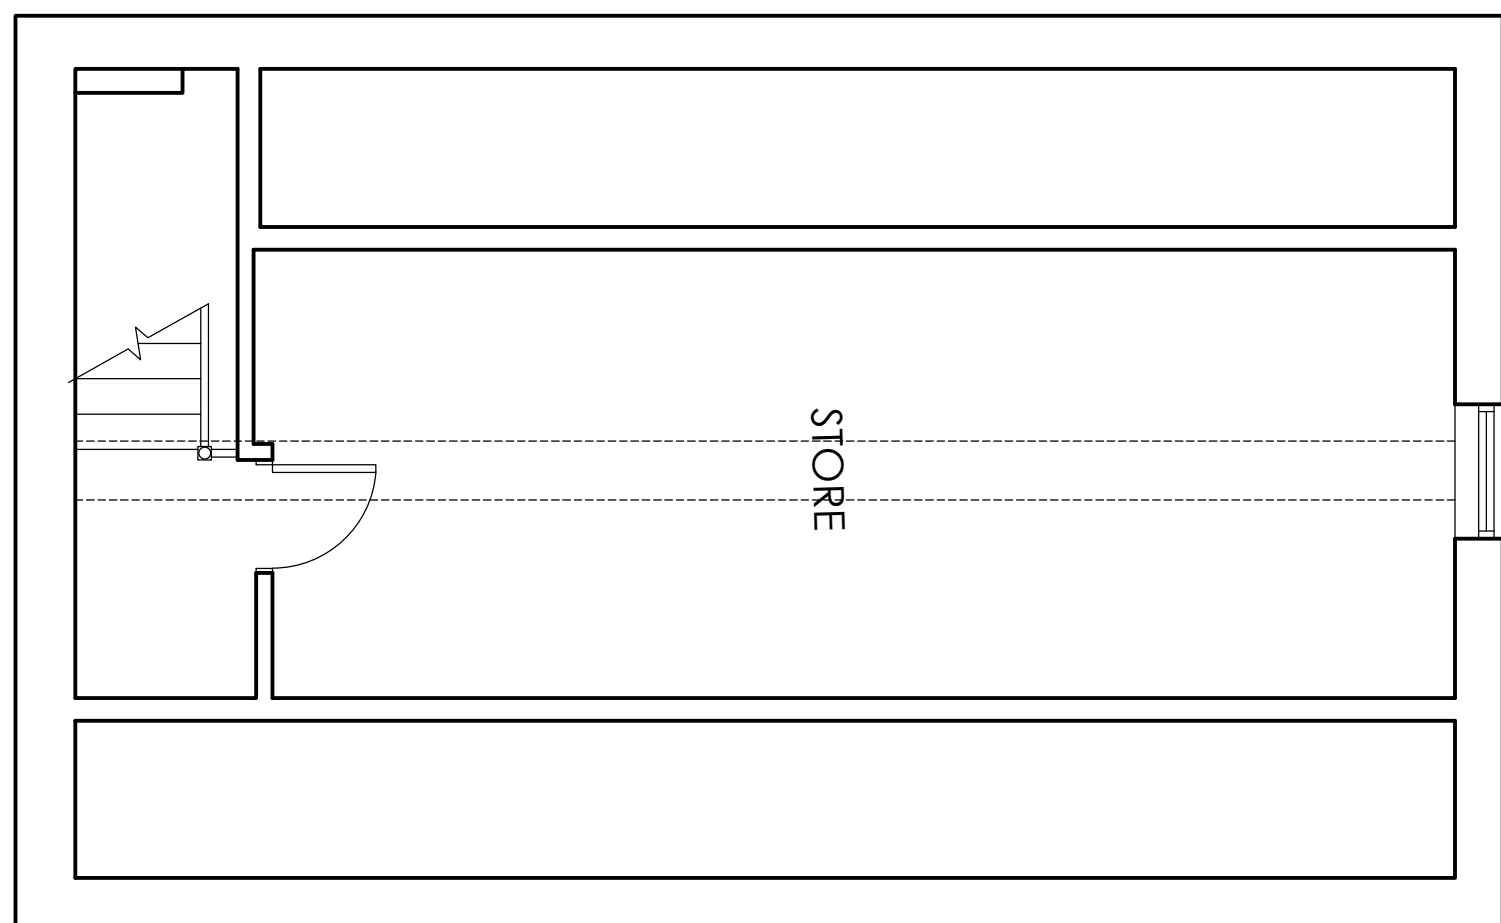


EXISTING FIRST FLOOR PLAN
SCALE 1:50

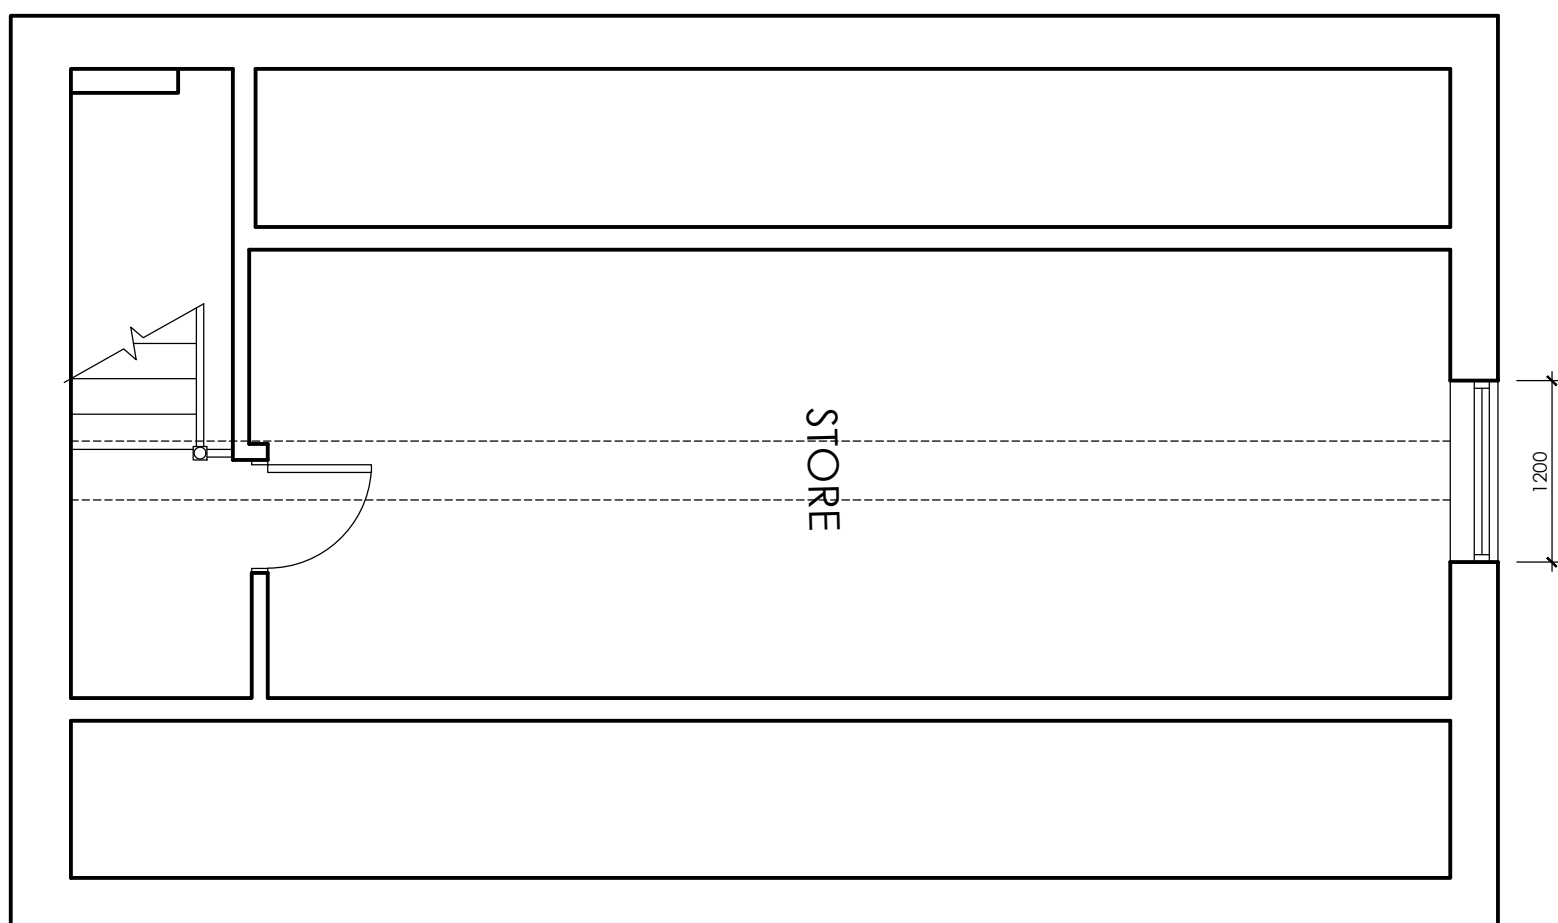

PROPOSED FIRST FLOOR PLAN
SCALE 1:50

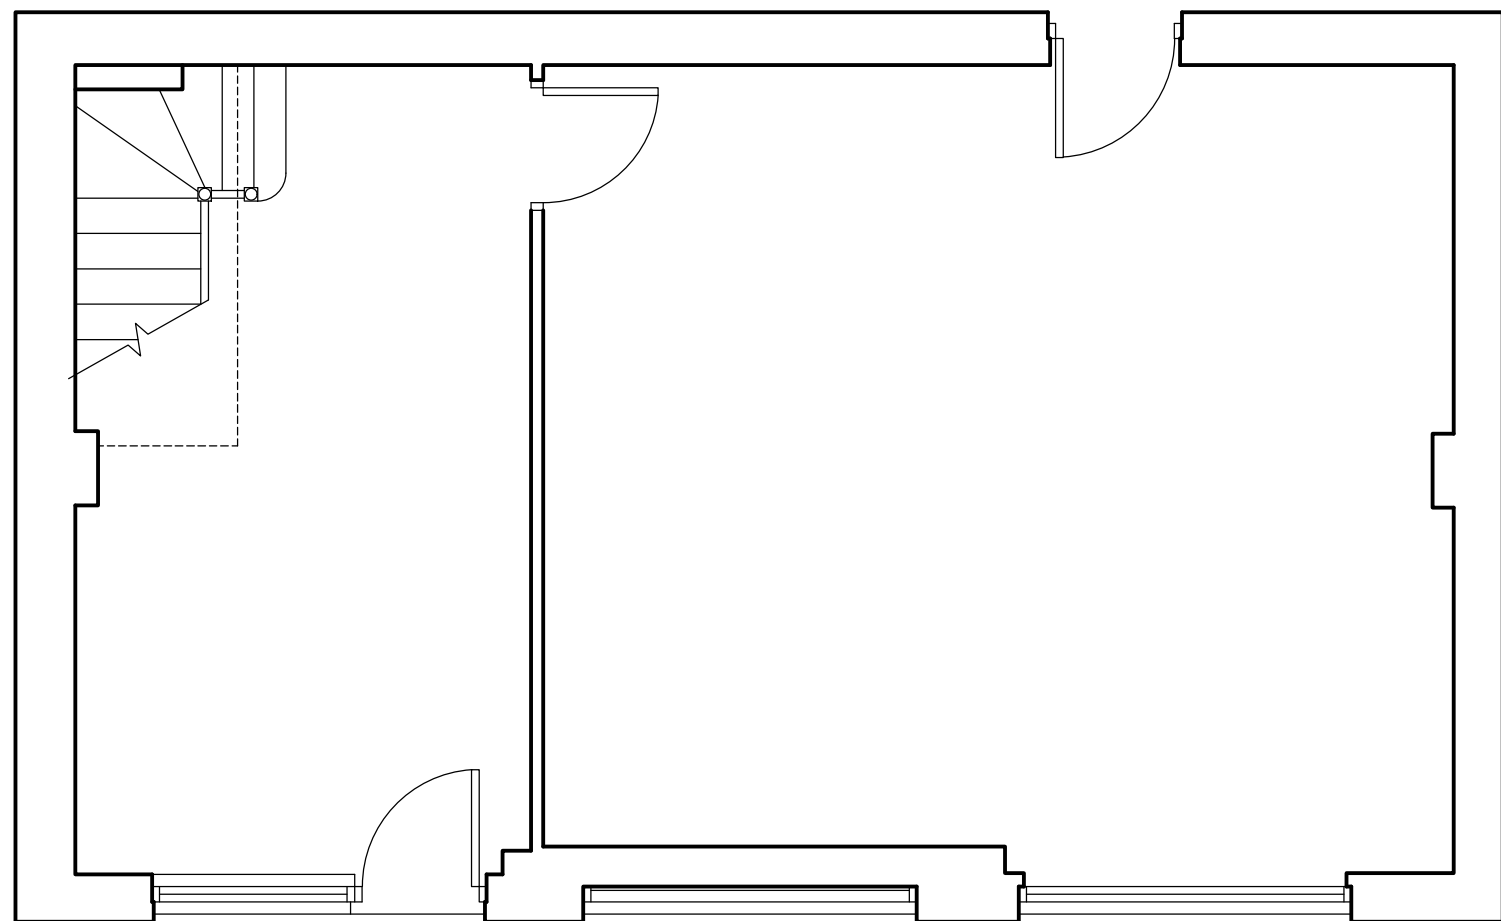


EXISTING GROUND FLOOR PLAN
SCALE 1:50

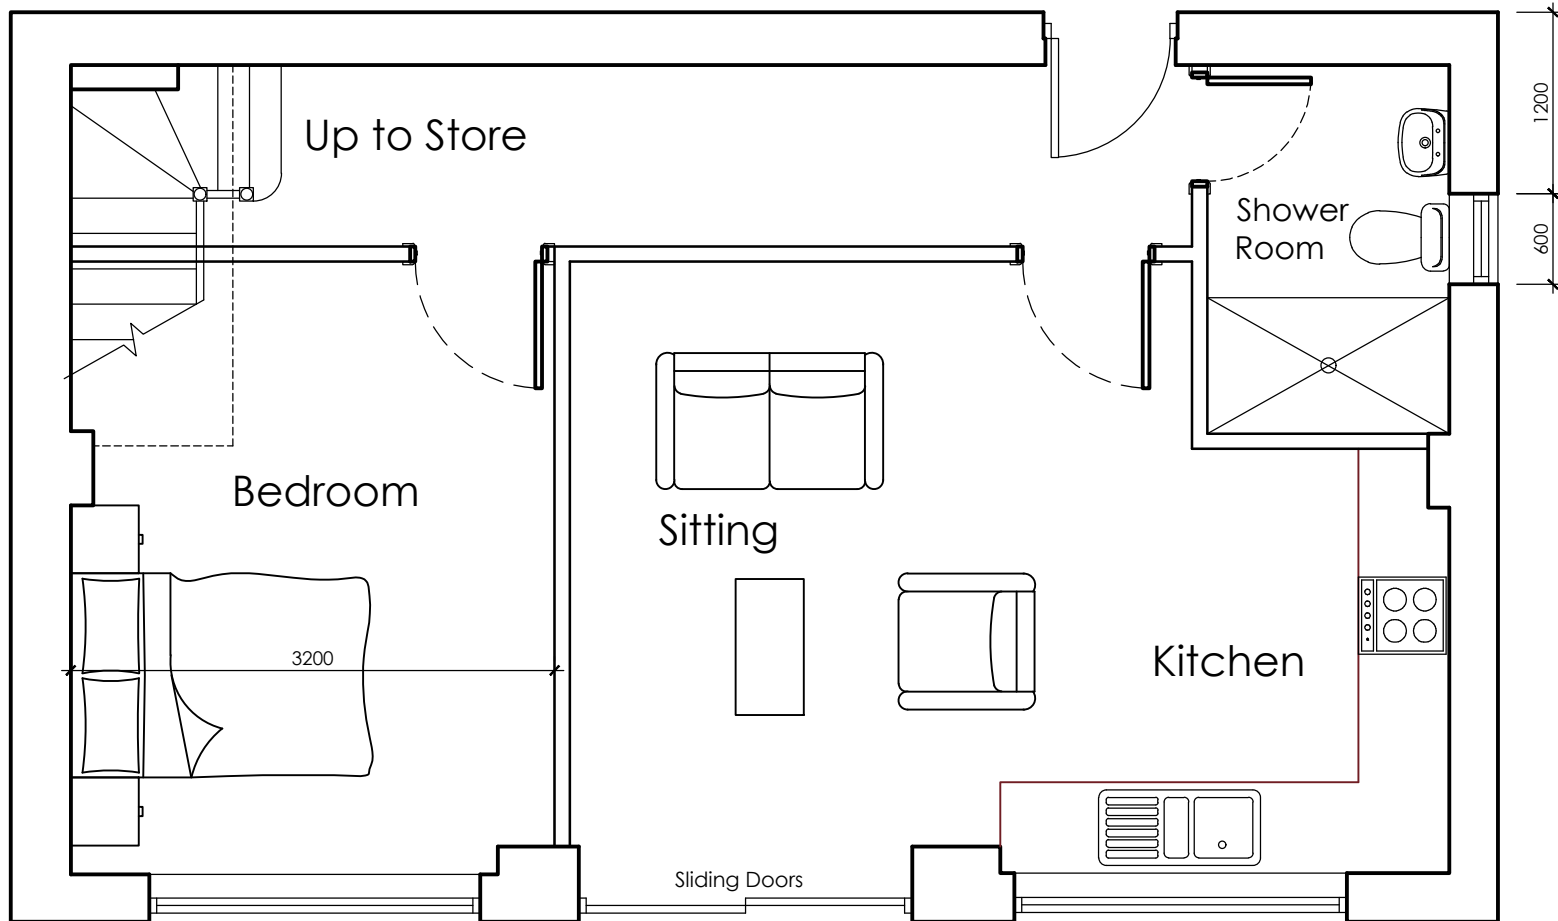

PROPOSED GROUND FLOOR PLAN
SCALE 1:50



LOCATION PLAN
SCALE 1:1250

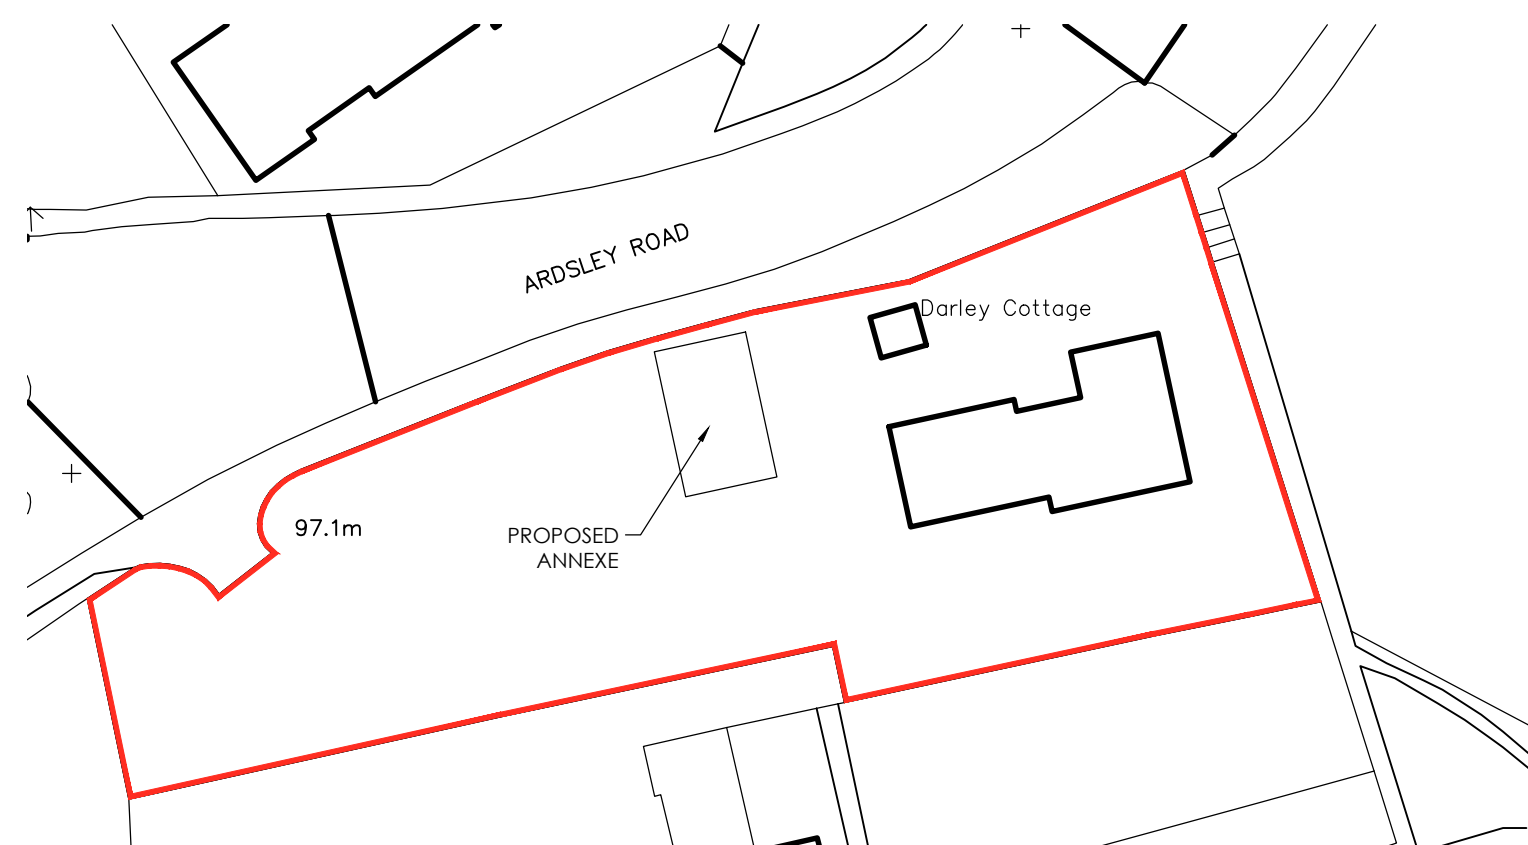

BLOCK PLAN
SCALE 1:500

 White Agus Architectural Services			OFFICE ONE, DRILL HALL, 11 EASTGATE, BARNSELY, S70 2EU			Phone: 01226 208482 Email: info@whiteagus.co.uk Web: www.whiteagus.co.uk					
Project: PROPOSED ALTERATIONS AT DARLEY COTTAGE, ARDSLEY ROAD BARNSELY, S70 4RQ						Client: DAVID & ALISON WILCOCK					
Drawing Title: GARAGE CONVERSION PLANS AND ELEVATIONS						Date: AUGUST 2026		Scale: 1:50 & 1:100 @ A1			
						Ref. 26-068		Dwg. No. 02		Rev. A	
Date		Suffix		Description		Date		Suffix		Description	
14/09/2026		A		REVISED TO CLIENTS REQUIREMENTS							