



Drawing No.	Rev No.
MIG001 -001	A

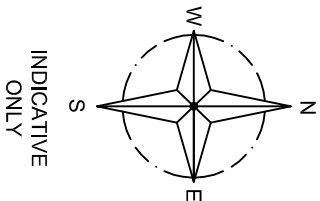

LOCATION PLAN
SCALE 1:1250 AT A3

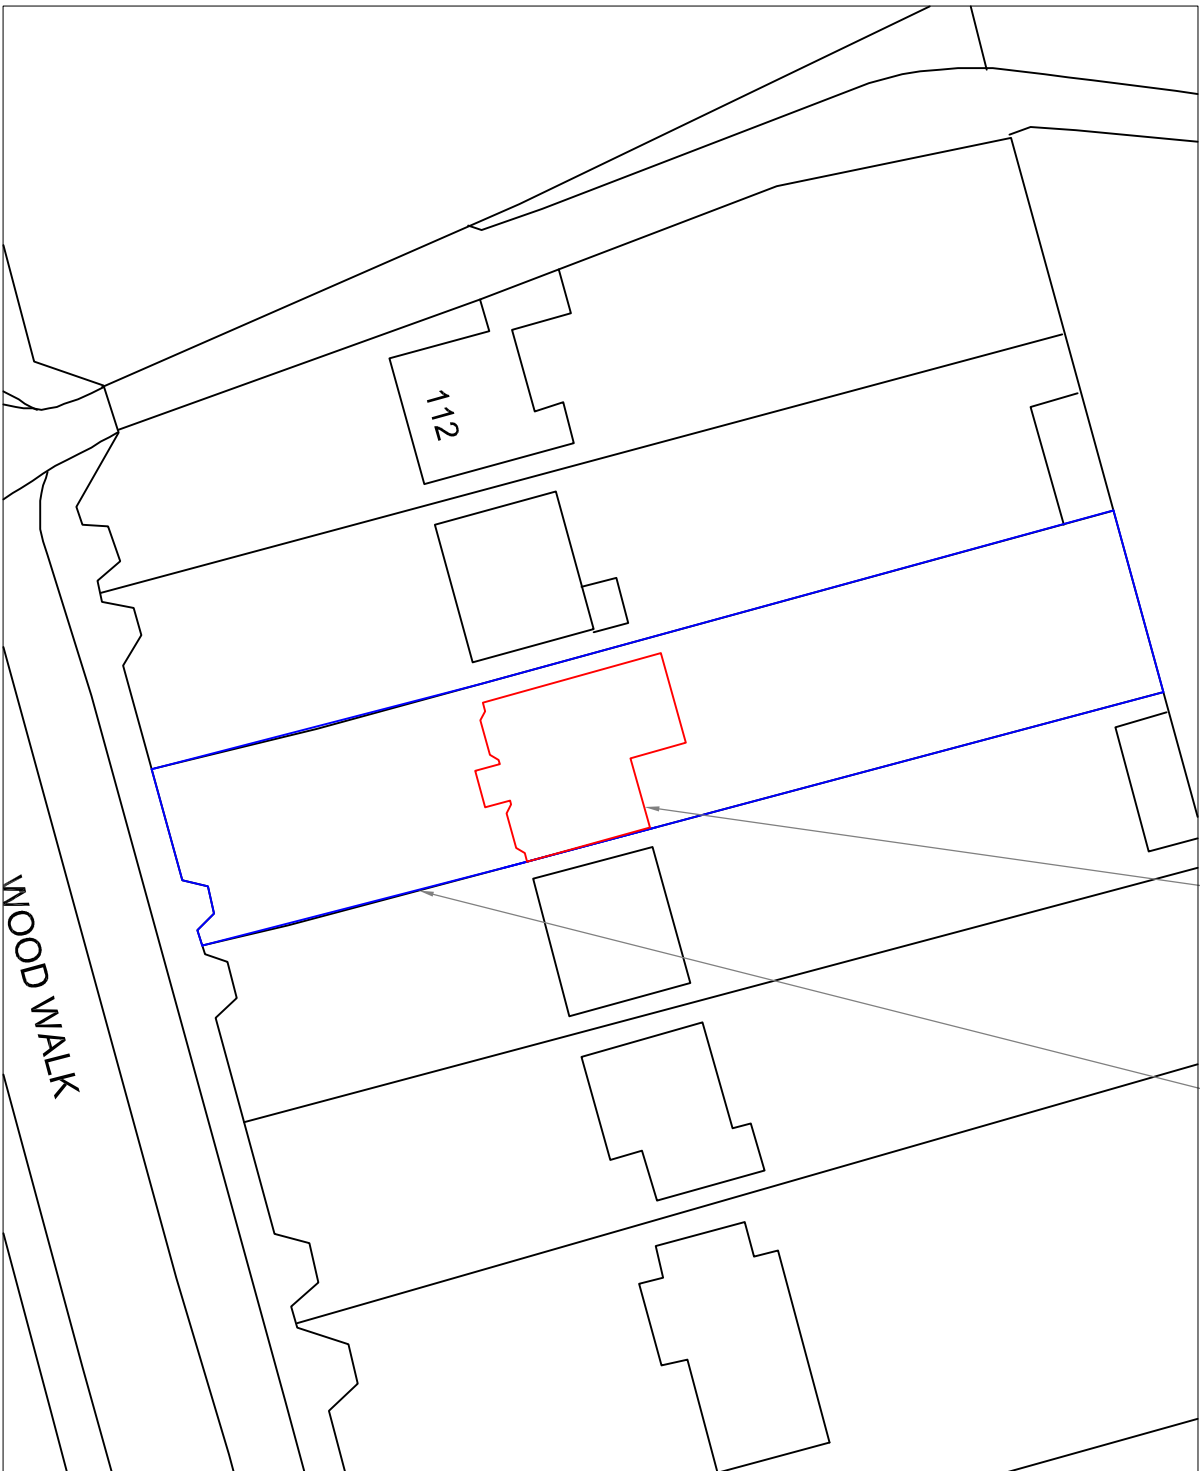

SITE PLAN
SCALE 1:500 AT A3

DO NOT SCALE: Contractor to check all dimensions and report any omissions or errors

NOTES

A	Resubmitted for Planning	JRB	AN	AN	03/08/12
Rev	Description	By	Chk	App	Date

JRB DESIGNS LTD
1 Saville Road
Cudworth
Barnsley
S72 8LT
Tel: 01226 383542
Fax: 01226 380078
Mob: 07970 541192
Email: joine@jrbdesigns.co.uk

This drawing is copyright. © Jrbdesigns Ltd.

Client
MR I GROMETT

Drawing Title

SITE PLANS

Address

**108 WOOD WALK
WOMBWELL
BARNSELEY**

Project Title:

**PROPOSED TWO STOREY SIDE
EXTENSION & NEW ROOF**

Purpose of Issue:

PLANNING

Drawing Status

FIRST ISSUE

Scale at A3 AS SHOWN	Drawn By JRB	Date 23/03/2007	
Checked By	Date 23/03/2007	Approved By	Date 23/03/2007

Project No.	Drawing No.	Revision
MIG001	001	A

APPROVAL ☒ INFORMATION ☐ TENDER ☐ CONTRACT ☐ CONSTRUCTION ☐