


GENERAL NOTES
All dimensions to be checked on site and any discrepancies to be confirmed to Architecture One Eight Ltd.

All building works to be carried out using the plans and associated specification. Each plan refers to stage of works and provides sufficient level of information required for this stage. Please refer any queries to Architecture One Eight Ltd.


The plans should be used in association with current Building Regulations Documents, Codes of Practice and relevant British Standards. Please refer any queries to Architecture One Eight Ltd. Do not scale off these plans.

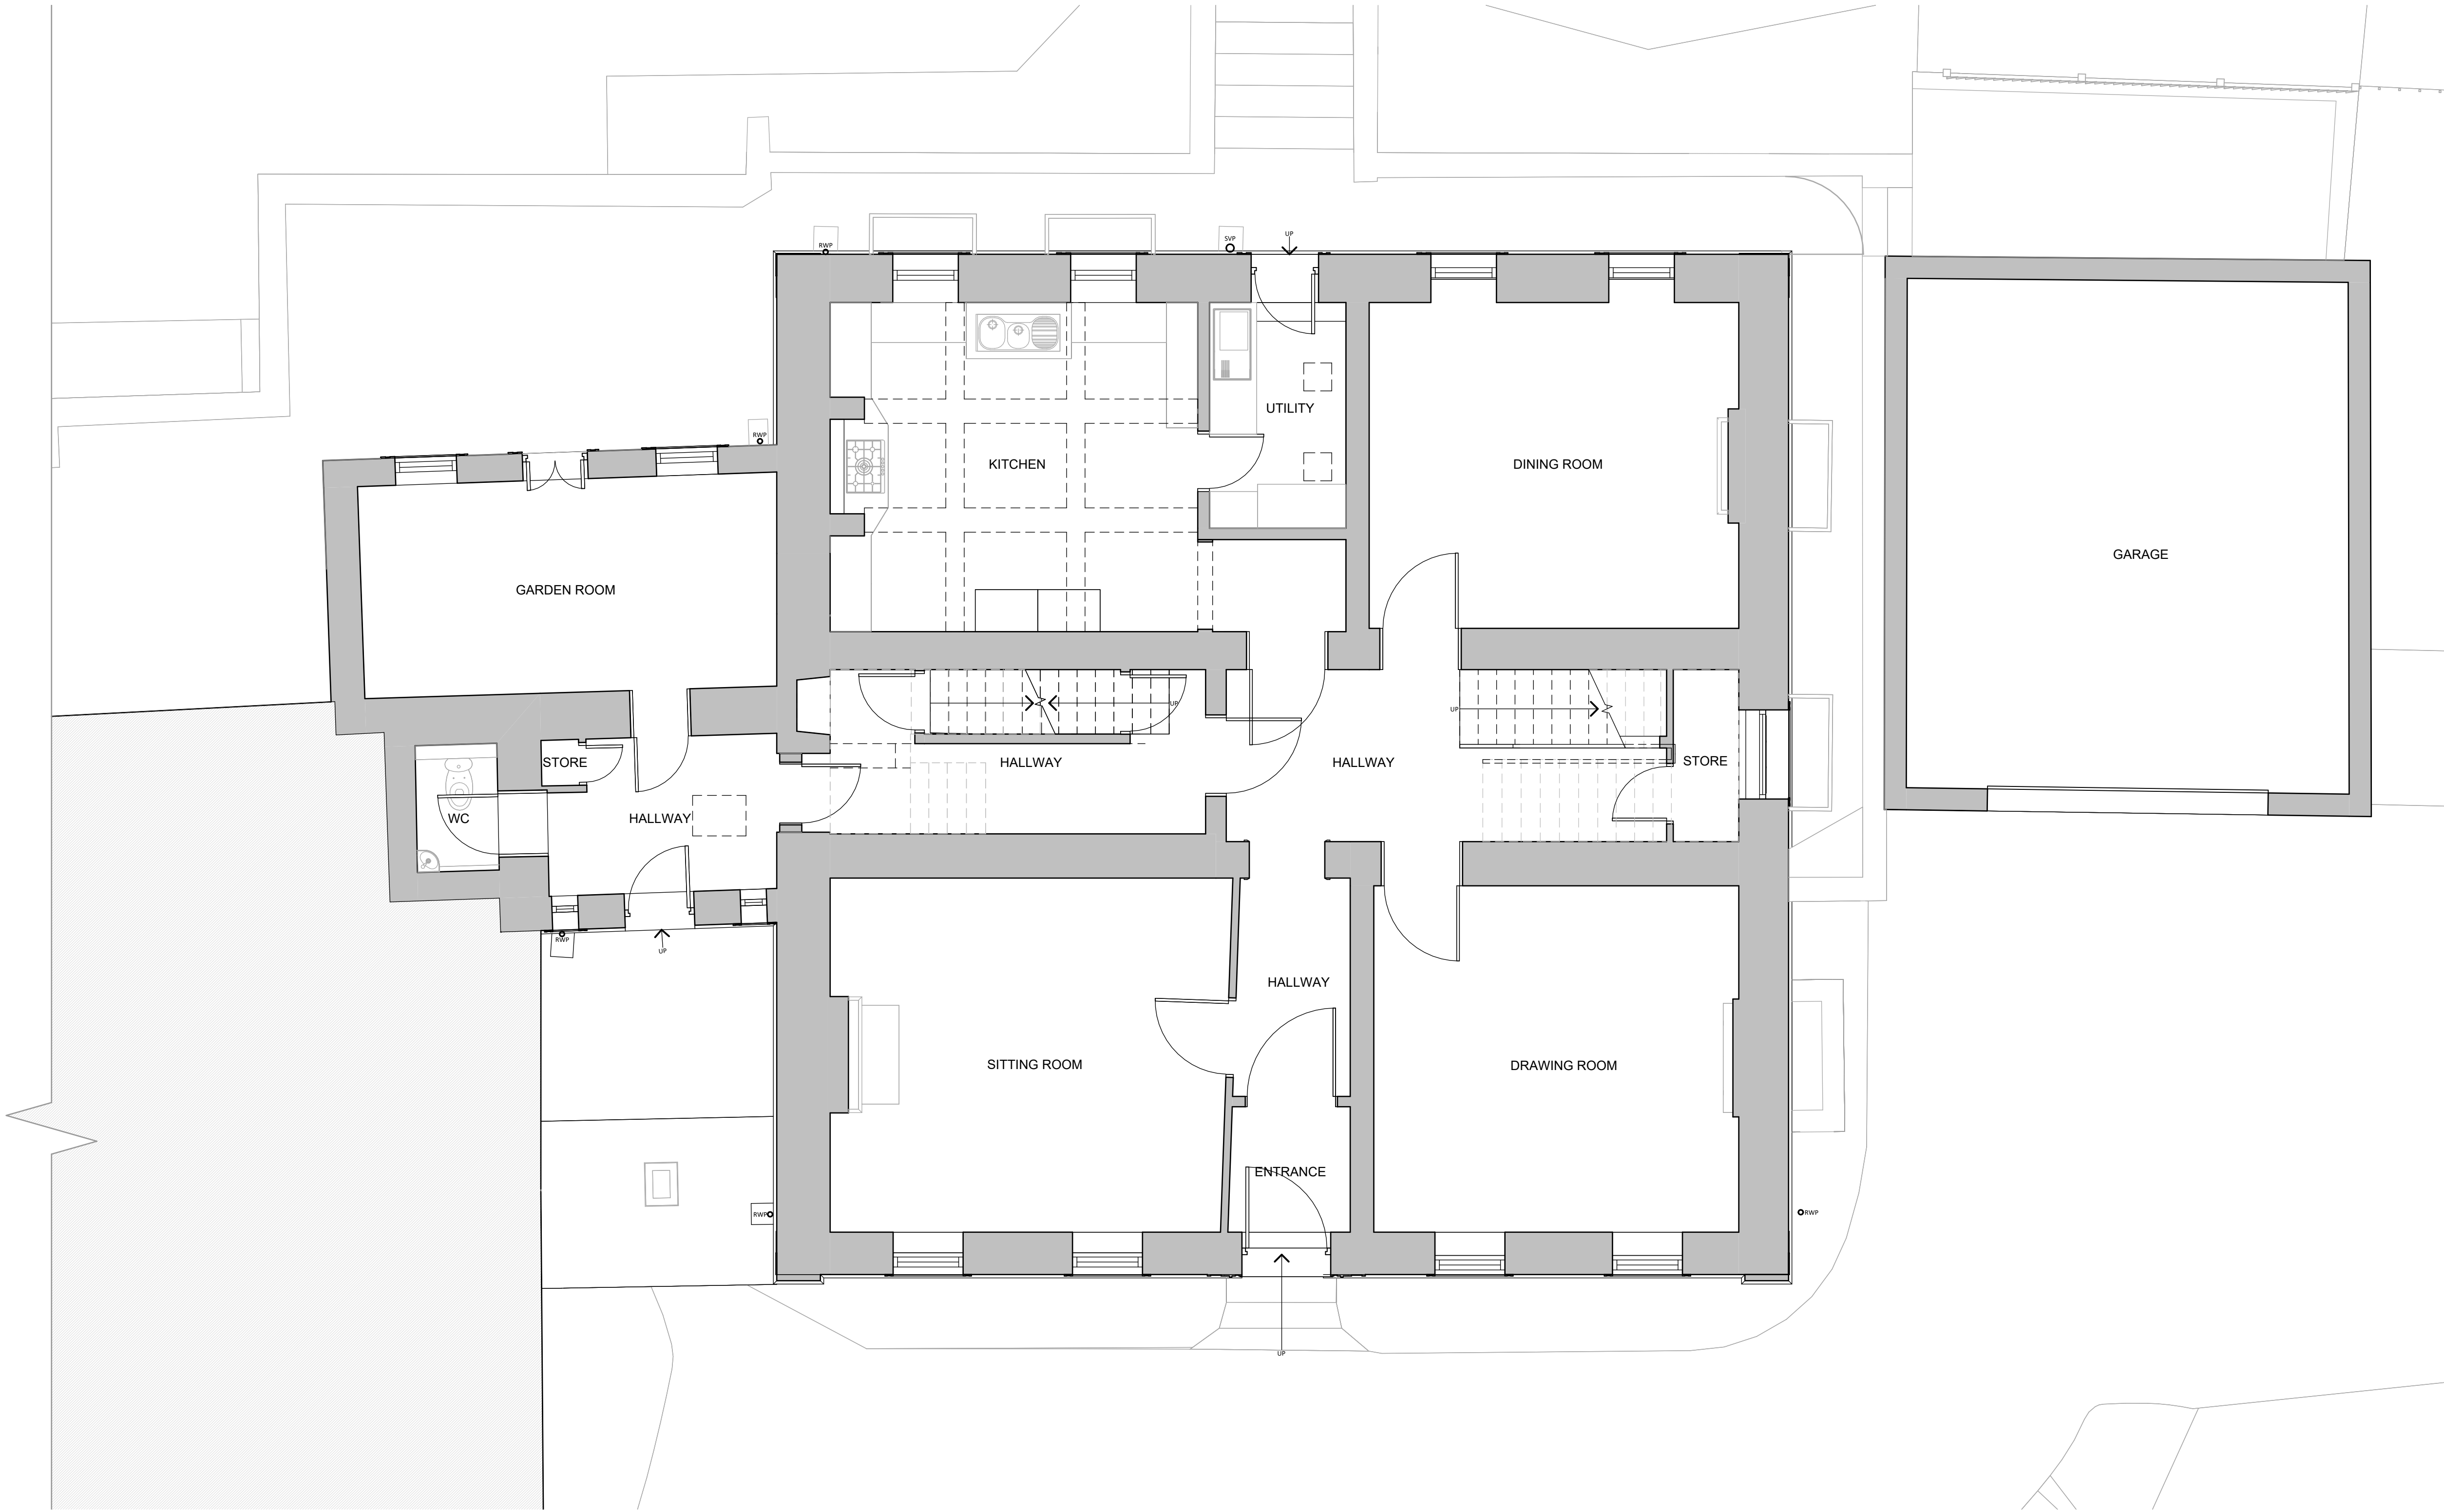

EXISTING GROUND FLOOR
1 : 50

REV		Description	DATE	
PROJECT TITLE:		DRAWING TITLE:	Scale (@ A1):	Date:
ALTERATION AND EXTENSION TO EXISTING GRADE 2 LISTED BUILDING		EXISTING FLOOR PLAN	1 : 50	11/22
PROJECT ADDRESS:		DRAWING NO:	ISSUE:	REV:
THE HALL, CHURCH LANE, HIGH HOYLAND, BARNLEY, SOUTH YORKSHIRE, S75 4BJ		380.01.102	EXISTING	

GENERAL NOTES
All dimensions to be checked on site and any discrepancies to be confirmed to Architecture One Eight Ltd.
All building works to be carried out using the plans and associated specification. Each plan refers to stage of works and provides sufficient level of information required for this stage. Please refer any queries to Architecture One Eight Ltd.
The plans should be used in association with current Building Regulations Documents, Codes of Practice and relevant British Standards. Please refer any queries to Architecture One Eight Ltd. Do not scale off these plans.

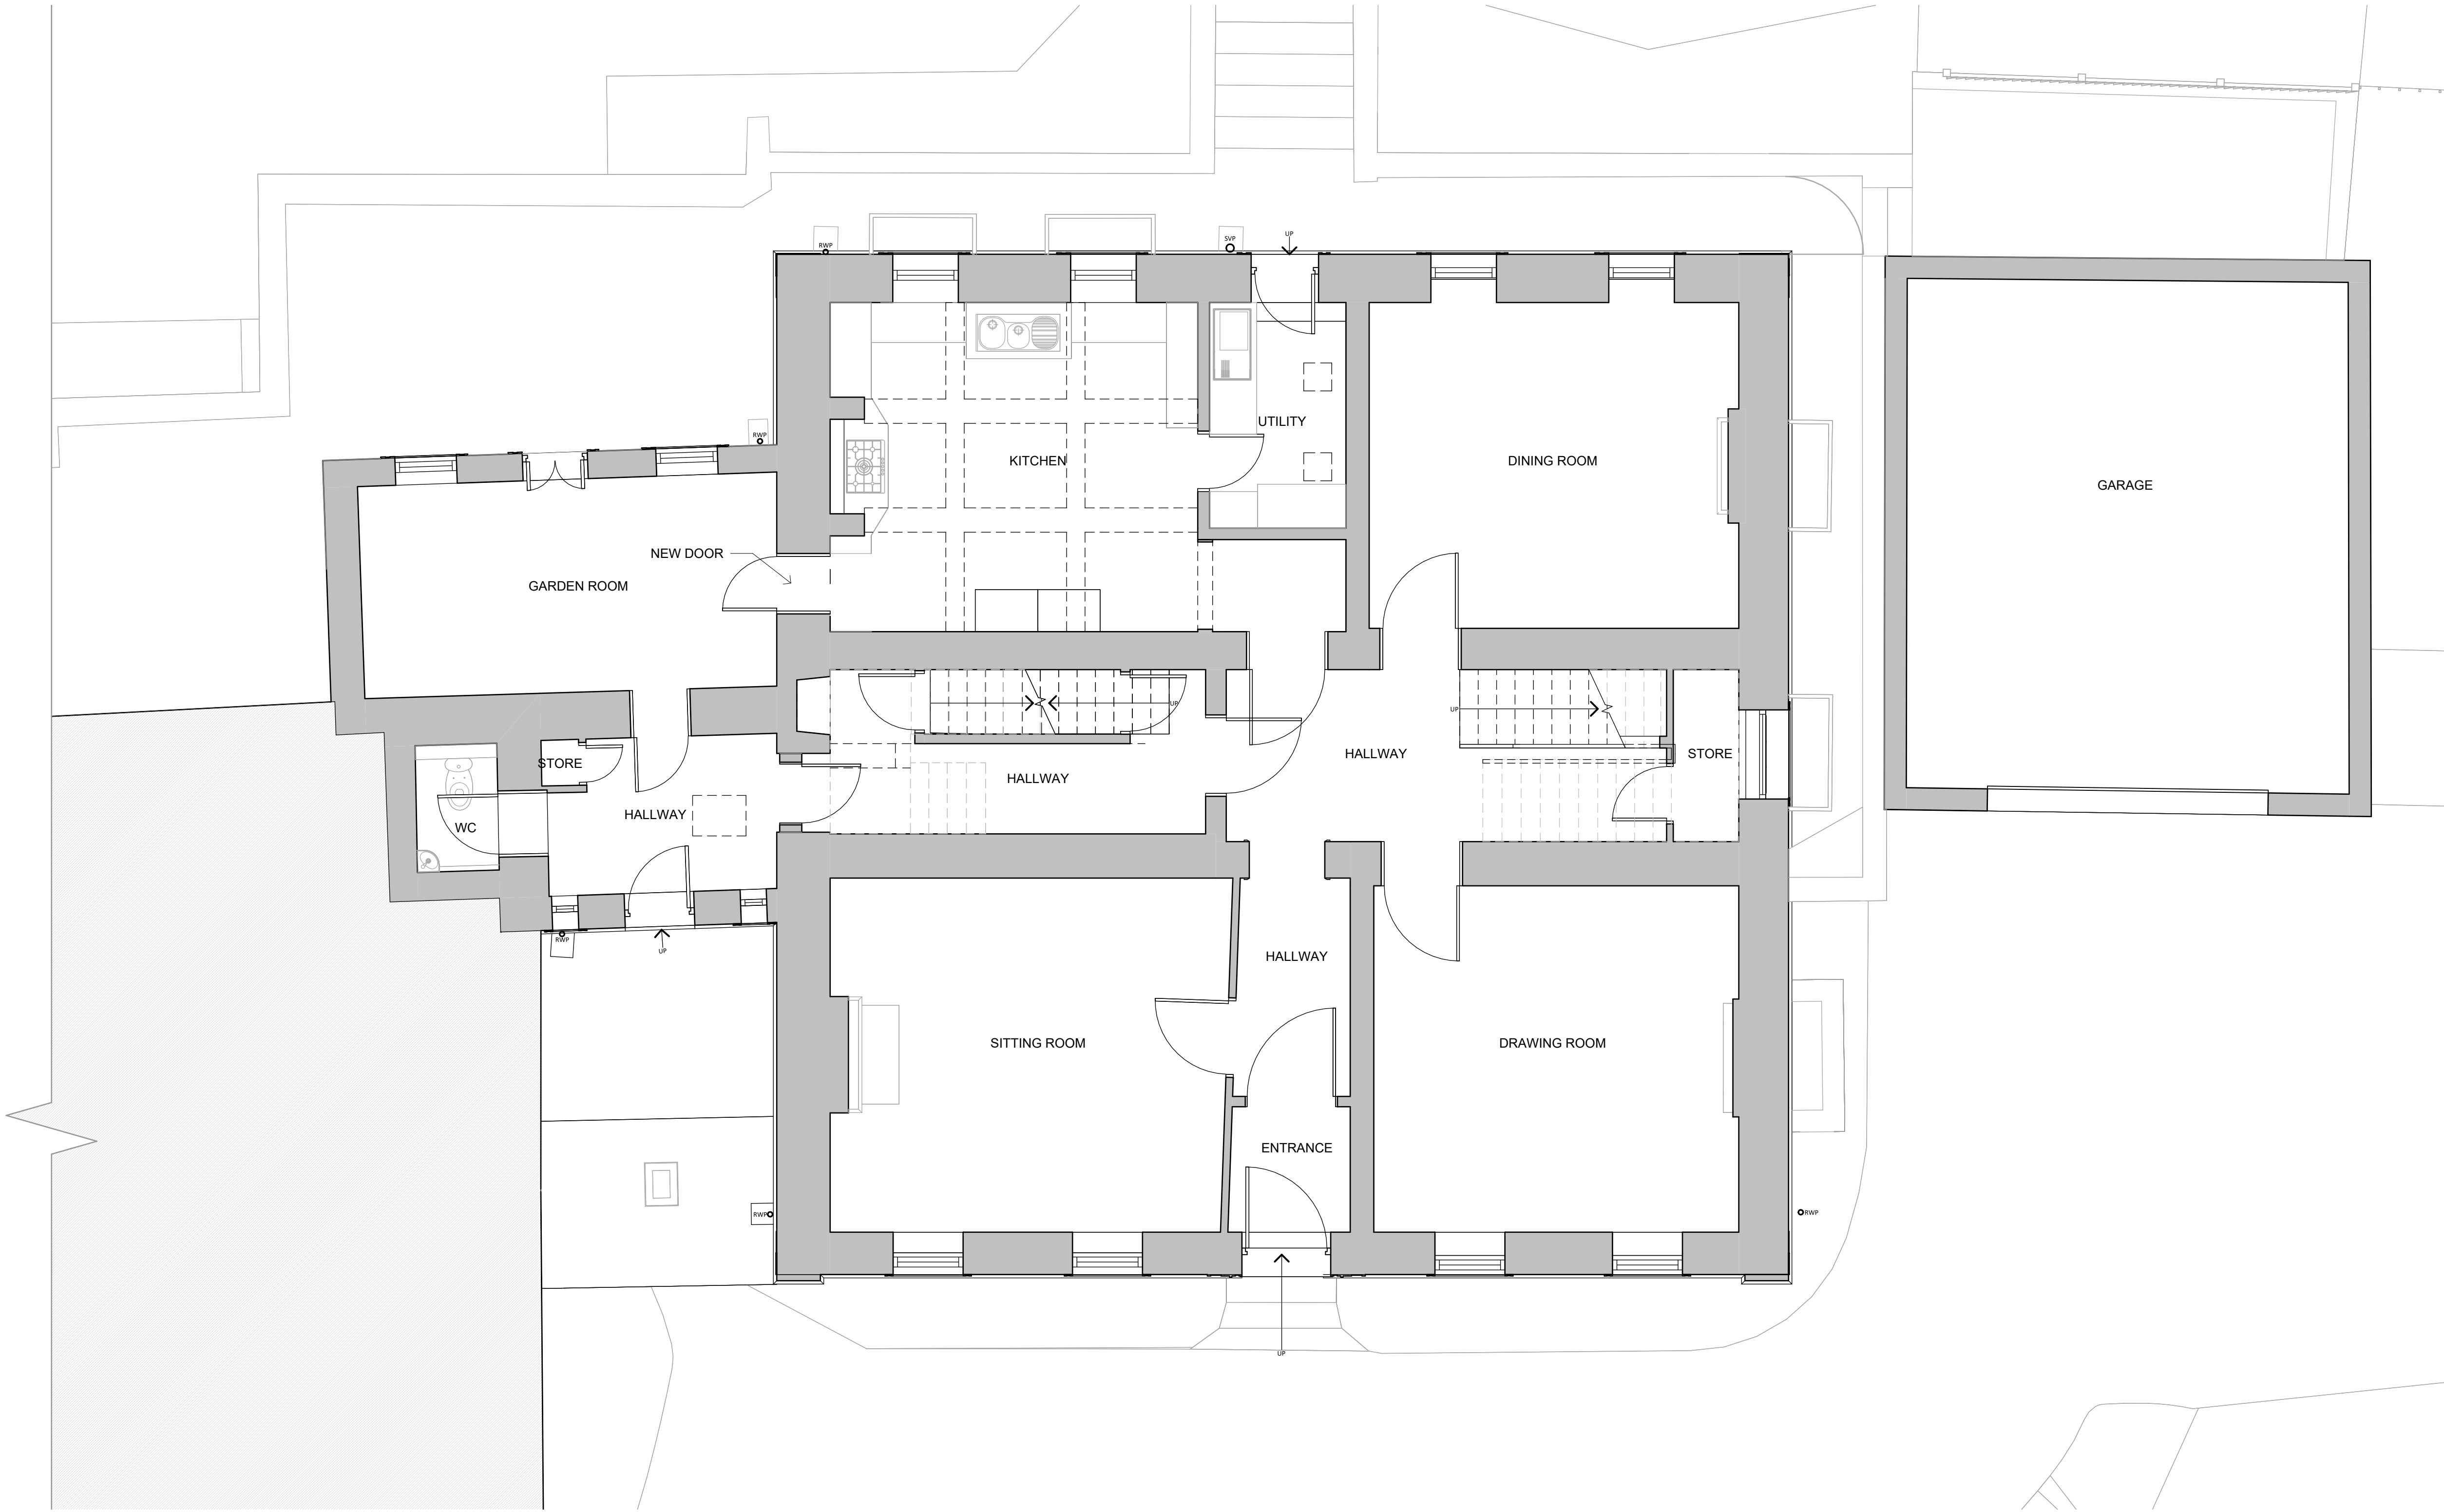

PROPOSED GROUND FLOOR
1 : 50

REV	Description	DATE
PROJECT TITLE:	DRAWING TITLE:	Scale (@ A1):
ALTERATION AND EXTENSION TO EXISTING GRADE 2 LISTED BUILDING	PROPOSED FLOOR PLAN	1 : 50
PROJECT ADDRESS:	DRAWING NO:	ISSUE:
THE HALL, CHURCH LANE, HIGH HOYLAND, BARNLEY, SOUTH YORKSHIRE, S75 4BJ	380.03.102	PLN
		REV: