




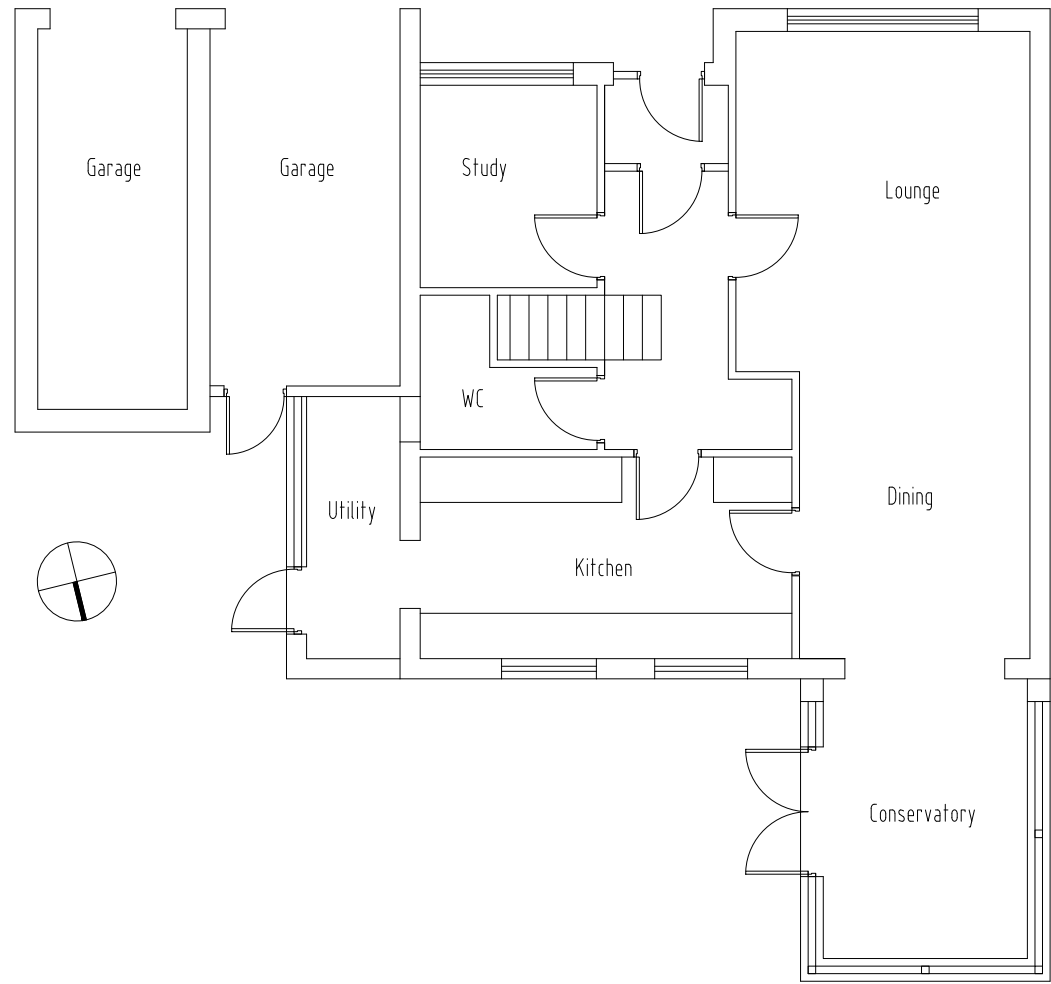

Existing Ground Floor Plan
Scale 1:100

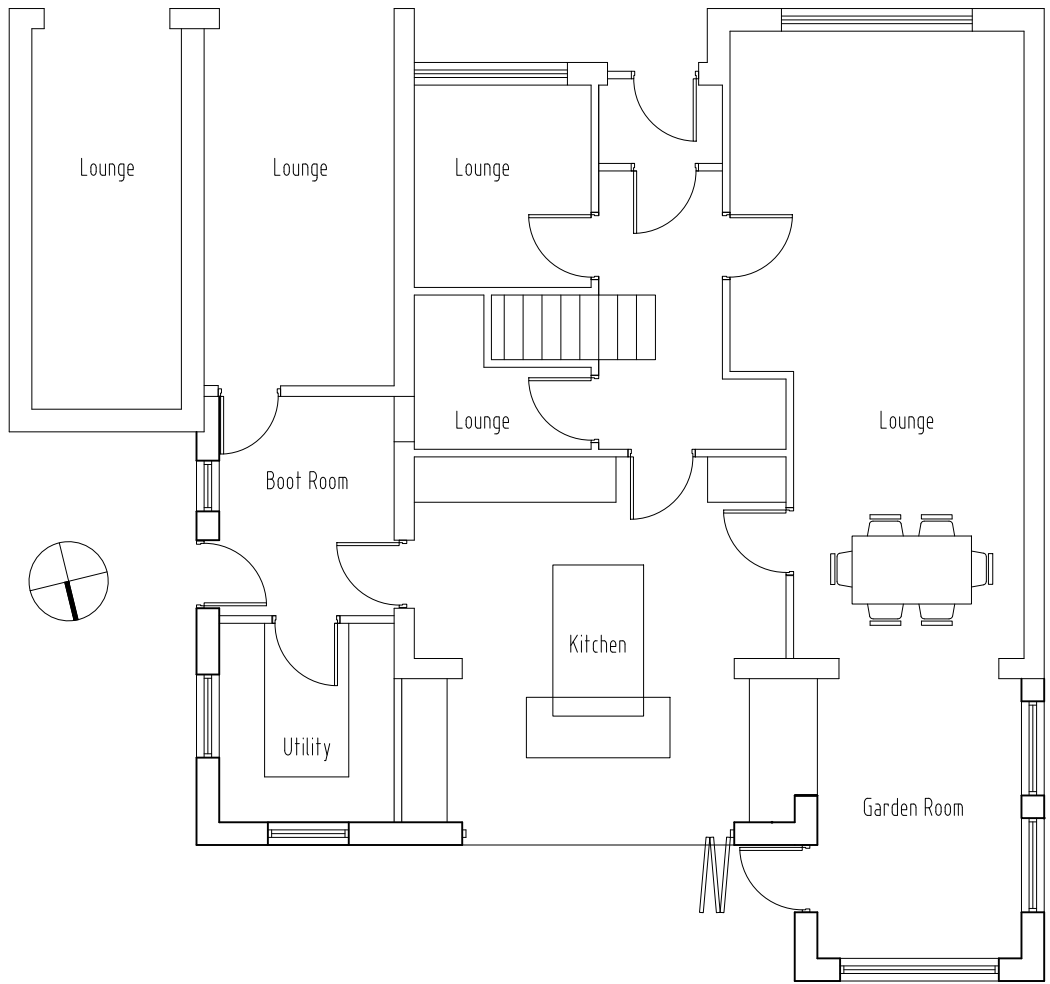


Proposed Ground Floor Plan
Scale 1:100

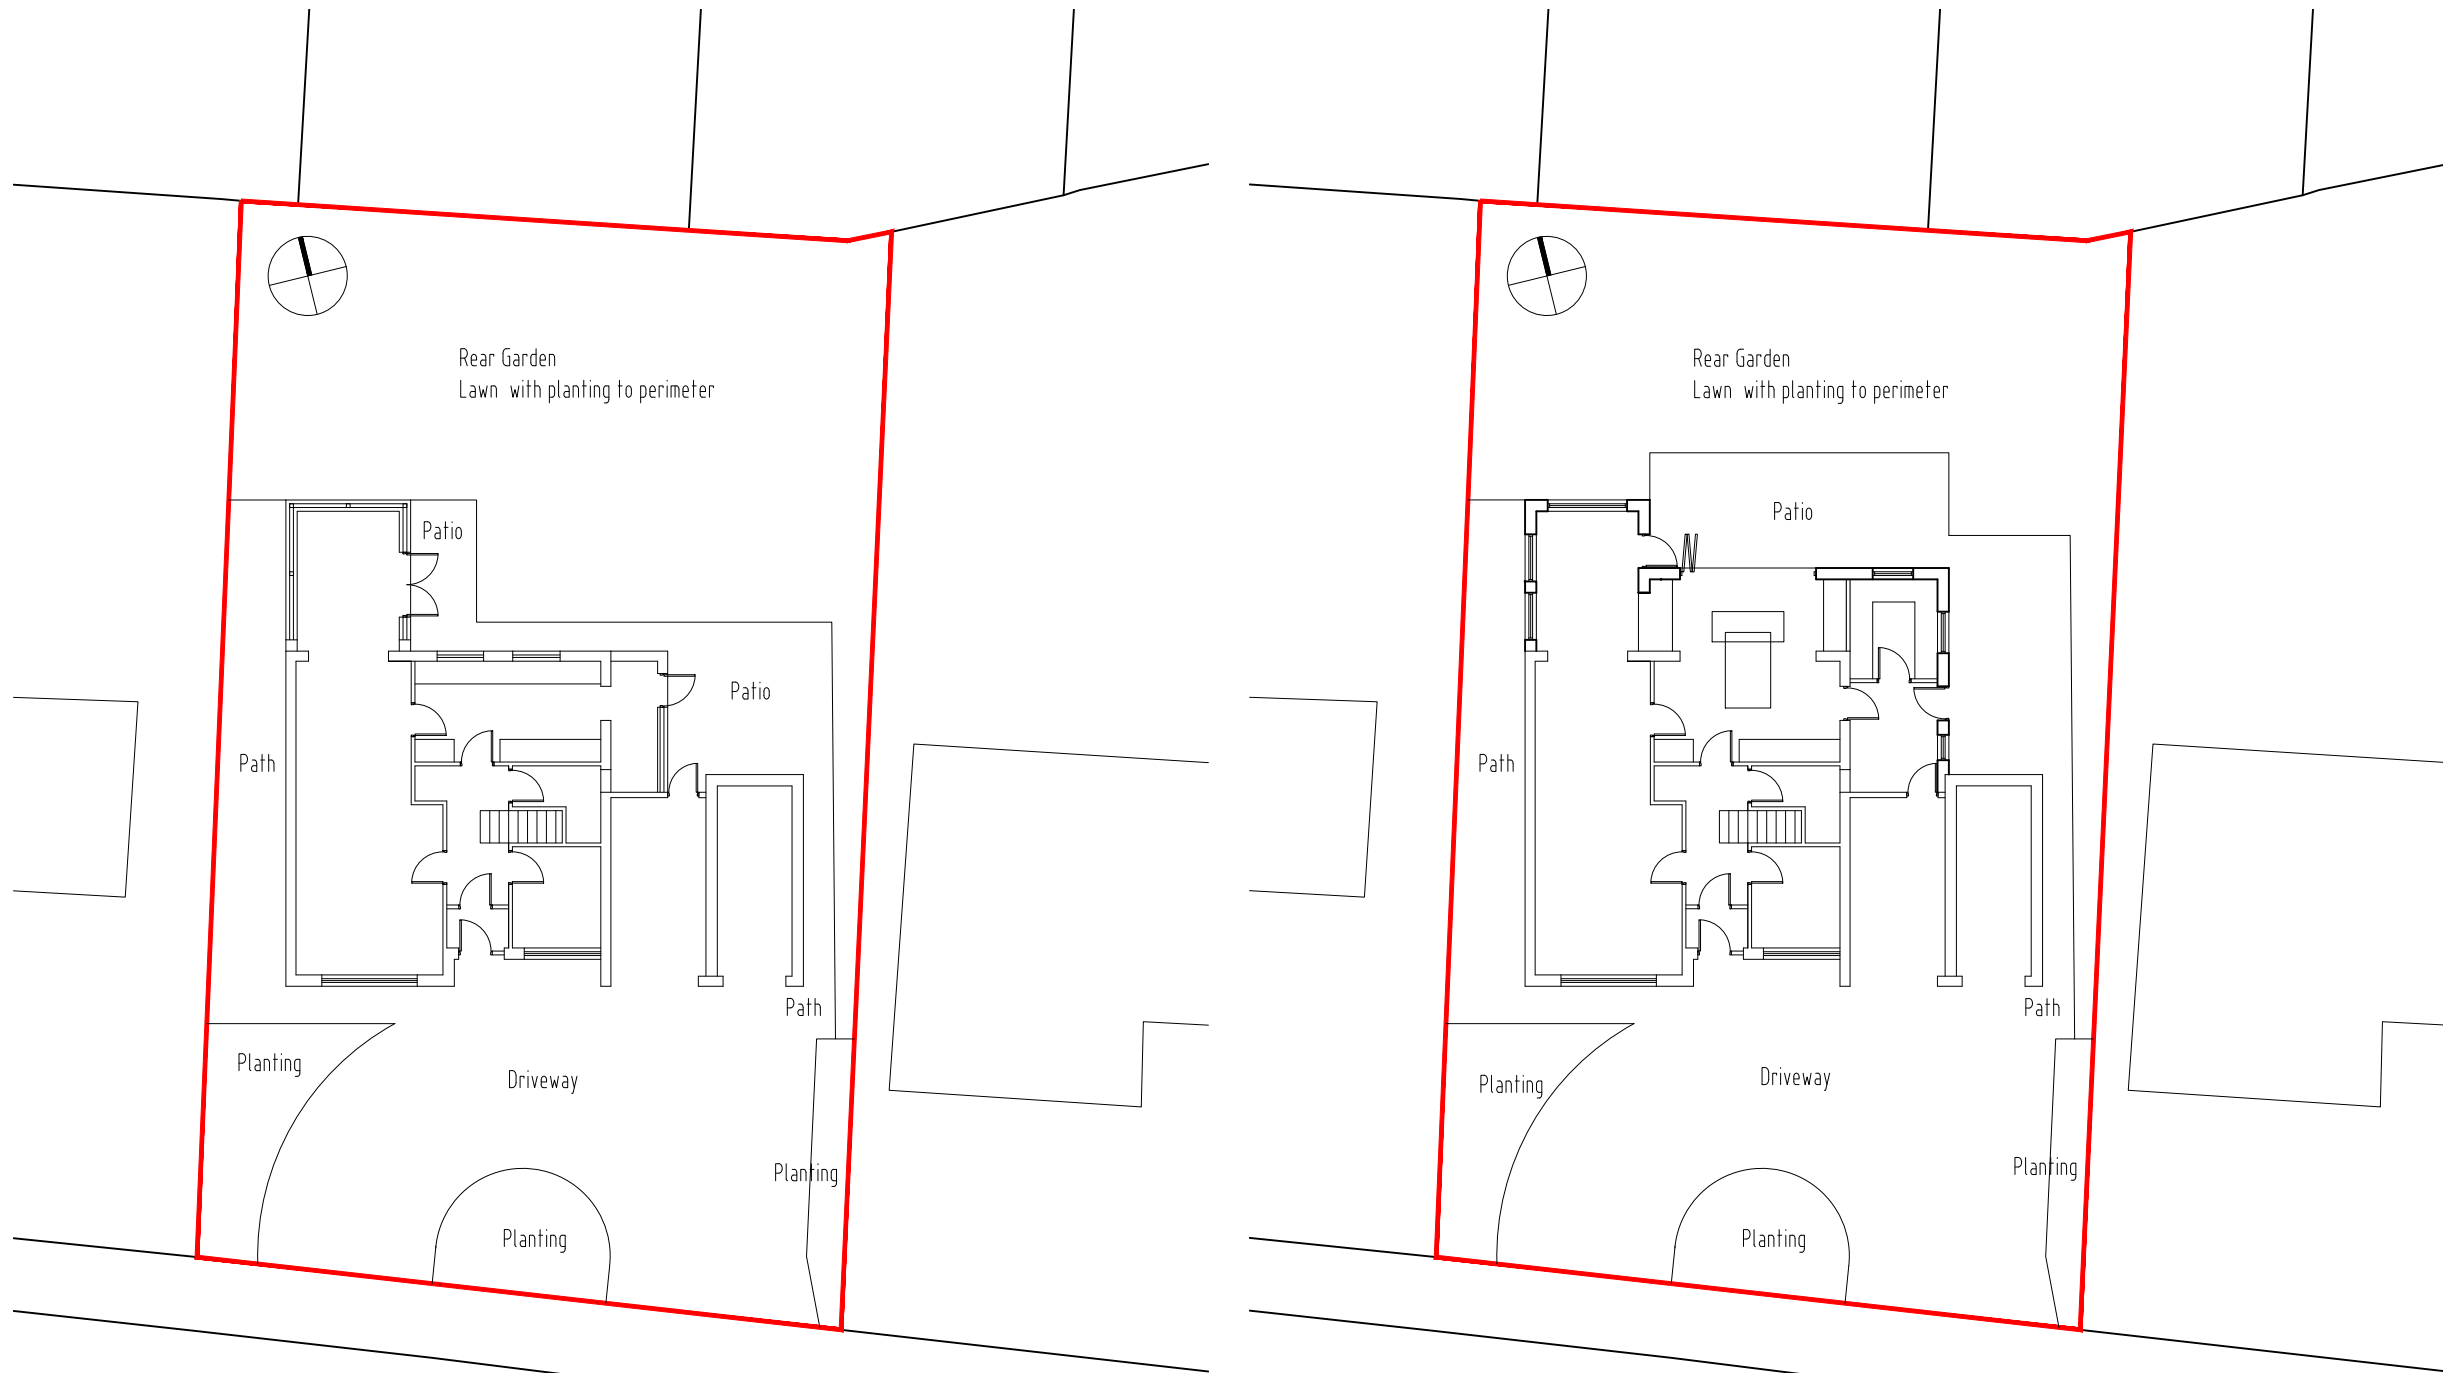


Existing Site Plan
Scale 1:200


Proposed Site Plan
Scale 1:200

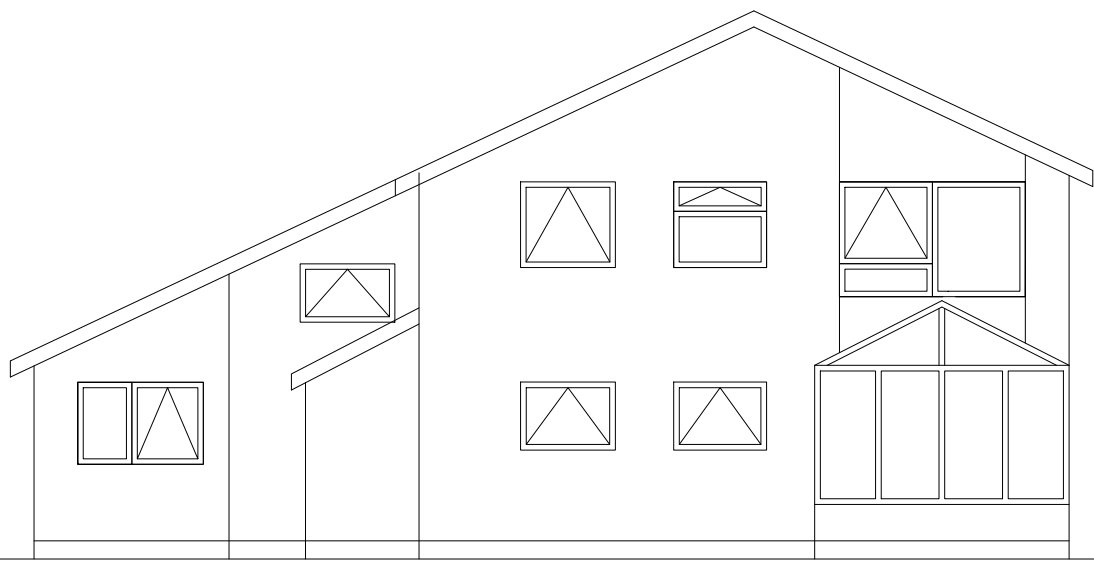


Existing Rear (North) Elevation
Scale 1:100

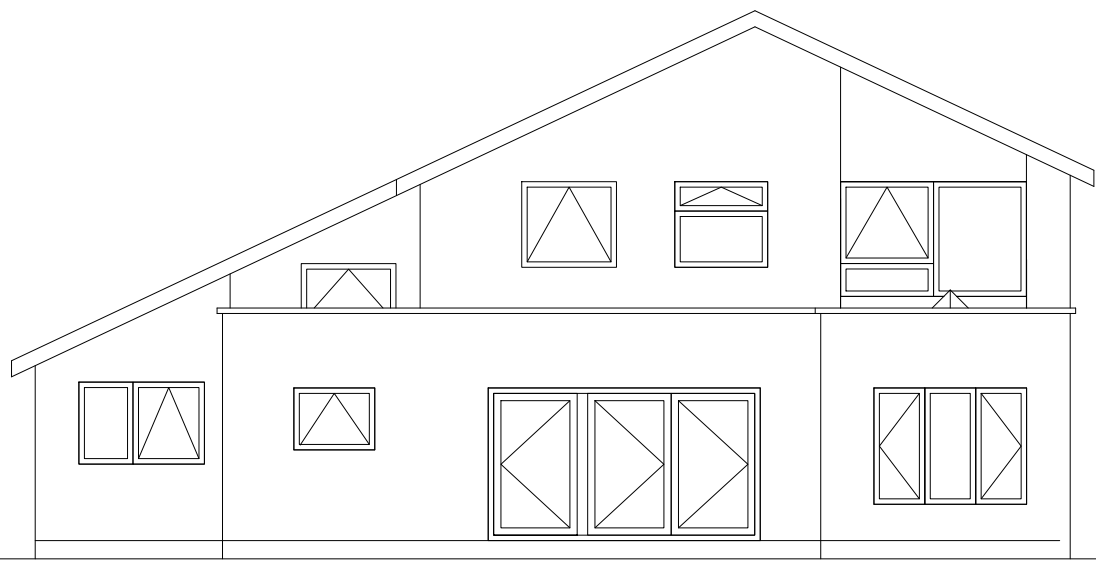


Proposed Rear (North) Elevation
Scale 1:100

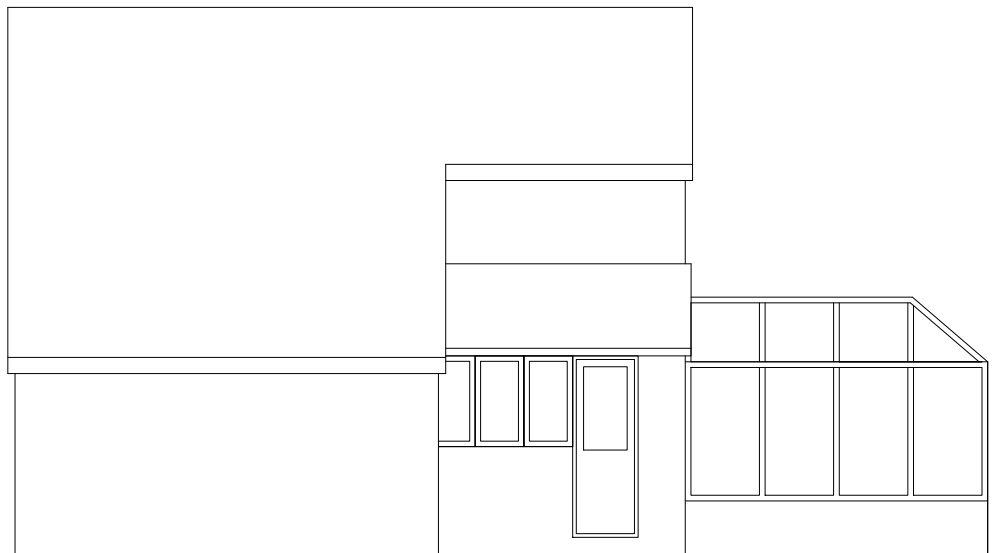


Existing Side (East) Elevation
Scale 1:100

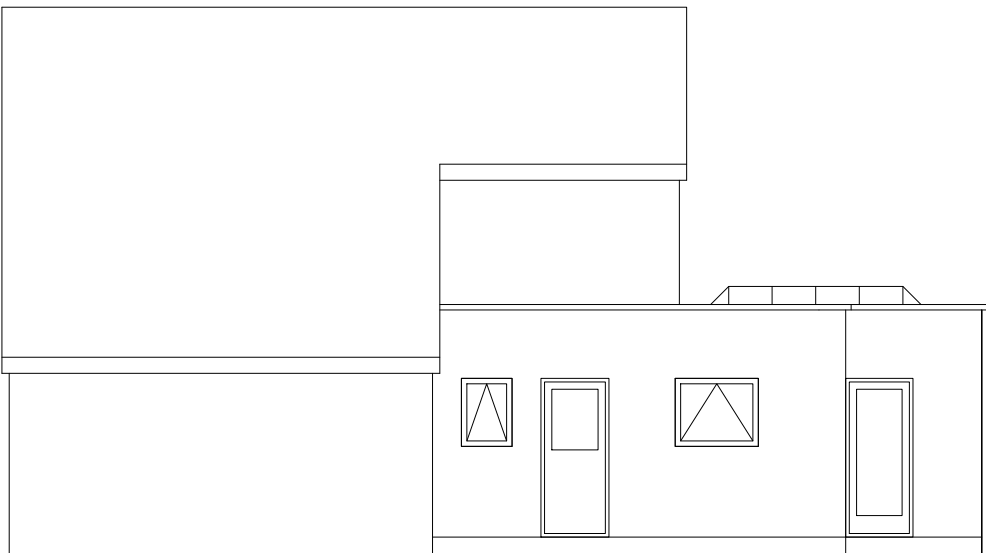


Proposed Side (East) Elevation
Scale 1:100

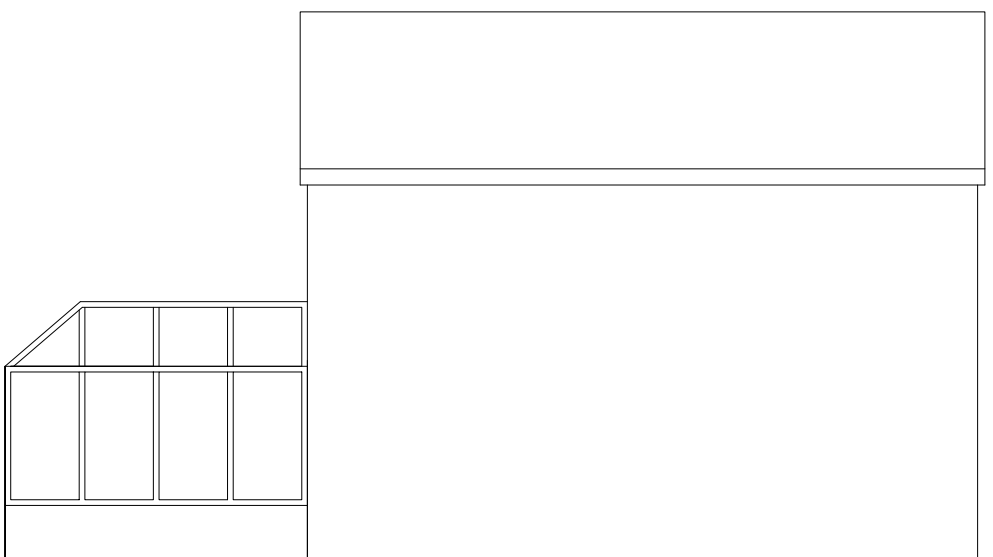

Existing Side (West) Elevation
Scale 1:100

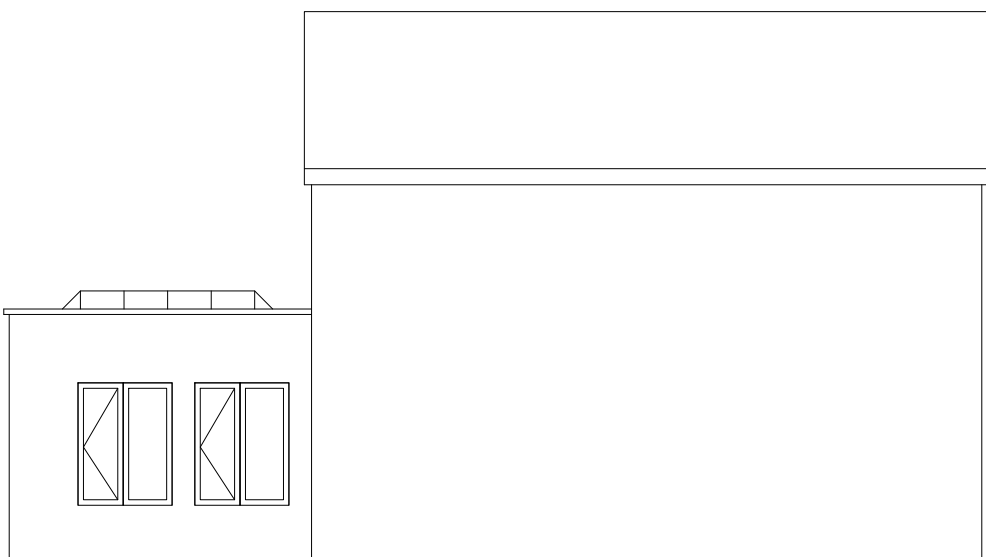

Proposed Side (West) Elevation
Scale 1:100

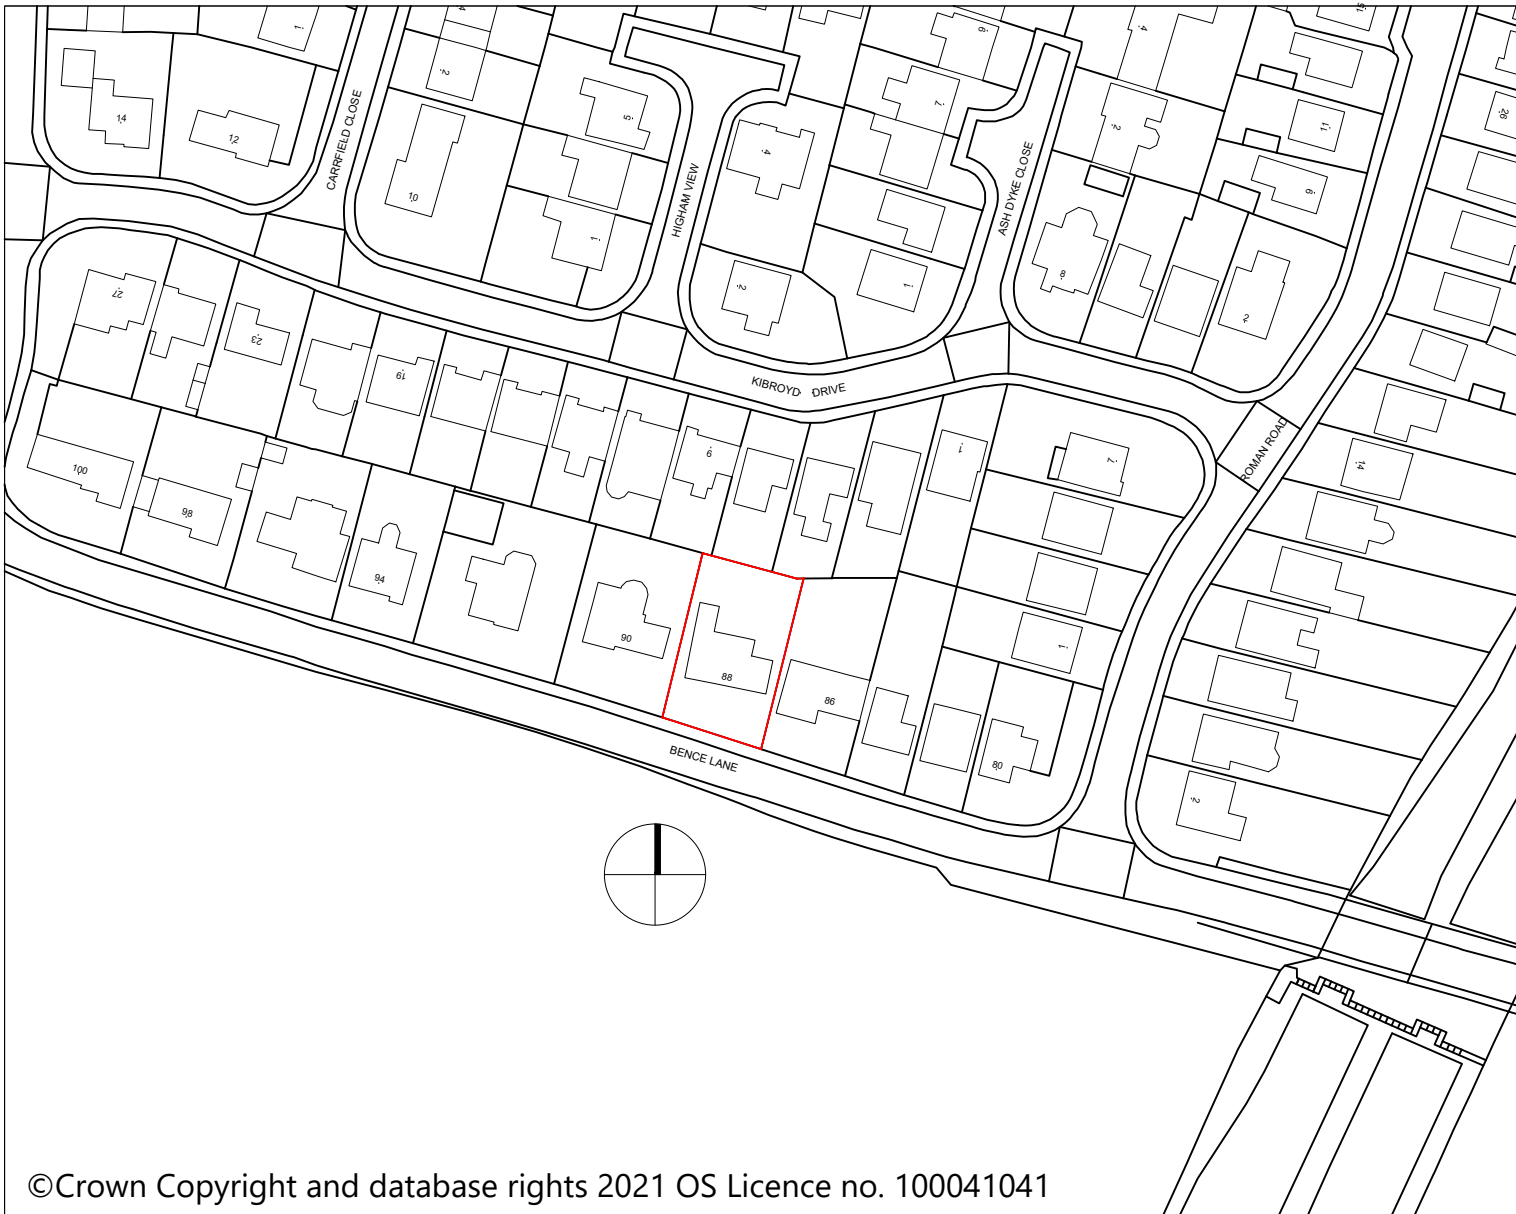

©Crown Copyright and database rights 2021 OS Licence no. 100041041

Existing Location Plan
Scale 1:1250

Revision	Description	By	Date

Upper Bagden House
Bagden Lane
Clayton West
Huddersfield
HD8 8LQ
Tel: 01484 865000
Fax: 01484 865071
Email: info@romandevelopments.com

Client
Mr and Mrs Kevin and Rosie Mann

Project
**Alterations and Extension
88 Bence Lane, Darton S75 5DA**

Drawing Title
**Existing and Proposed Site Plans,
Plans and Elevations, and Location Plan**

A1		Scale	As Noted		Status	Planning	
Drawn				Checked		Date	
AVR						15/9/21	
Project No.				Drawing No.		Revision	
2021/05						01	