
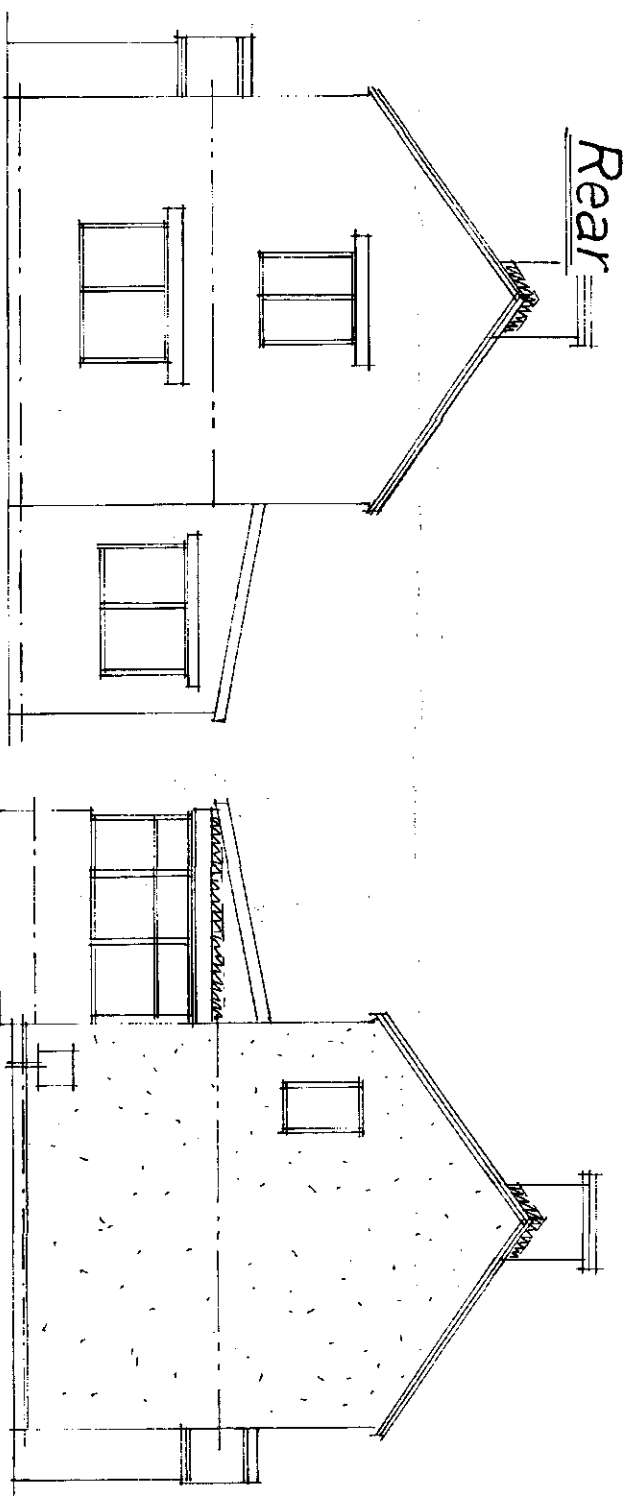
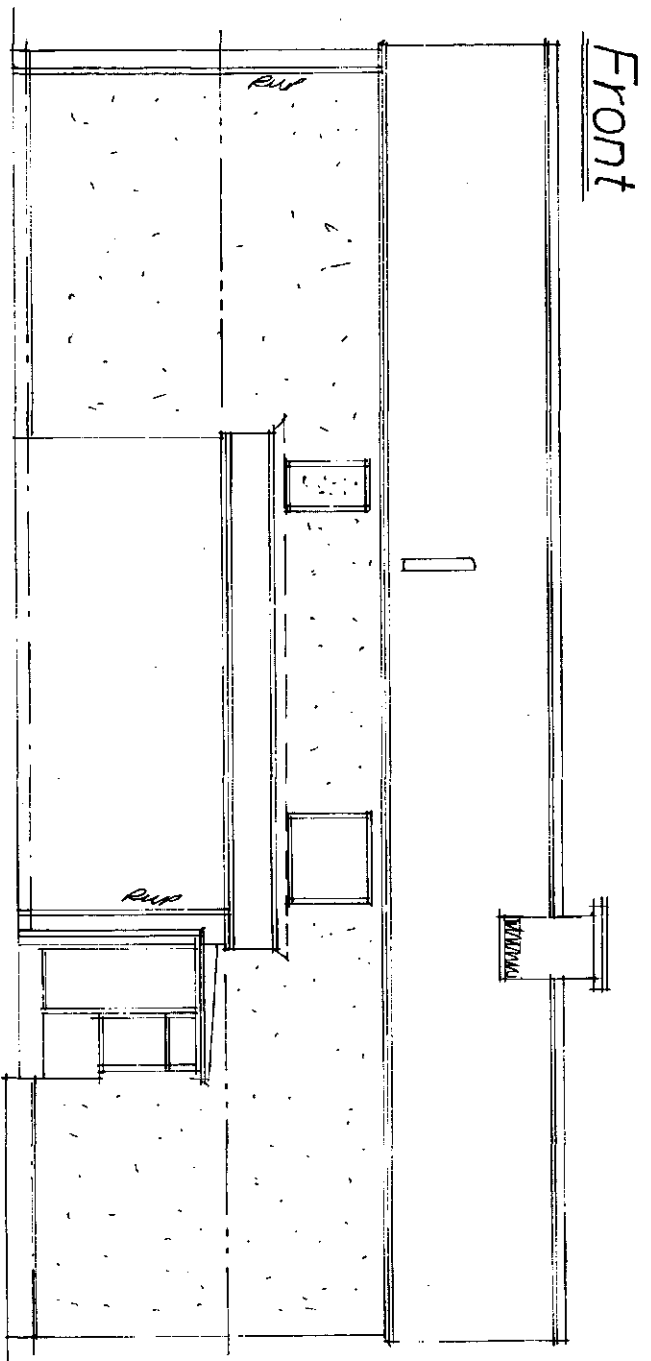
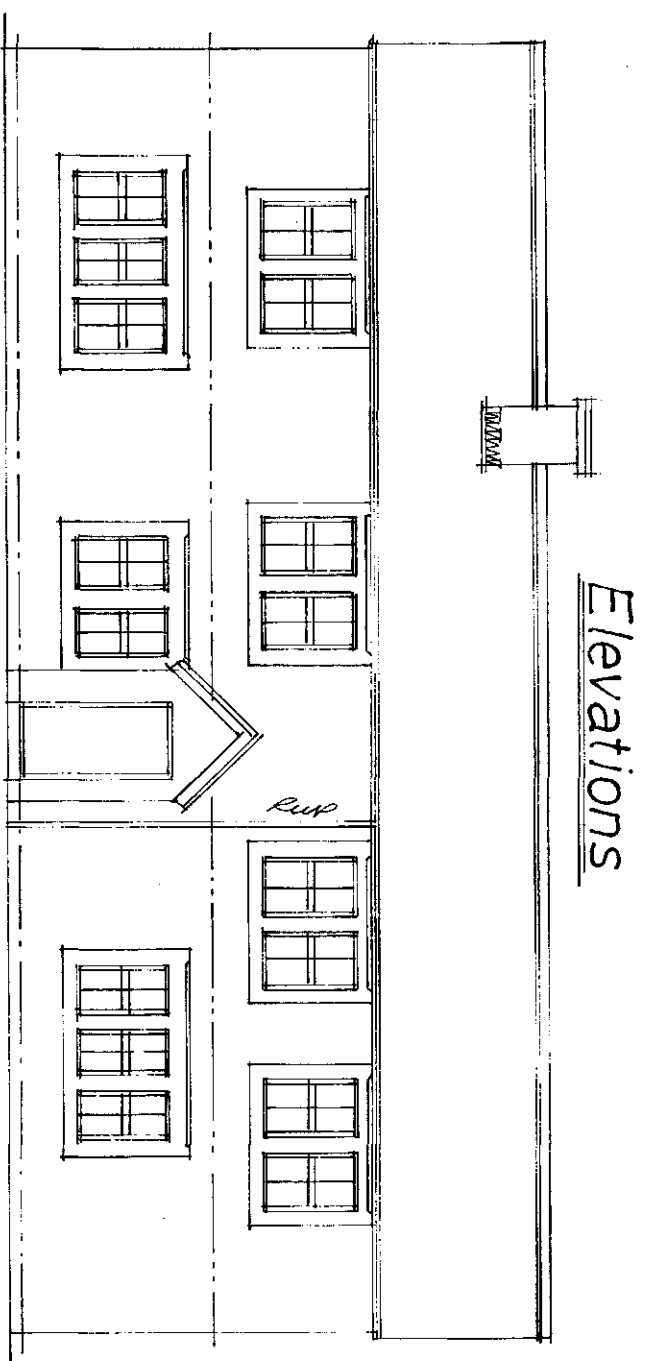
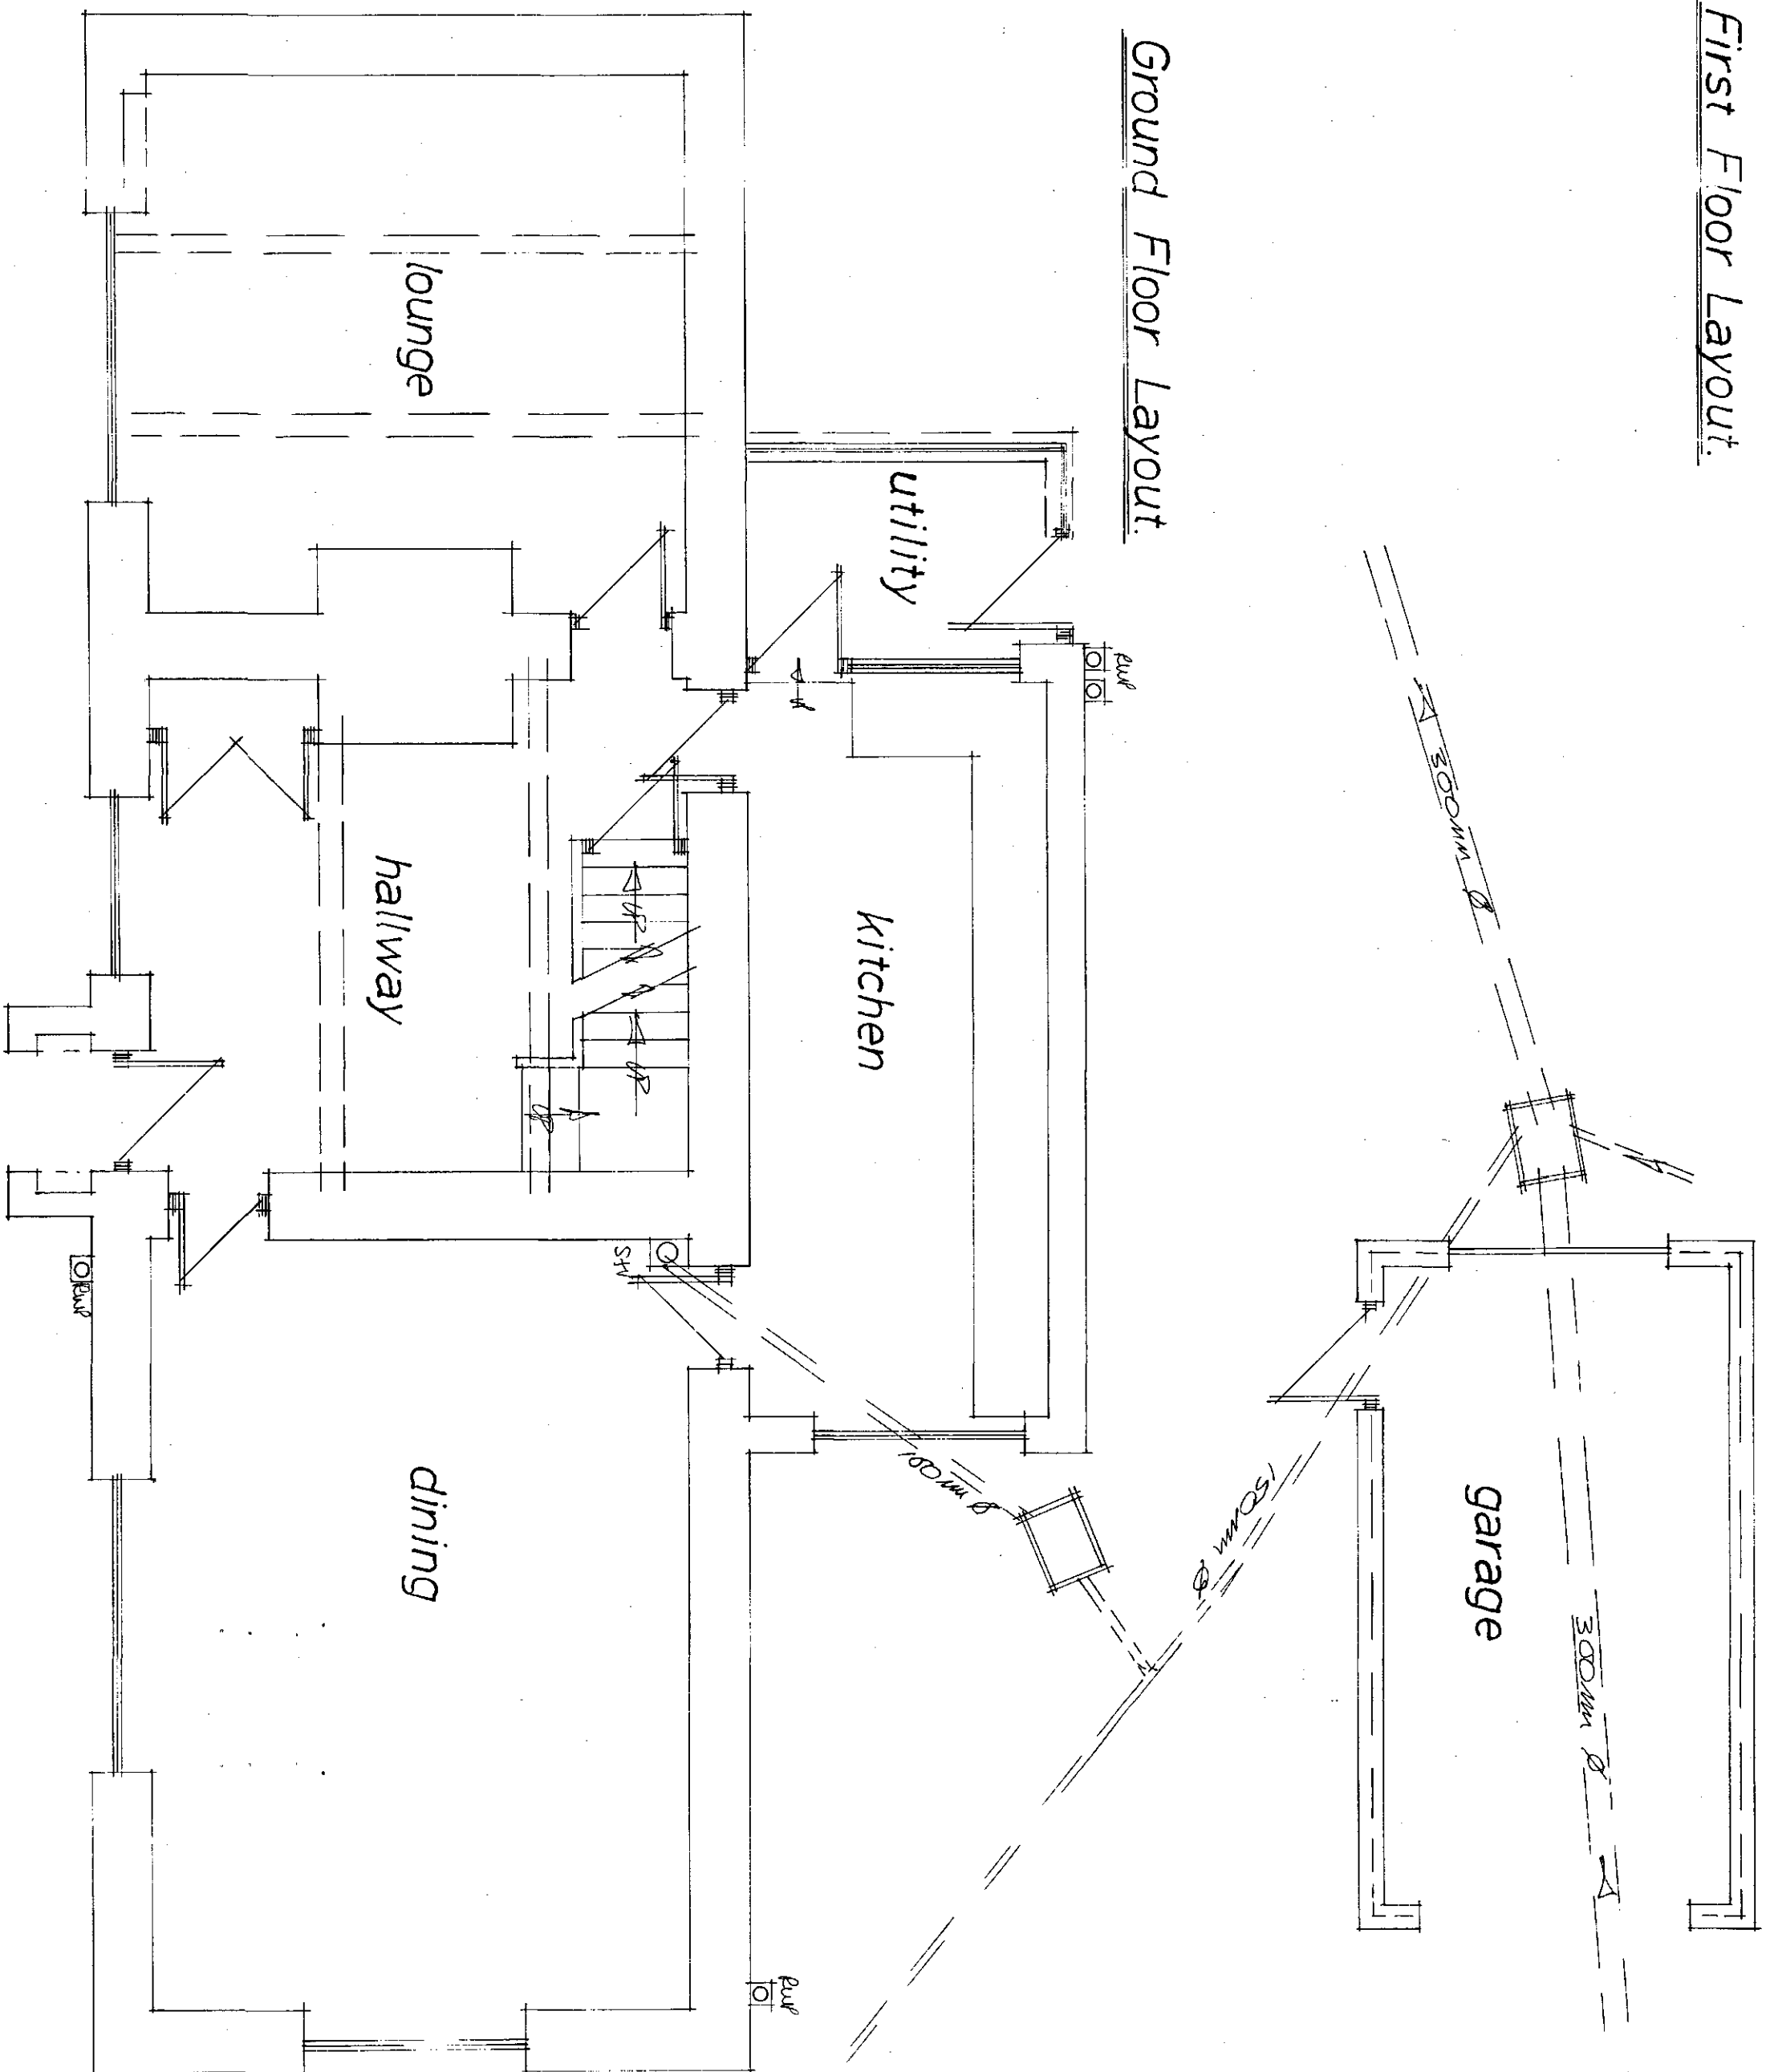


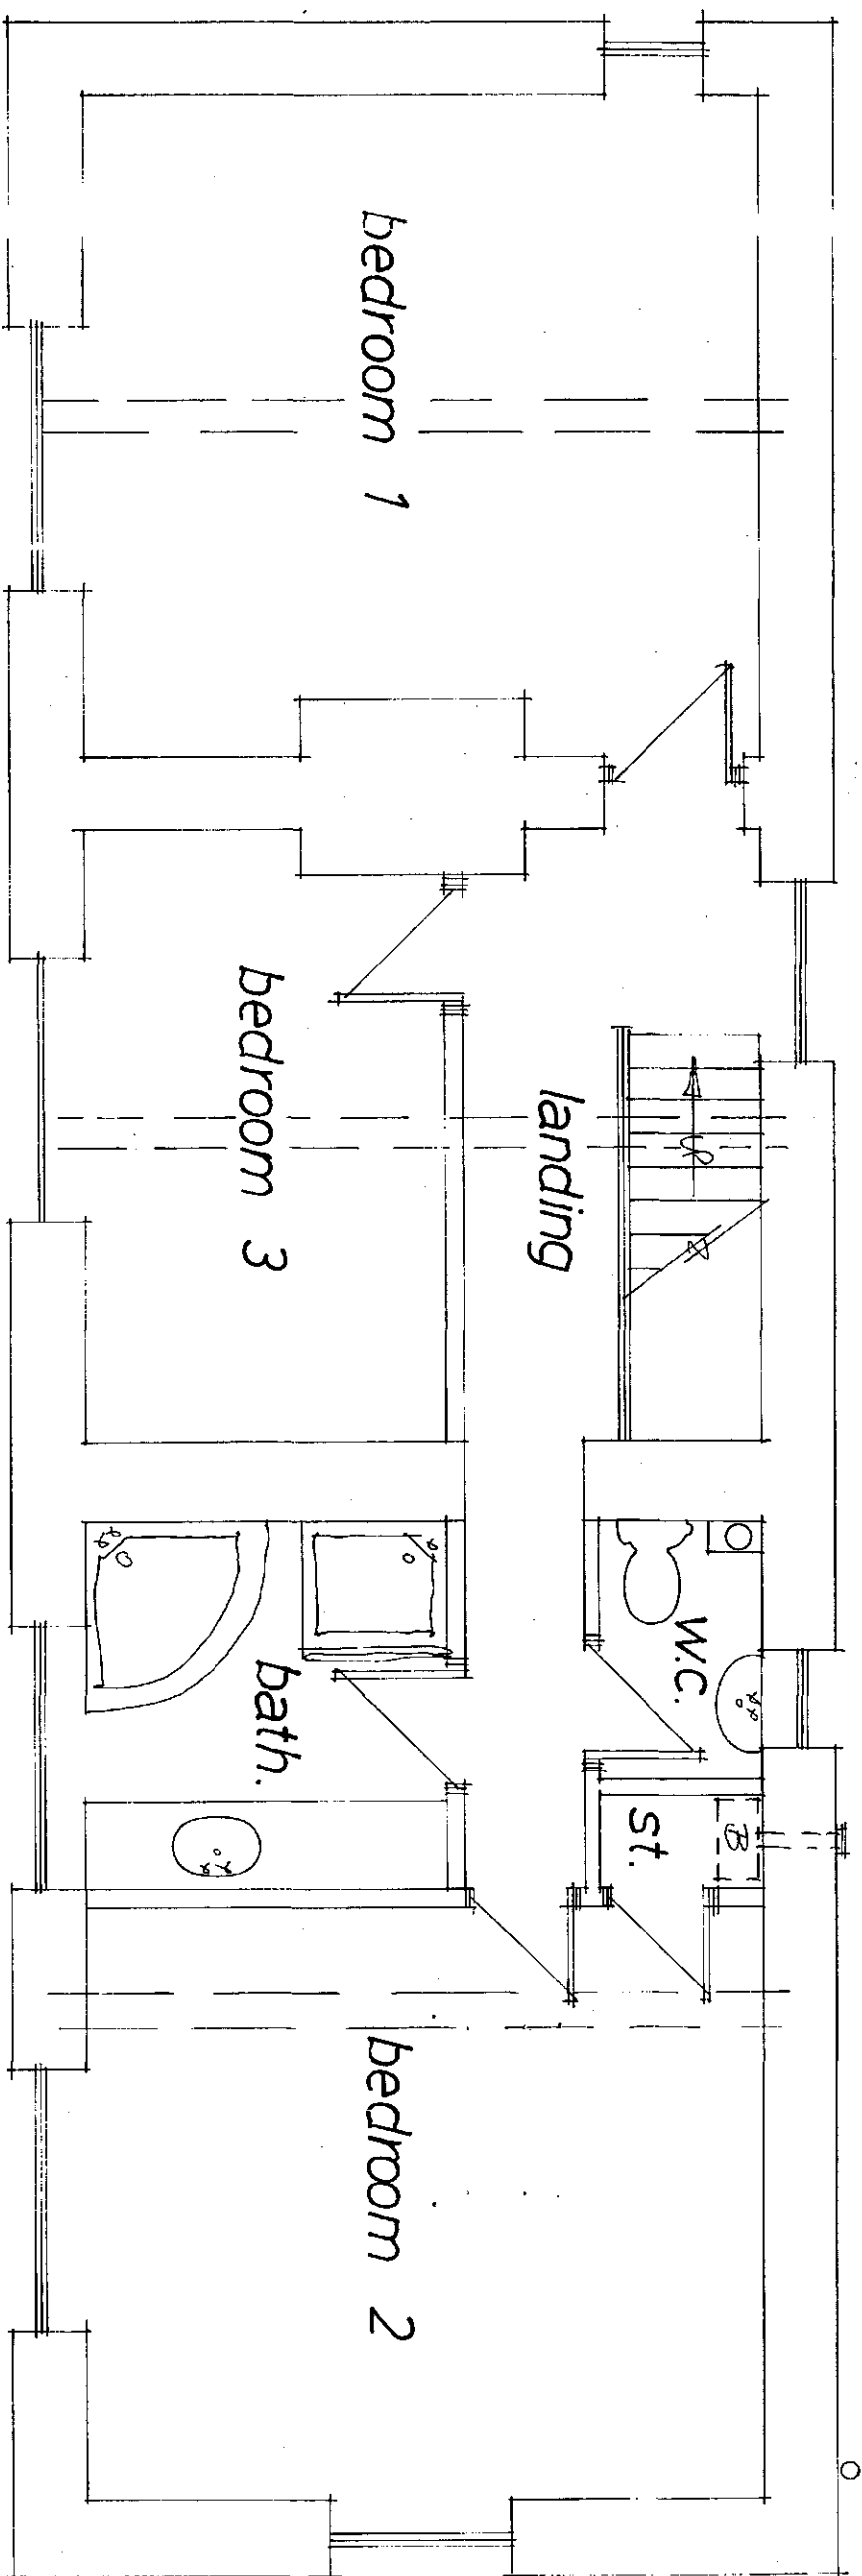

Rev	Notes	Date



Garry Greetham Associates Ltd
 Residential Design Consultant
 Westwood House
 18 Carr Lane
 Tankersley
 Barnsley S75 3BE
 Tel(01226)746573

PROJECT Various Extensions
 CLIENT Mr. Nigel Kaye
 TITLE Property as Existing
 ADDRESS "Rosehill Cottage",
 Keresforth Road, Dodworth
 Bottom. Barnsley. S75 3EB
 DRAWN BY ggg
 SCALE 1:100; 1:50 DATE Feb 16
 DRAWING No 826-02 REV




Member of the Chartered Institute of Architectural Technologists

RECEIVED
 CORPORATE MAIL ROOM
 25 FEB 2016
 Received by:
 ORIGINAL COPY

Elevations

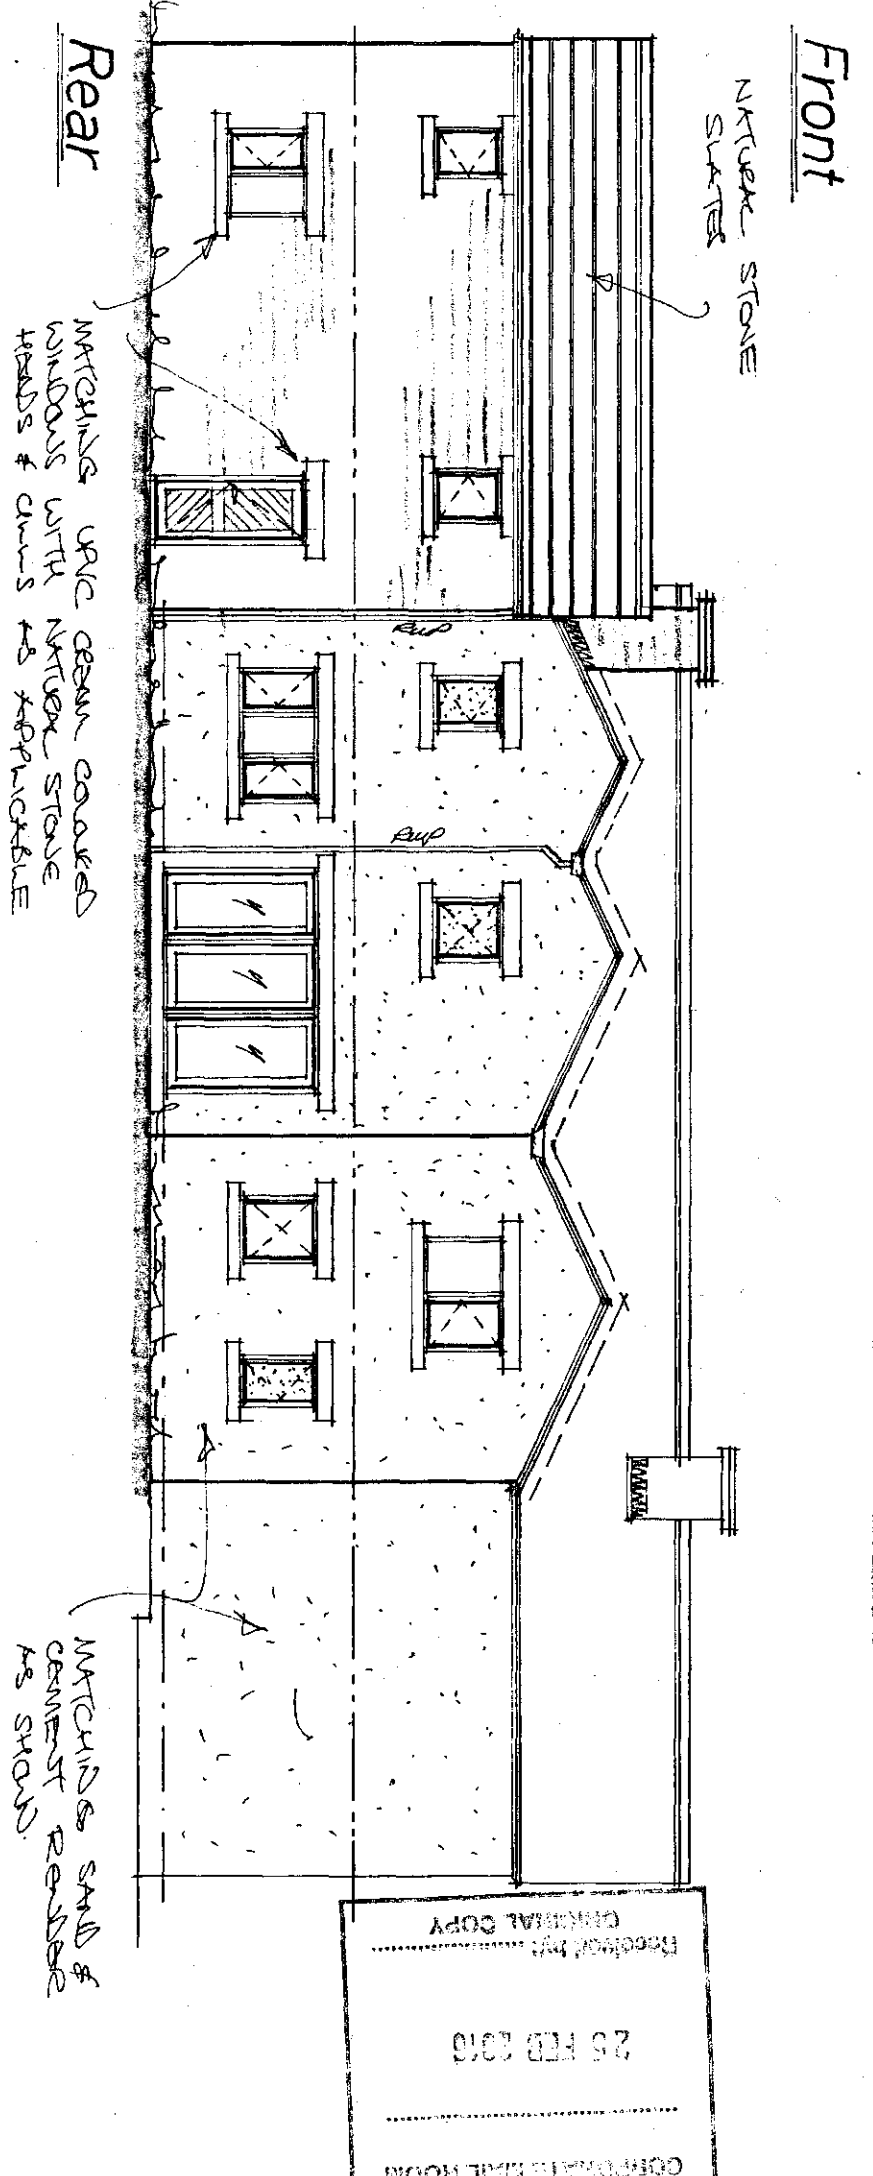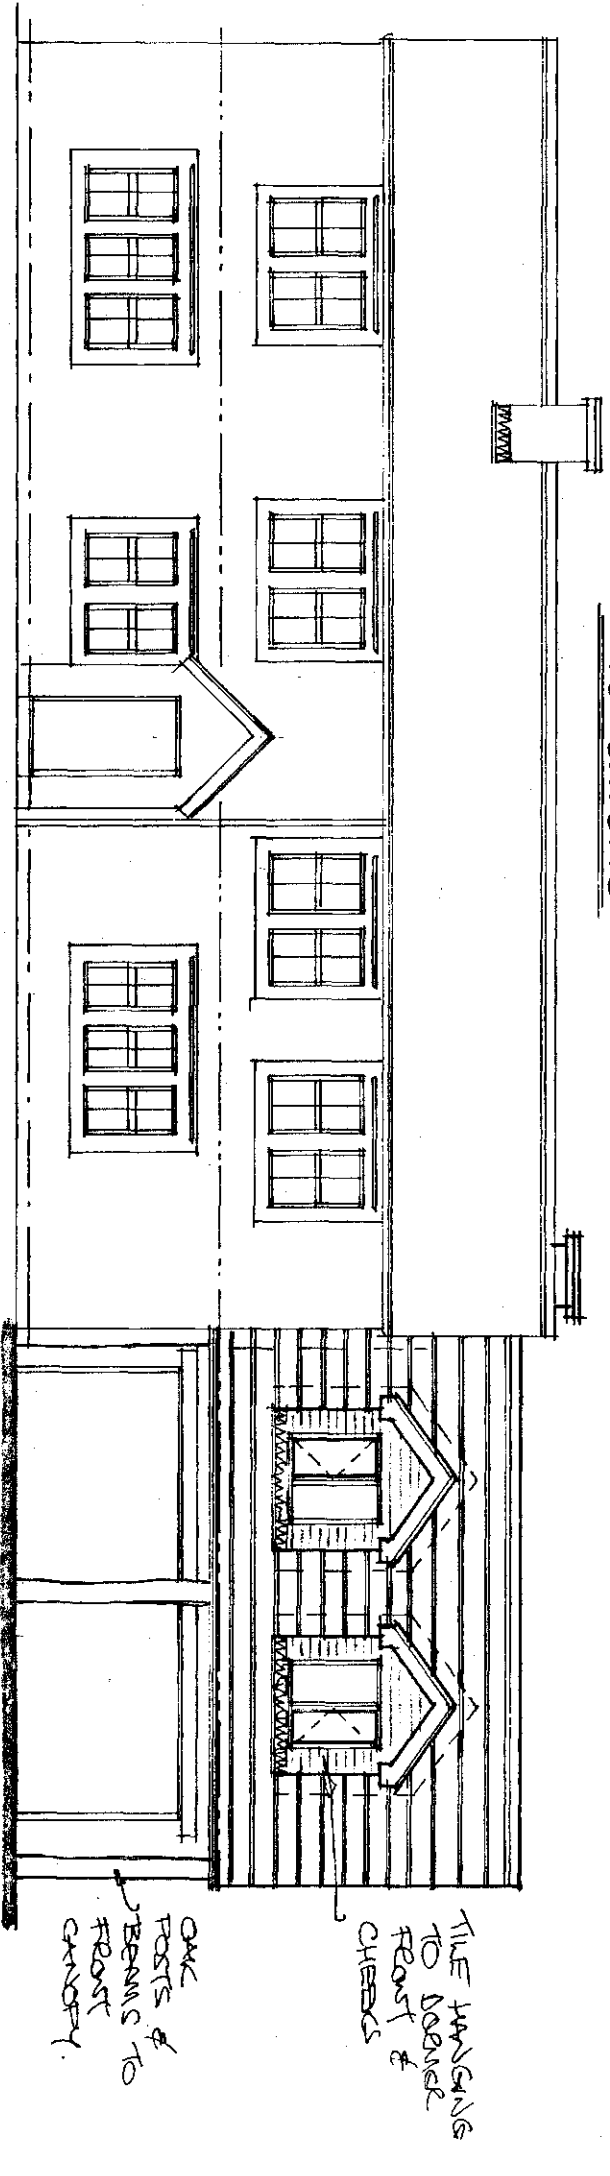

First Floor Layout

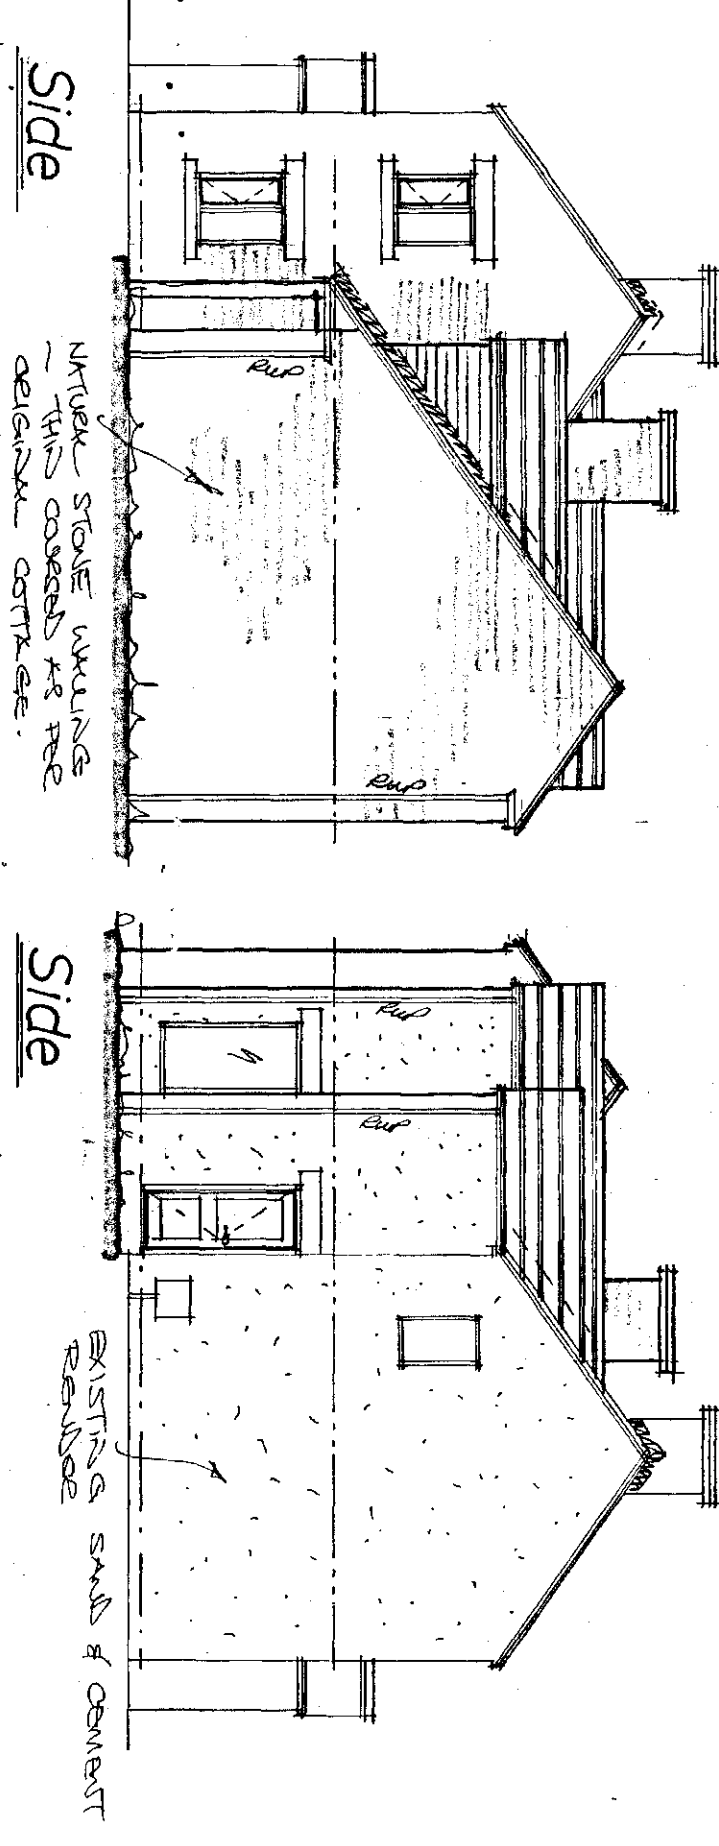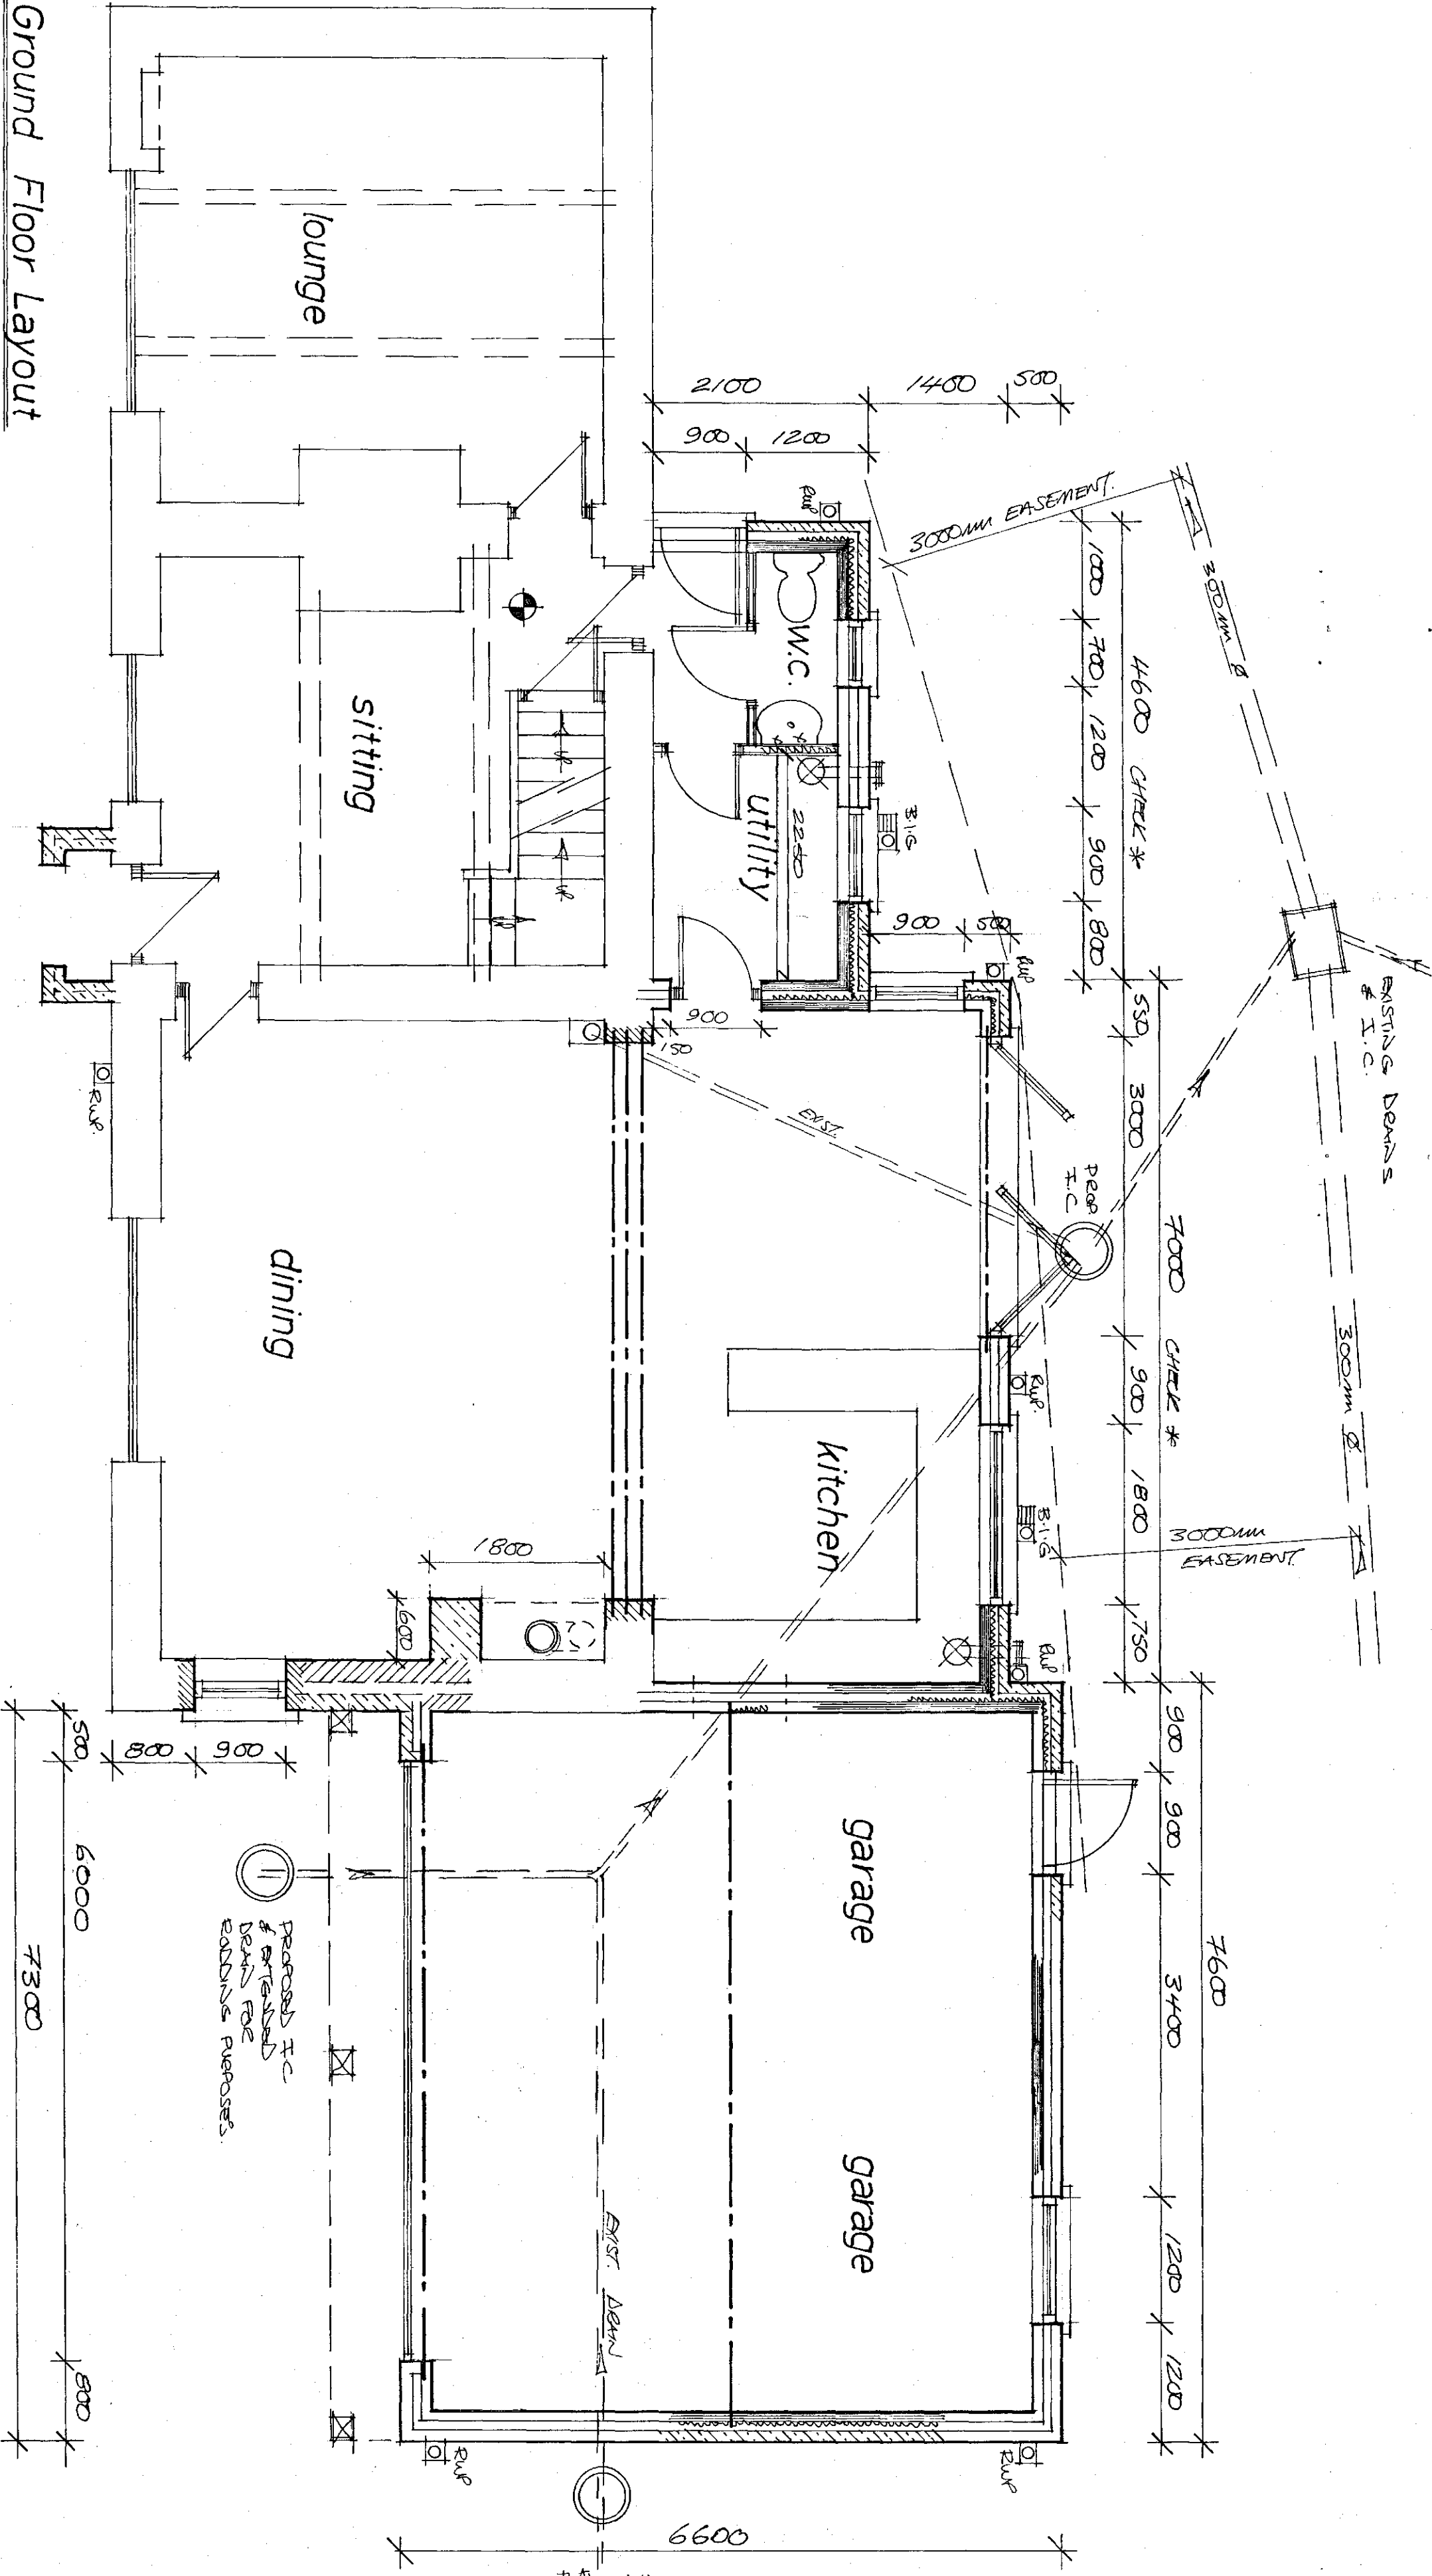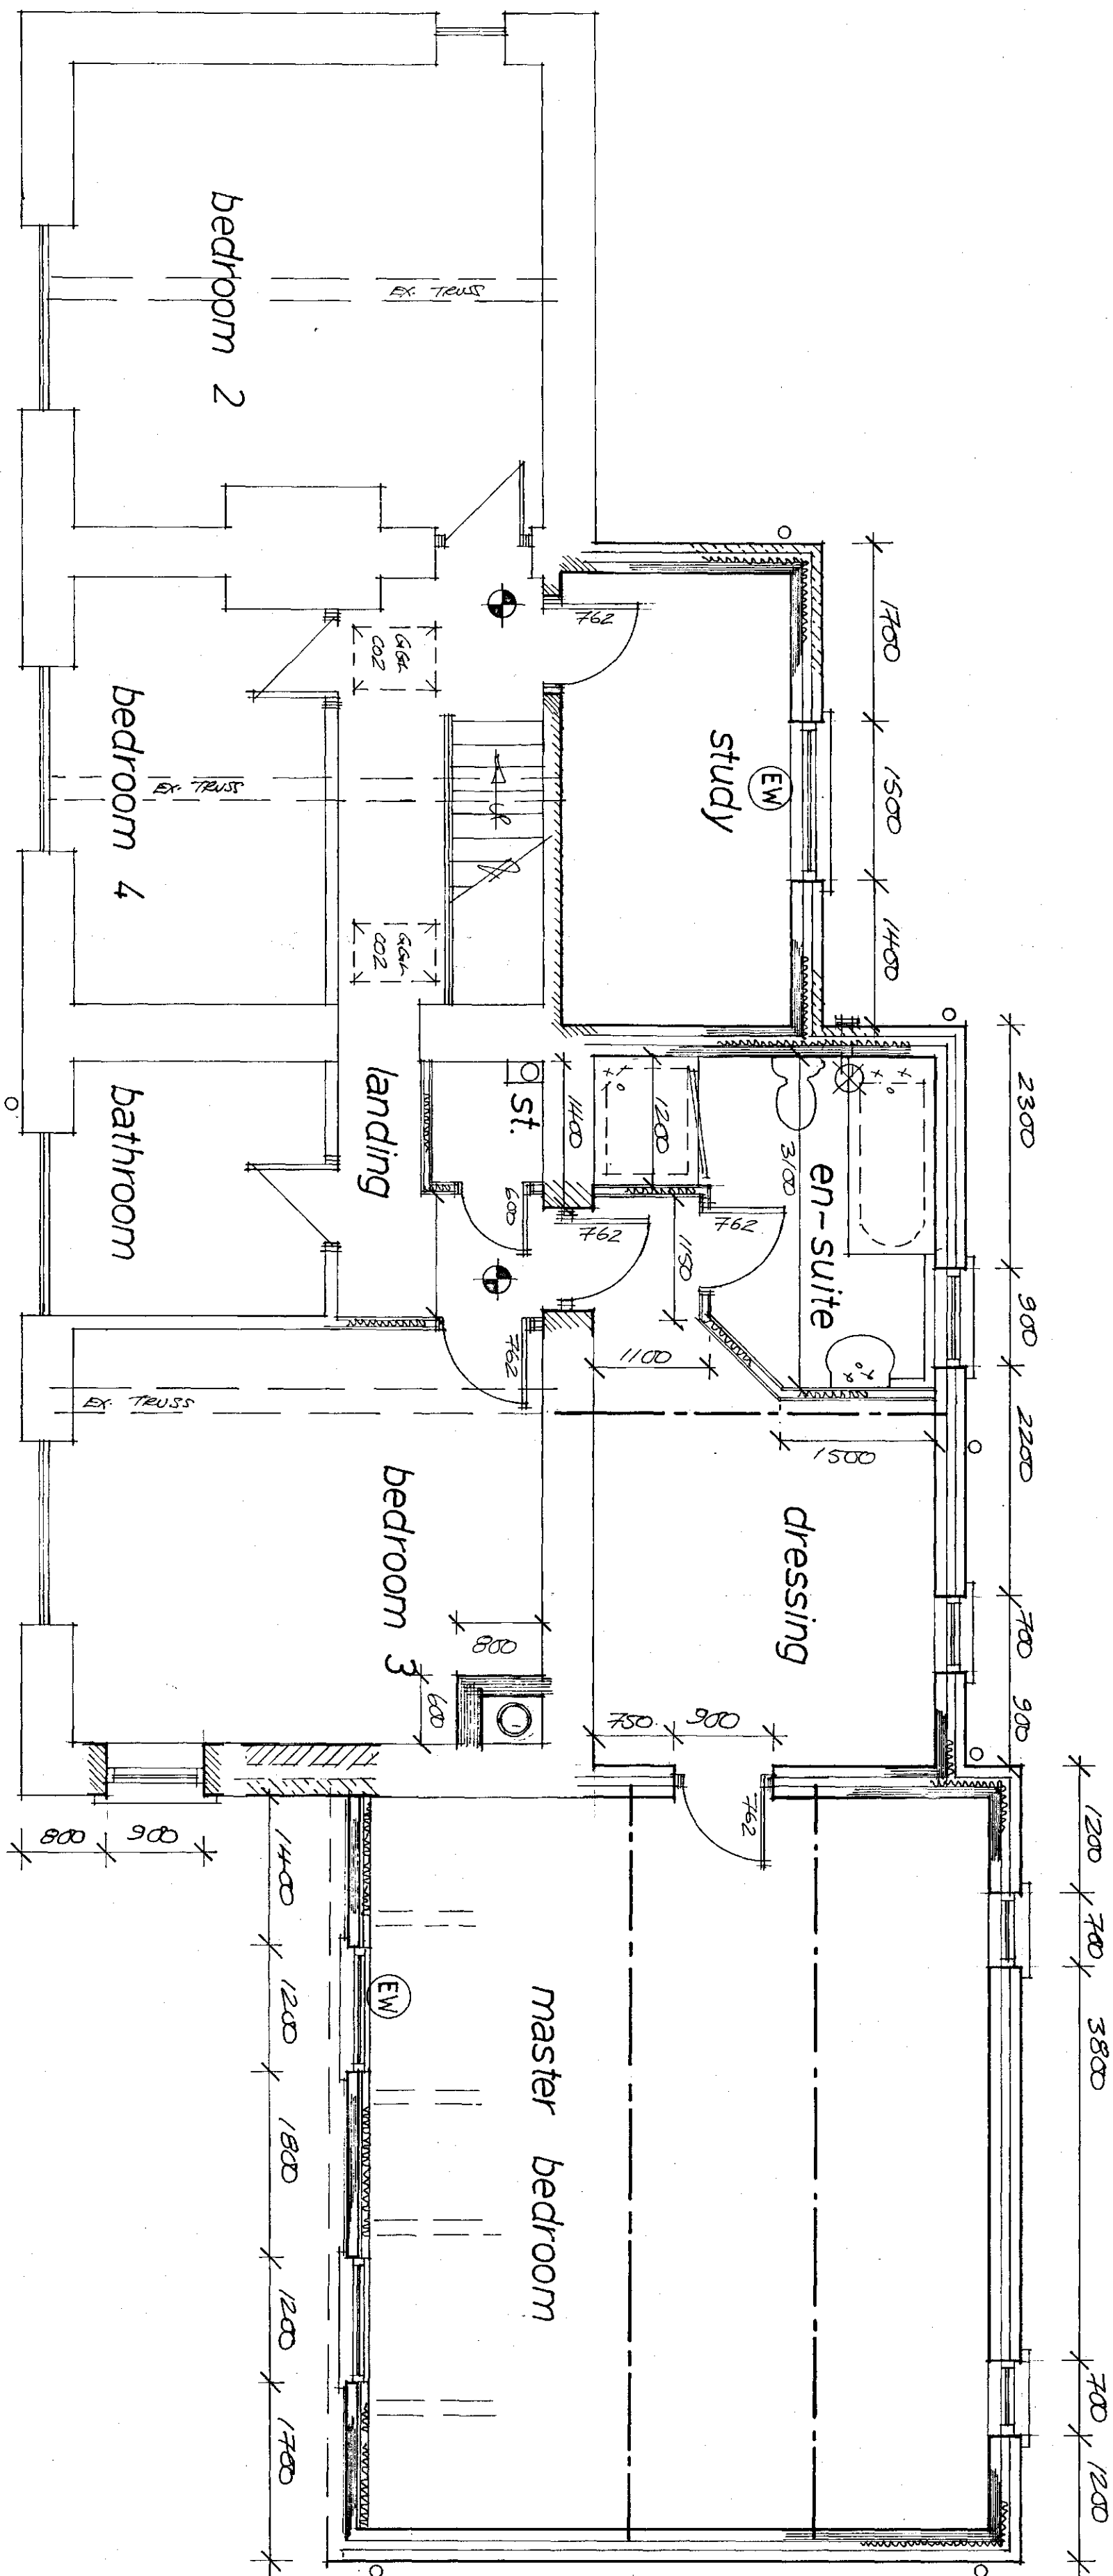

This drawing is to be read in conjunction with the Standard Construction Specification relating to this project.

This drawing is copyright. All dimensions to be checked prior to commencement on site and any discrepancy notified to the design office immediately. DO NOT SCALE - if in doubt, contact the design office.

The contractor/client shall be responsible to ascertain the nature of the foundations prior to commencement on site.

The contractor shall be responsible to ensure the suitability of all materials proposed for this project and laying of such in accordance with manufacturer's instructions.

The contractor shall be responsible for formulating a working system to comply with the recent C.D.M. Regulations and all construction to be in accordance with decent robust construction details (D.R.B.) - all if required & relevant.

The drawings are prepared for the purpose of planning and Building Regulation Approvals only.

All the electrical and heating information are to be calculated by specialist contractors and to ensure are all under the 'competent person's scheme' - the electrical/heating layouts, (if shown) are indicative only.

Kitchen layouts are indicative only. Please refer to the kitchen manufacturer's layouts for details.

Denotes escape windows to be at least 0.33m² and be at least 750 mm high and 450 mm wide. To be located max. 1000 mm from floor to actual opening part of window and 800 mm min. height. (EW)

Denotes approx location of interconnected smoke detectors, mains operated with battery backup in case of power failure. (SD)

Denotes wall mounted boiler positions with balanced flued outlet to ext. air. (B)

Denotes location of mechanical extraction unit direct to ext. air through wall at ground and first & second floors via ceiling mounted and direct to ext. air. (ME)

Denotes mild steel anchor straps applicable to heating joist sites etc and ensure fixed in accordance with manufacturer's recommendations.

ALL RELEVANT DETAILS FOR THIS PROJECT HAVE BEEN DESIGNED IN ACCORDANCE WITH THE ACCREDITED CONSTRUCTION DETAILS

The foundations, steelwork, framing information and wall stability are to be calculated by structural engineer if required and if appointed.

Full specification for new boiler/fi required to be provided by heating contractor prior to completion.

Any proposed boiler to achieve min. 'SEDBURK' rating of 50%.

Space heating system controls (zone/heating/boiler) and insulation of pipes/ducts to be in accordance with Part L1.

The Heating Engineer to issue suitable commissioning certificate in respect of heating system prior to completion and all operating/maintenance instructions issued to owner/occupier on completion.

The Electrical Contractor to issue any/all suitable commissioning certificate in respect of the electrical system provided for this project.

Rev	Notes	Date

Planning: B/Regs:

Garry Greetham Associates Ltd
Residential Design Consultant
Westwood House
18 Carr Lane
Tonkersley
Barnsley S75 3BE
Tel: (01226) 71465/3

Client: Mr. Nigel Kaye

Site: Property as Proposed

Address: "Rosehill Cottage",
Keresforth Road, Dodworth
Bottom, Barnsley, S75 3EB

Drawn By: 595

Scale: 1:1000, 1:500 and F.A.S. 1:6

Drawing No: 826-03

Member of the Chartered Institute of Architectural Technicians