




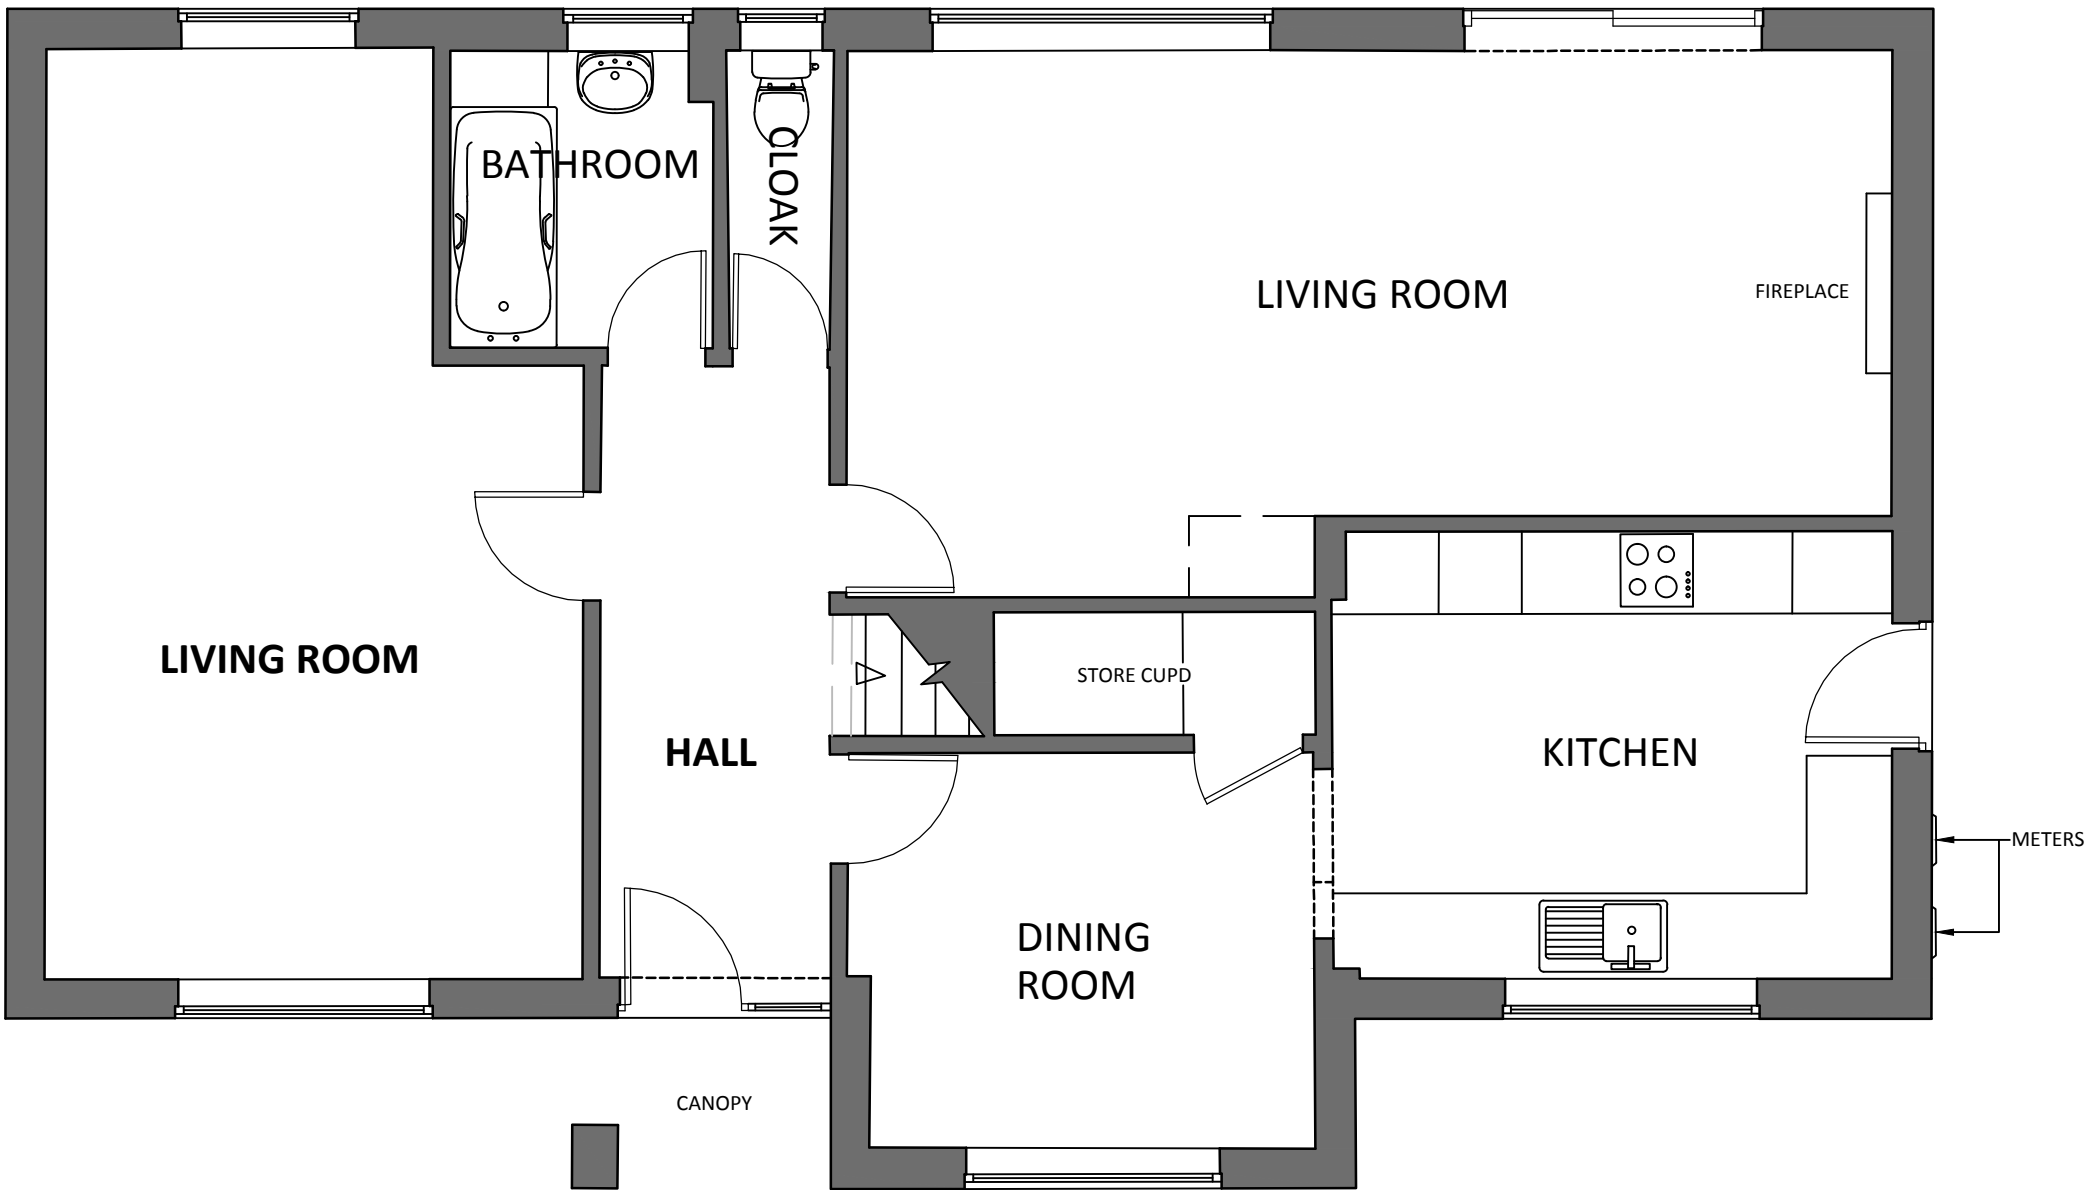

GROUND FLOOR PLAN AS EXISTING @ 1:50

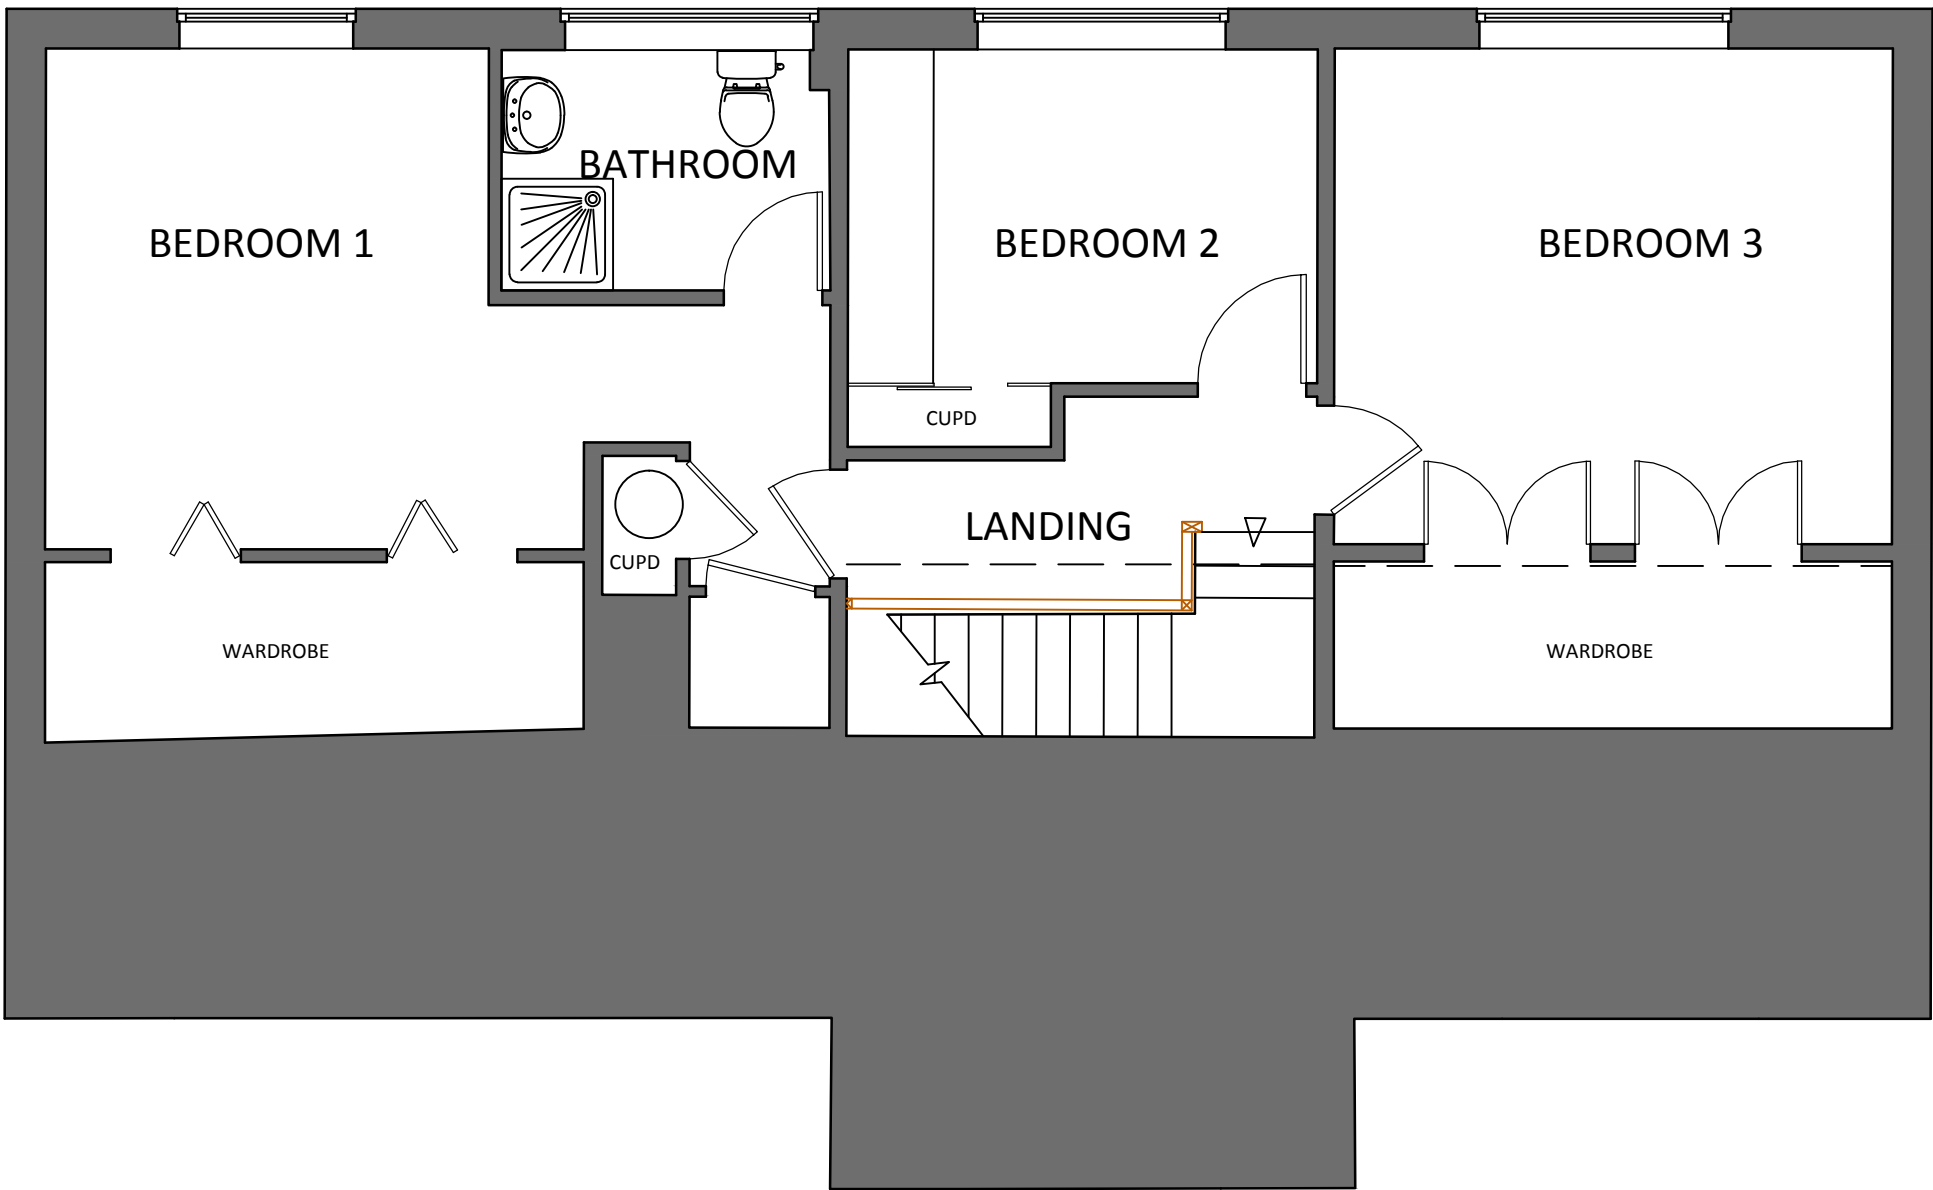

FIRST FLOOR PLAN AS EXISTING @ 1:50

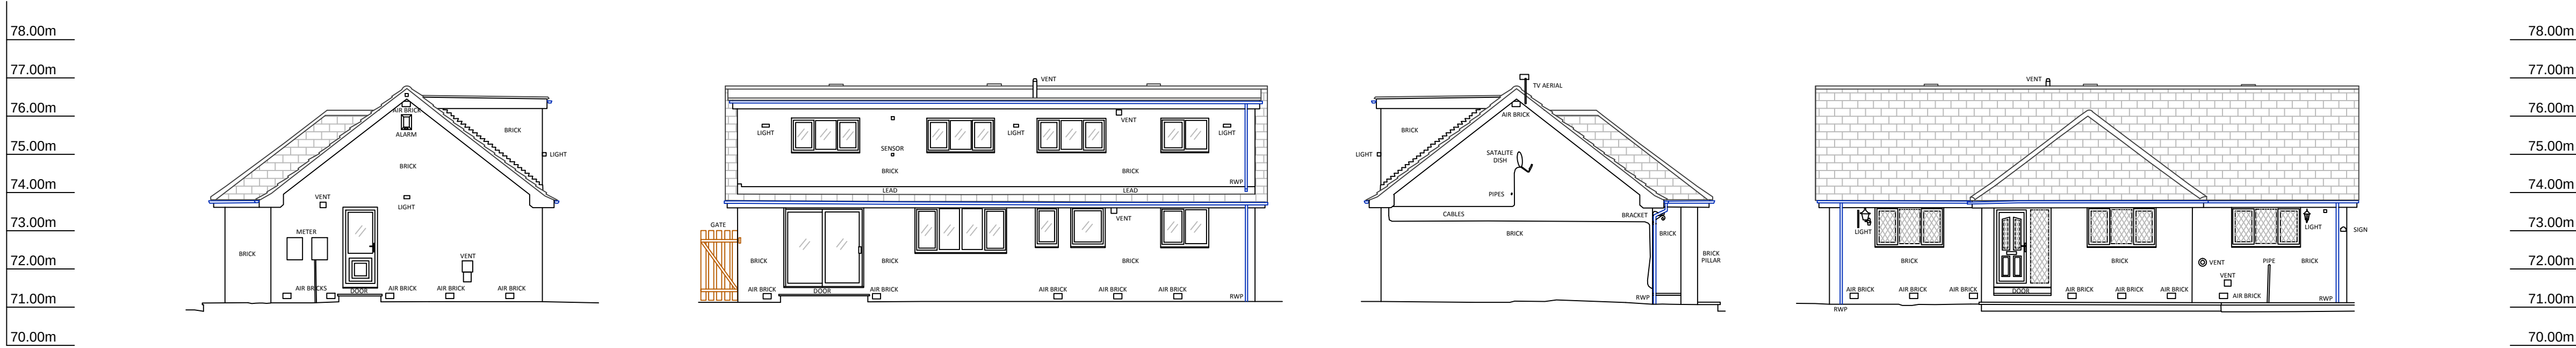

ELEVATIONS AS EXISTING @ 1:100

Notes:

				Project / Client:	Suitability Report for J Mitchell J S Parker Ltd Sheffield		<div>John Hill ASSOCIATES LTD</div> <div>Architectural & Surveying Consultants</div> <div>6 Shaw Wood Way Shaw Wood Business Park Doncaster DN2 5TB</div> <div>Tel: 01302 364565 Fax:01302 364588 enquiries@j-h-a.co.uk</div>	Scale:	1:50 / 100	Date:	20/05/13				
				Drawing Title:	Floor Plans and Elevations as Existing			Drawn By:	MT/SBL	Checked By:	AH				
Ref	Date	Revision	Initial					Drawing No:	13/032/02.		Sheet Size:				
										A1					