




**PROPOSED
REAR ELEVATION**
SCALE 1:100





**PROPOSED
SIDE ELEVATION**
SCALE 1:100



**PROPOSED
FRONT ELEVATION**
SCALE 1:100

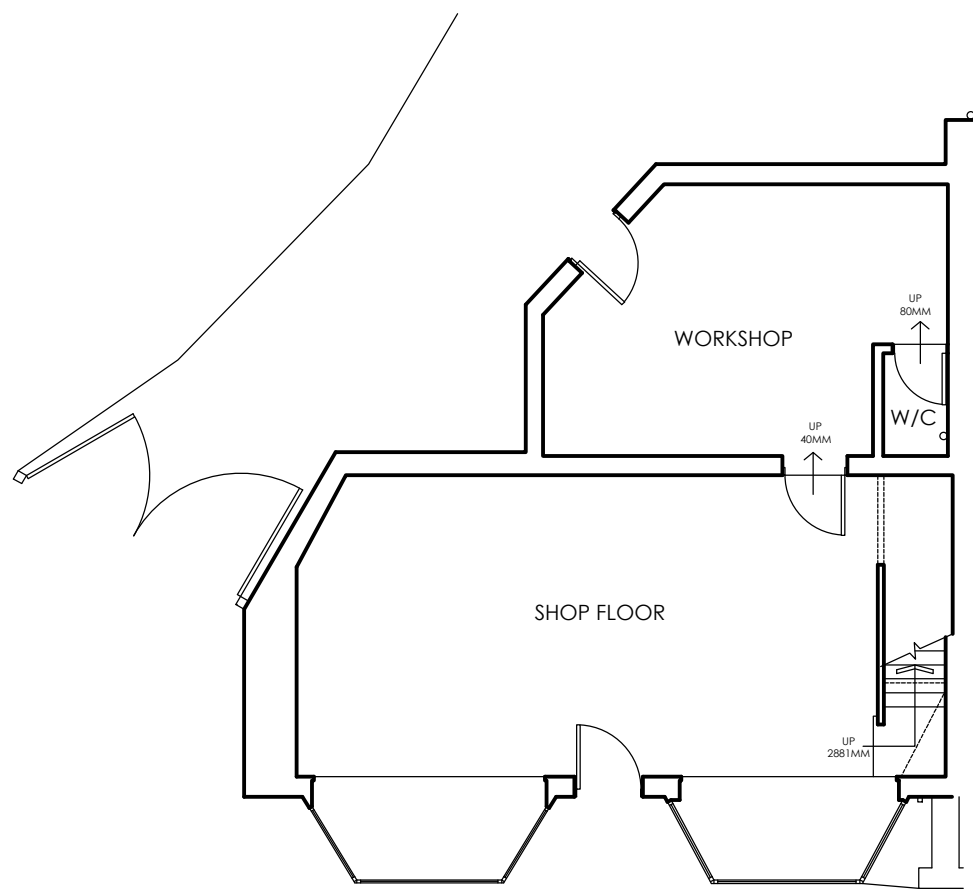

EXISTING FLOOR PLANS
SCALE 1:100

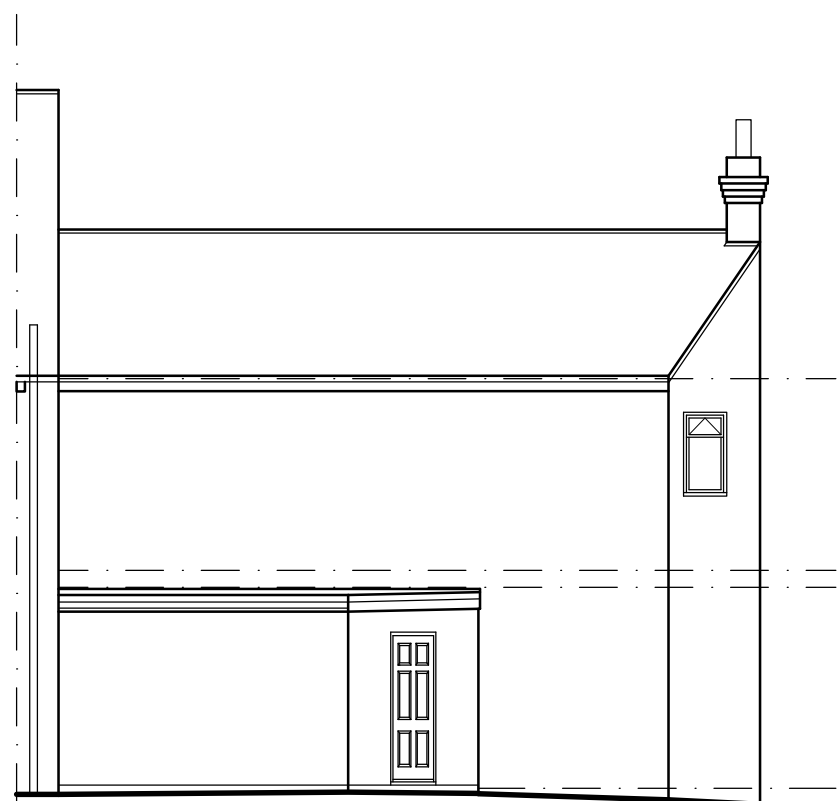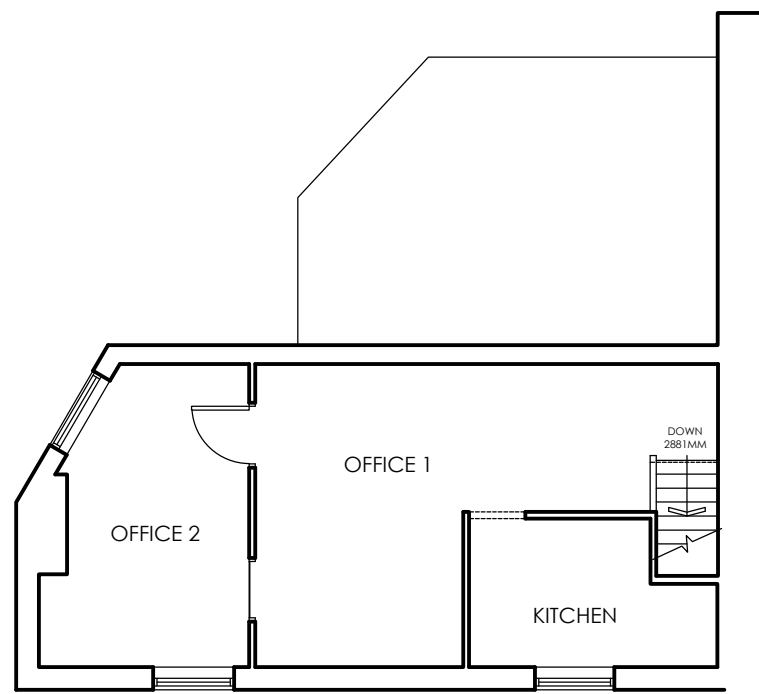

**EXISTING
REAR ELEVATION**
SCALE 1:100





**EXISTING
SIDE ELEVATION**
SCALE 1:100




**EXISTING
FRONT ELEVATION**
SCALE 1:100




LOCATION PLAN
SCALE 1:1250

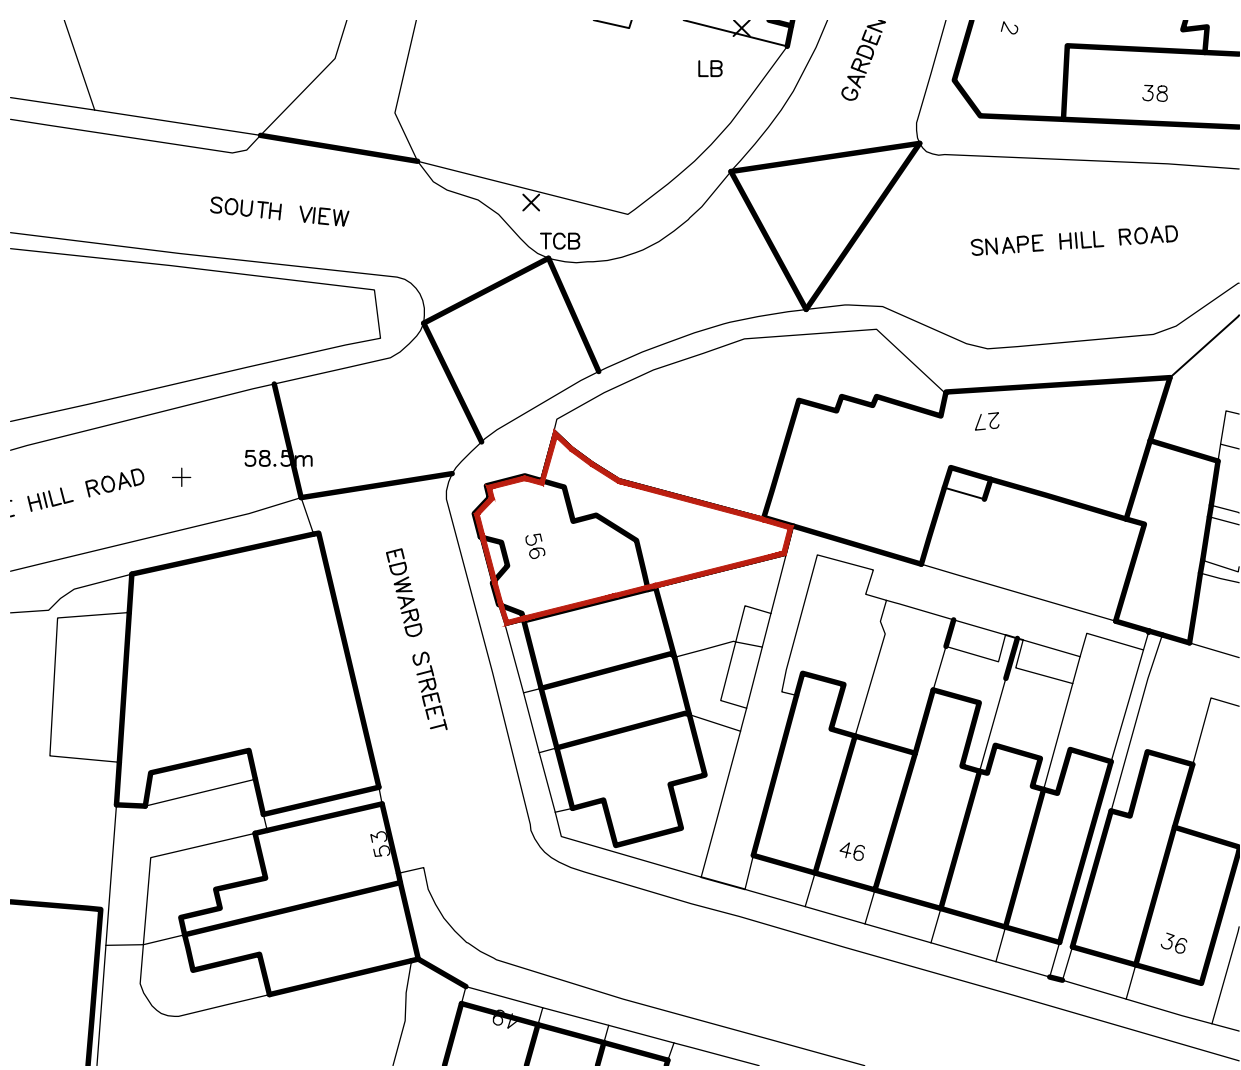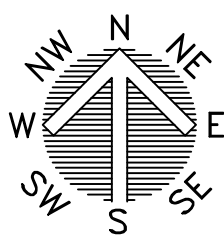

BLOCK PLAN
SCALE 1:500

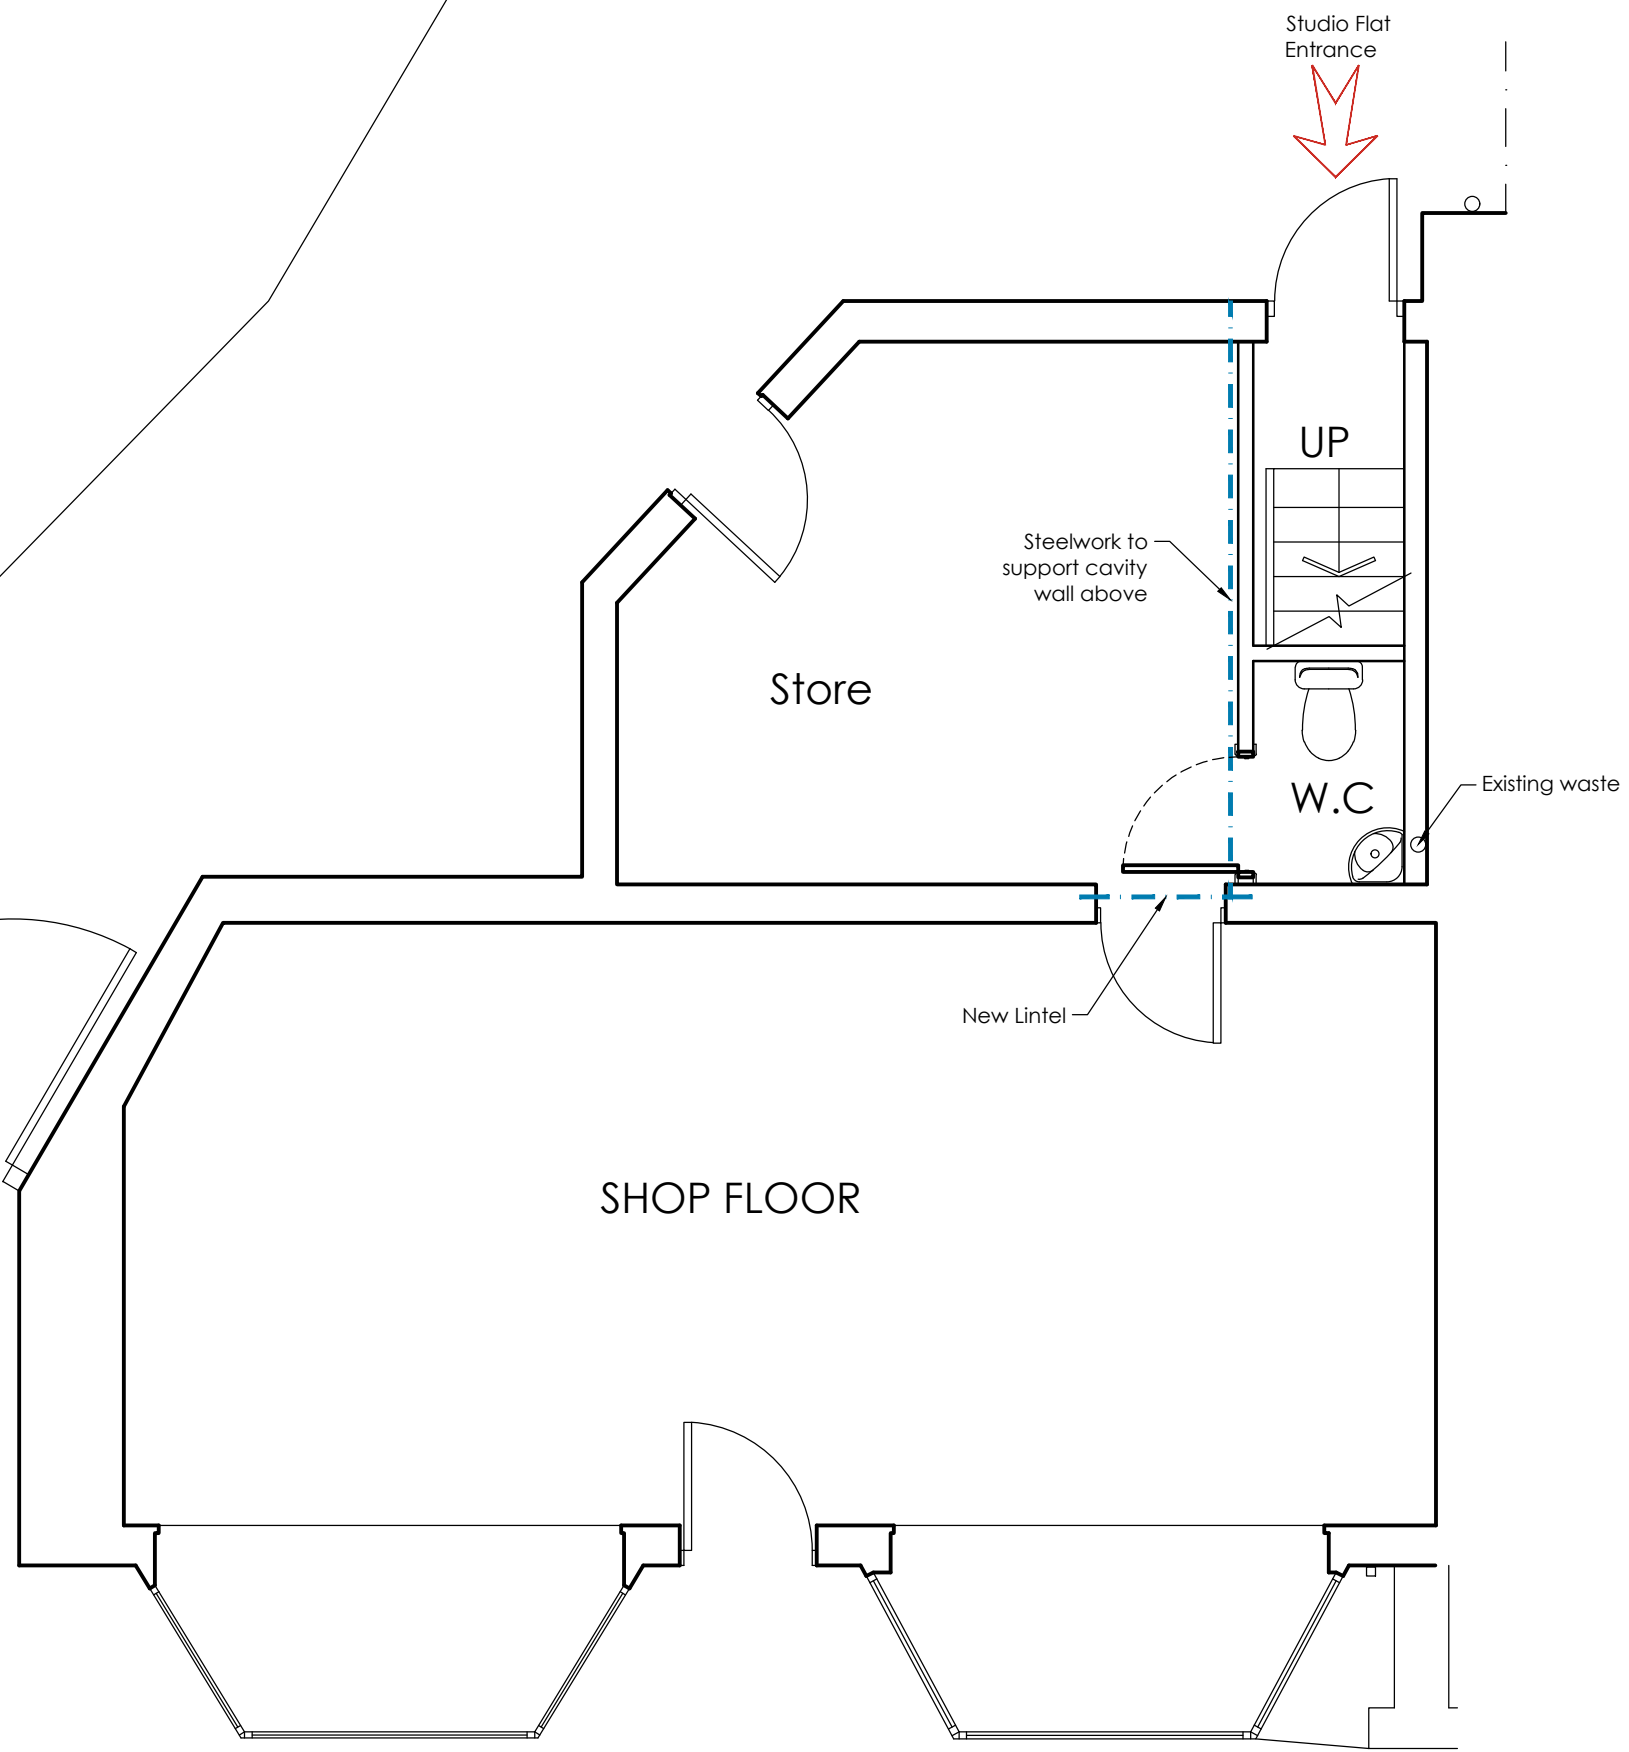

**PROPOSED GROUND
FLOOR PLAN**
SCALE 1:50

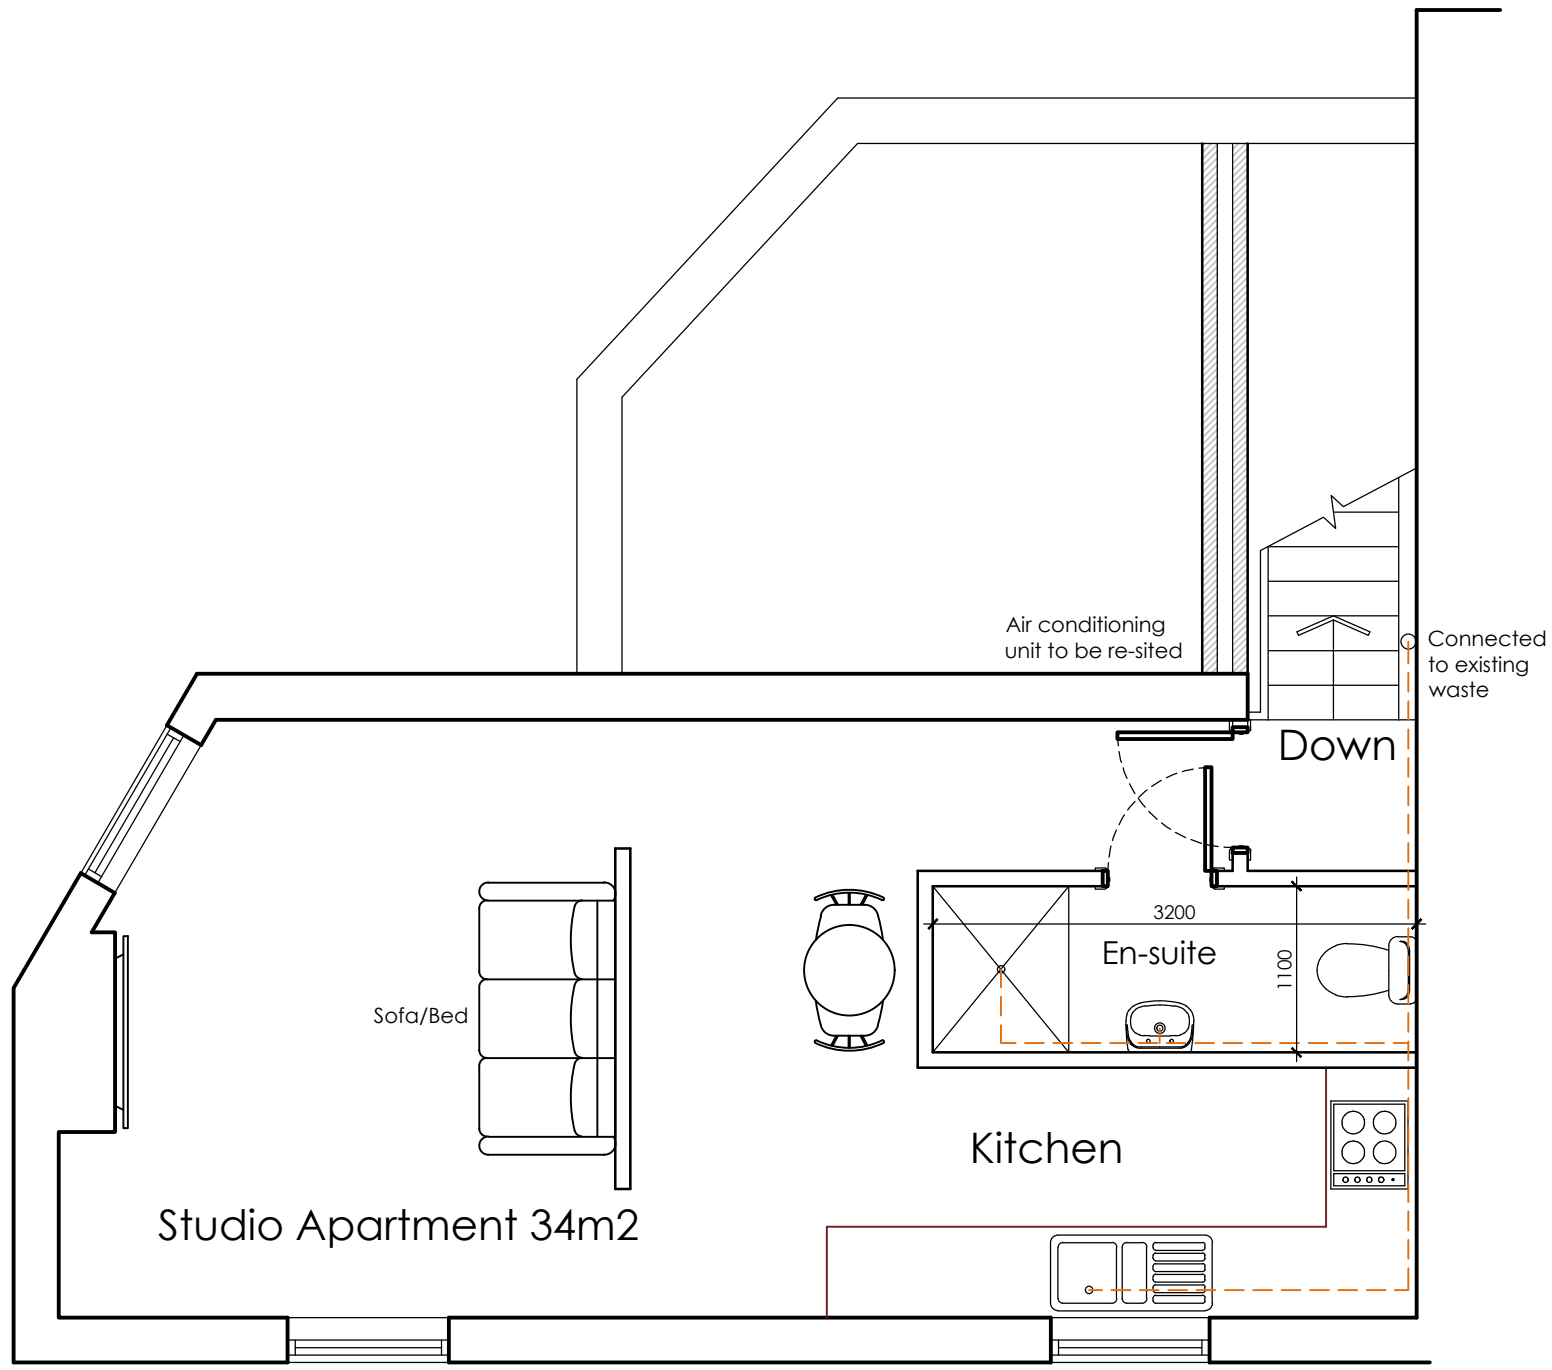

**PROPOSED FIRST
FLOOR PLAN**
SCALE 1:50

 White Agus Architectural Services			OFFICE ONE: DRILL HALL, 11 EASTGATE, BARNLEY, S70 2EU			Phone: 01226 208482 Email: info@whiteagus.co.uk Web: www.whiteagus.co.uk		
Project: PROPOSED FLAT AT 56 EDWARD STREET, DARFIELD BARNLEY, S73 9LH			Client: EMILY STOTT					
Drawing Title: PLANS AND ELEVATIONS			Date: DECEMBER 2024	Scale: 1:50 & 1:100 @ A1				
Ref: 24-139			Dwg. No. 01		Rev.			
Date	Suffix	Description	Date	Suffix	Description			