


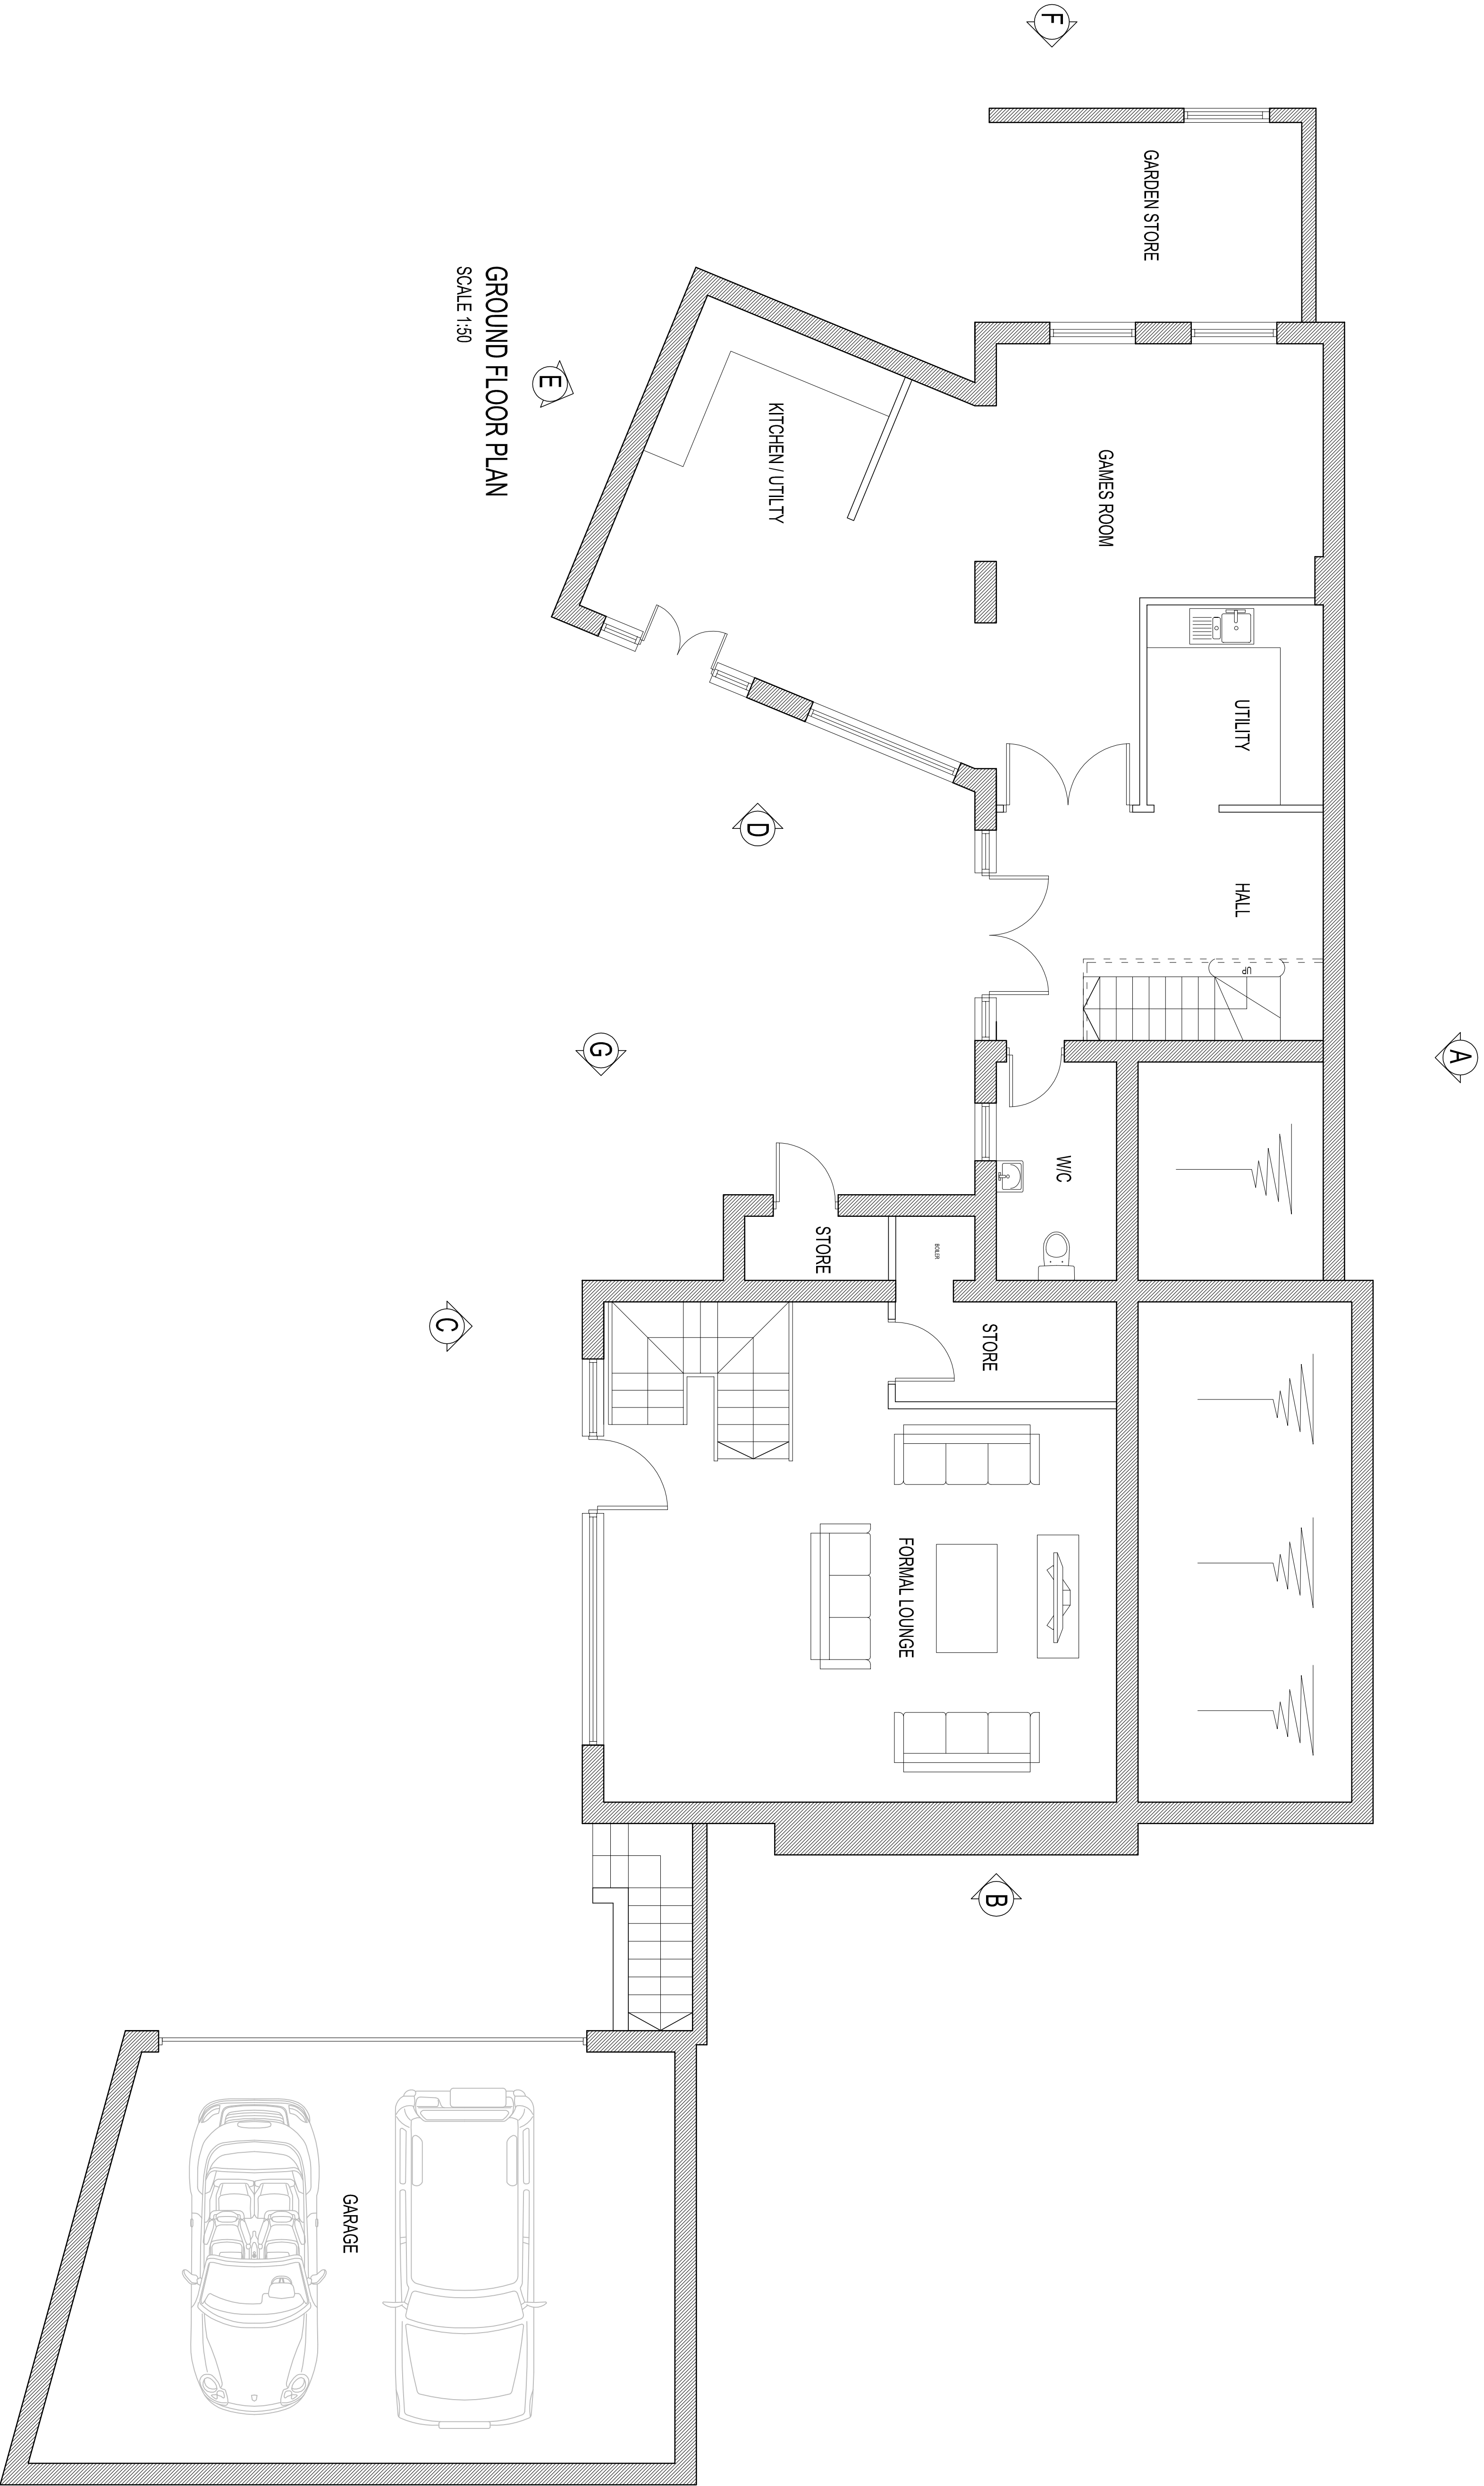

GROUND FLOOR PLAN
SCALE 1:50

coda Coda Studios Ltd 70-71 Cornish Place, Cornish Street, Sheffield, S6 3AF tel: 0114 2796003 e:information@coda.studios.co.uk				Client	
The Millstone, Tivdale				Job	
Proposed Ground Floor Plan				Title	
DRAWN	CHECKED	DATE	SCALE	AS ISSUE	AS SHOWN
OK	-	06-2014	-	-	AS SHOWN
REVISION	DRAWING STATUS		DRAWING NUMBER		
A	-		2263-004		

© COPYRIGHT. EXISTING ON THE DESIGN AND INFORMATION SHOWN ON THIS DRAWING. The Contractor must verify all dimensions on site before making any alterations. Any discrepancies in dimensions must be reported immediately.