



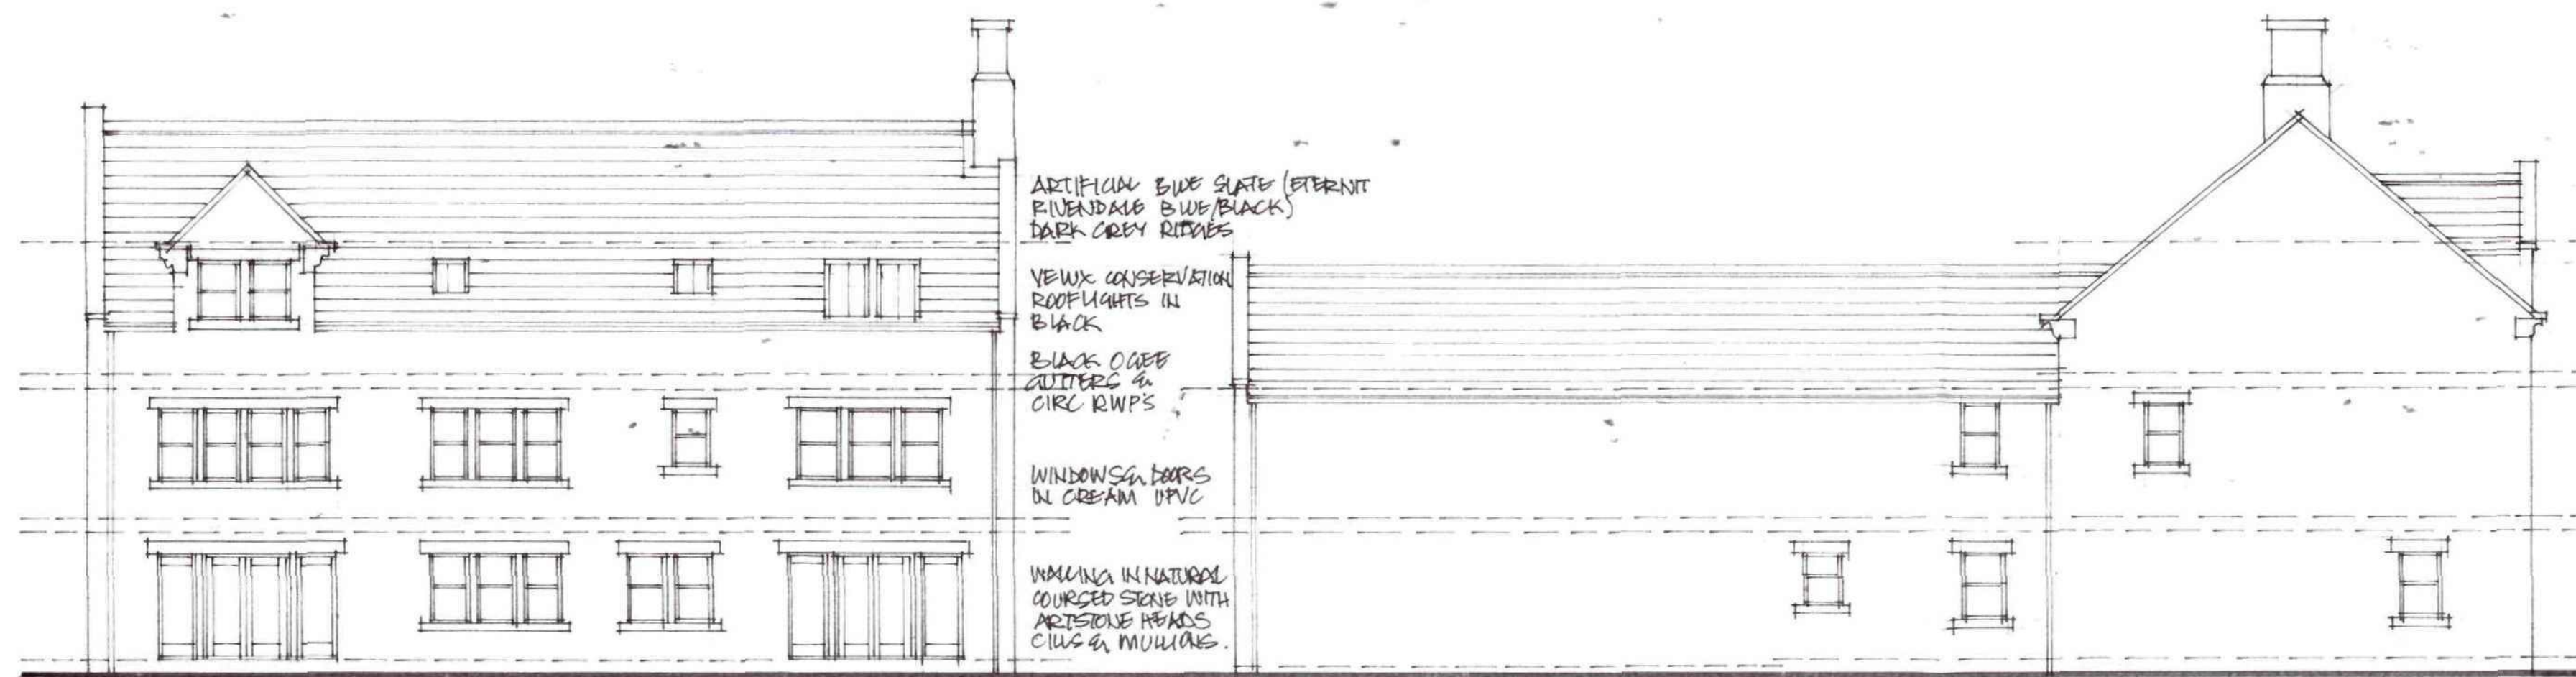


REAR ELEVATION

SIDE ELEVATION

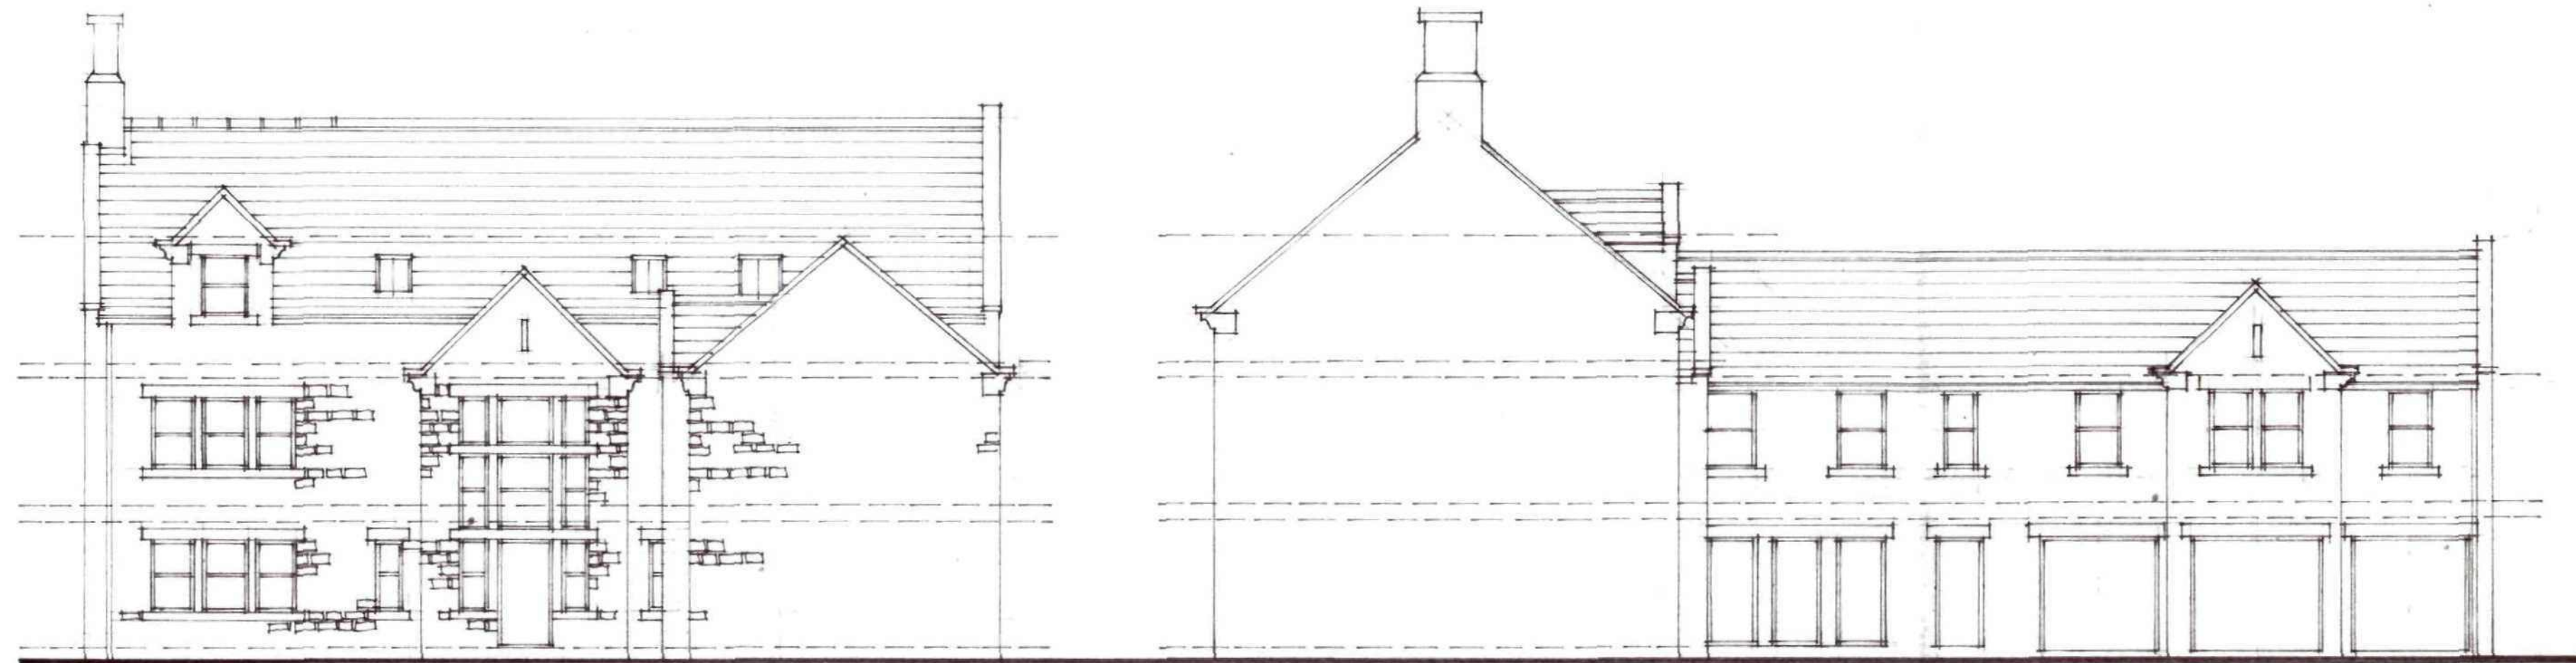


FRONT ELEVATION


SIDE ELEVATION

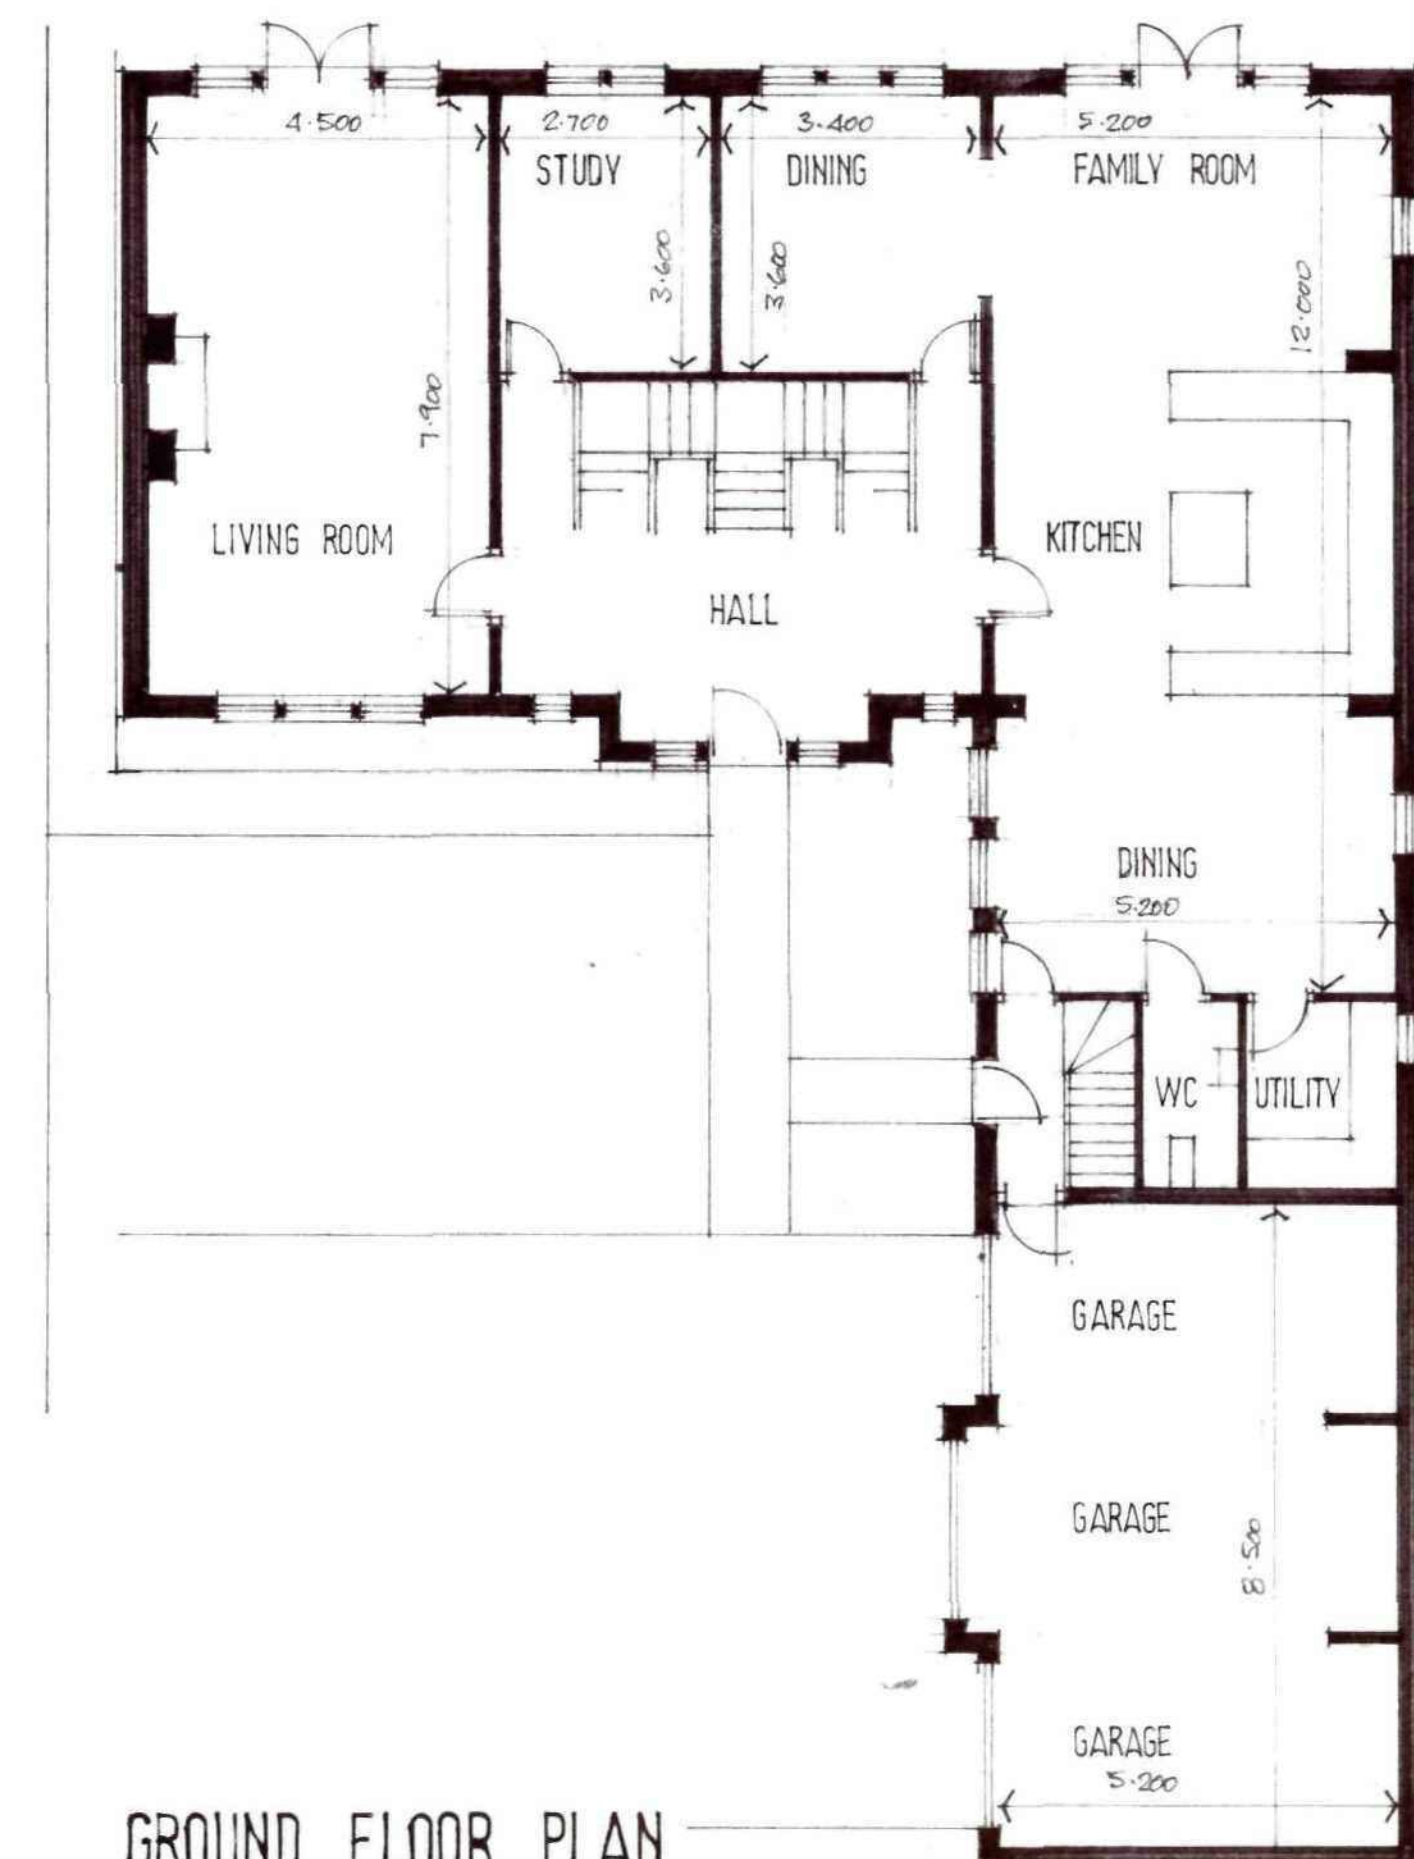

GROUND FLOOR PLAN

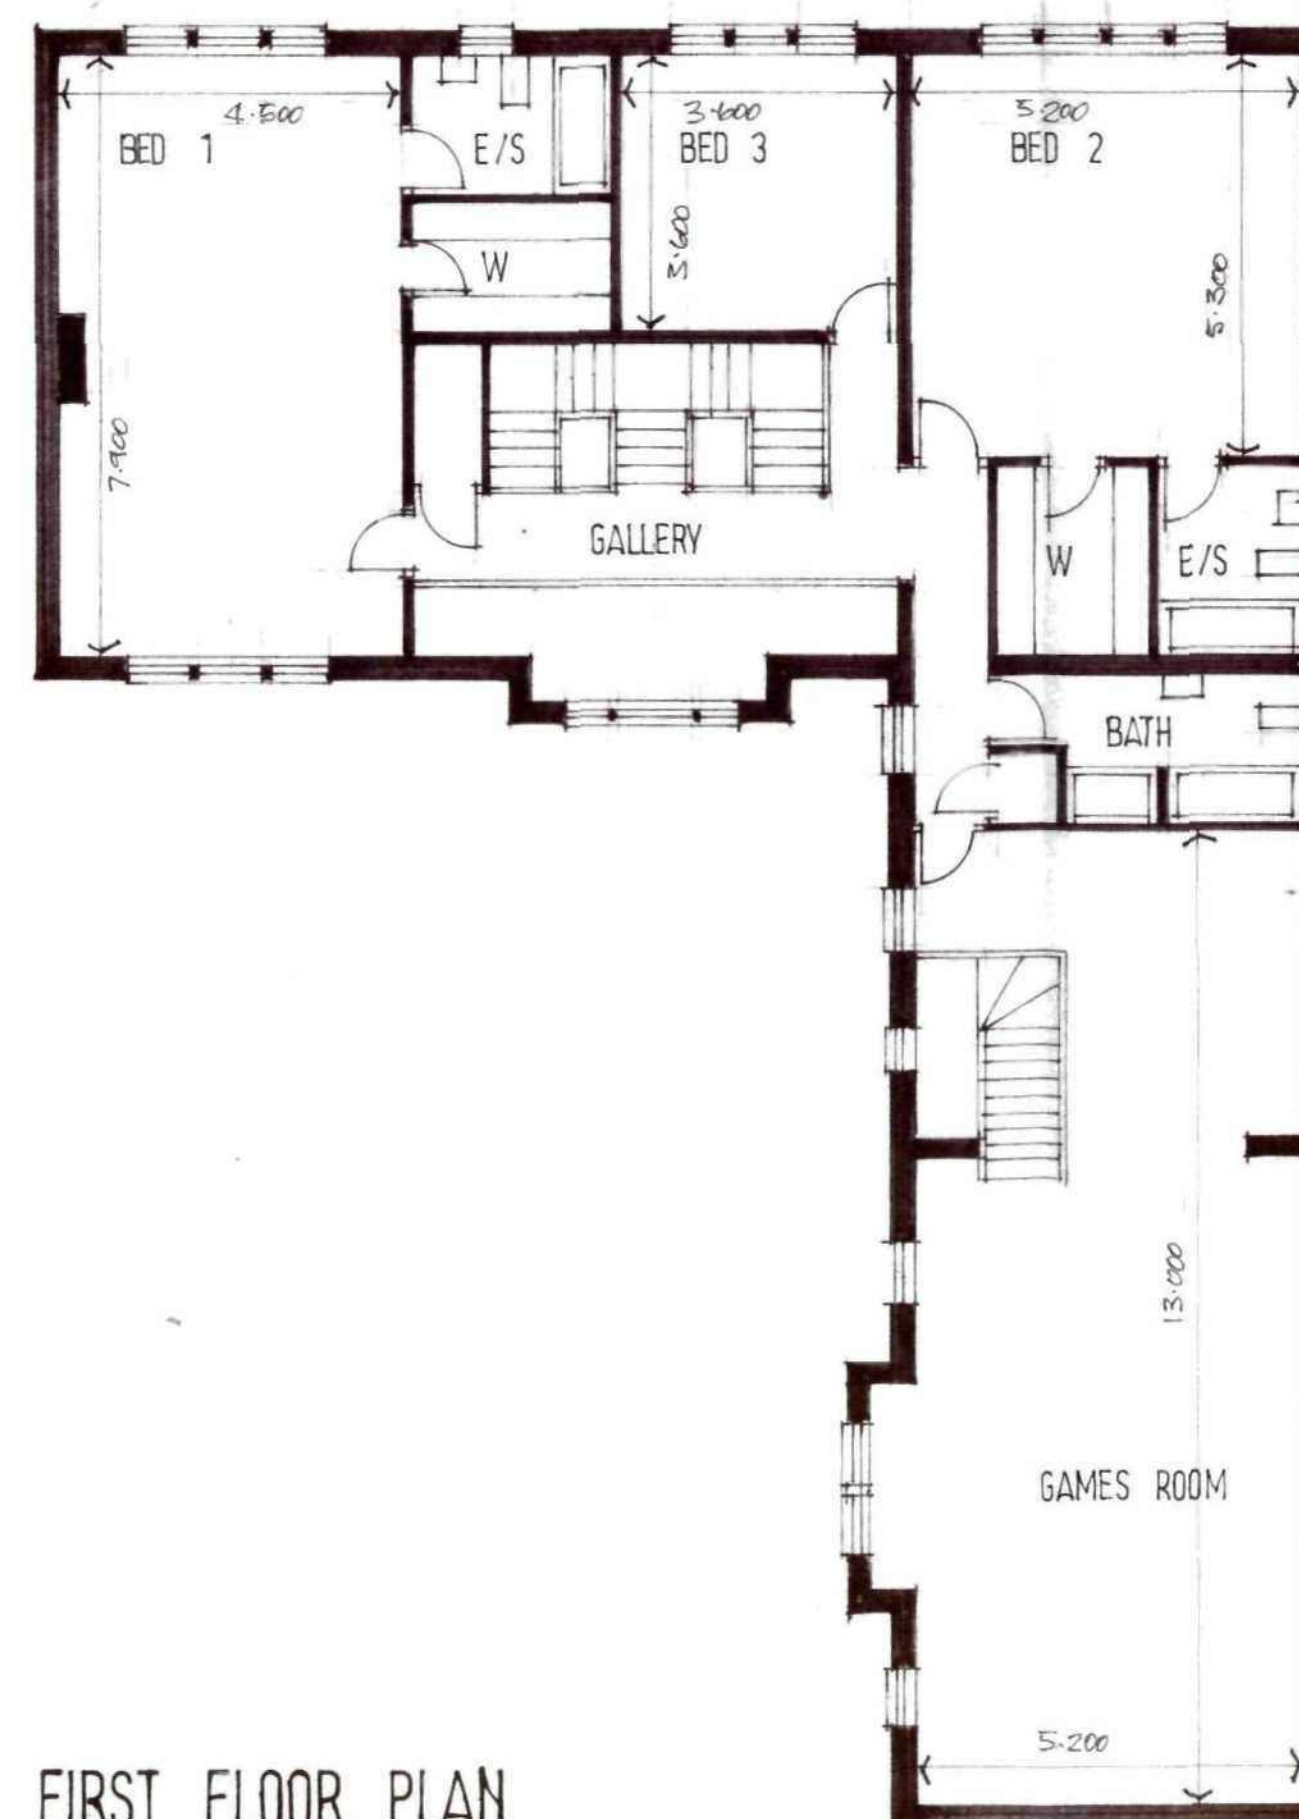





FIRST FLOOR PLAN

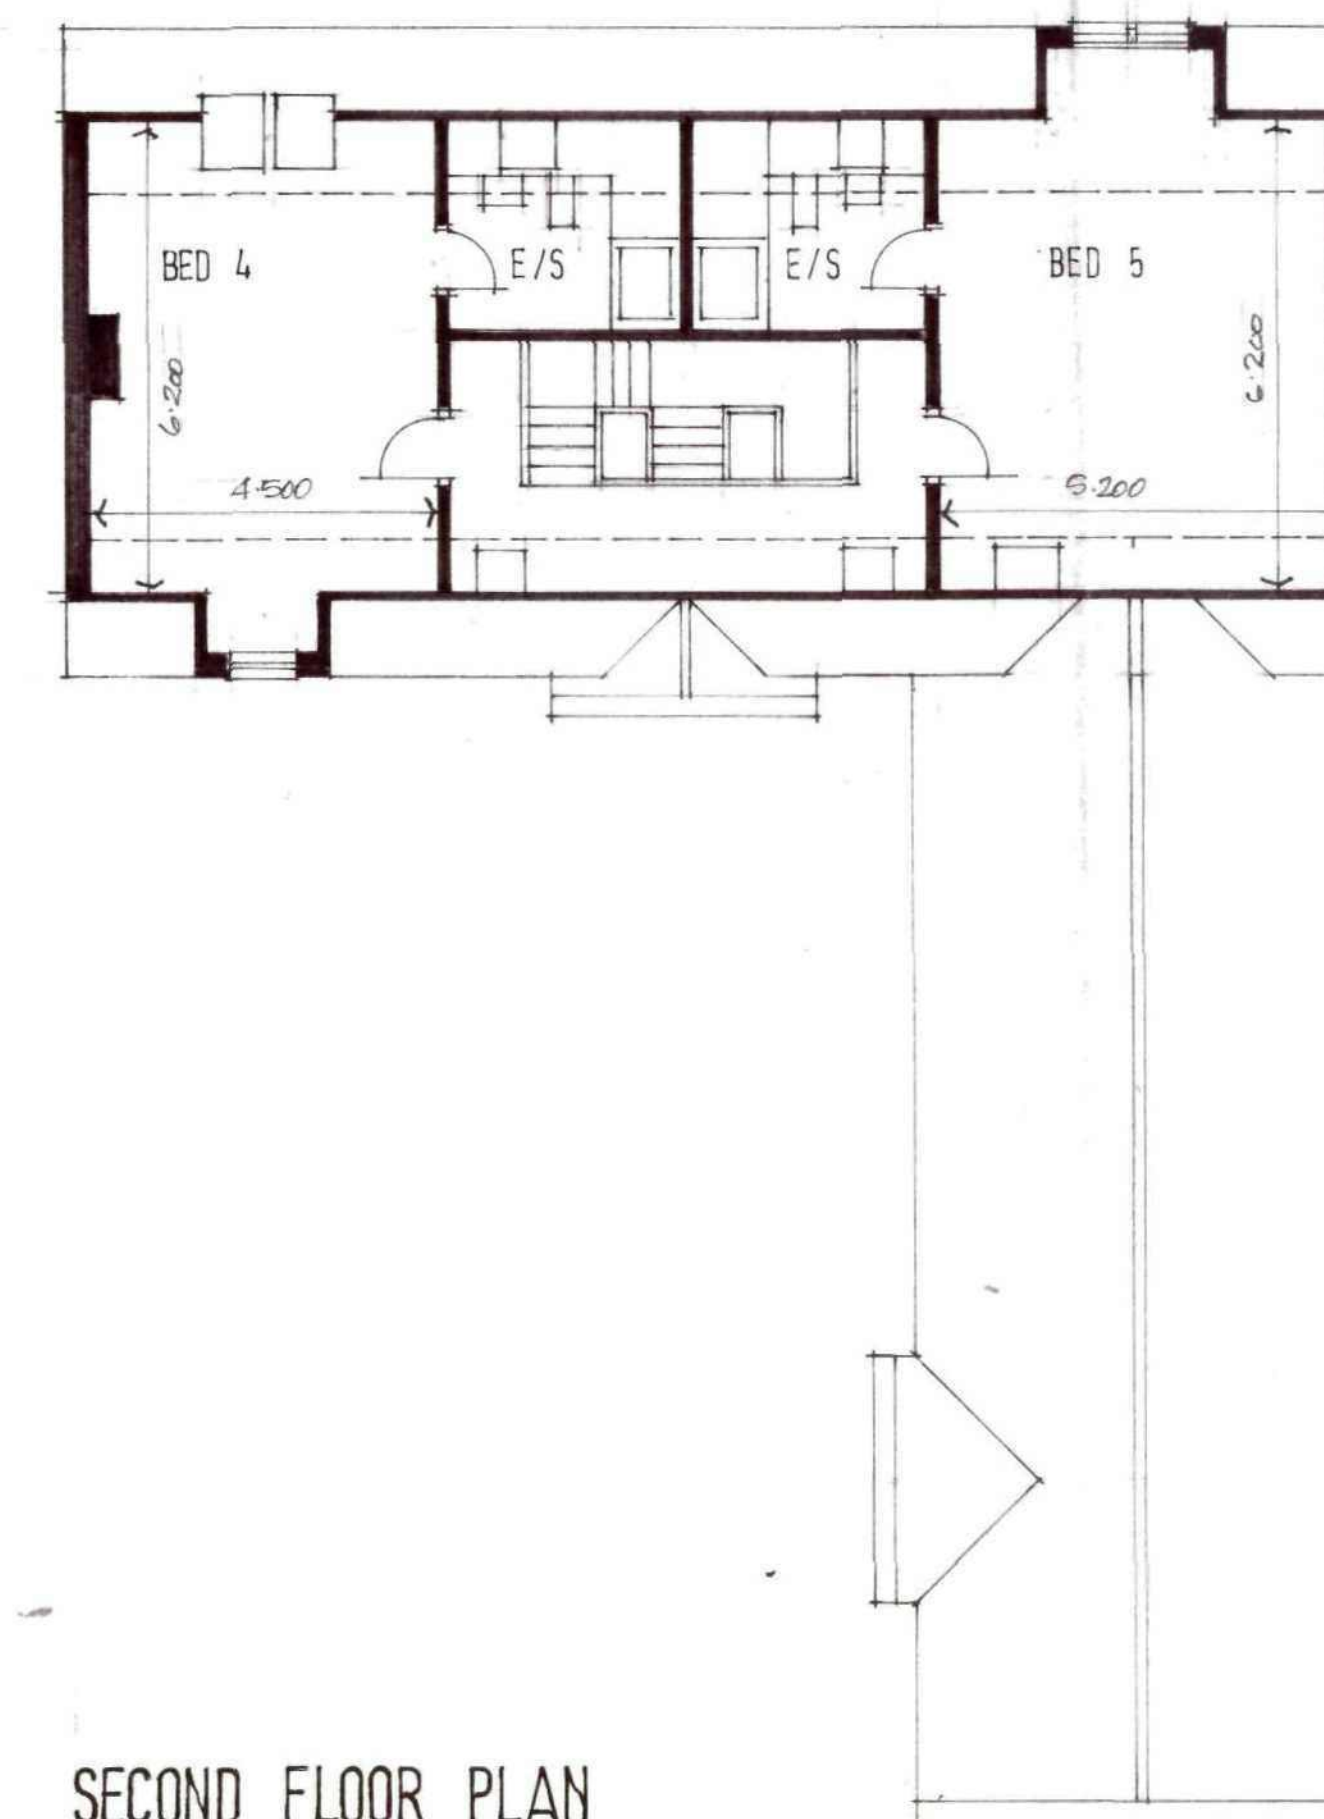

SECOND FLOOR PLAN

Ref.	Revision	Date
Client		
Project		
MR RICHARDSON		
Title		
PLOT 4		
NETT AREA 5510 SQ FT		
Scale: 1:100		
Date: APRIL 12		
Drawn: SL		
Drawing No: R/11/10		
BDS		
BUILDING DESIGN SERVICES		
15 Hunters Avenue Barnsley S70 6PL		
TEL: 01226 733224		



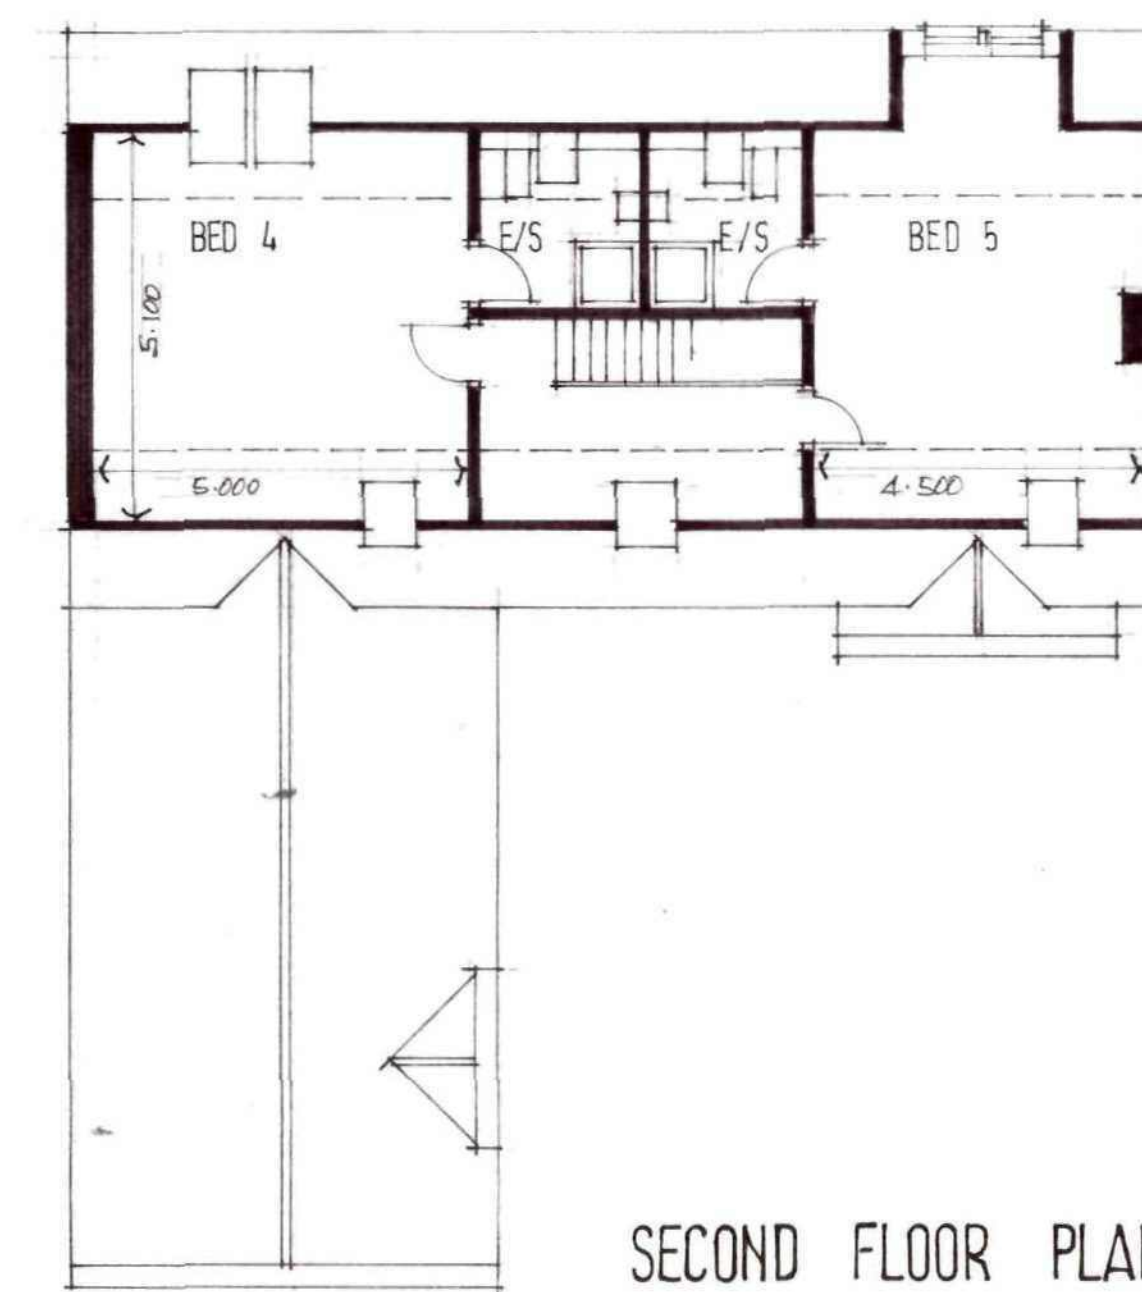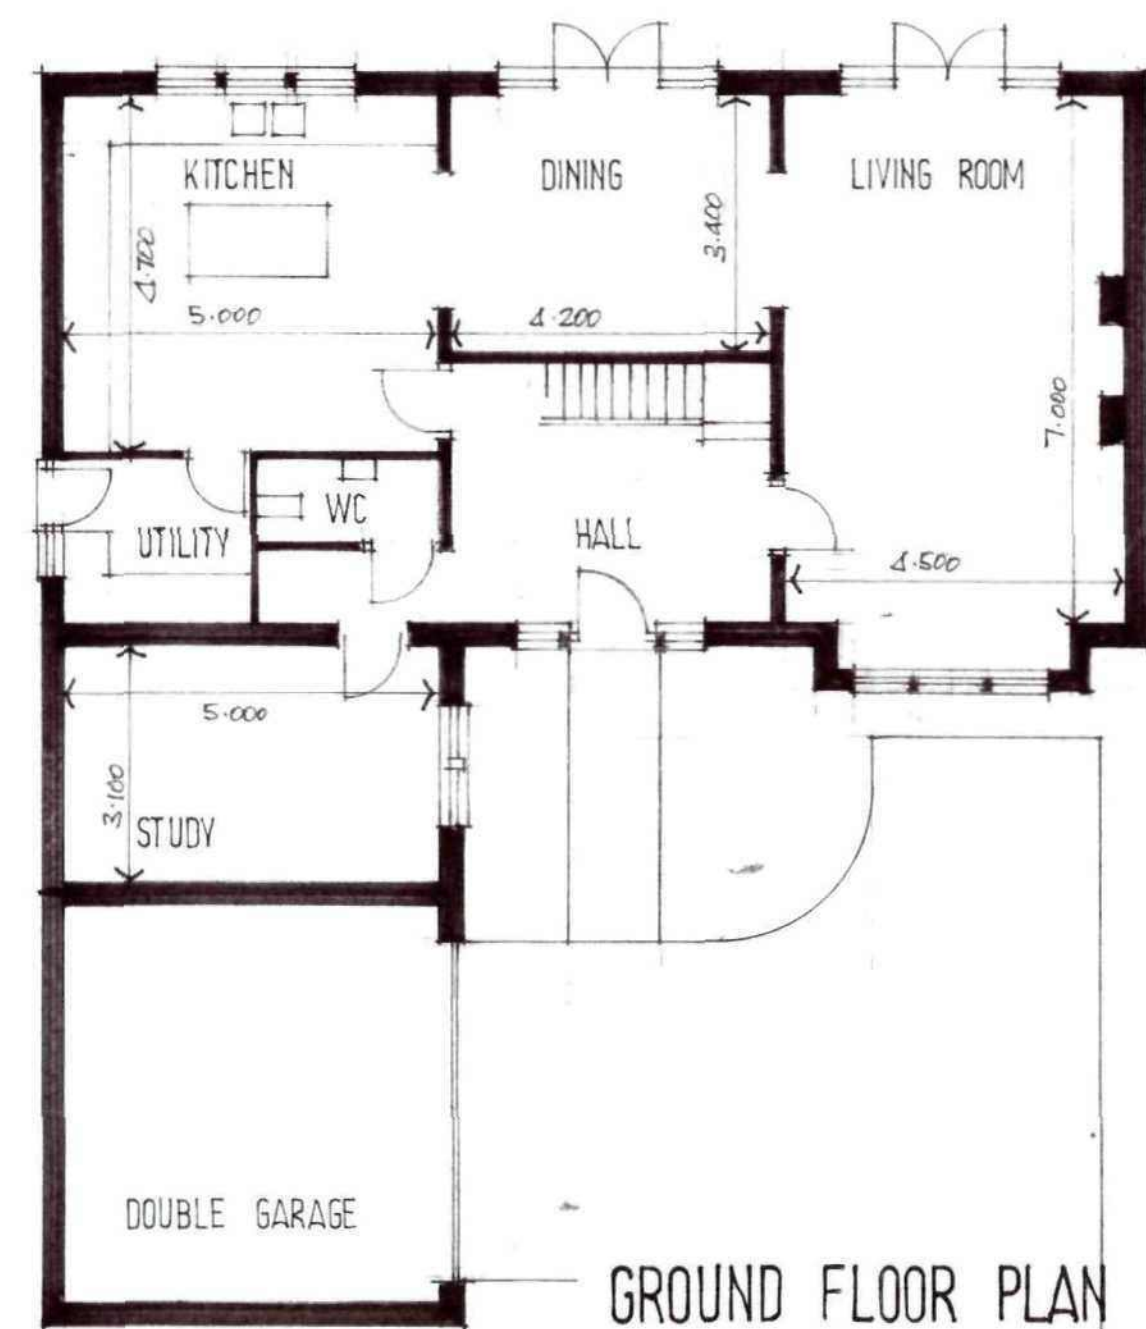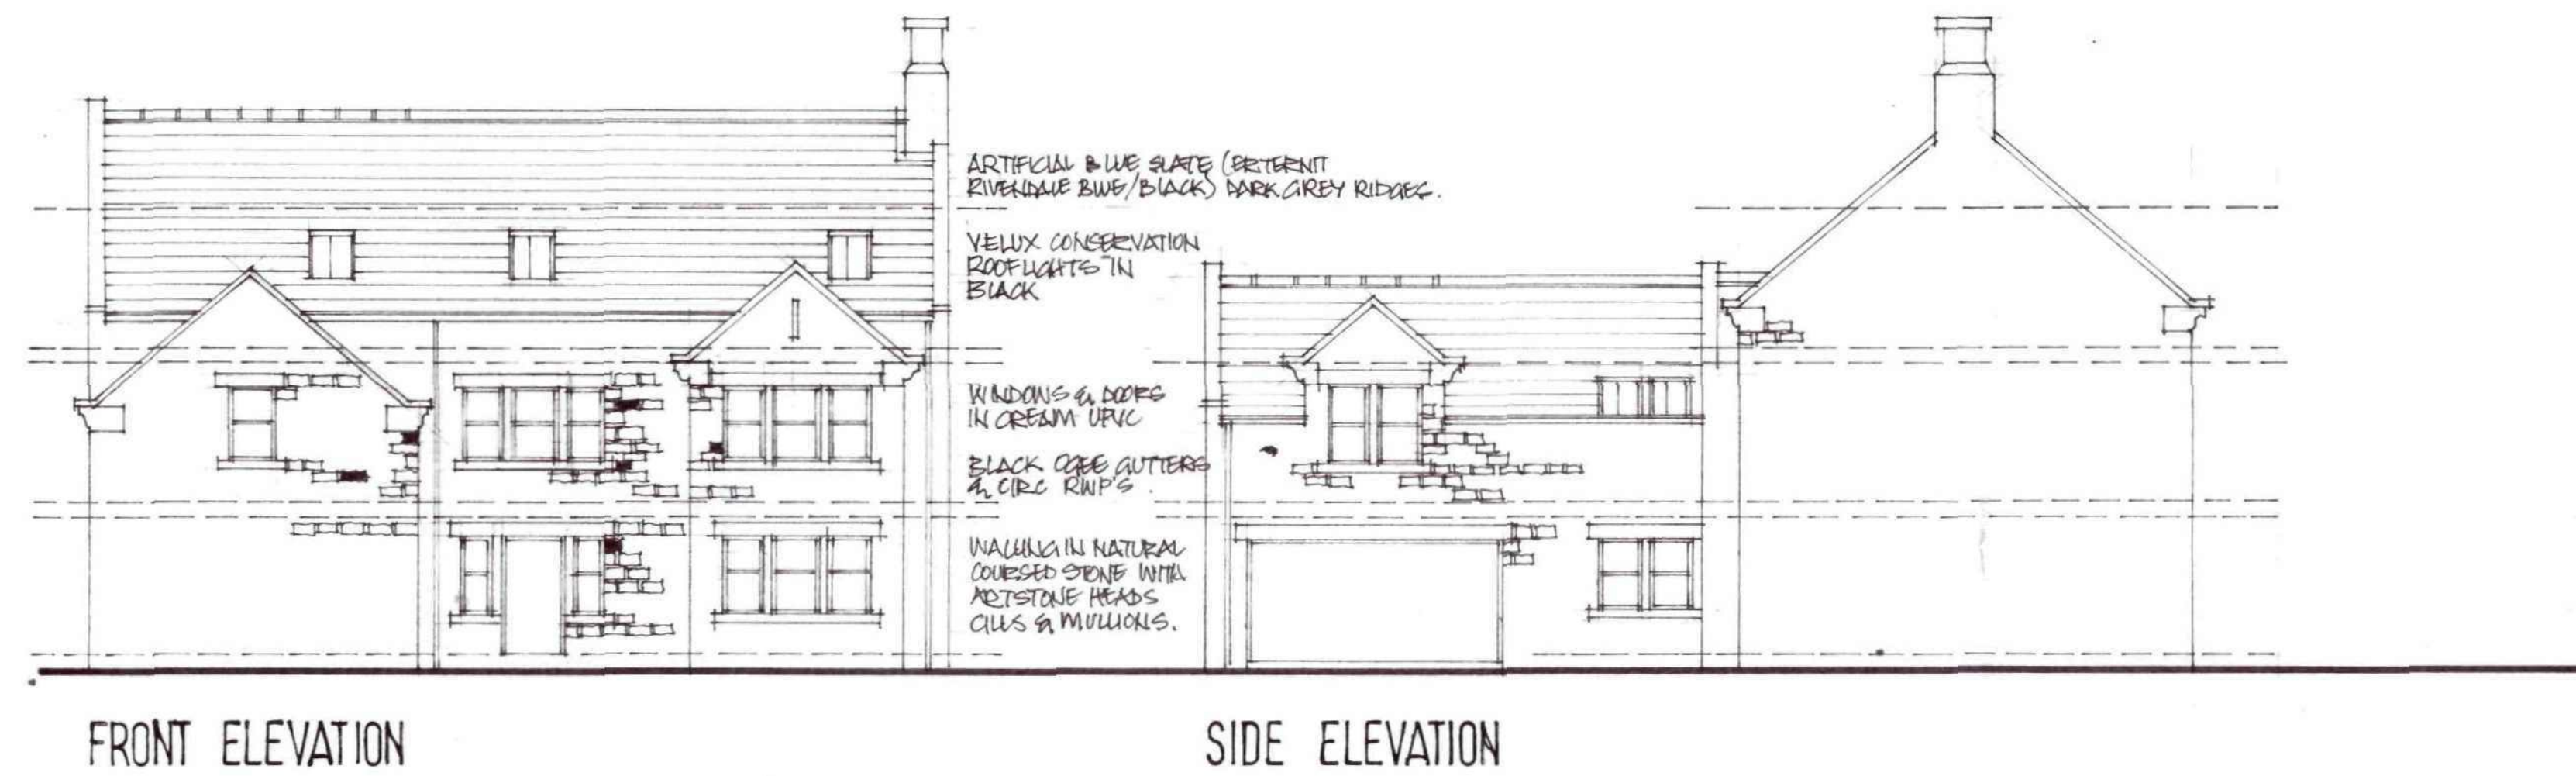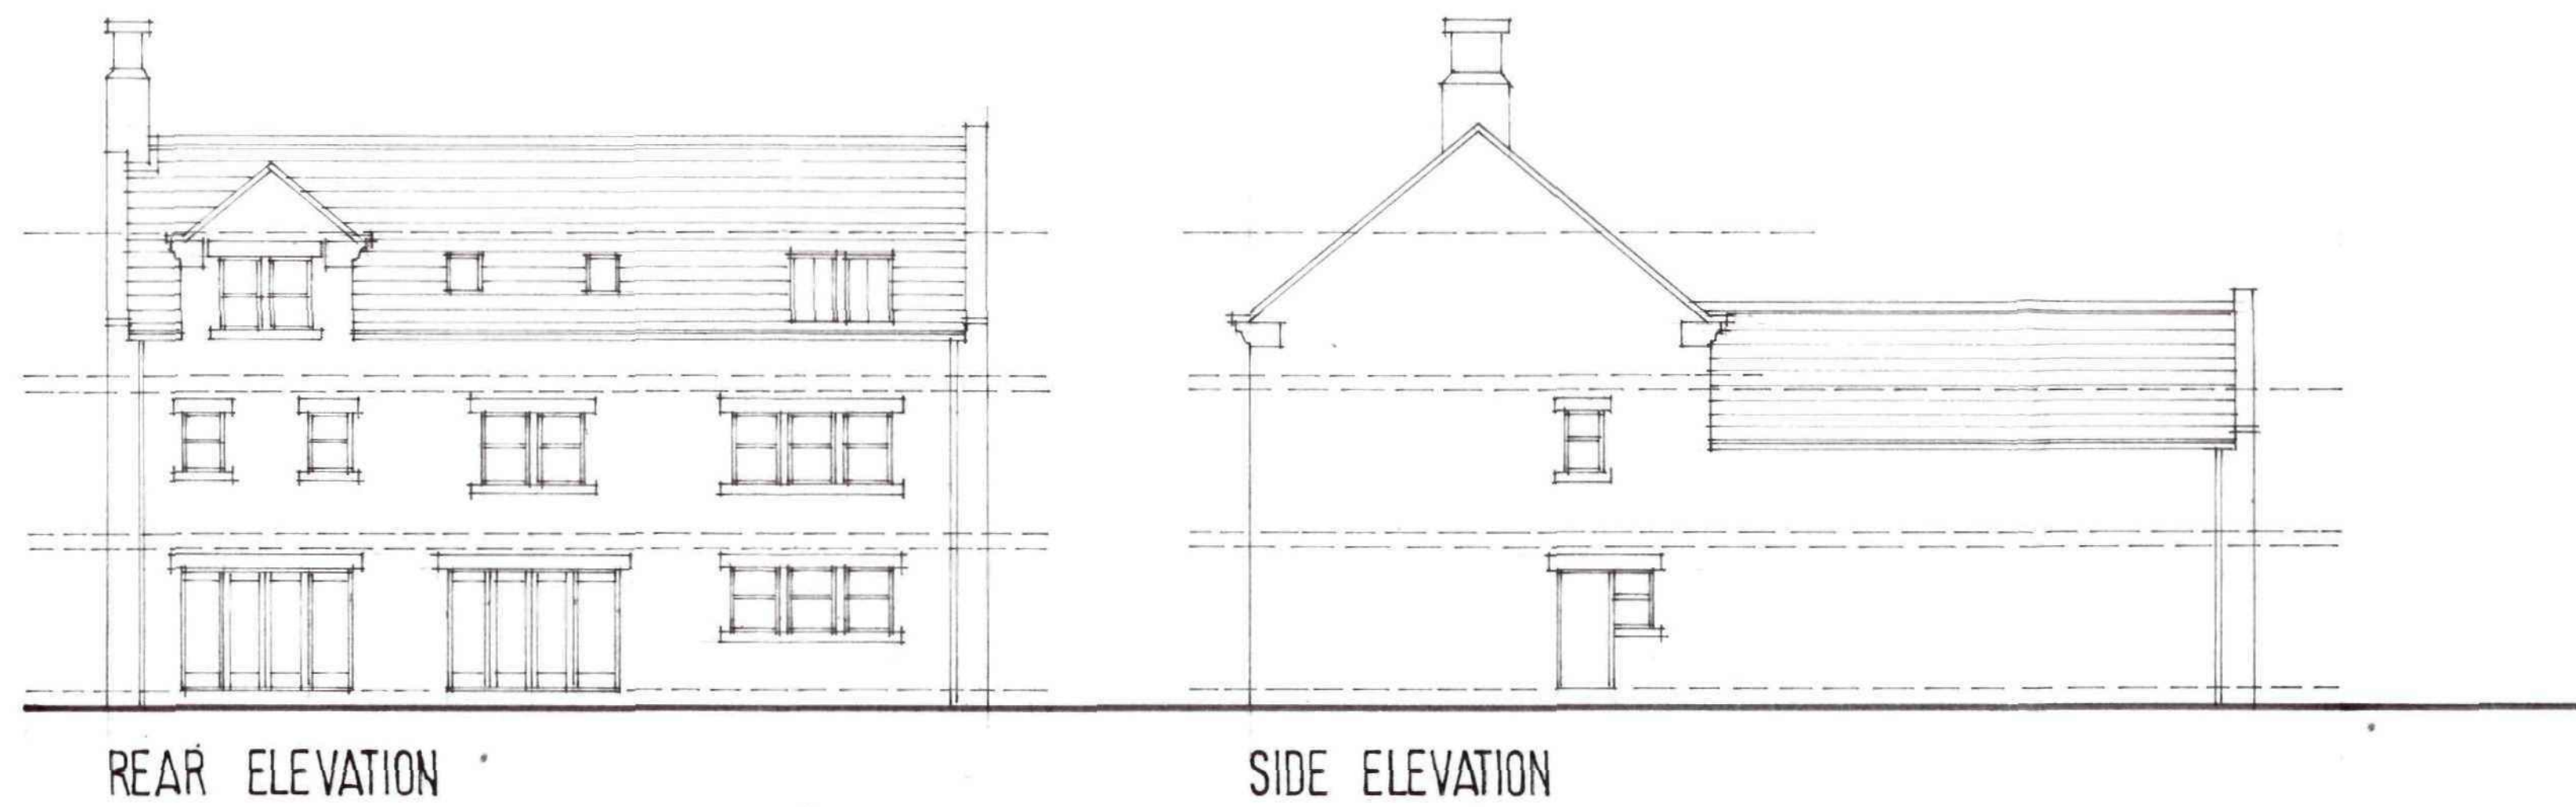


Ref	Revision	Date
Client		
Project	MR R RICHARDSON	
	OLD VICARAGE	
	SHREWSBURY RD	
	PENISTONE	
Title	PLOT 3	
	NETT AREA 3800 SQ FT	
Scale:	1:100	Drawn: SL
Date:	APRIL 12	Drawing No: R/11/11




BDS

BUILDING DESIGN SERVICES
15 Hunters Avenue Barnsley S70 6PL
TEL: 01226 733224

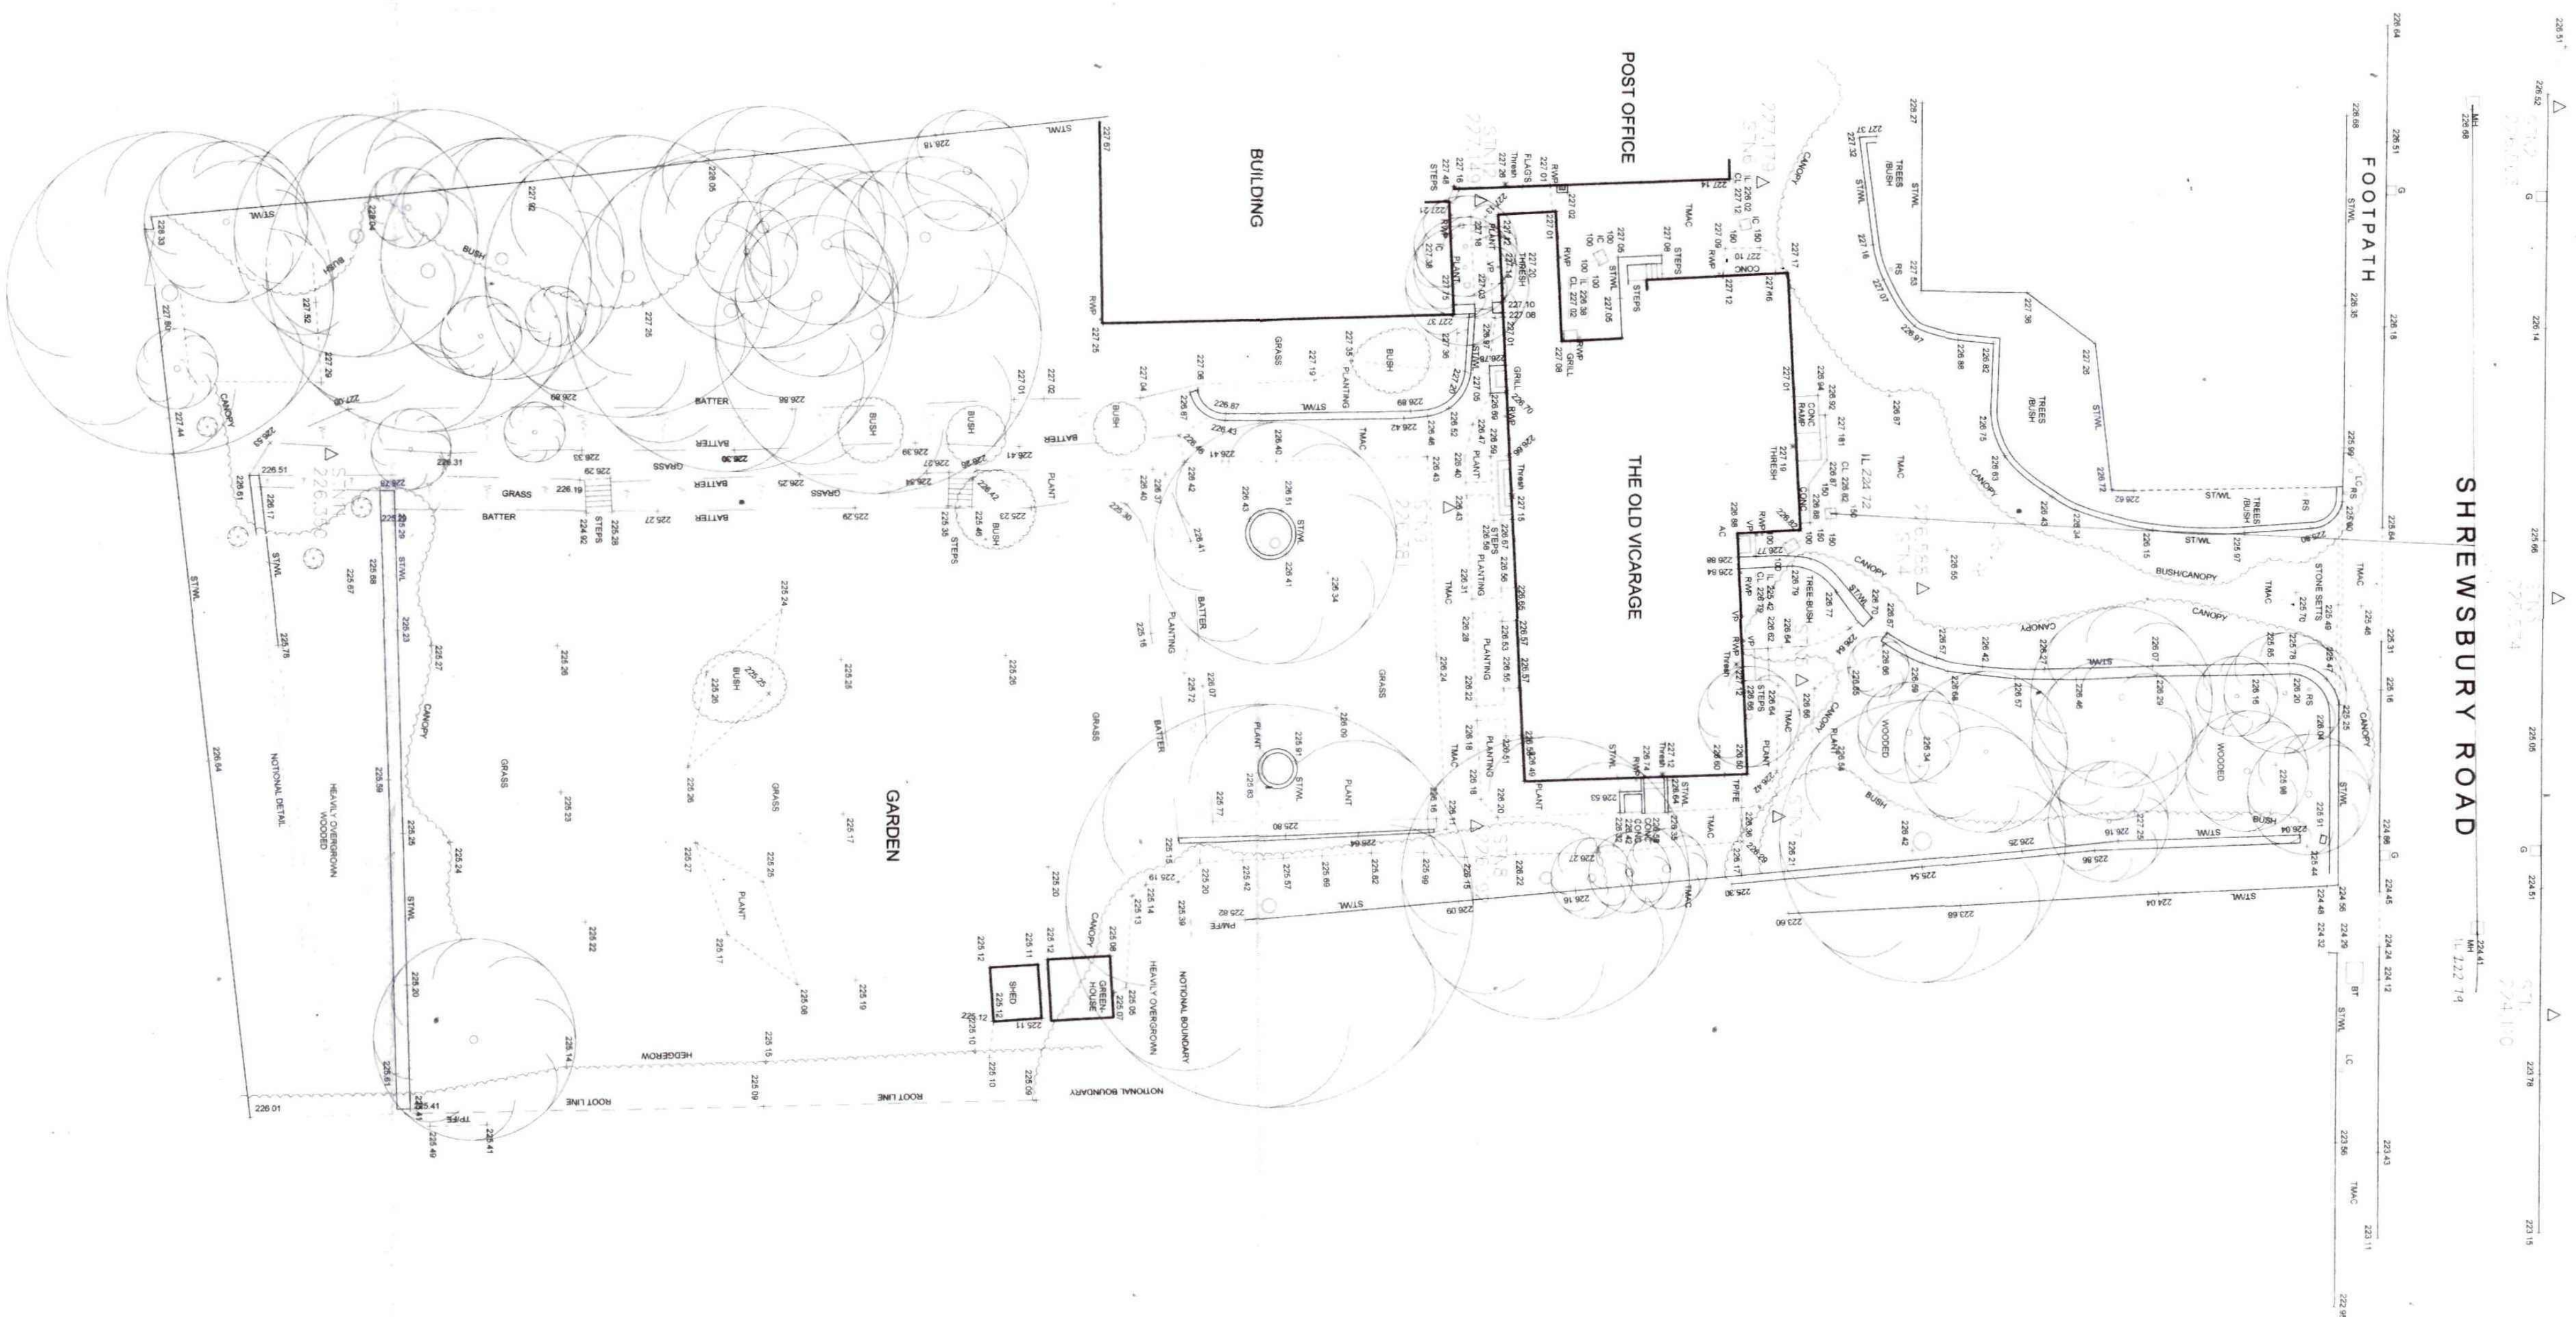

INDICATIVE ONLY

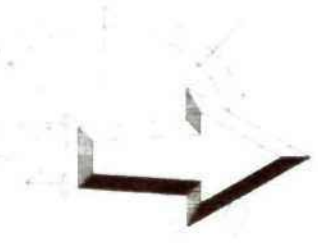

KEY

- [illegible]

NOTES

SURVEY TO LOCAL GRID ORIENTED APPROX NORTH.
LEVELS RELATED TO MH CL FROM SURVEY BY OTHERS

SCALE = 1:200

**SURVEY
SITE
SERVICES**

**CHARTERED SURVEYORS
CHARTERED CIVIL ENGINEERS**

Survey and Site Services

Franco Jordan House
Wellington Street
Barnsley
South Yorkshire, S70 1SW
Tel and Fax (01)226) 289177


Client
STEVE LANG


Drawing Title

TOPOGRAPHICAL SURVEY


Site Address

THE OLD VICARAGE
SHREWSBURY ROAD
PENISTONE

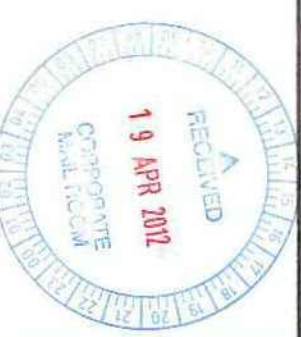

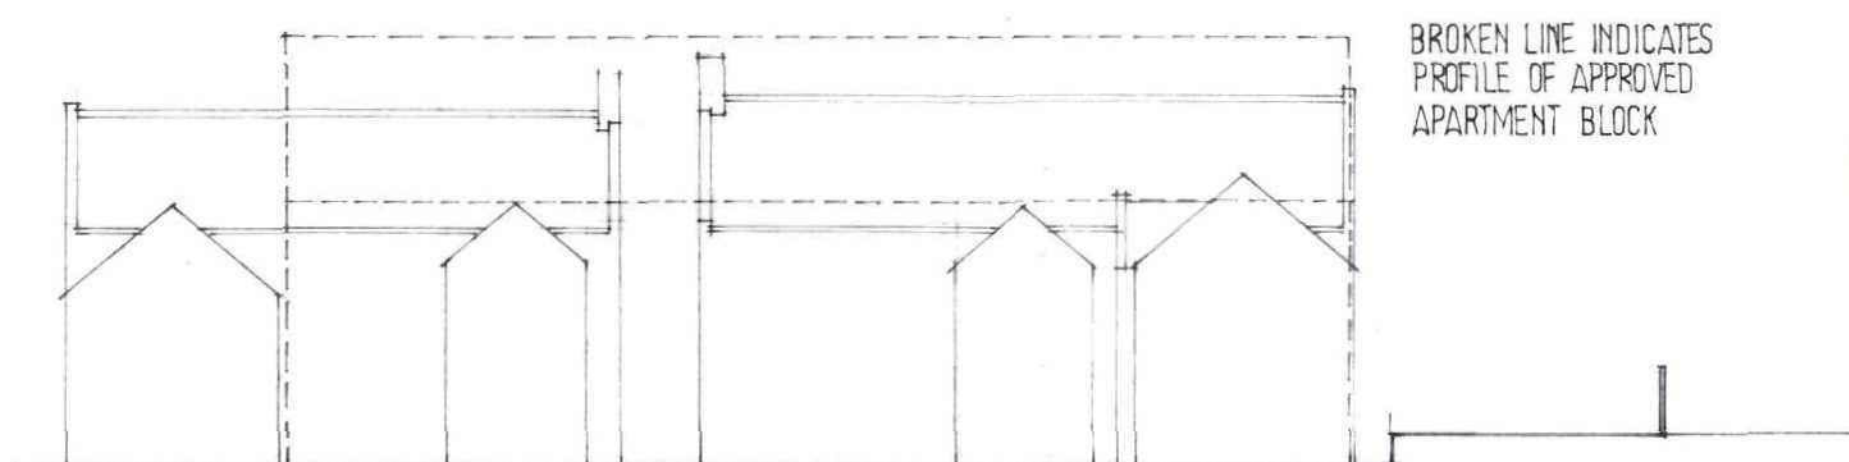


CONTEXTUAL ELEVATIONS 1:200

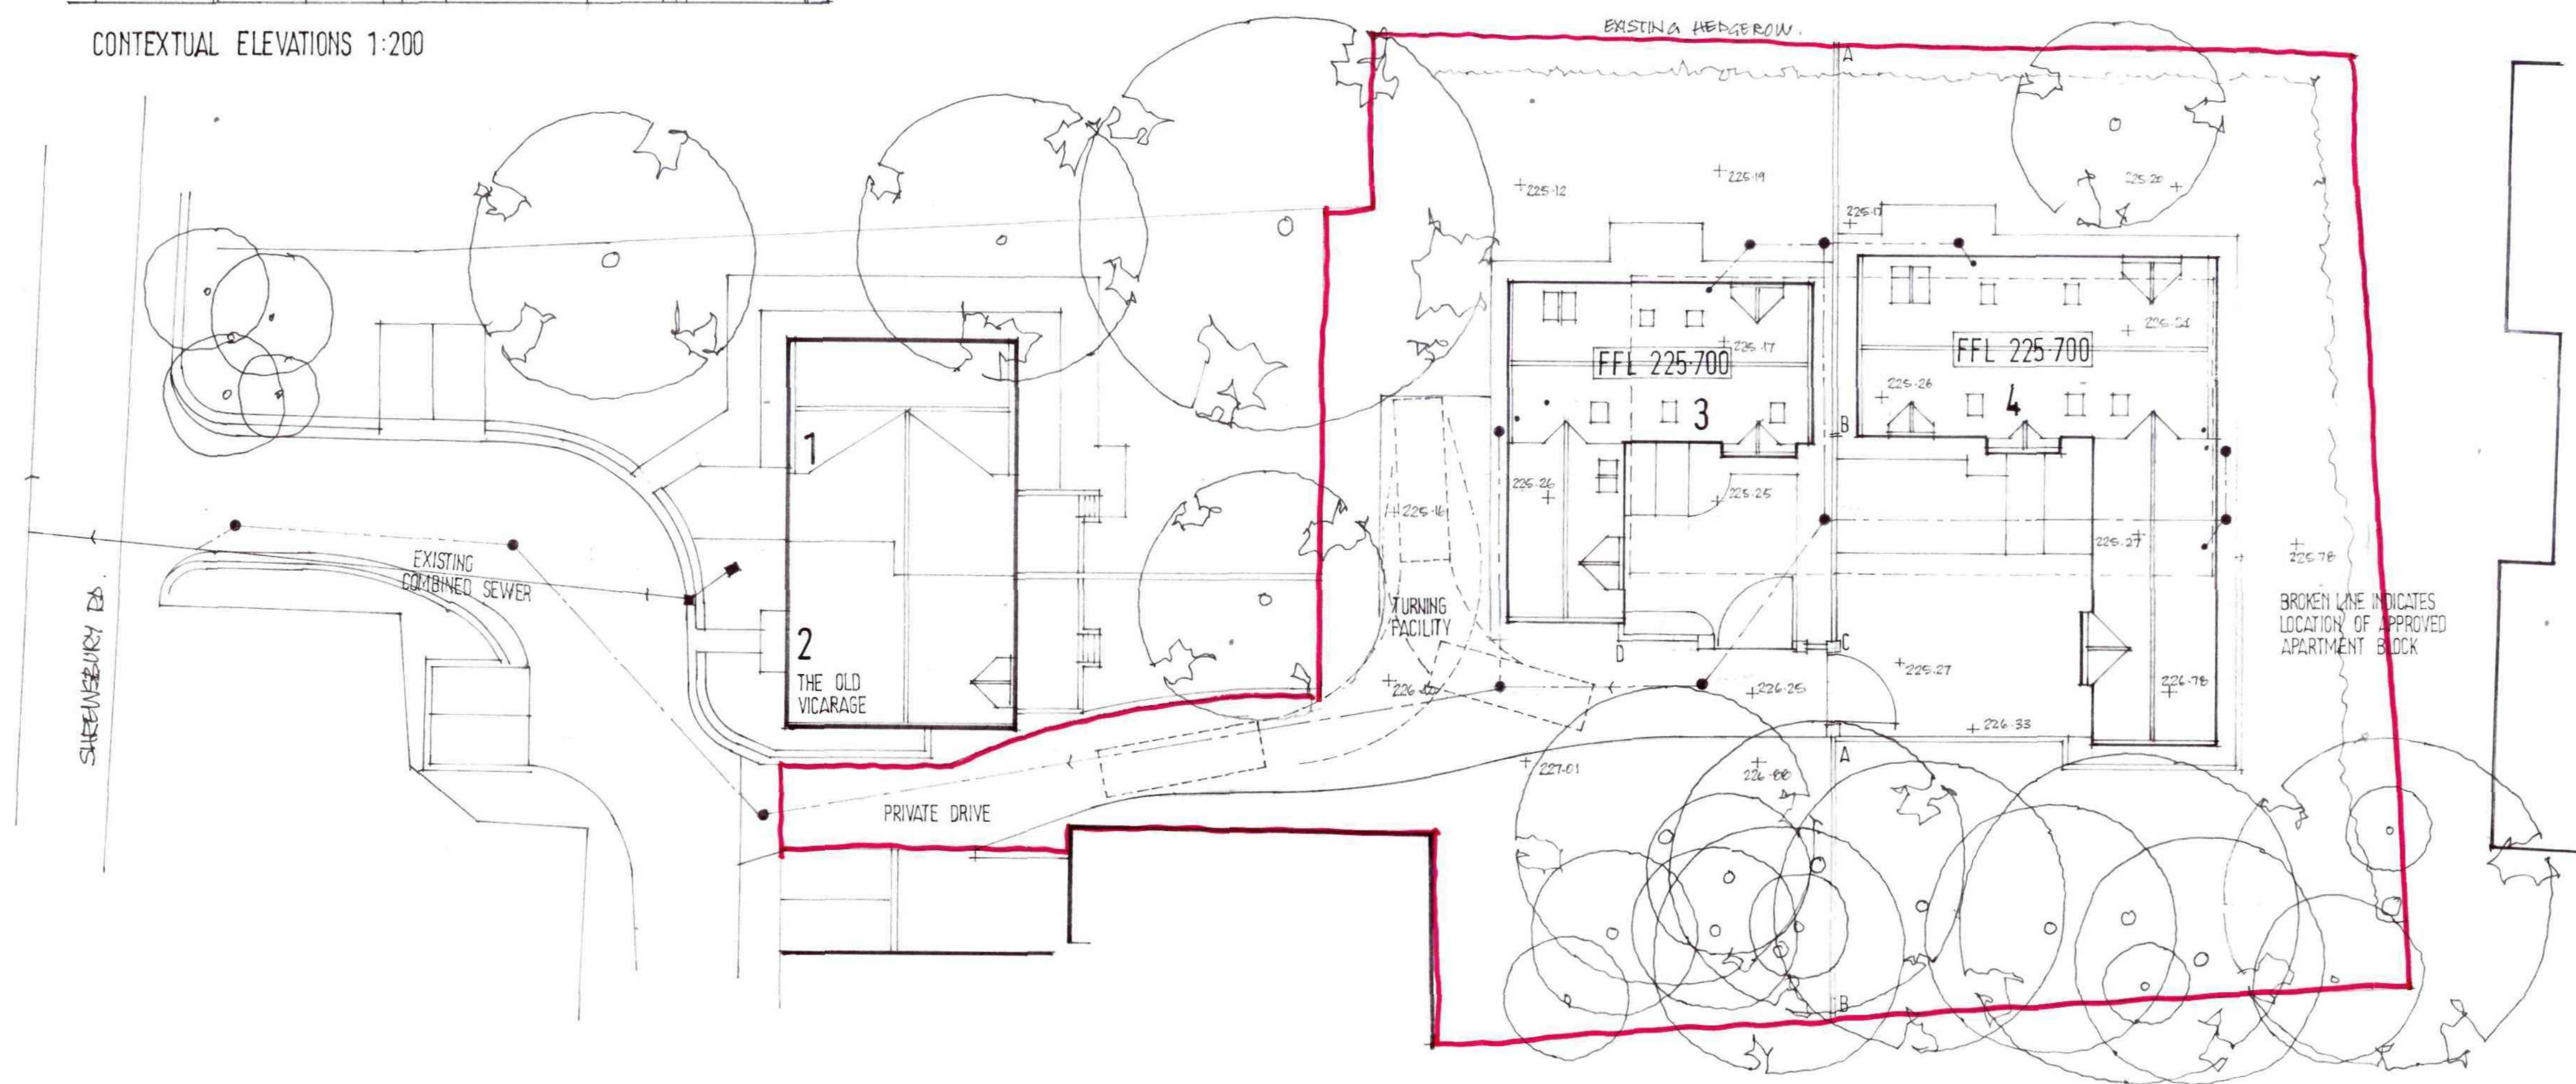

HARD LANDSCAPING

BOUNDARY TREATMENT: A-B 1.8M HIGH VERTICAL
 BOARDED DARK STAINED TUNBER FENCING.
 B-C & C-D 1.6M HIGH DRY STONE WALLING
 WITH CURVED NATURAL STONE PILLARS IN WALL GATES.
 PAVING: PRIVATE DRIVE ACCESS IN TARNAL
 PRIVATE PLOT DRIVES IN BRADSTONE STONE MASTER
 BLOCKPAVING
 EXTERNAL PAVING IN BRADSTONE OLD RIVEN.

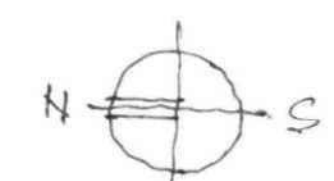

SITE PLAN 1:200

Ref	Revision	Date
Client		

MR R RICHARDSON

Project
 OLD VICARAGE
 SHREWSBURY RD
 PENISTONE



Title
 OUTLINE PROPOSALS

Scale: 1:200 Drawn: SC
 Date: FEB 2012 Drawing No: R/11/4A



BUILDING DESIGN SERVICES
 15 Hunters Avenue Barnsley S70 6PL
 TEL: 01226 733224