



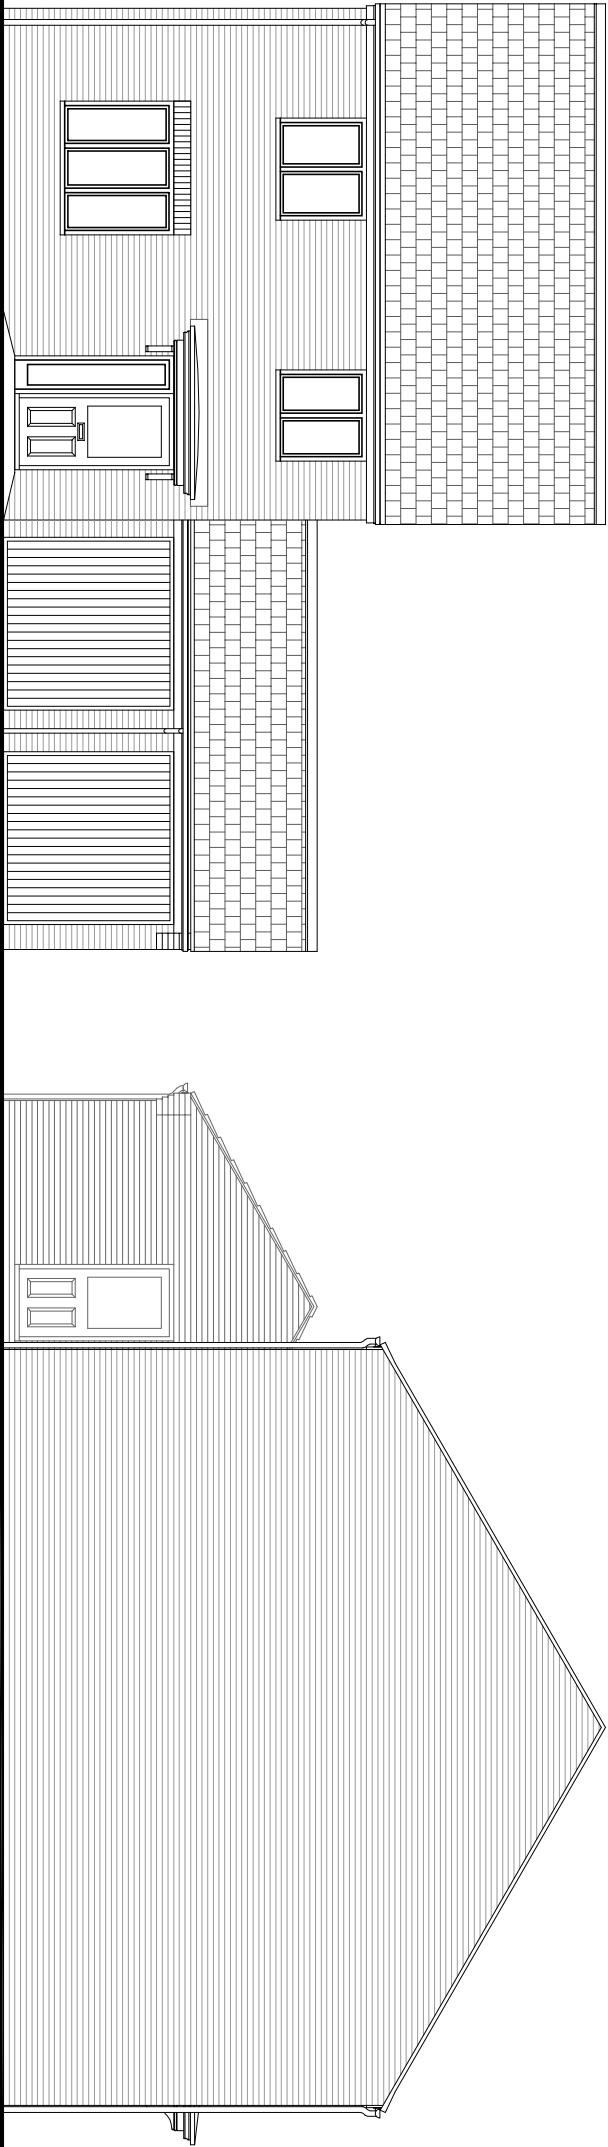


Front Elevation

Side Elevation

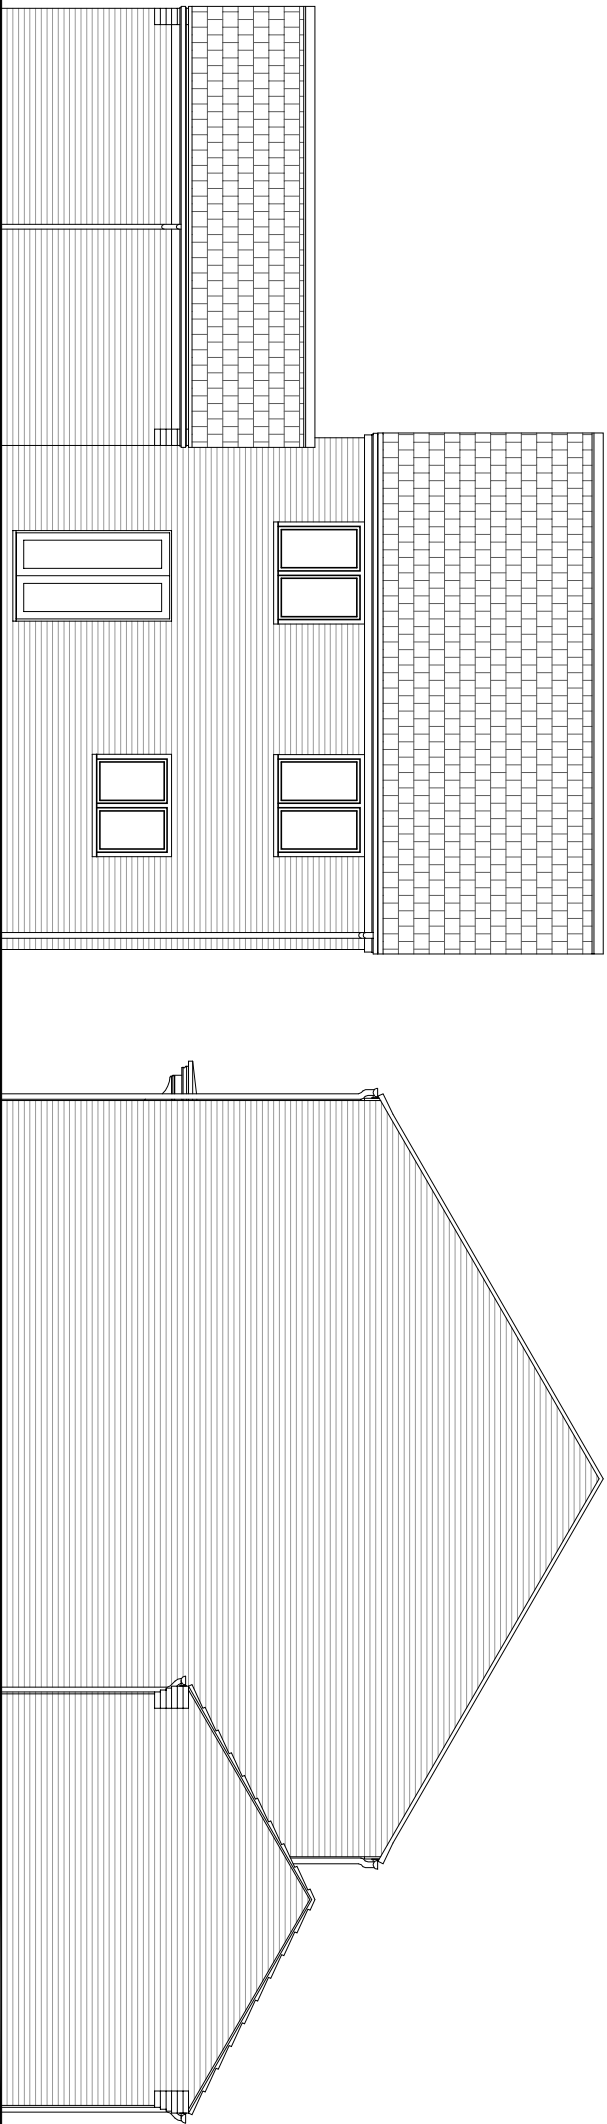


Rear Elevation

Side Elevation

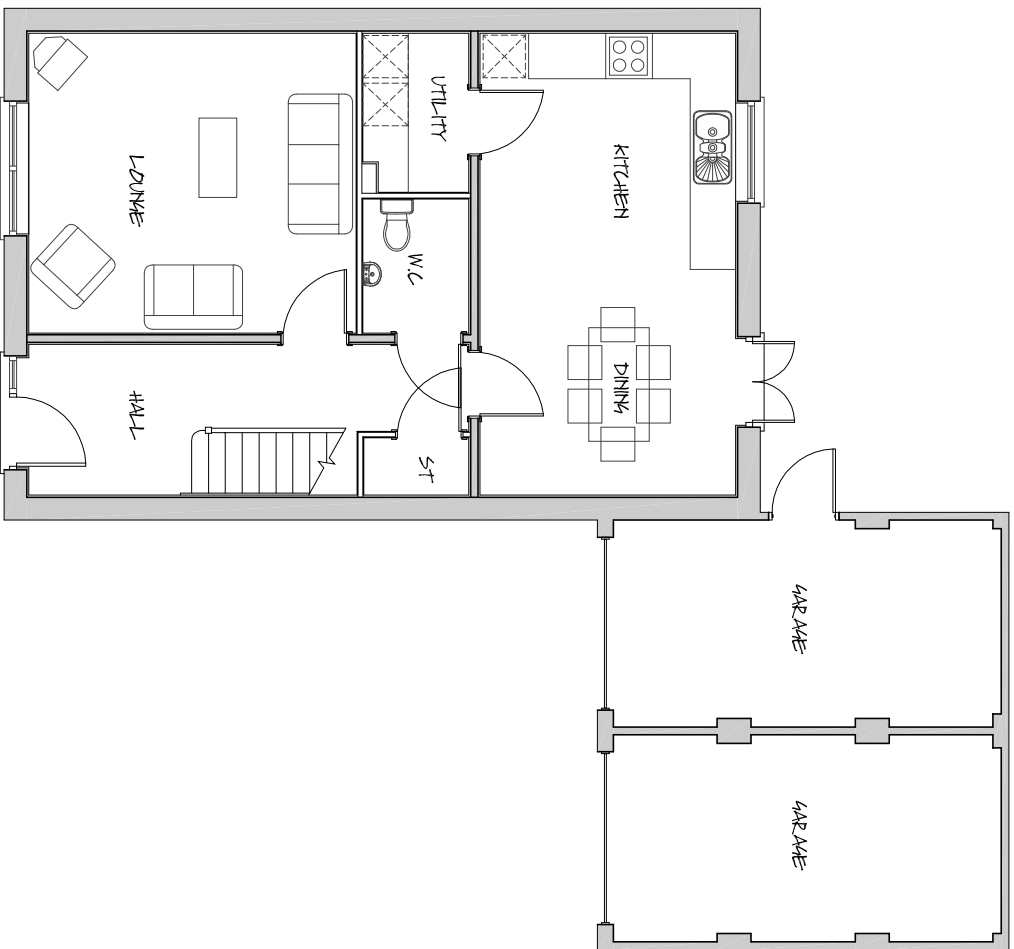

Ground Floor Layout

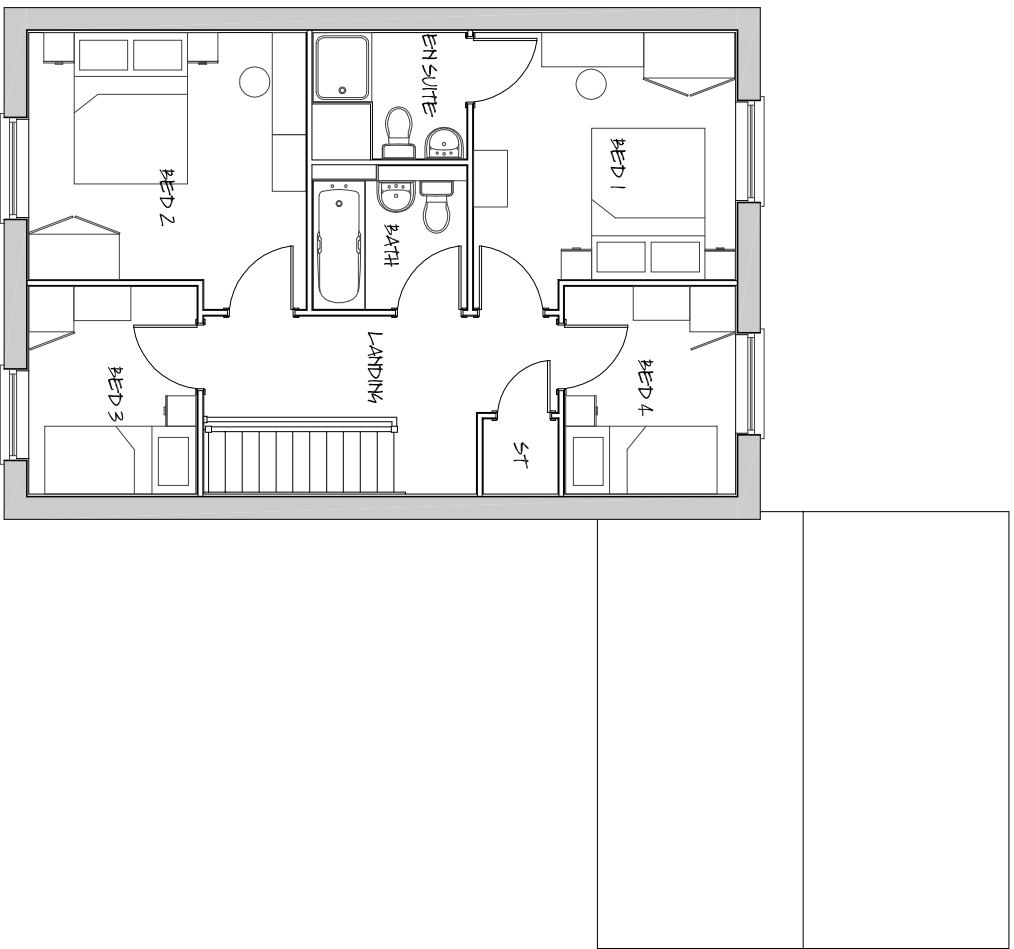

First Floor Layout

PLOTS 160 – PLANNING DRAWING

■ architectural design ■ town planning ■ landscape architecture John R Paley Associates			
CLIENT PERSIMMON WEST YORKSHIRE			
PROJECT RESIDENTIAL DEVELOPMENT UPPER SHEFFIELD ROAD BARNSELEY			
DRAWING OF PLOTS 160 PLOT SPECIFIC PLANNING DRAWING			
MARKETING NAME			
drawing no	rev	date	
P09:4234:149	0	JULY 10	
scale @ A2	drawn	check	date
1:100	RAN	CAH	JULY 10
1 Red Hall Crescent Paragon Business Village Wakefield WF1 2DF		t-01924 383322 f-01924 384382 e-info@jrpassoc.co.uk	