

COPYRIGHT: This drawing and design and all the information contained therein is the sole copyright of M J H Design and reproduction in any form is forbidden unless permission is obtained in writing.
NOTES:
All dimensions must be checked on site and not scaled from this drawing.


approximate position
of current manhole




Front Elevation




Rear Elevation

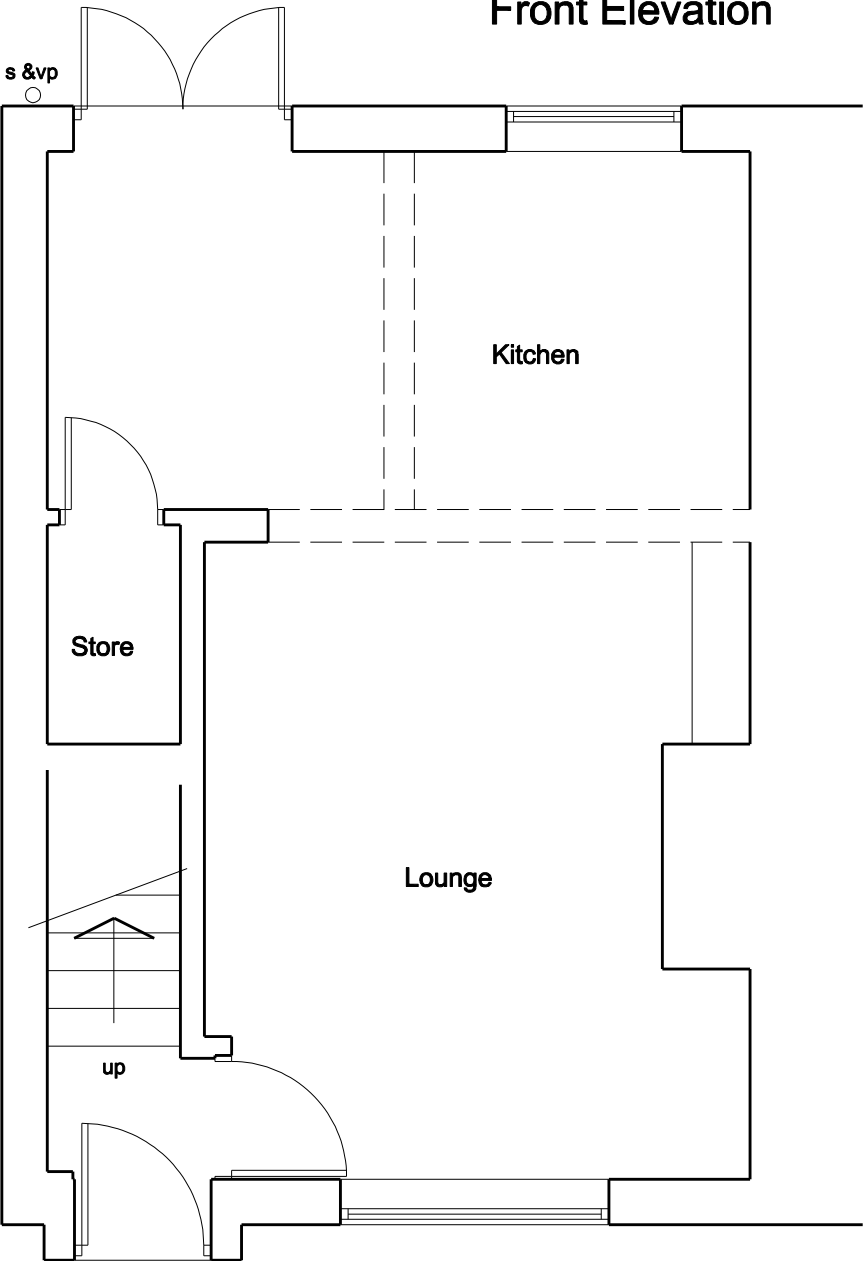

Existing Ground Floor Plan

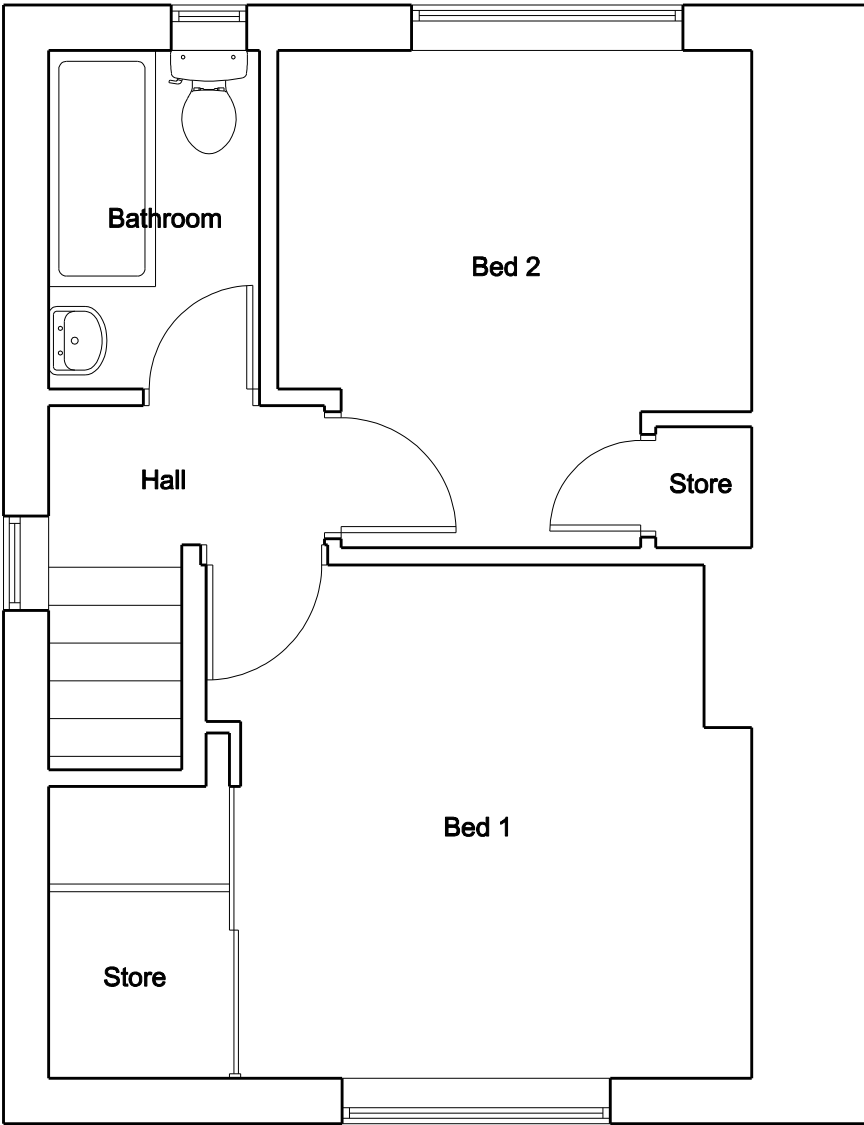

Existing First Floor Plan

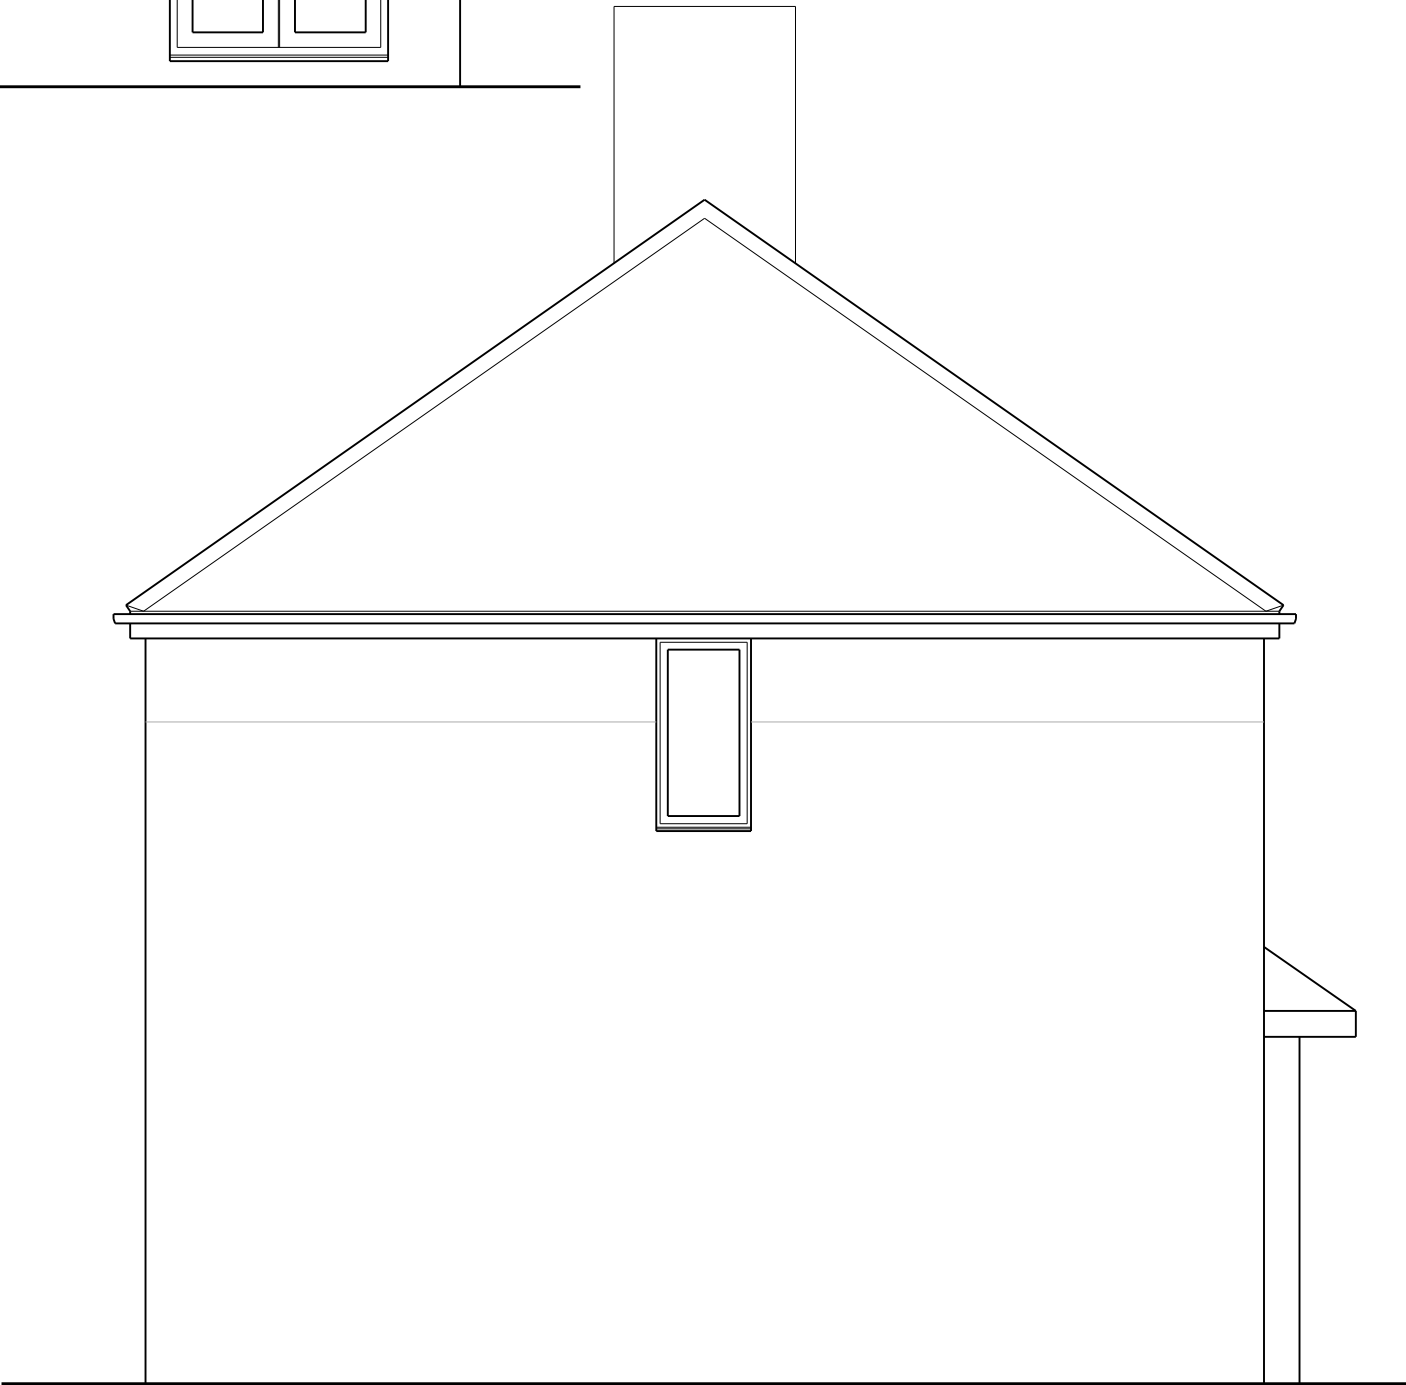

Side Elevation

A		
	Date	Revisions

© Copyright

M & JH DESIGN
Architectural Services

Aldersyde
107 Barnsley Road
Wombwell
Barnsley
S73 8JH

Tel: 07704677472
e-mail: enquiries.mjhdesign@gmail.com

Client
Mr & Mrs Hardman

Project
**Proposed Alterations
11 Carrfield Lane
Bolton Upon Dearne
Rotherham
S63 8AQ**

Title
Existing Plan & Elevations

Scale	1:50	
Drawn by	JRH	Date May 2023
Drawing No.	1328-01	Revision