

Notes:

PLANNING DRAWINGS - THIS DRAWING SHOULD NOT BE USED FOR ANY OTHER PURPOSES THAN THAT SPECIFIED HERE

COPYRIGHT - THIS DRAWING MAY NOT BE REPRODUCED OR MODIFIED IN WHOLE OR PART BY ANY PERSON OR ORGANISATION WITHOUT THE ARCHITECTS CONSENT. ISUING COPIES TO THIRD PARTIES MAY NOT BE DONE WITHOUT THE ARCHITECTS CONSENT

Revision: A

Revision List:
A - 09.12.22 - window omitted

0 5m

PROPOSED MATERIALS

Walls - Existing to be rendered light grey/cream,
new walls in brick
Roof - Concrete tiles to match existing
Windows Doors - Grey PVCu/ aluminium
Fascias/ soffits/gutters - Grey or black PVCu


Project/ Client: 8 Hardwick Gr/ Crosby

Drawing Title: Elevations - PROPOSED


Drawing Number: 2149/TP/006

Scale at A3: 1:100


Date: Oct 22

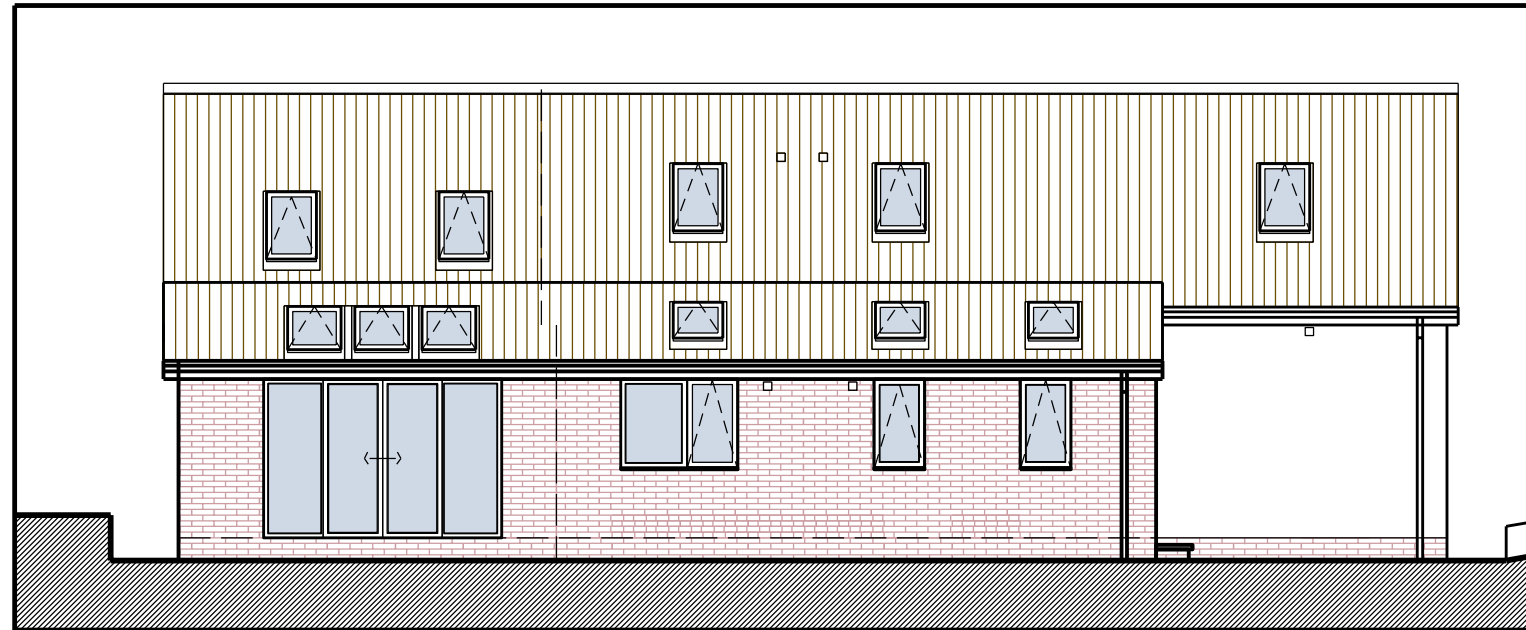


North Elevation

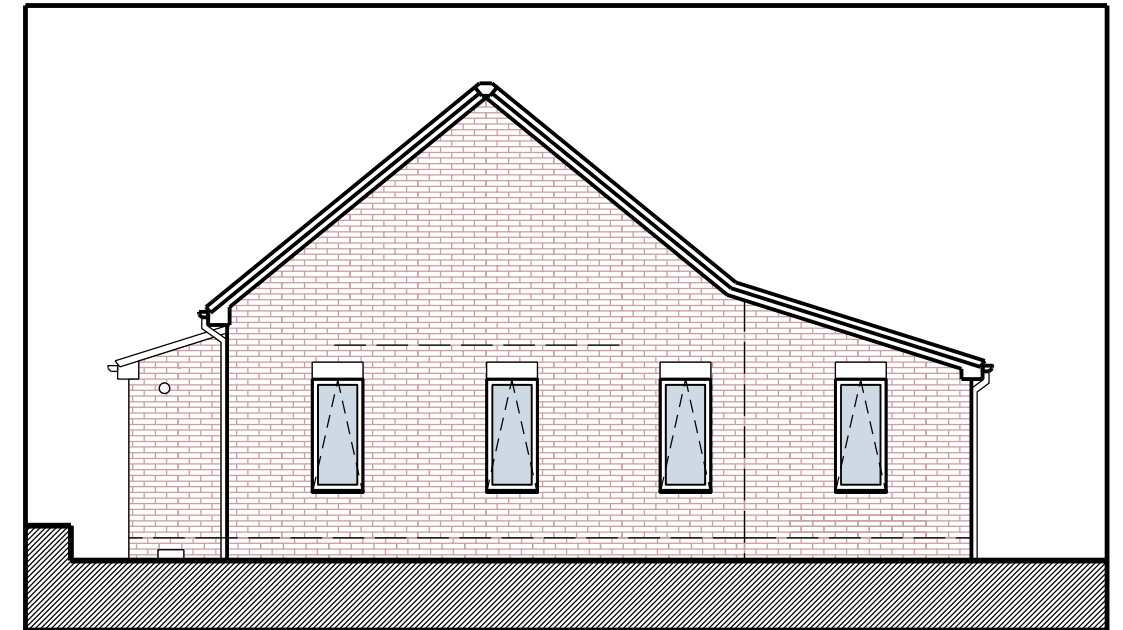


East Elevation

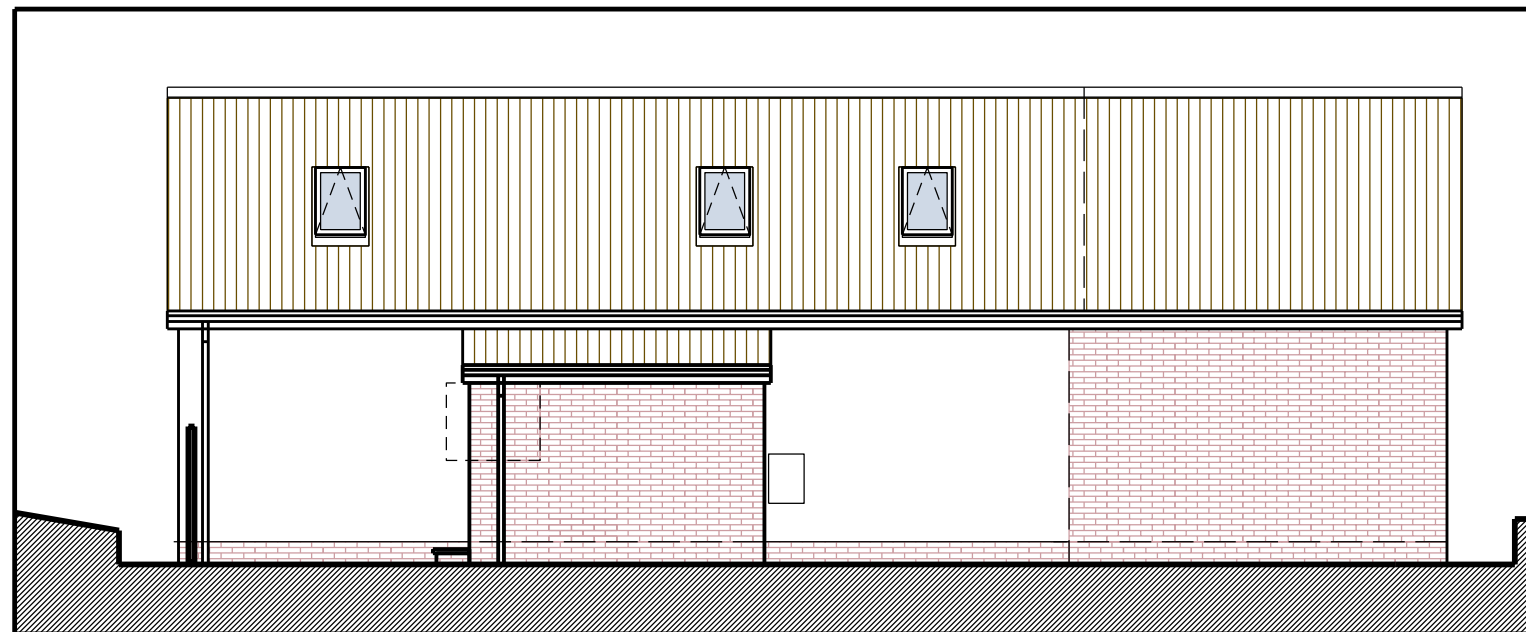


South Elevation

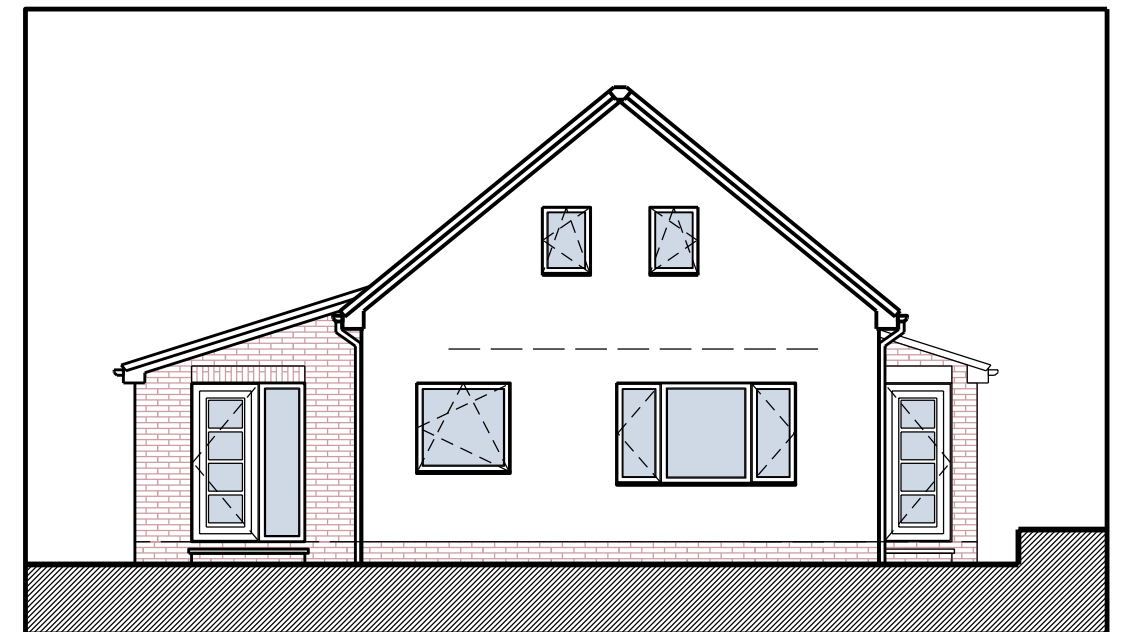


West Elevation

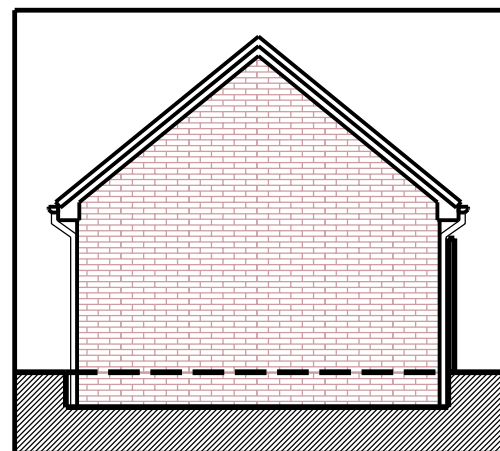


Garage NE Elevation

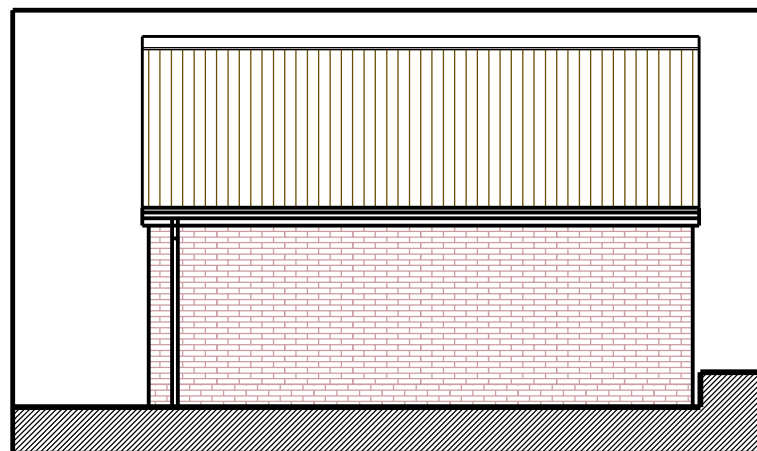

Garage SE Elevation

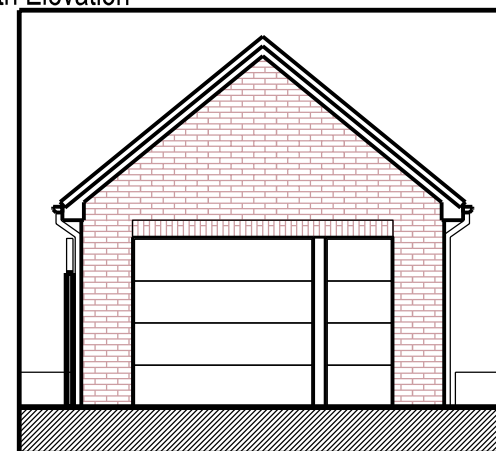

Garage SW Elevation

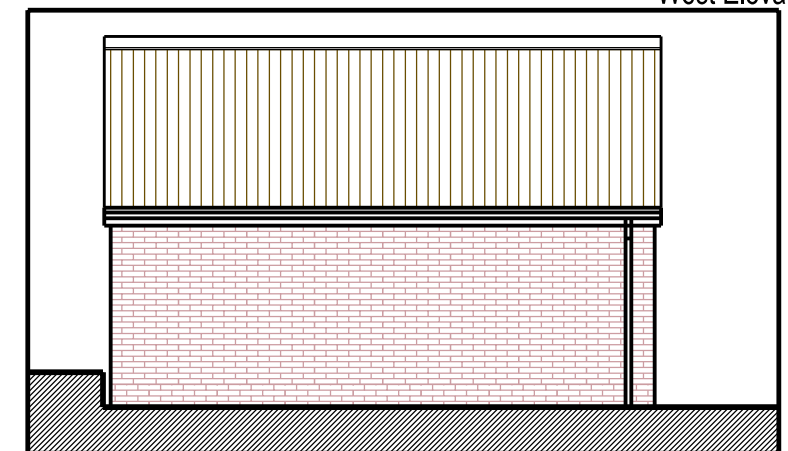

Garage NW Elevation